



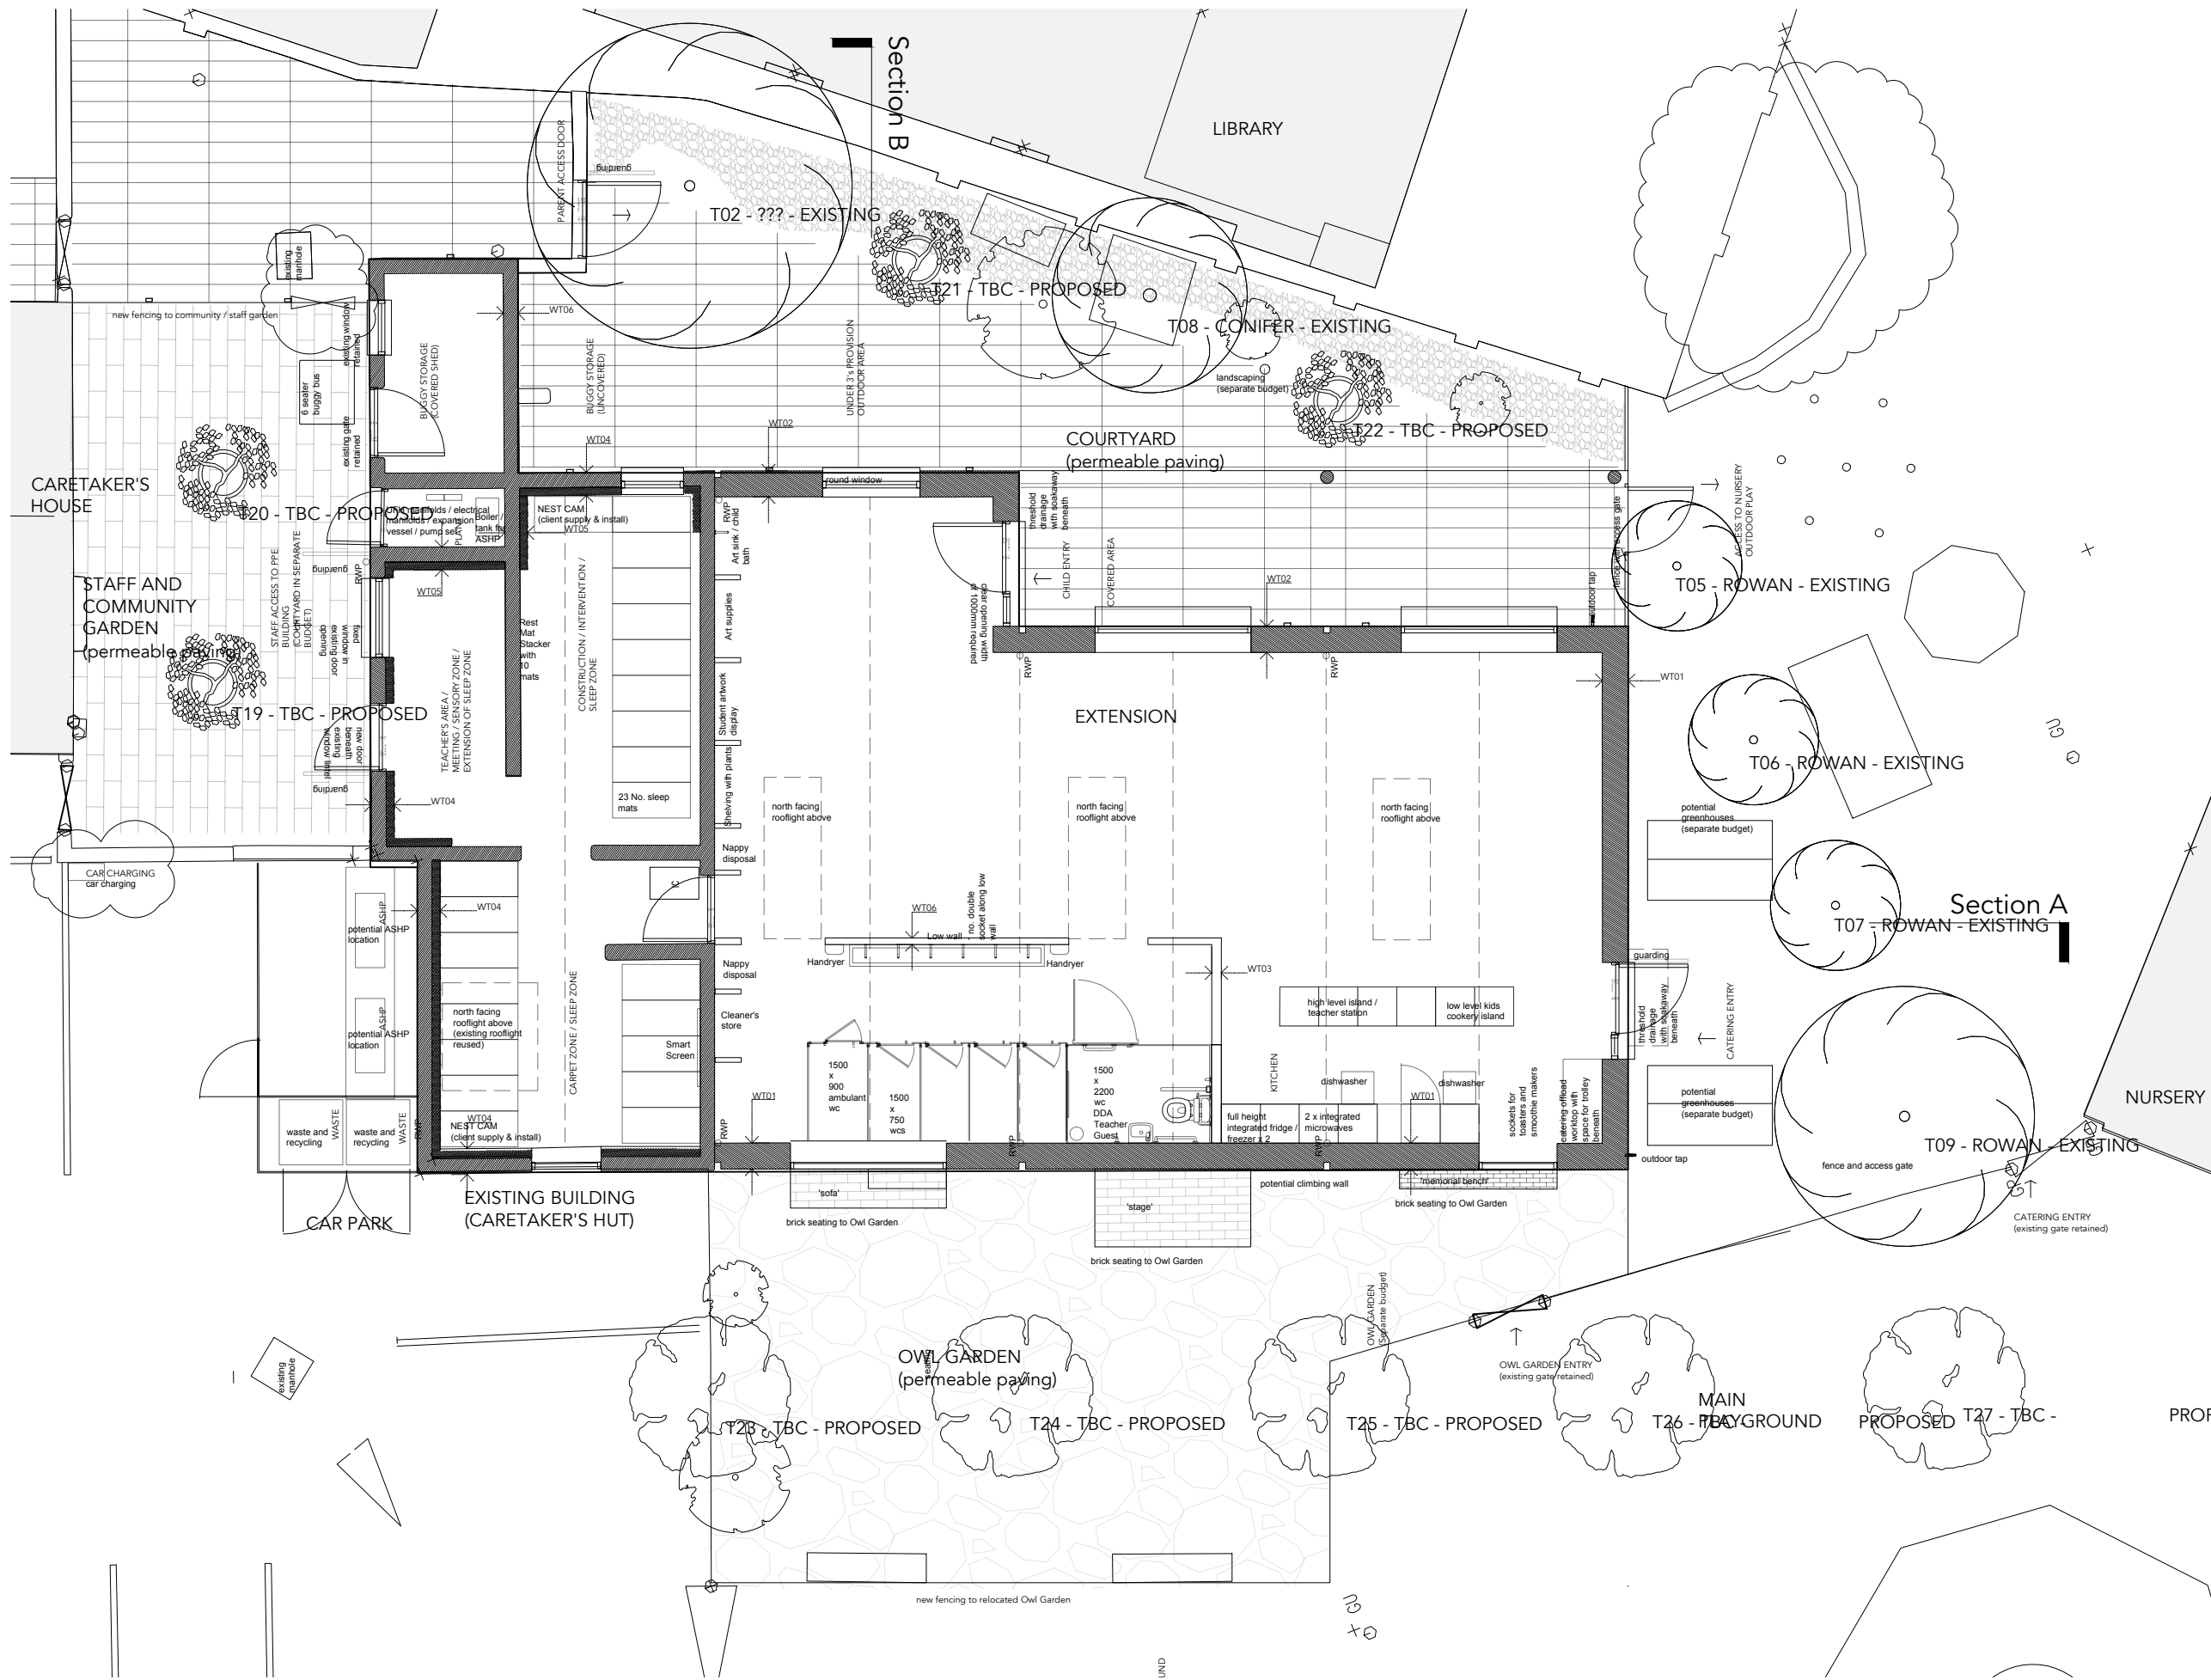

Revisions	
- 08.08.2025	Issued to QS for costing
A 05.09.2025	Draft Planning Drawing
B 09.09.2025	Draft Planning Drawing
C 12.09.2025	Draft Planning Drawing
D 16.09.2025	Services coordination updates
E 19.09.2025	Planning Submission
F 07.10.2025	Planning Submission
G 09.10.2025	sleeping zone door amended
H 14.10.2025	Draft Issue to Design Team
	Issued with FN09
	GG06 added
	Issued to Planning
	Gate added / car charging point added
	/ windows amended

This is not a construction drawing.
Dimensions are in mm unless otherwise stated. Do not scale from this drawing.
No party wall notices are in place.
A Building Regulations Application has not been submitted.

 

PROJECT: 25_008
CLIENT: Under 3s Provision
Oswald Road Primary School
NUMBER: 201
DRAWING: Proposed Ground Floor Plan
SCALE: 1:100 @ A3

Claire Bandy. Architect
www.clairebandyarchitect.com
07866510152