

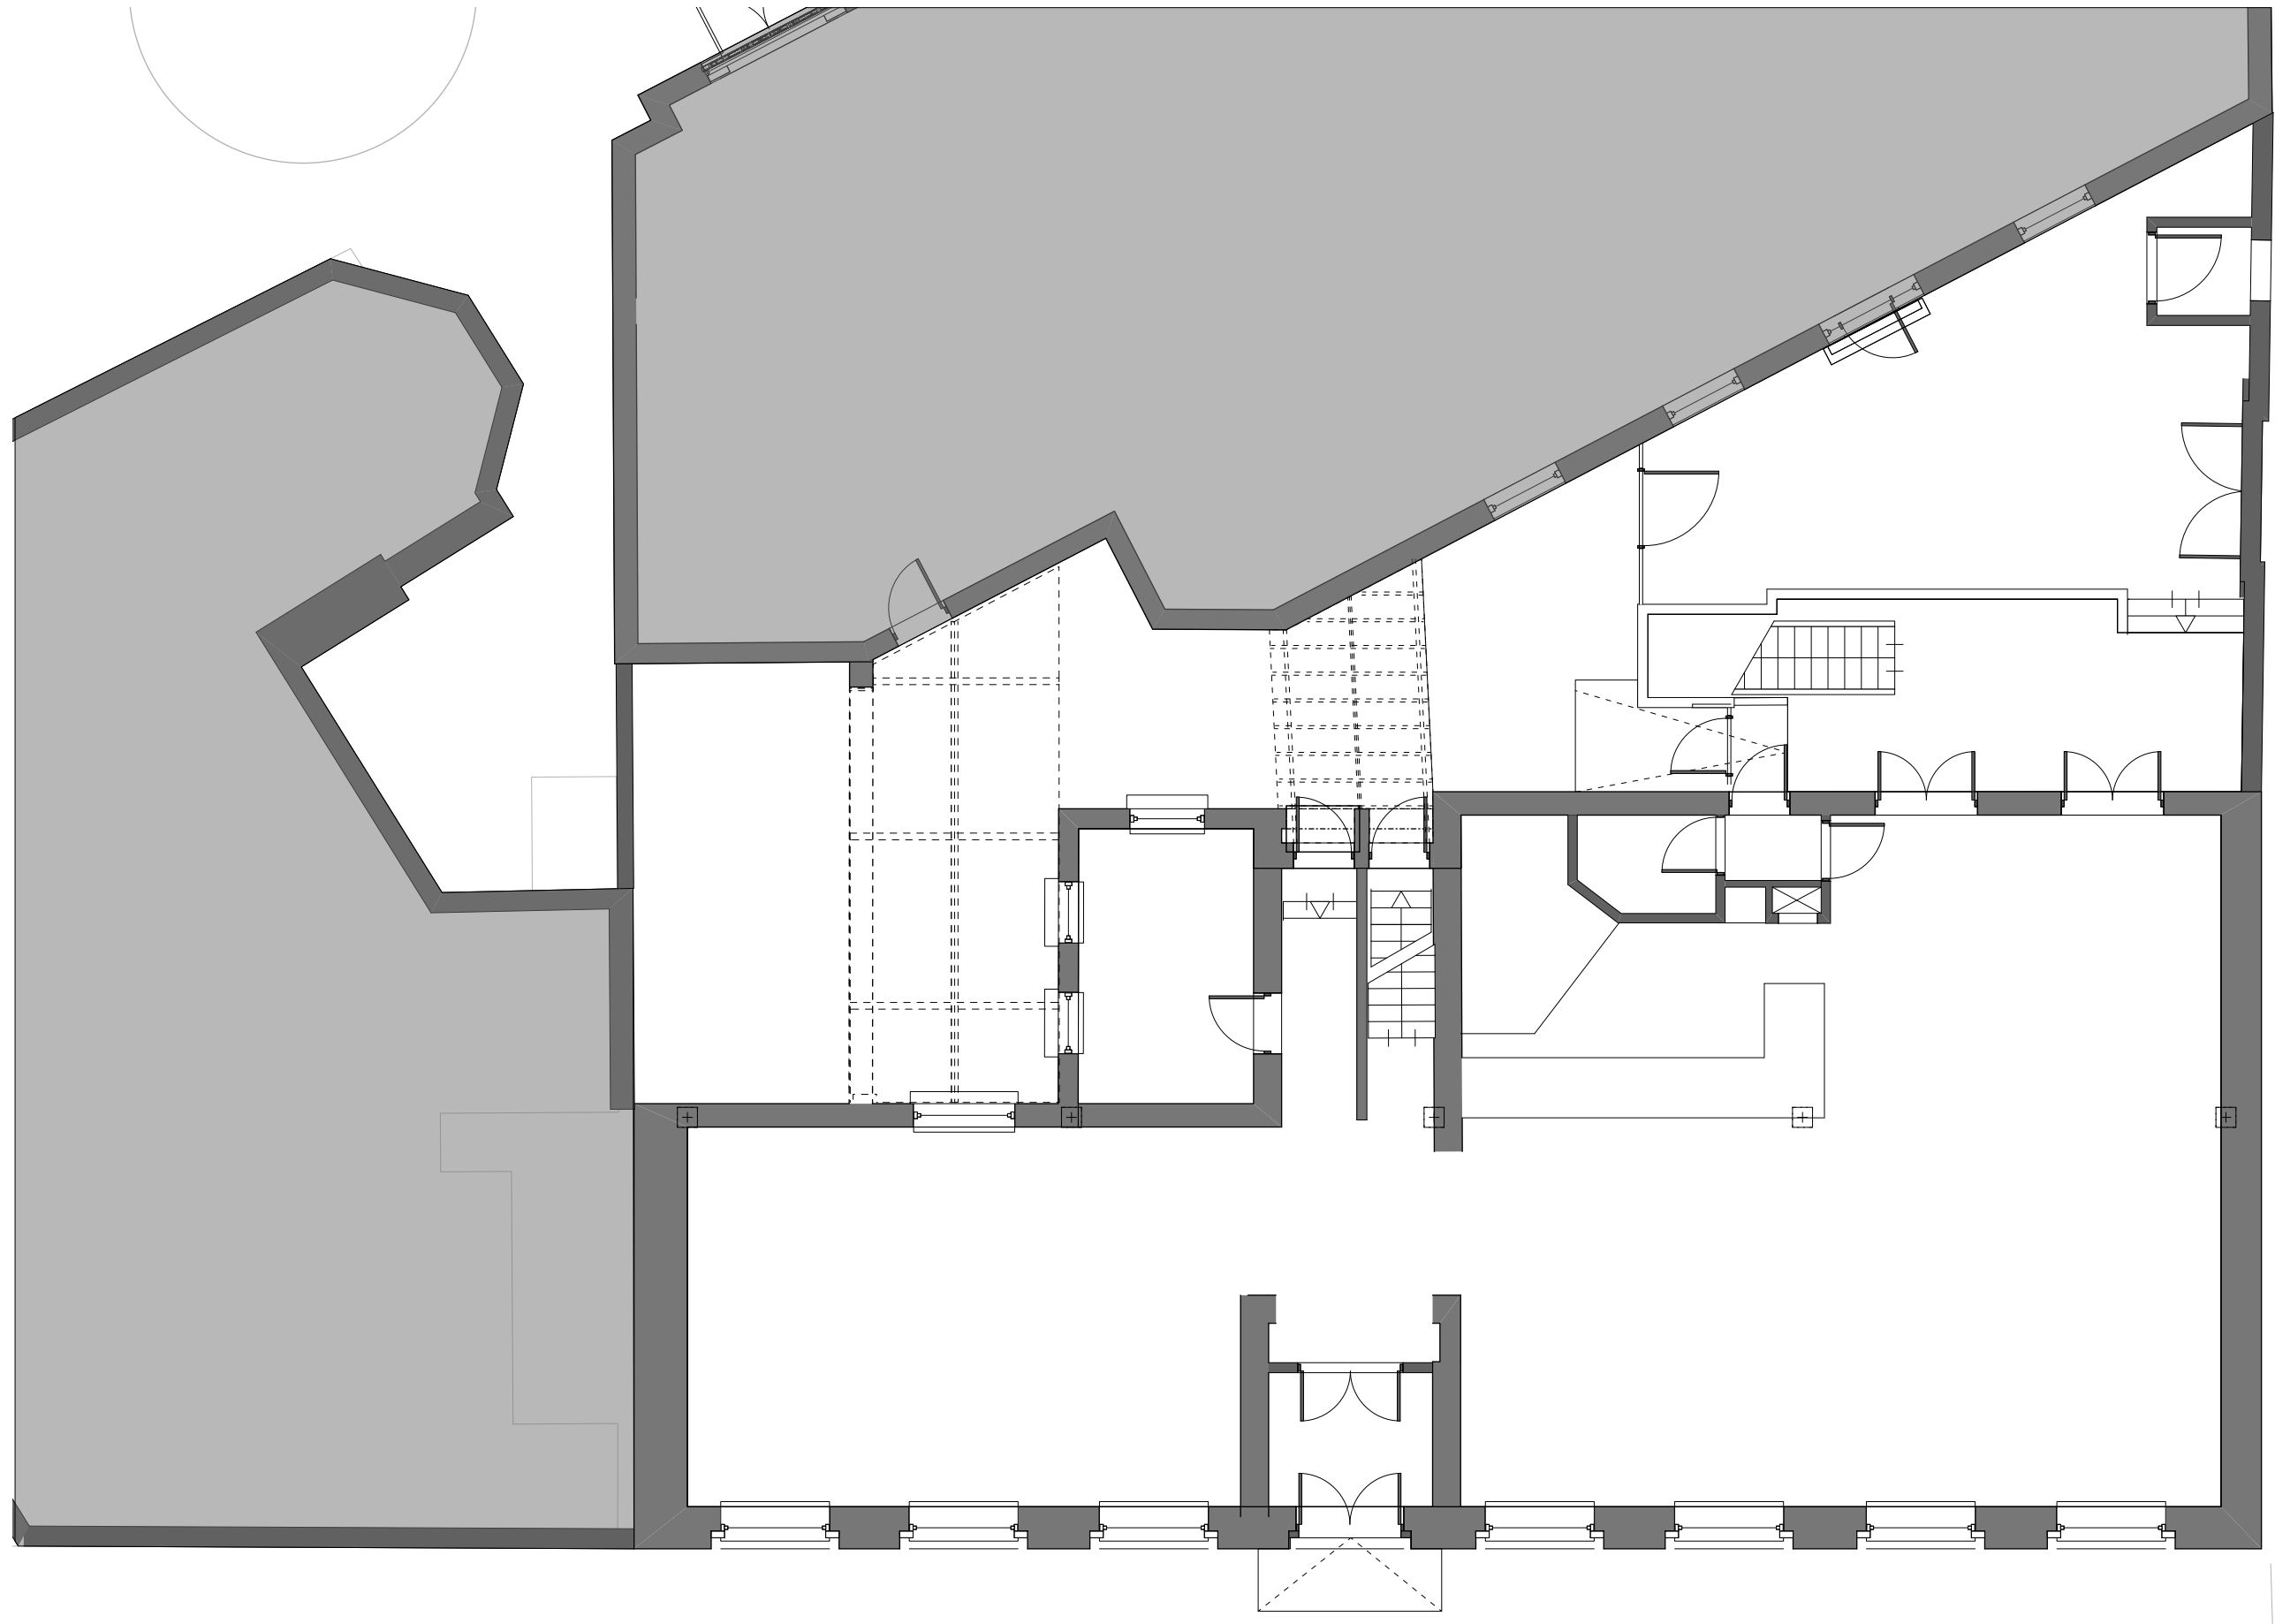


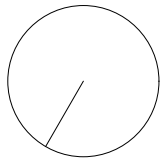

2 Existing Ground Floor
Scale: 1:100

 

 Blocked up window
 Window

A Annotation amended RJD AB
23/11/2024

REV	NOTE	DRN	CHK

95 Lawing Lane

Existing Ground Floor Plan

PROJECT REF.	2033
DRWG NO.	E(100)
REVISION	A
SCALE	1:100 @ A3
DATE 1st	Aug 24
DRAWN	RJD

SK sketch E existing P proposed T tender C construction FI final issue

+44 161 236 0051
ARCHITECT@ATELIERMB.CO.UK

ATELIER.MB