

Job number
205


Drawing number
P.03GA.E002

Title
Proposed South Elevation

Scale
1:100 @A3

Issue for

Date
17.11.25

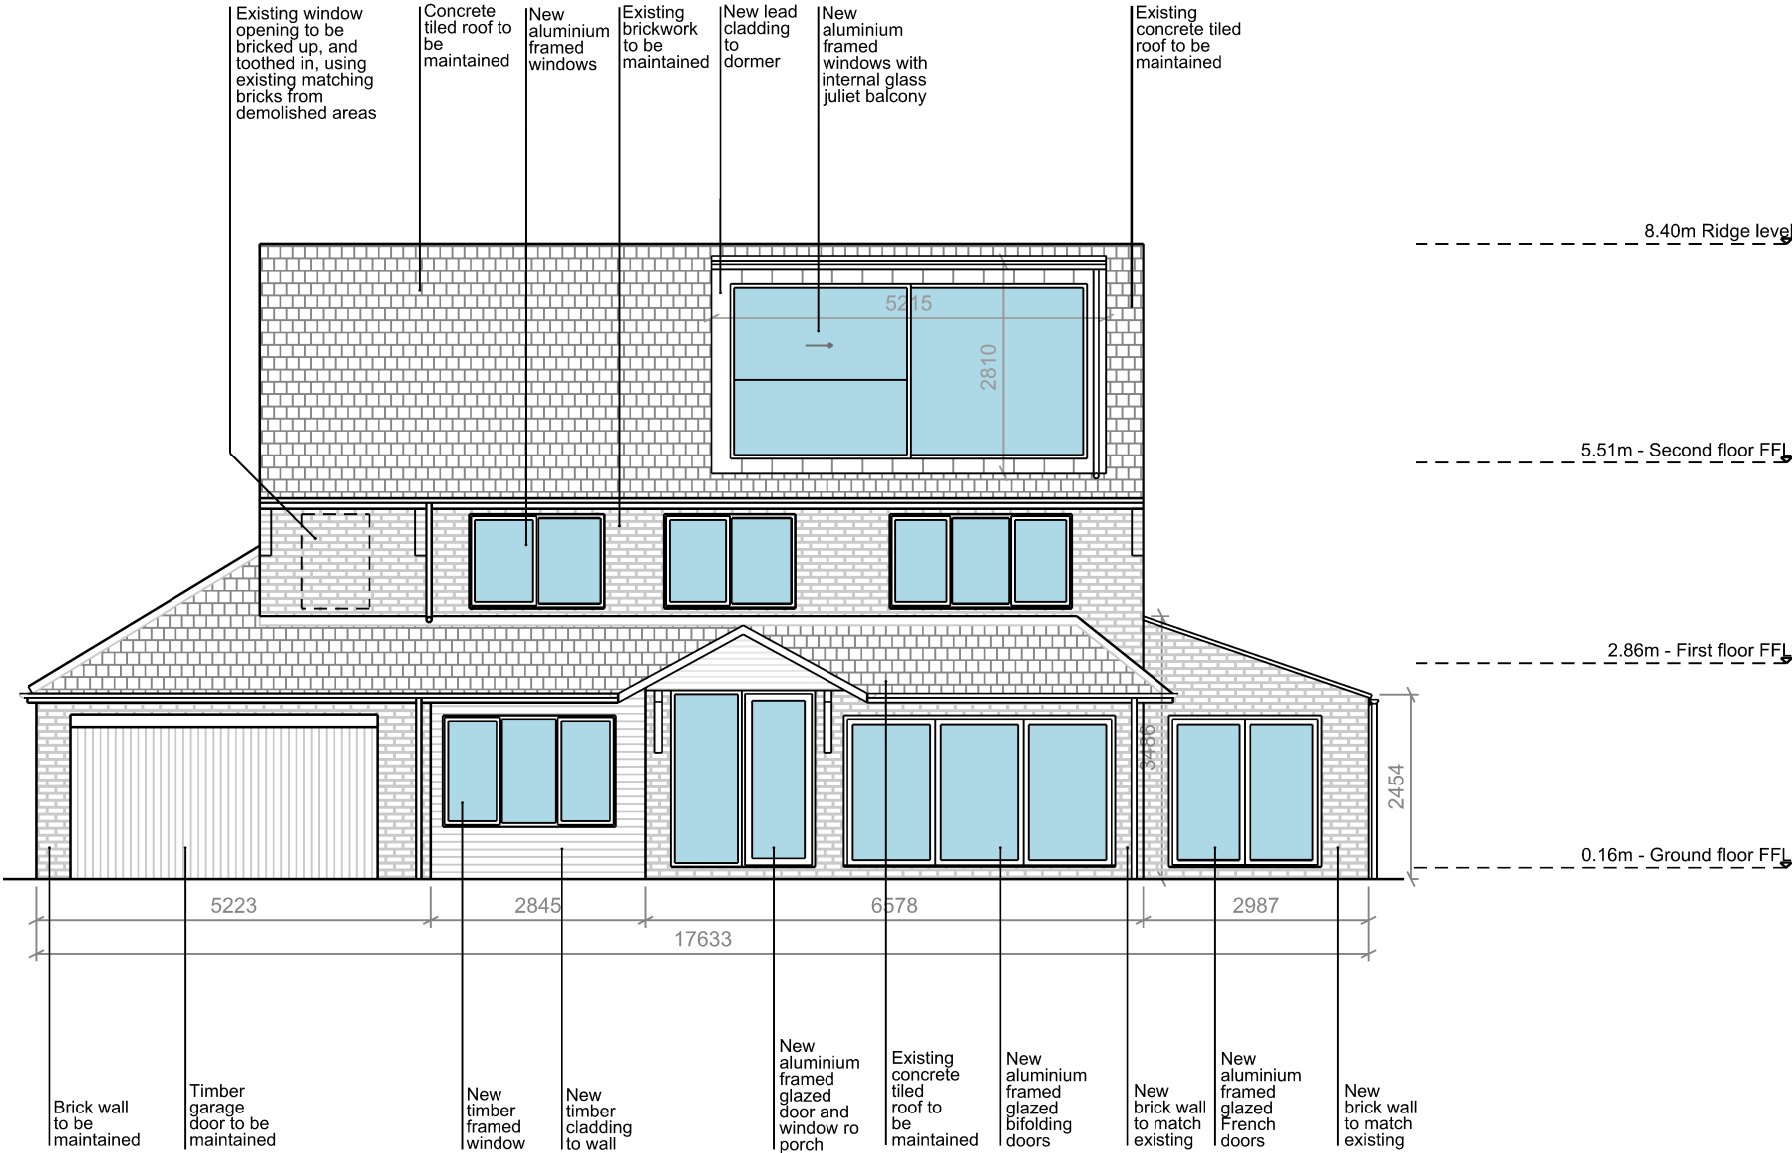

Rev/Date
Rev1 - 17.11.25

Proposed South Elevation