



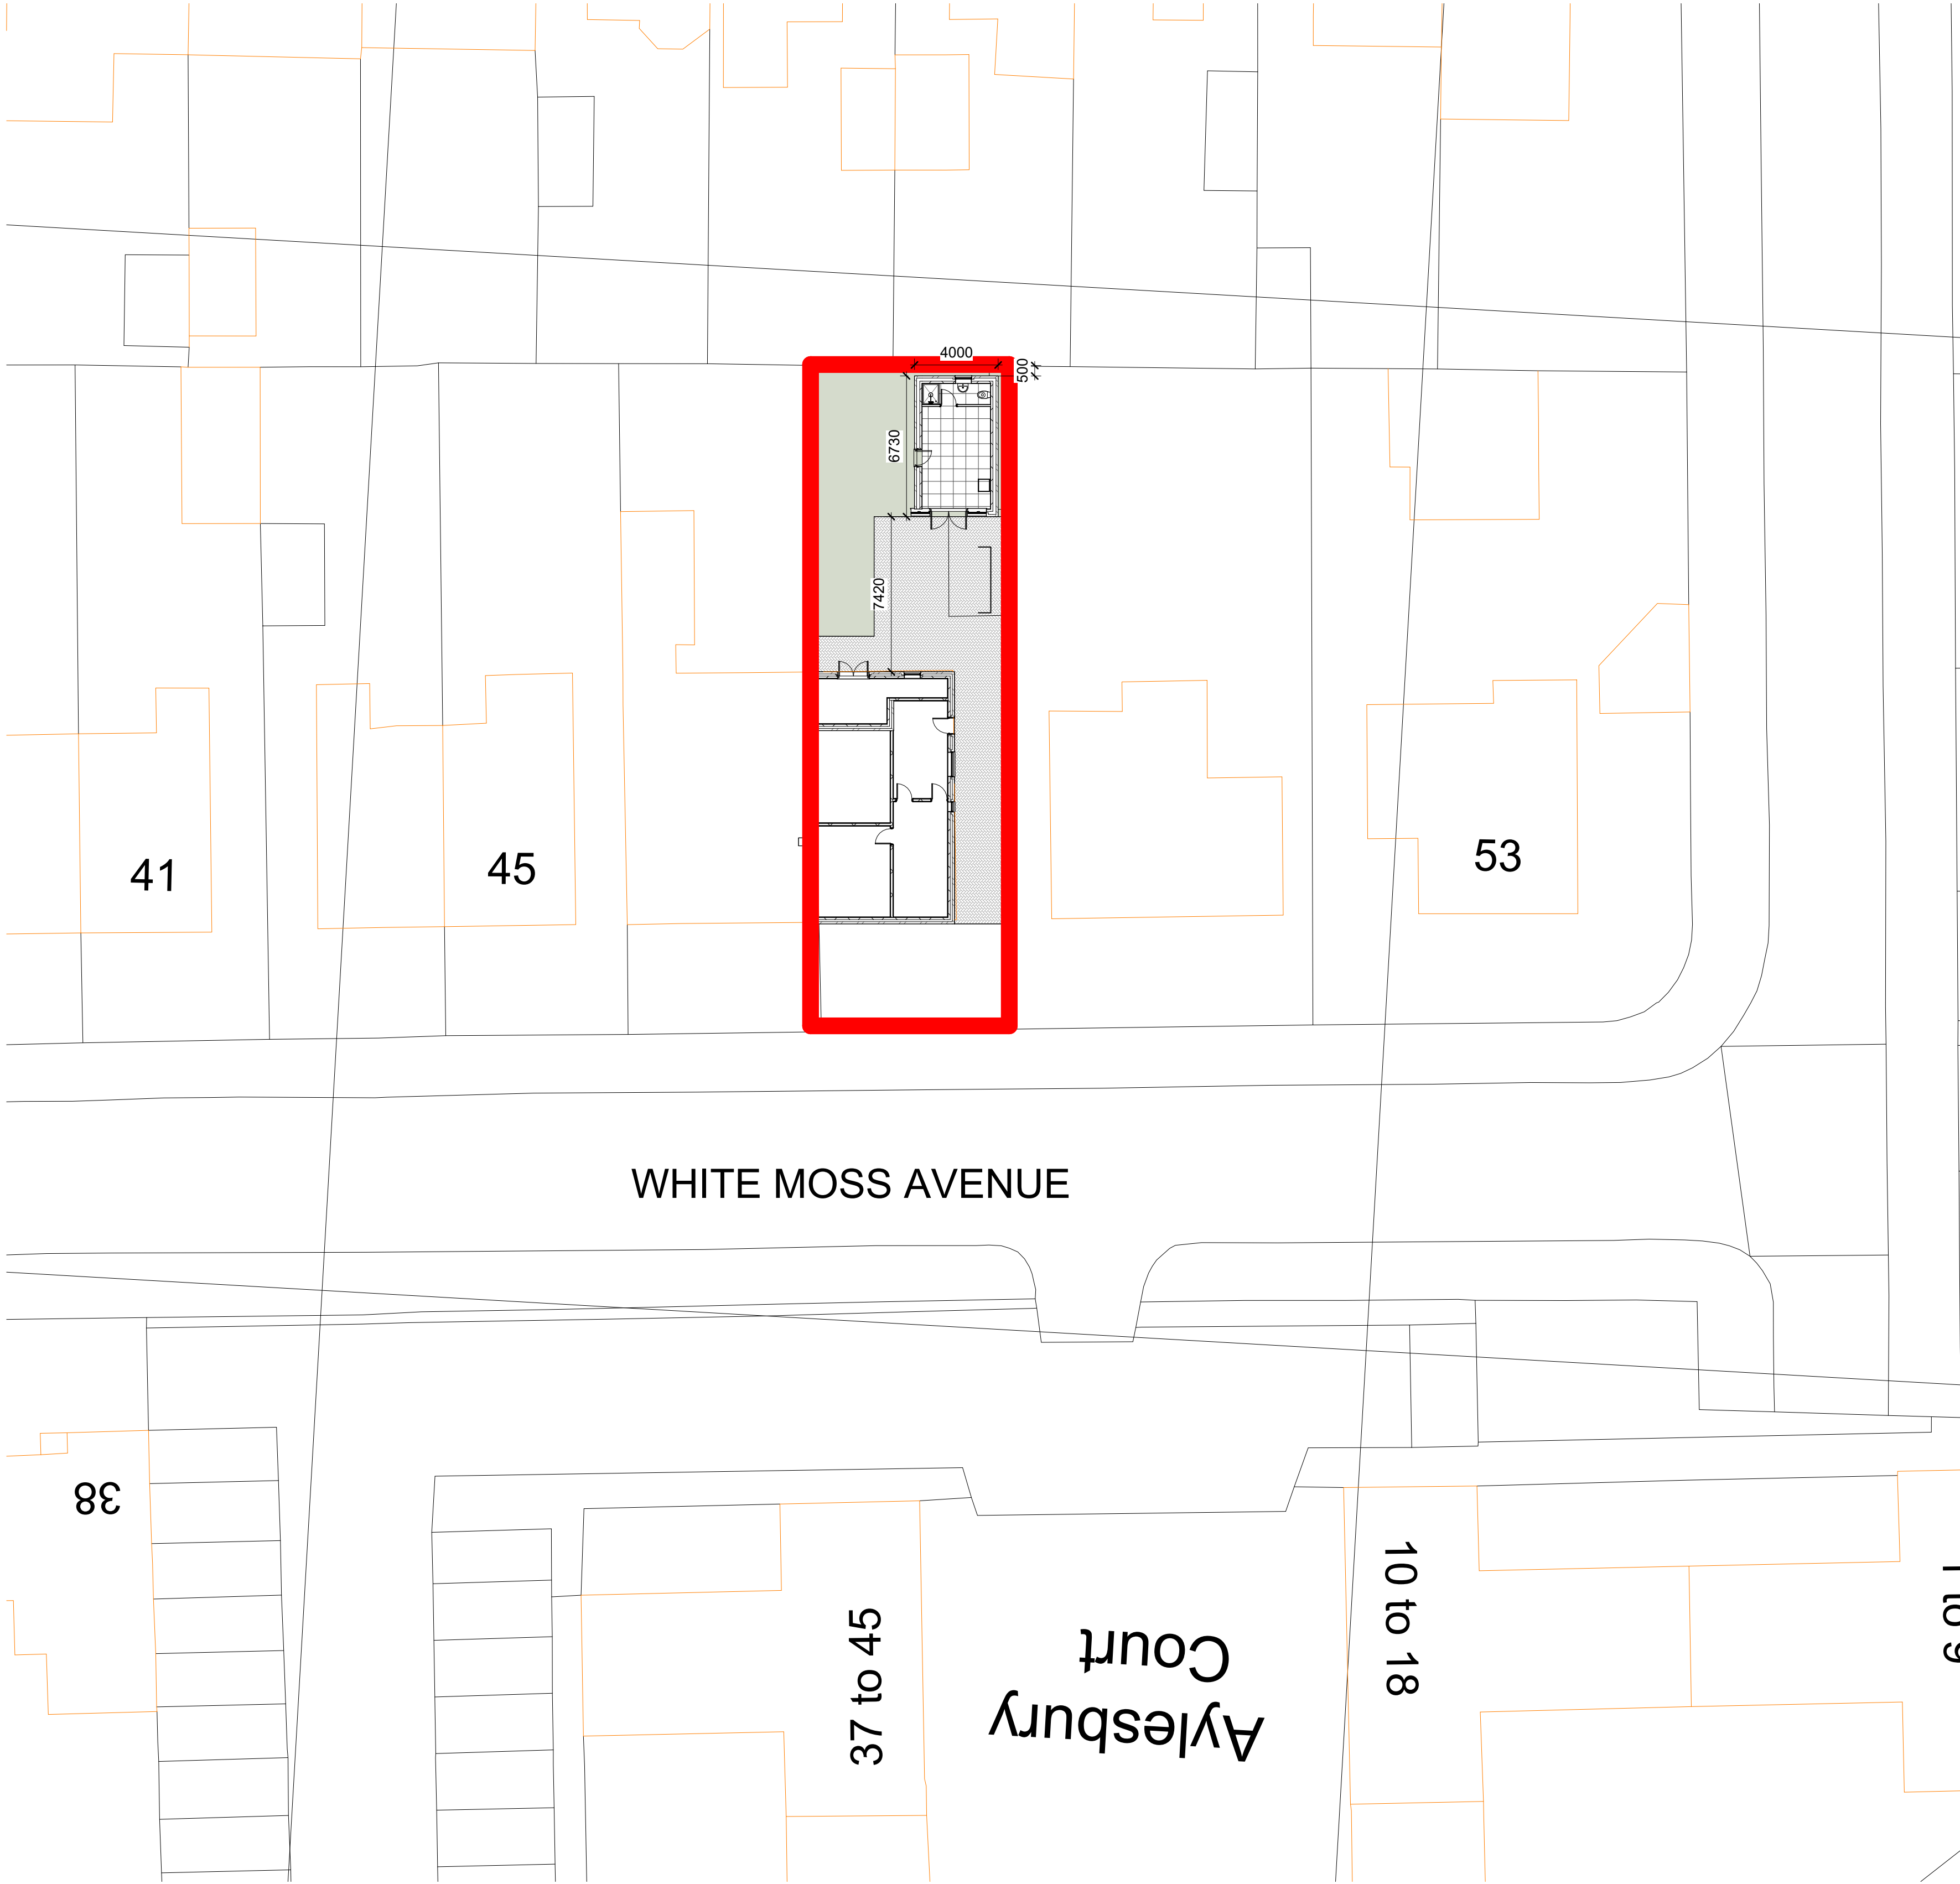

2 SITE PLAN
1 : 200

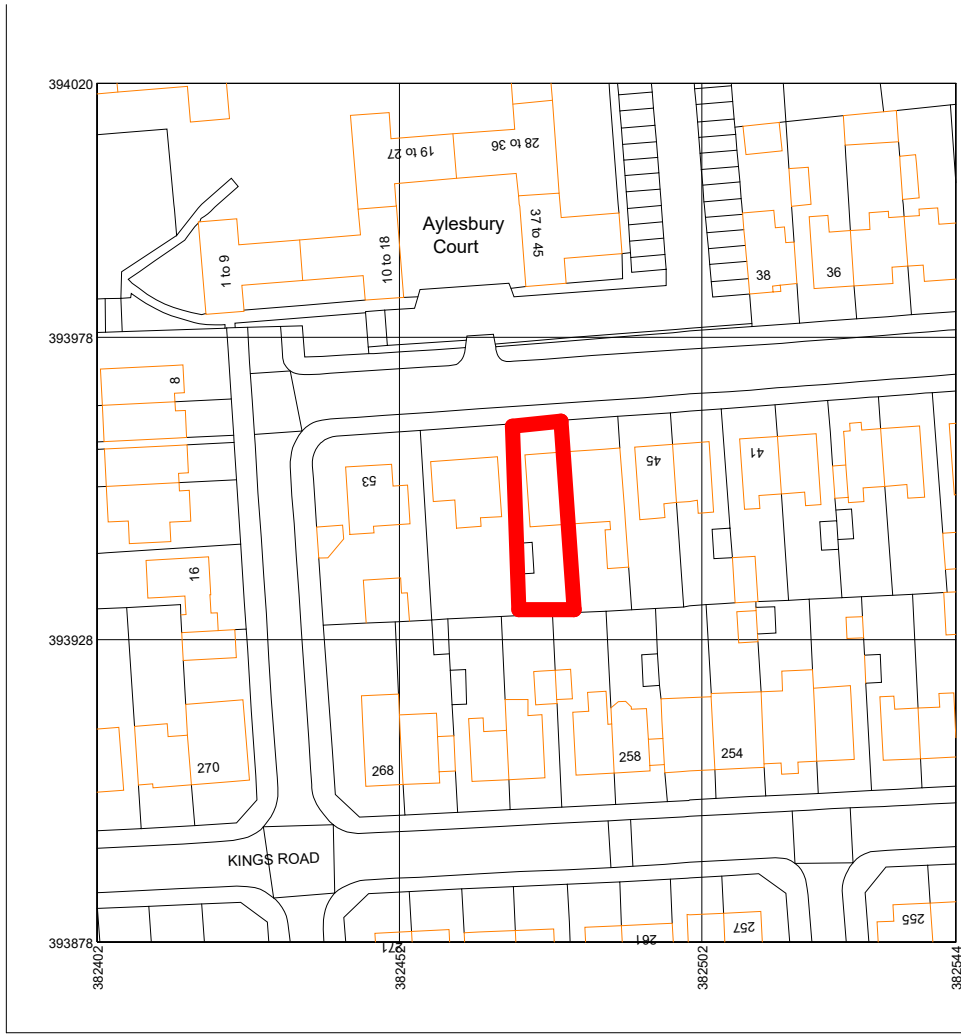

1 LOCATION PLAN
1 : 1250

RED LINE INDICATING SITE BOUNDARY
49 White Moss Avenue Manchester M21 0XS

Rev	Description	Date	Dr by	App by
original by	date created	19/03/25	approved by	NK



client name	MR N AHMED
project	OUTHOUSE DEVELOPMENT - 49 White Moss Avenue Manchester M21 0XS
drawing	SITE AND LOCATION PLAN
computer file	plot date
C:\Users\TRADE\Desktop\NK\042\49 White Moss Avenue Manchester M21 0XS\49 White Moss Avenue M21 0XS 2 .n	
project number	scale
2021.0042.2247	As Indicated @A1
drawing number	rev
A105	B
	issue status
	PLANNING

This drawing is to be read in conjunction with all related drawings. All dimensions must be checked and verified on site before commencing any work or producing shop drawings. The originator should be notified immediately of any discrepancy. This drawing is copyright and remains the property of NK Architectural.