



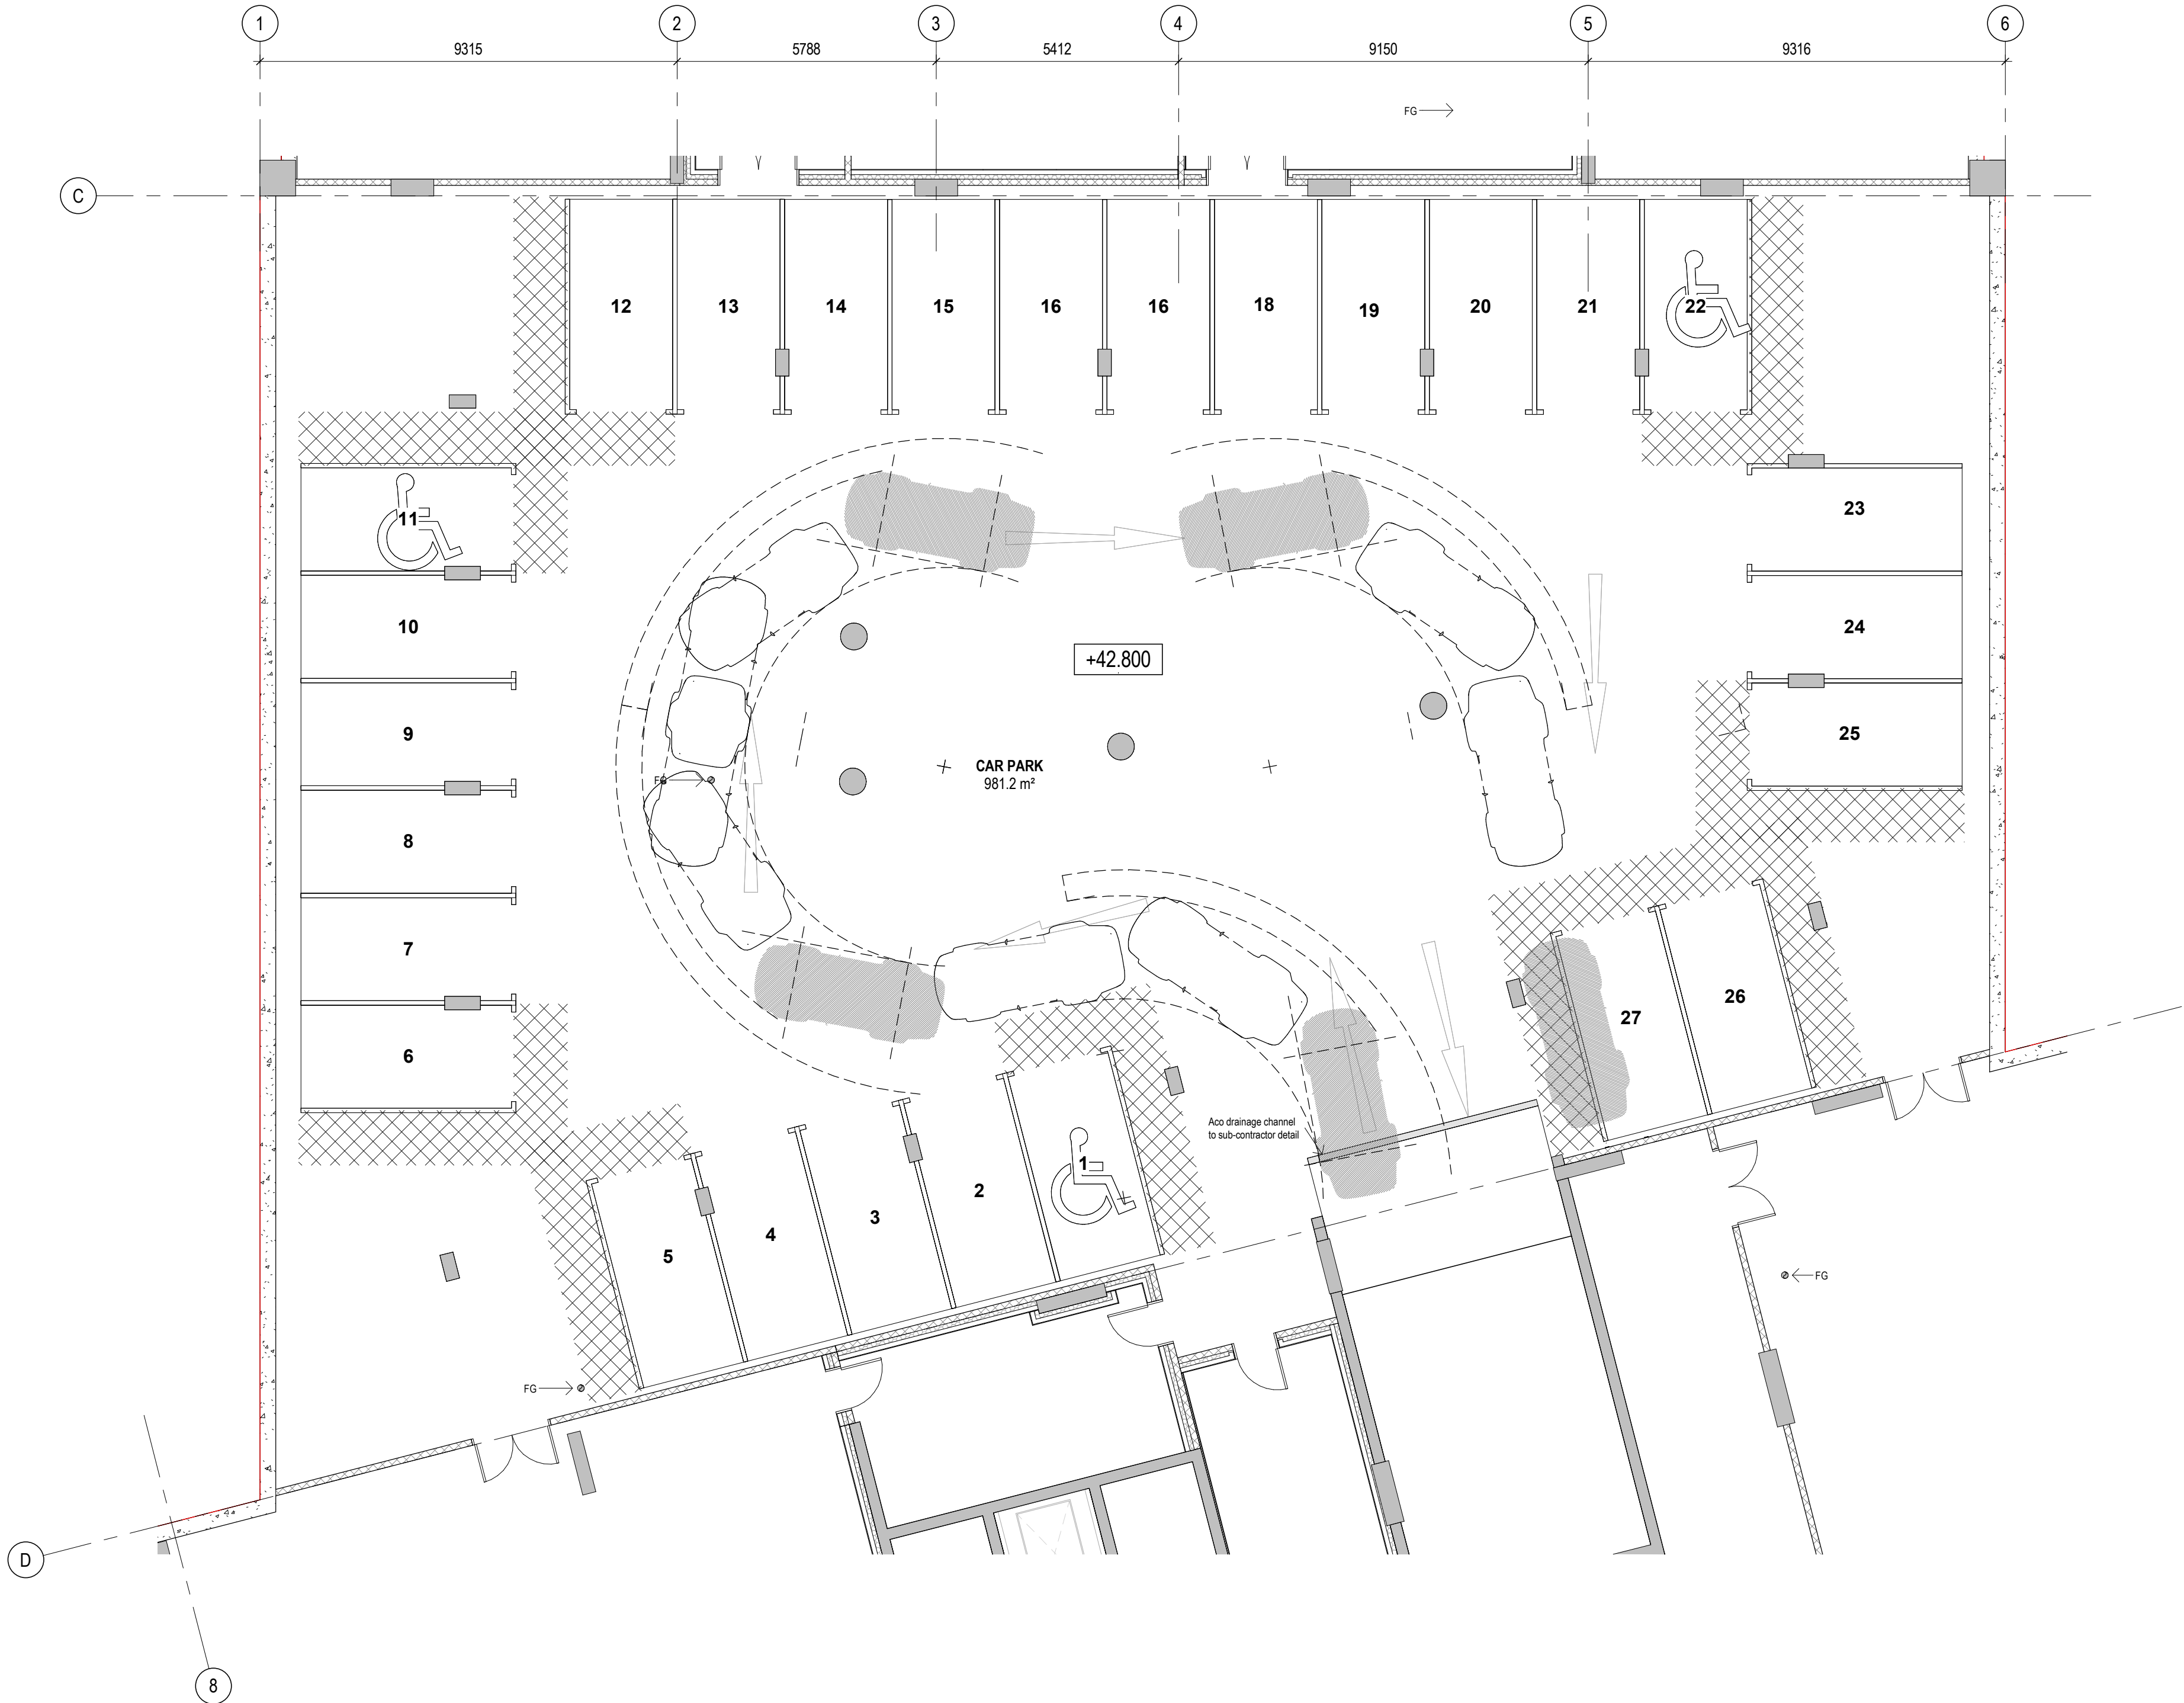

Block 3 Basement GA Plan
1 : 100

Schedule of Accommodation

Level	Type	Count
Level 1	1B1P	5
Level 1	1B2P	2
Level 1	2B3P	11
Level 1	2B4P	2
Level 2	1B1P	5
Level 2	1B2P	2
Level 2	2B3P	11
Level 2	2B4P	2
Level 3	1B1P	3
Level 3	1B2P	4
Level 3	2B3P	6
Level 3	2B4P	7
Level 3	2B4P	7
Level 4	1B1P	3
Level 4	1B2P	4
Level 4	2B3P	6
Level 4	2B4P	7
Level 4	2B4P	7
Level 5	1B1P	3
Level 5	1B2P	4
Level 5	2B3P	6
Level 5	2B4P	7
Level 5	2B4P	7
Level 6	1B1P	3
Level 6	1B2P	4
Level 6	2B3P	6
Level 6	2B4P	7
Level 6	2B4P	7
Level 7	1B1P	3
Level 7	1B2P	4
Level 7	2B3P	6
Level 7	2B4P	7
Level 7	2B4P	7
Level 8	1B1P	3
Level 8	1B2P	4
Level 8	2B3P	6
Level 8	2B4P	7
Level 8	2B4P	7
Level 9	1B1P	3
Level 9	1B2P	4
Level 9	2B3P	6
Level 9	2B4P	7
Level 9	2B4P	7
Level 10	1B1P	3
Level 10	1B2P	4
Level 10	2B3P	6
Level 10	2B4P	7
Level 10	2B4P	7
Level 11	1B1P	3
Level 11	1B2P	4
Level 11	2B3P	6
Level 11	2B4P	7
Level 11	2B4P	7
Level 12	1B1P	3
Level 12	1B2P	4
Level 12	2B3P	6
Level 12	2B4P	7
Level 12	2B4P	7
Level 13	1B1P	3
Level 13	1B2P	4
Level 13	2B3P	6
Level 13	2B4P	7
Level 13	2B4P	7
Level 14	1B1P	3
Level 14	1B2P	4
Level 14	2B3P	6
Level 14	2B4P	7
Level 14	2B4P	7
Level 15	1B1P	3
Level 15	1B2P	4
Level 15	2B3P	6
Level 15	2B4P	7
Level 15	2B4P	7
Level 16	1B1P	3
Level 16	1B2P	4
Level 16	2B3P	6
Level 16	2B4P	7
Level 16	2B4P	7
Level 17	1B1P	3
Level 17	1B2P	4
Level 17	2B3P	6
Level 17	2B4P	7
Level 17	2B4P	7
Level 18	1B1P	3
Level 18	1B2P	4
Level 18	2B3P	6
Level 18	2B4P	7
Level 18	2B4P	7
Level 19	1B1P	3
Level 19	1B2P	4
Level 19	2B3P	6
Level 19	2B4P	7
Level 19	2B4P	7
Level 20	1B1P	3
Level 20	1B2P	4
Level 20	2B3P	6
Level 20	2B4P	7
Level 20	2B4P	7
Level 21	1B1P	3
Level 21	1B2P	4
Level 21	2B3P	6
Level 21	2B4P	7
Level 21	2B4P	7
Level 22	1B1P	3
Level 22	1B2P	4
Level 22	2B3P	6
Level 22	2B4P	7
Level 22	2B4P	7
Level 23	1B1P	1
Level 23	1B2P	2
Level 23	2B3P	1
Level 23	2B4P	4
Level 23	2B4P	4
Level 24	1B1P	1
Level 24	1B2P	2
Level 24	2B3P	1
Level 24	2B4P	4
Level 24	2B4P	4
Level 25	1B1P	1
Level 25	1B2P	2
Level 25	2B3P	1
Level 25	2B4P	4
Level 25	2B4P	4
Level 26	1B1P	1
Level 26	1B2P	2
Level 26	2B3P	1
Level 26	2B4P	4
Level 26	2B4P	4
Level 27	1B1P	1
Level 27	1B2P	2
Level 27	2B3P	1
Level 27	2B4P	4
Level 27	2B4P	4
Level 28	1B1P	1
Level 28	1B2P	2
Level 28	2B3P	1
Level 28	2B4P	4
Level 28	2B4P	4
Grand total		488

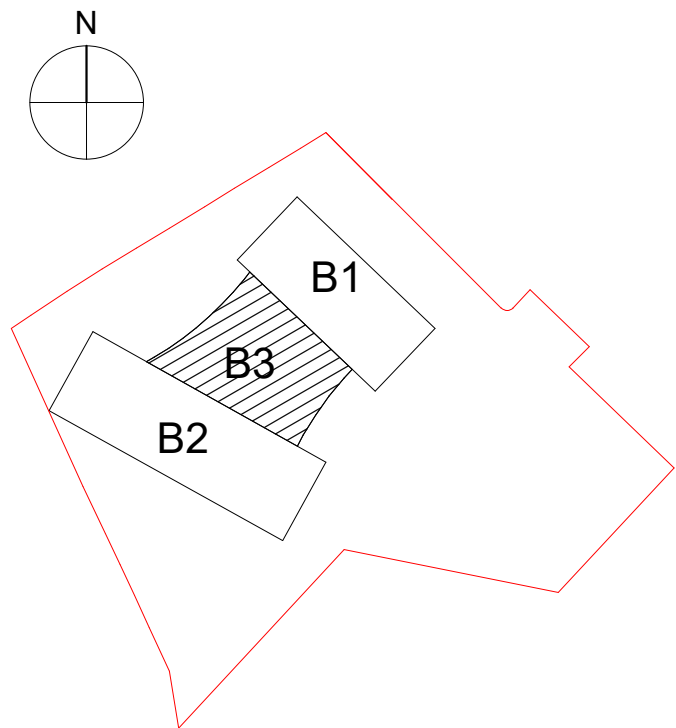

1. All boundaries, dimensions and levels are to be checked on site before construction and any discrepancies reported to the Architect / Designer prior to commencement of any works.
2. Partial Service: Any discrepancies with site or other information is to be advised to the Architect / Designer and direction and / or approval is to be sought before the implementation of the detail.
3. Block and site plans are reproduced under license from the Ordnance Survey.
4. For the purpose of coordination, all relevant parties must check this information prior to implementation and report any discrepancies to the Architect / Designer. The information must solely and only be used for the coordination and/or construction of the current project.
5. The copyright of the original documents belongs to DAY Architectural Limited. The information is only to be used in preparation of documents for this project. The information issued may be confidential and must not be used other than by the intended recipient.
6. The recipient is responsible for verifying the correctness and completeness of the information issued. This should be done by consulting all relevant associated documents including but not limited to information provided by the Civil / Structural Engineer, MEP Engineer(s), Fire Engineer, Acoustician, Highways Consultant, Flood Risk Assessor, Party Wall Assessor and any other project designers / consultants supplied during the course of the project and by confirming dimensions on site.
7. It is the responsibility of the recipient to ensure they have the most up to date information.
8. If altered or added to in any way, all references to DAY Architectural Limited must be removed and those making the changes assume total responsibility for the information thereon.
9. The Architect does not warrant that planning permission, Building Control/Building Safety Regulator Approval and other approvals from third parties shall be granted at all or, if granted, 12. Do not scale off drawings. Any measurements taken from information which is not dimensioned on the electronic copy are at the risk of the recipient.

CLIENT
RG GROUP / OLYMPIAN

PROJECT
The Fairfax Manchester

M	Issued for discharge of Planning Condition 26.	09.09.25	JM	MG
L	Blockwork to basement perimeter wall omitted as agreed with RG.	11.11.24	AMS	MG
K	Issued for Fire Engineer Review.	02.10.24	JM	AMS
J	Amendments as clouded	23.11.23	GMc	MG
I	Drawing updated to suit latest drainage design and fire strategy report	10.11.23	MG	MG
H	Issued for construction.	07.10.22	MG	MG
G	General update	17.06.22	LK	MG
F	Schedule of accommodation updated to suit consented scheme. Layout amended to suit. I-WT-01 specification amended. Utility cupboard sizes amended to MEP Engineer's requirements.	15.03.22	JM	MG

REV	DESCRIPTION	DATE	REV BY	CHKD
-----	-------------	------	--------	------

DRAWING
Block 3 Basement GA Plan

SCALE
1 : 100 @ A1

PROJECT	DRAWN BY	CHECKED BY	FIRST ISSUED
1284-21	JM	MG	22.10.21
DRAWING STAGE	ROLE	NUMBER	REVISION
STAGE 4	A	04-B03	M

DRAWING STATUS
CONSTRUCTION

Information contained on this drawing is the sole copyright of DAY Architectural Ltd. and is not to be reproduced without their permission.

DAY

DAY Architectural Ltd.
Studio 1, Lancaster Buildings
77 Deansgate, Manchester, M3
2BW

T: 0161 834 9703
W: www.day-architectural.com