



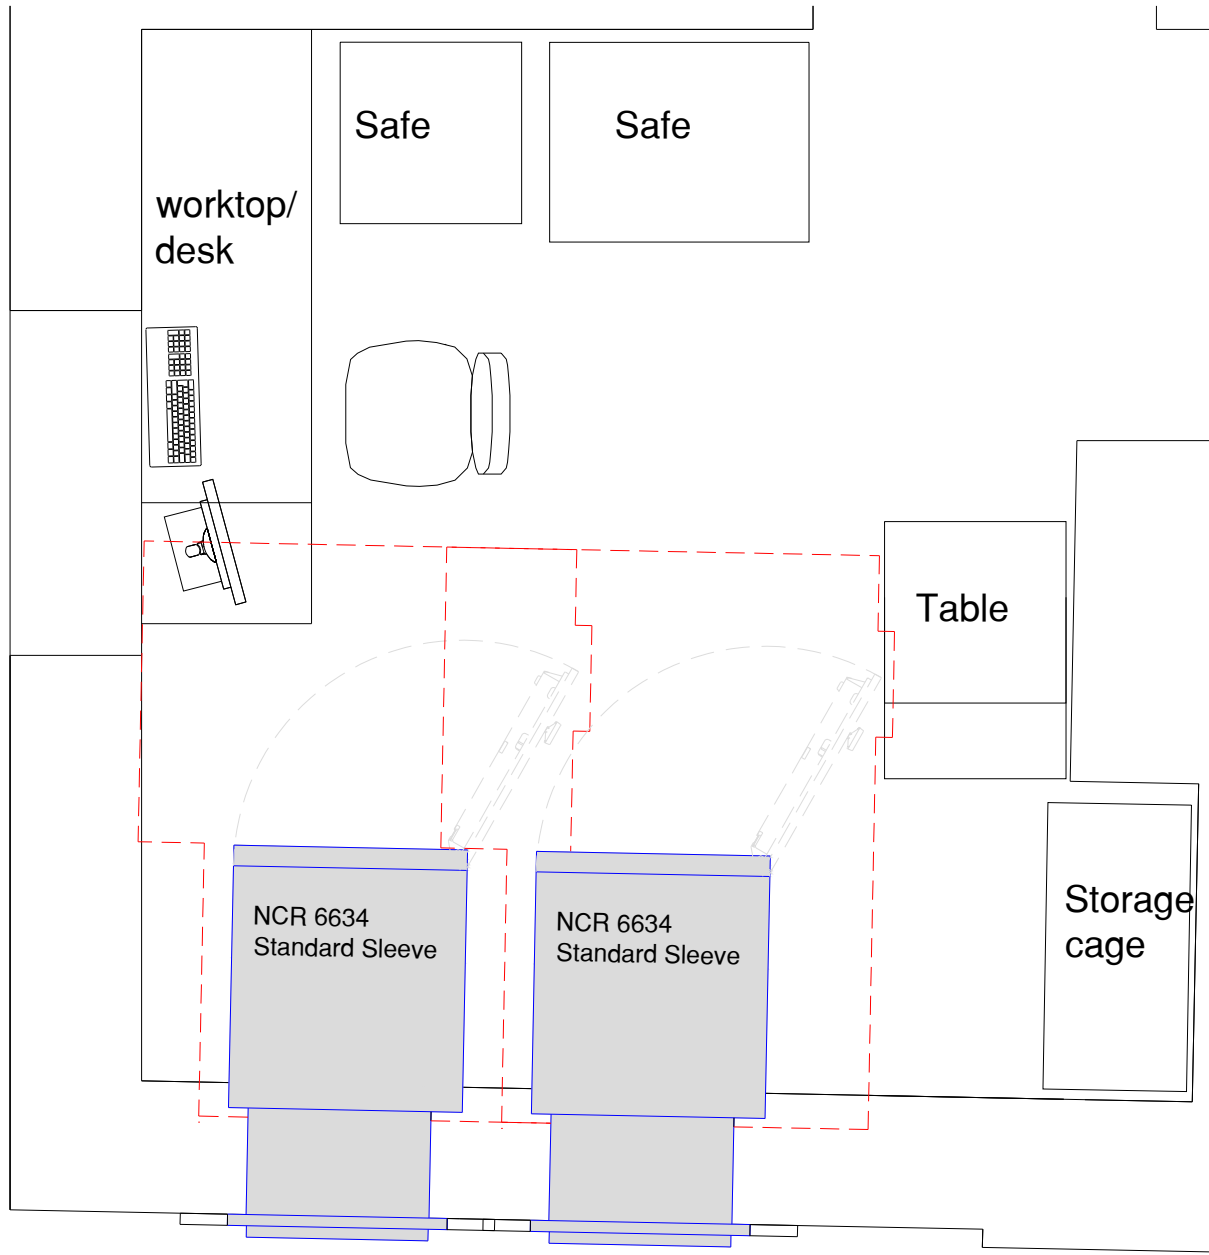


01 EXISTING ATM ROOM PLAN
scale 1:25




02 EXISTING EXTERNAL WALL ELEVATION
scale 1:25

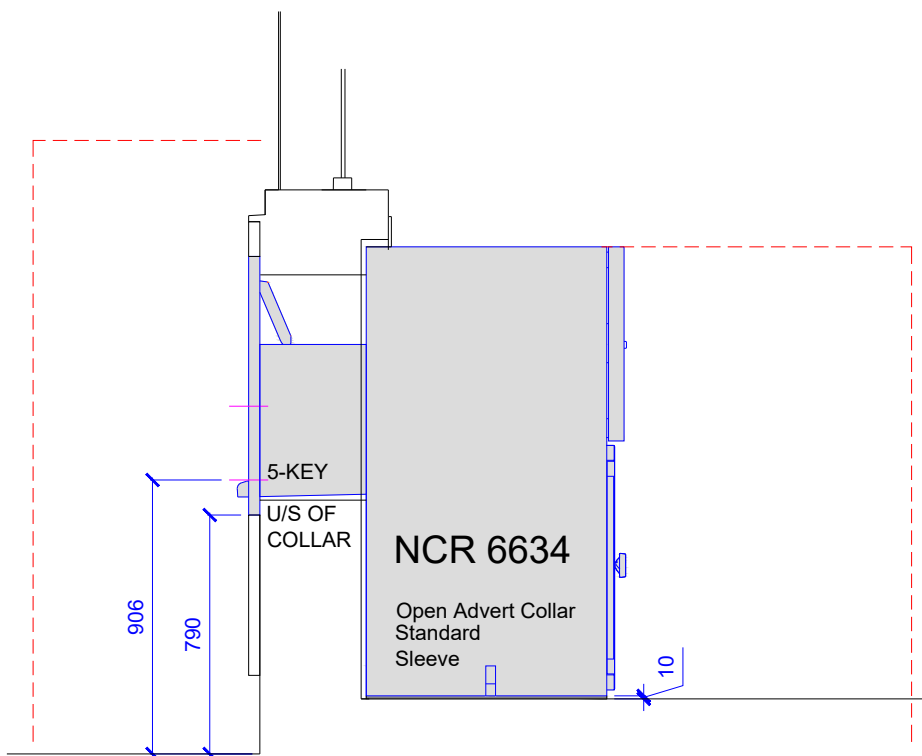


03 EXISTING SECTION
scale 1:25

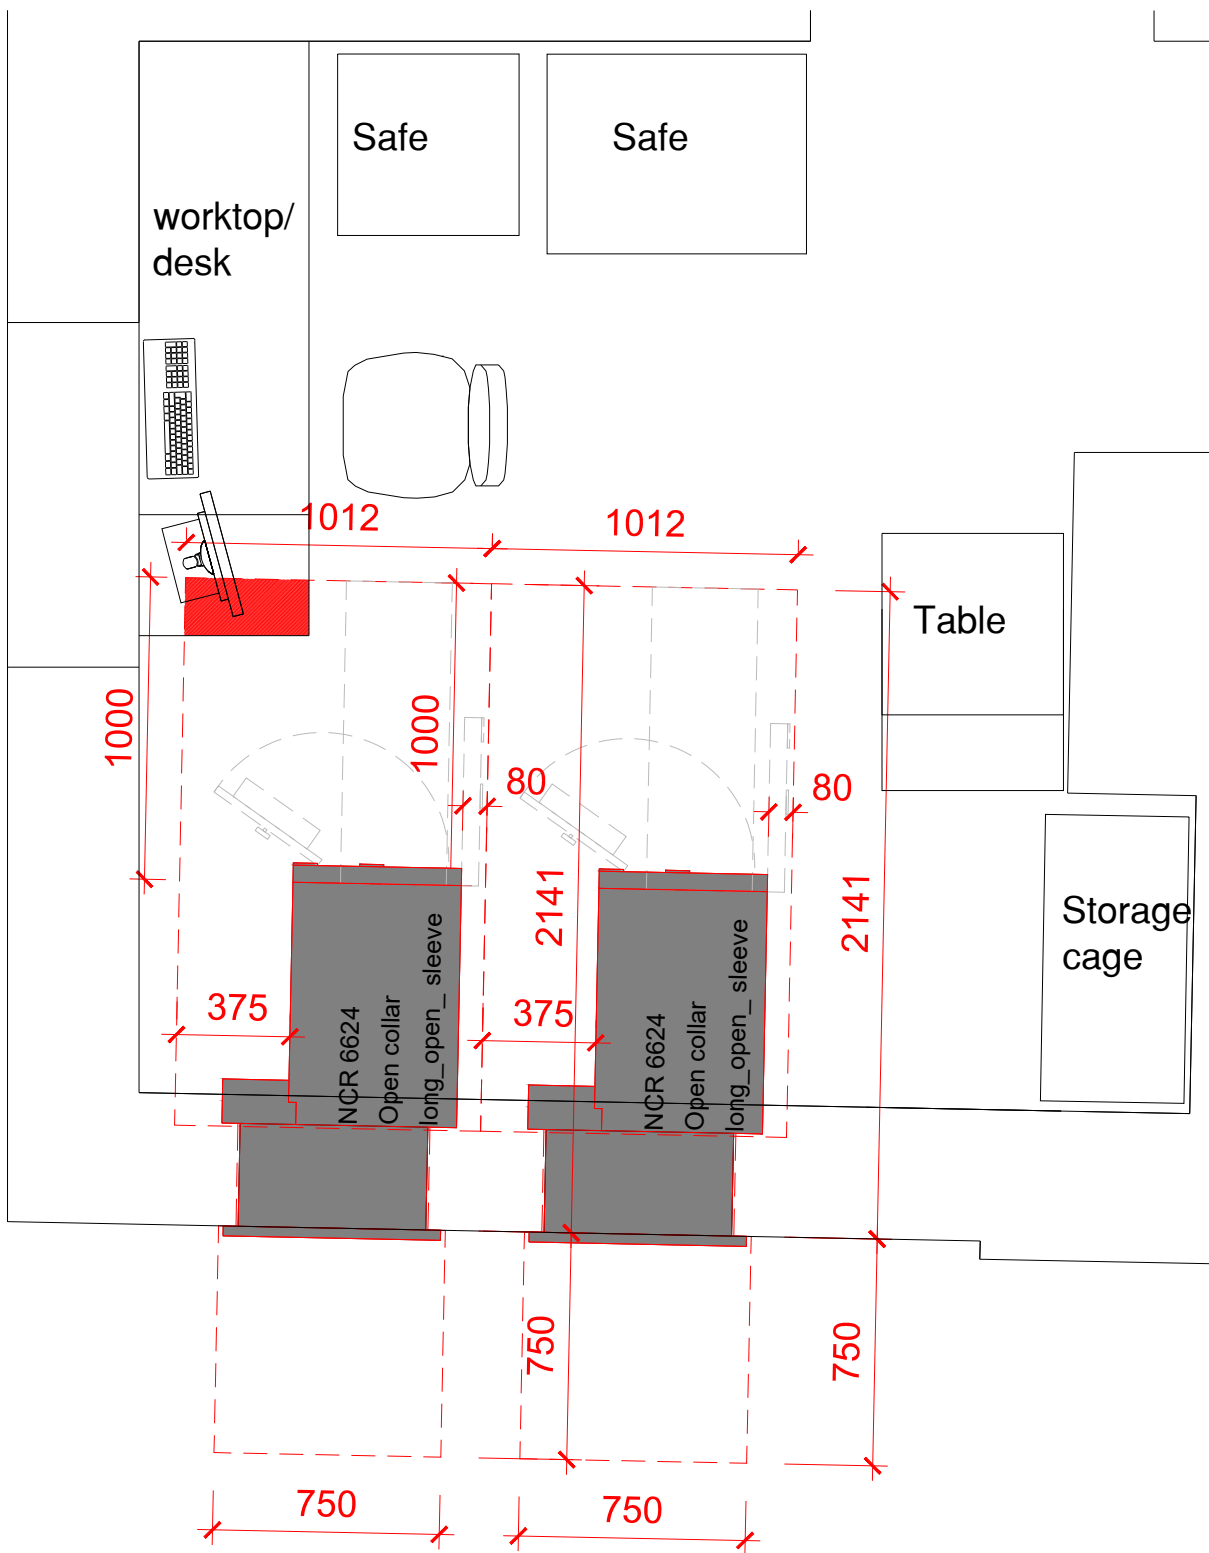


04 PROPOSED ATM ROOM PLAN
scale 1:25

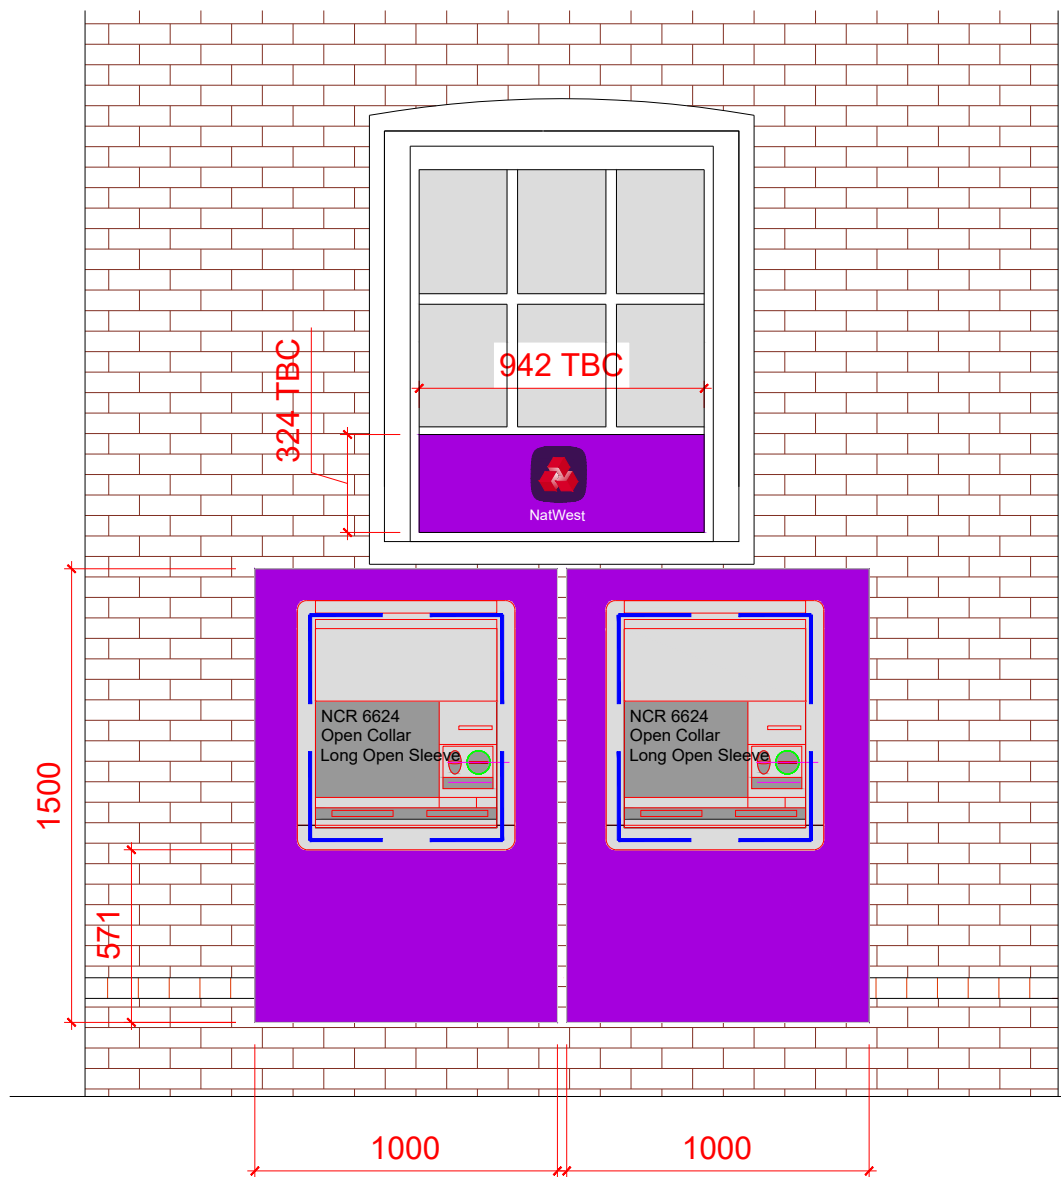

05 OPEN COLLAR OPTION
PROPOSED EXTERNAL WALL ELEVATION
scale 1:25

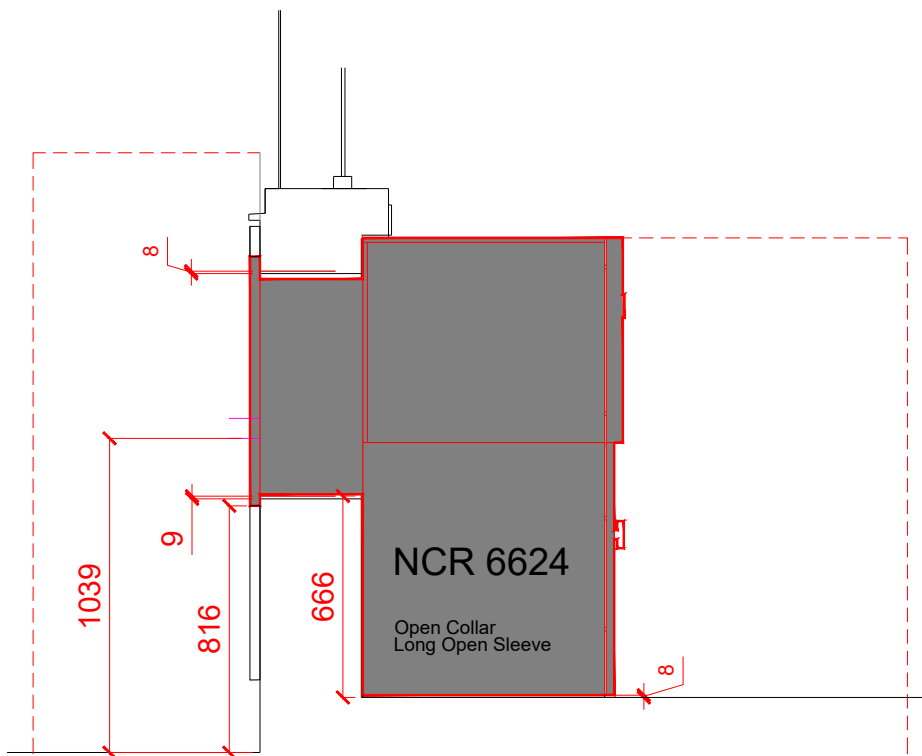

06 OPEN COLLAR OPTION
PROPOSED ATM SECTION
scale 1:25

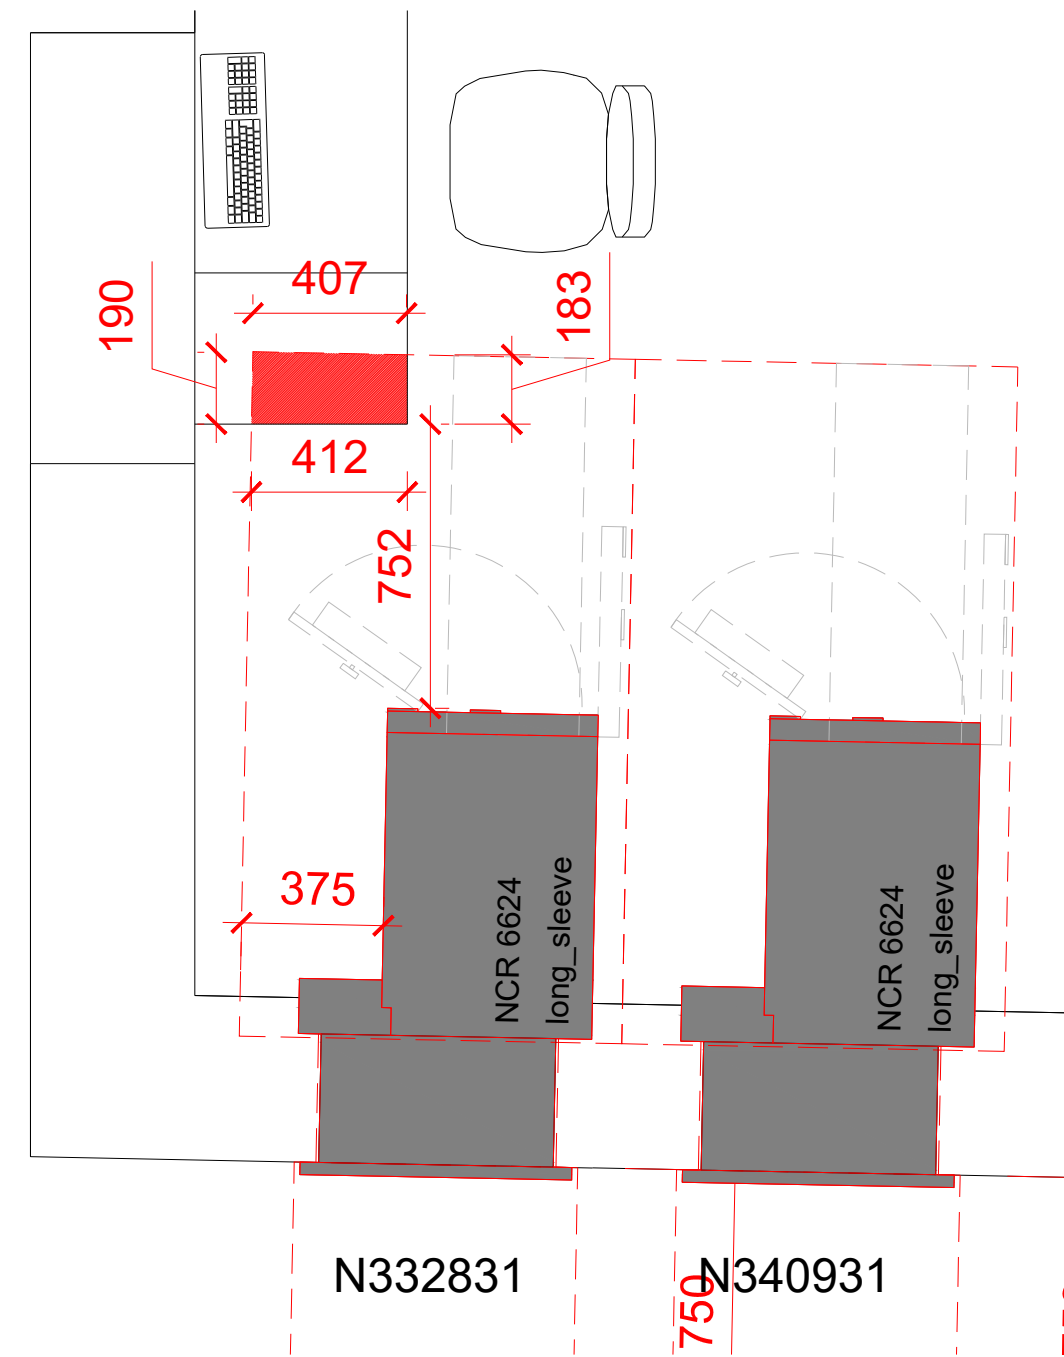

07 SERVICE AREA INFRINGEMENT
scale 1:20


NOTES:

- EXTERNAL REMOVALS:
 - Contractor to review asbestos register in branch property file.
 - Disconnect power, alarm, data & IT from ATM to be removed
 - Remove existing ATM's, baseplates & collars.
- PROPOSED:
 - Lower aperture cills by 9mm and possibly raise the heads by 8mm.
 - Possible wall depth reduction required. TBC following site intrusive survey.
 - Install new baseplates, ATM's & collars.
 - Install 2-no 1500x1000 Bespoke collars, with button & NatWest branding
 - Install vinyl sign to glass internally above ATM's to include button and NatWest branding. Approx size 924x324
 - Disconnect/re-connect data power
- DECORATION & FINISHES:
 - All affected areas to be made good and finished to match existing, to Contractors Scope of Works and NatWest Design Guide.
- M&E and I.T.:
 - Install power and data to new ATM.
- SECURITY:
 - Provide security alarms to new ATM.

6. NOTES:

- Site intrusive survey required to investigate front wall (existing ATM's are currently buried and cannot be viewed to see the gap between the ATM's and wall.
- Basement present but does not appear to affect the ATM area or the removal delivery route.

DEVICE SCHEDULE						
Device ID	Existing Device to be removed	Device Type	Device Location	Proposed Device	SAI Present	DDA Compliant
N340931	6634	ATM	EXT. TTW	6684	No	Yes
N332831	6634	ATM	EXT. TTW	6684	Yes	Yes

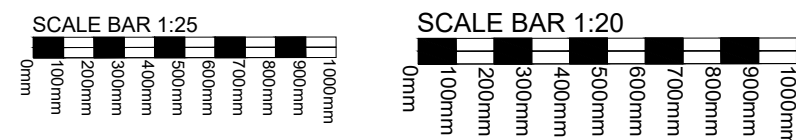

These drawings are Not to be copied or reproduced in any form without the written permission and Full consent of Morris & Spottiswood Ltd						
MAIN CONTRACTOR Morris & Spottiswood		CONTRACT NatWest SSTP 2024		JOB # -----	DATE 29/01/2025	DRAWN BY RP
SCALE 1:20, 1:25 @ A1		SITE NWB Chorlton-Cum-Hardy, 438 Barlow Moor Rd, Chorlton-Cum-Hardy, Manchester, M21 0NW			DESIGN ARCHITECT Morris & Spottiswood Design	
DRAWING STATUS CONSTRUCTION		Morris & Spottiswood Ltd, Boleyn House, St Augustine's Business Park, Whitstable, Kent CT5 2QJ				
		TITLE GROUND FLOOR PLAN - EXTERNAL EXISTING AND PROPOSED ATM REPLACEMENT				
REVISION 2 DATE 11/02/2025		DRAWING NUMBER NWB-Chorlton Cum Hardy-NWSSSTP24-P2-010197-EXT-M&S-Construction-001-02			SHEET 1 of 1	

Rev.	Description	By	Date
2	Vynil tablet added to window. Option to use standard ATMs & collars rejected. To construction	GH	11/02/2025
1	SAI approved by IBM. Drawing submitted as Complex	GH	04/02/2025