




1 Proposed Site Plan
1:200

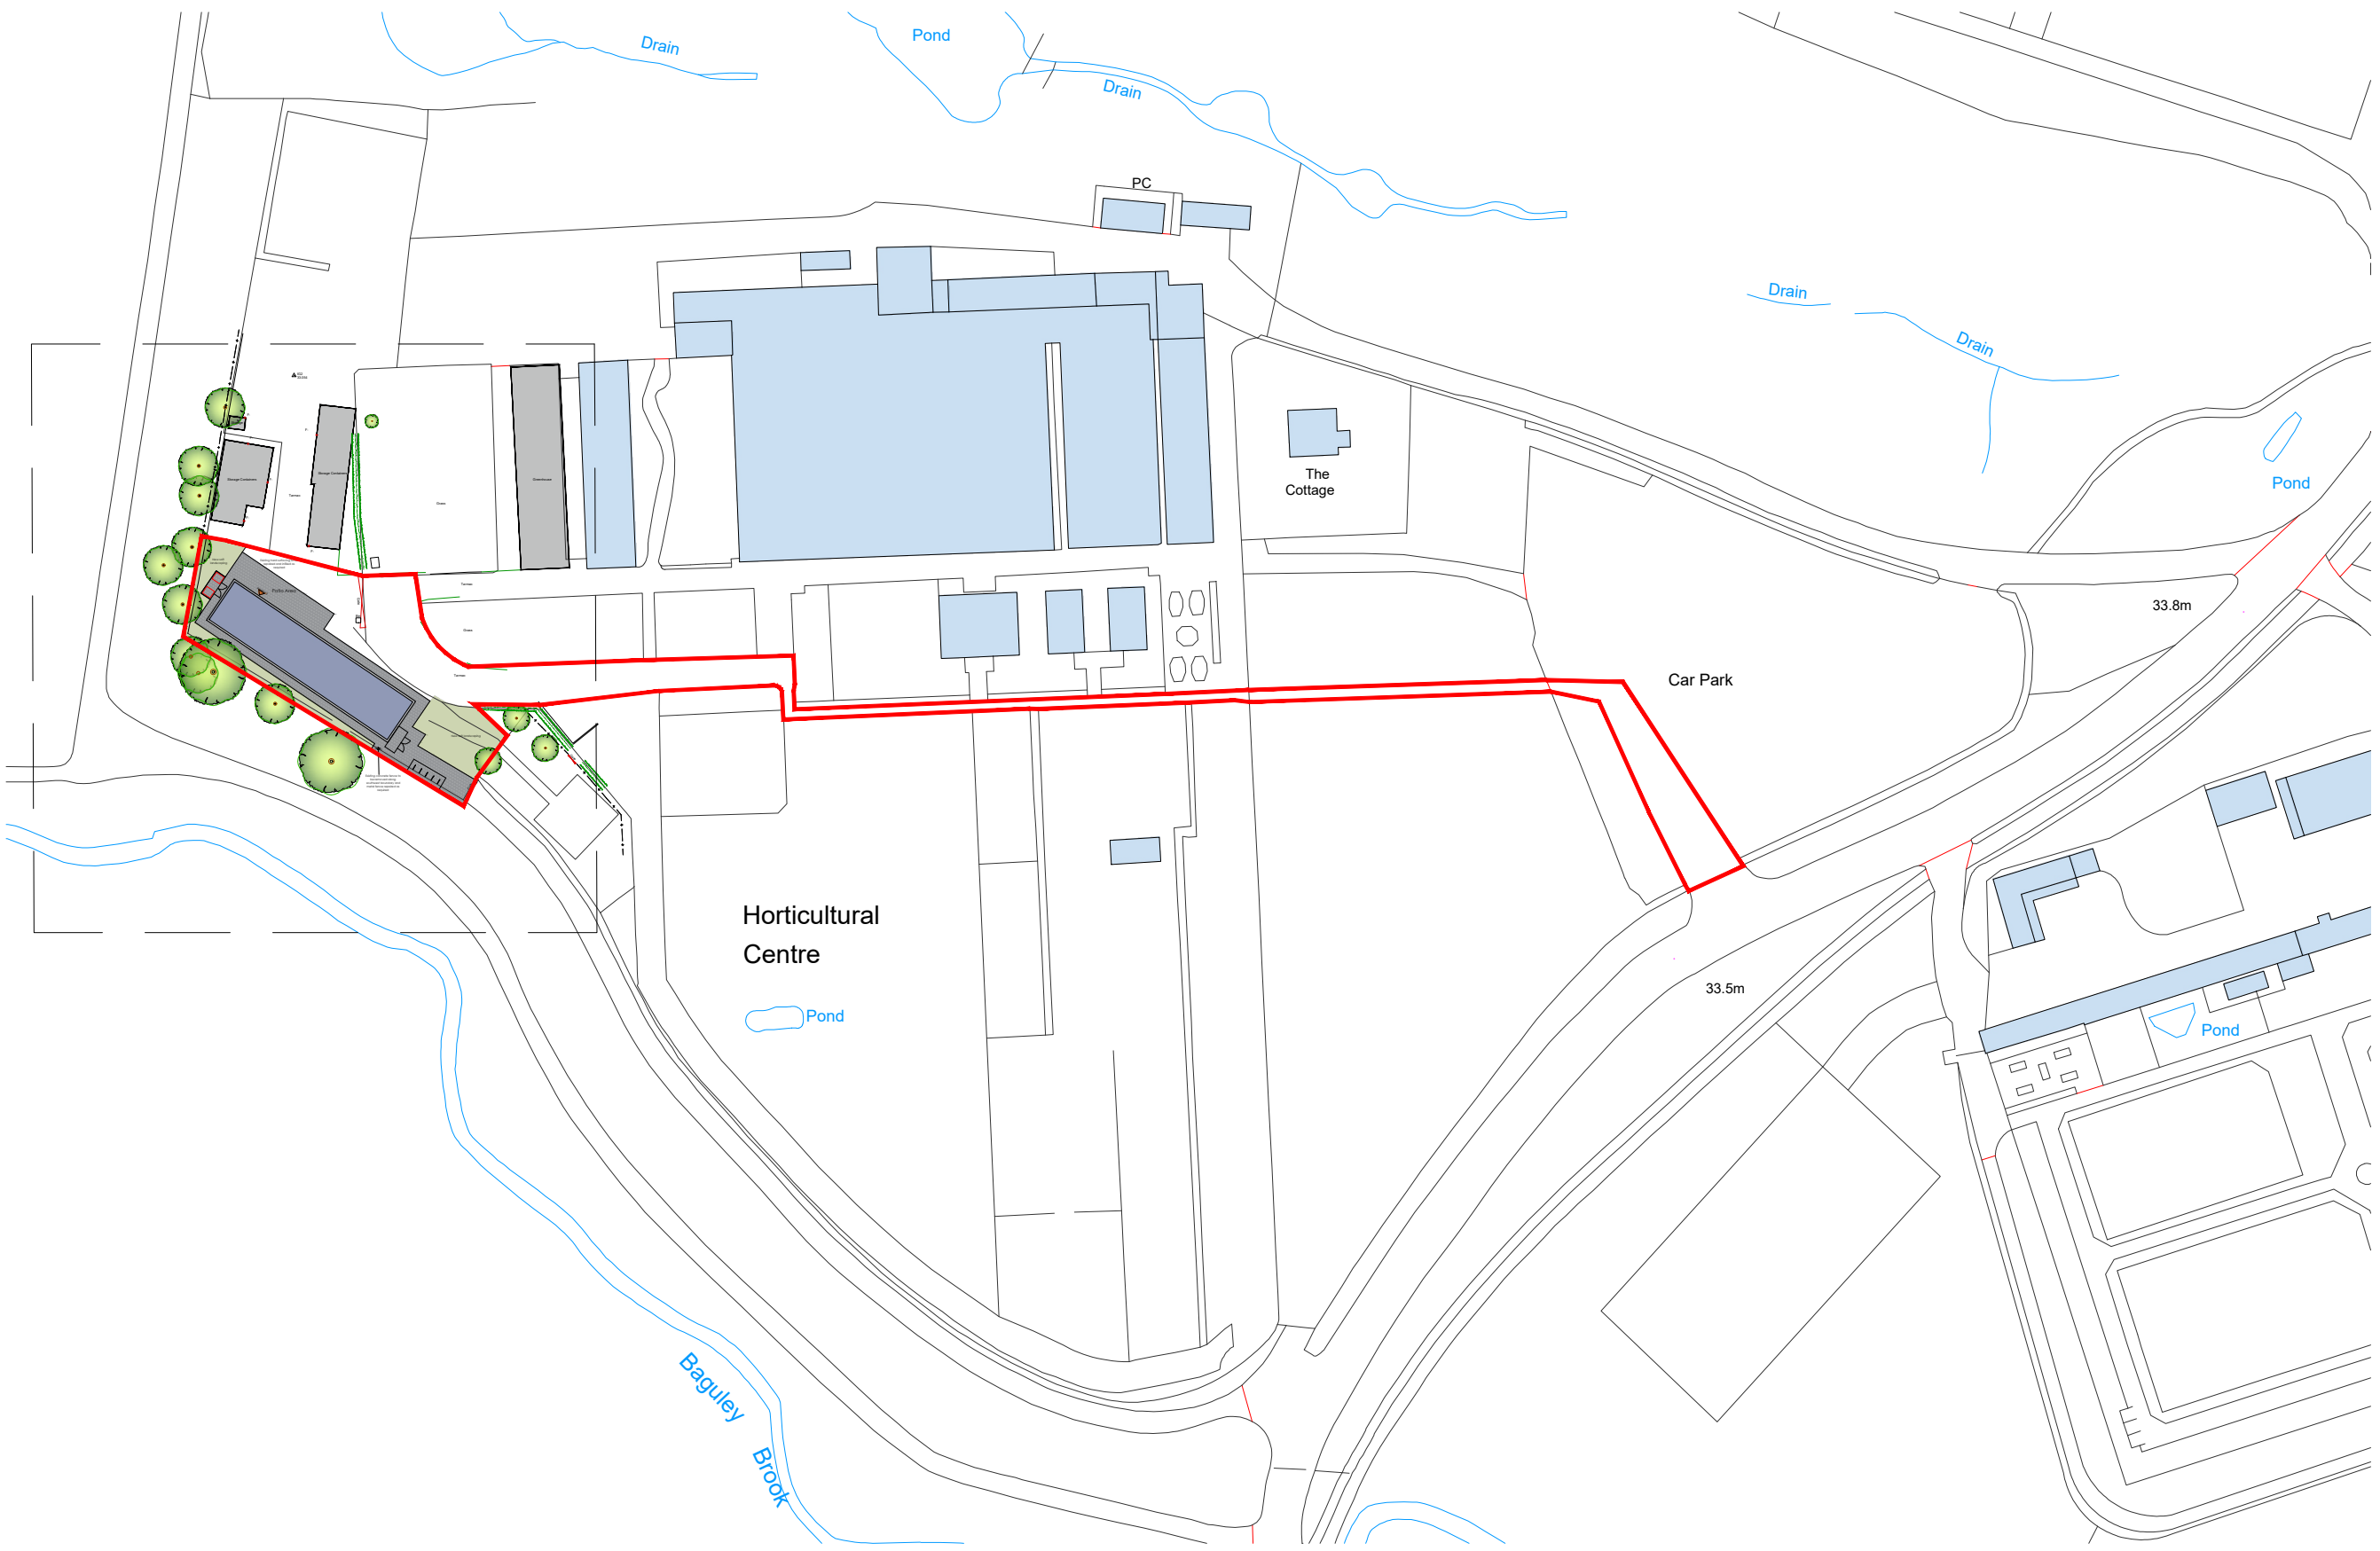

2 Key Plan
1:1000

NORTH

0

5.0

10.0

15.0

20.0

25.0

50.0m

The copyright of this drawing is vested with Corstorphine & Wright Ltd and must not be copied or reproduced without the consent of the company.

P-02 Updated for NMA application

P-01 Updated red line and external store location amended to suit floor plans

P-00 Planning Issue

Rev. Description

17.09.2025 LC CH

07.02.2025 LC CH

28.08.2024 SK LC

Date Drw. Chk.

Client
YIF
Youth Investment Fund

Project
Modular Youth Hub
Wythenshawe Park

Drawing Title
Proposed Site Plan

Drawing Status
PLANNING

Corstorphine & Wright

Tamworth Studio
5 Aldergate, Tamworth, B79 7DJ
01827 671 23
corstorphine-wright.com

Drawing No.
23519-0323

Drawn
SK

Checked
LC

Paper Size
A1

Scale
1:500

Date
19.03.24

Revision
P-02