

© This drawing is Copyright and the property of Richmond Consultants and must not be reproduced in whole or part without their written permission. Copyright is reserved. © Richmond Consultants and must not be reproduced in whole or part without their written permission.

The Contractor is to check and verify all building and site dimensions, levels and sewer invert levels at connection points before work starts. This drawing must be read with and checked against any structural or other specialist drawings provided.

The Contractor is to comply in all respects with the Building Regulations whether or not specifically stated on these drawings.

This drawing is not intended to show details of foundation or ground conditions. Each area of ground relied upon to support the structure depicted must be investigated by the Contractor and suitable methods of foundation be provided.

THIS SCHEME IS NOT BASED ON A SURVEY

DO NOT SCALE FROM THIS DRAWING

NOTE:

|                     |          |    |      |
|---------------------|----------|----|------|
| Drawing Status      | PLANNING |    |      |
| Construction Status |          |    |      |
|                     |          |    |      |
|                     |          |    |      |
|                     |          |    |      |
| Rev.                |          | By | Date |

**RICHMOND CONSULTANTS**

Mobile 0771031750




Email office@richmond-consultants.co.uk

Site  
334A Platt Lane, Fallowfield  
Manchester  
M14 7DA


Title  
Extensions to ground, upper floor  
and dormer  
Existing Floor Plans

|         |          |          |        |
|---------|----------|----------|--------|
| Checked | Drawn By | Scale    | Date   |
|         | SRN      | 1:50 @A1 | May 25 |


|                |      |
|----------------|------|
| Drawing Number | Rev. |
| 20.24 PL-200   | --   |

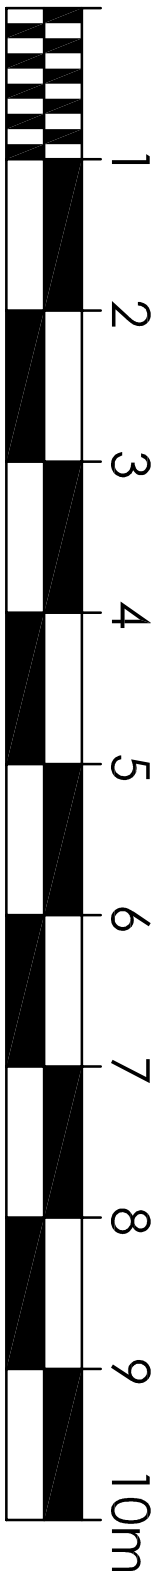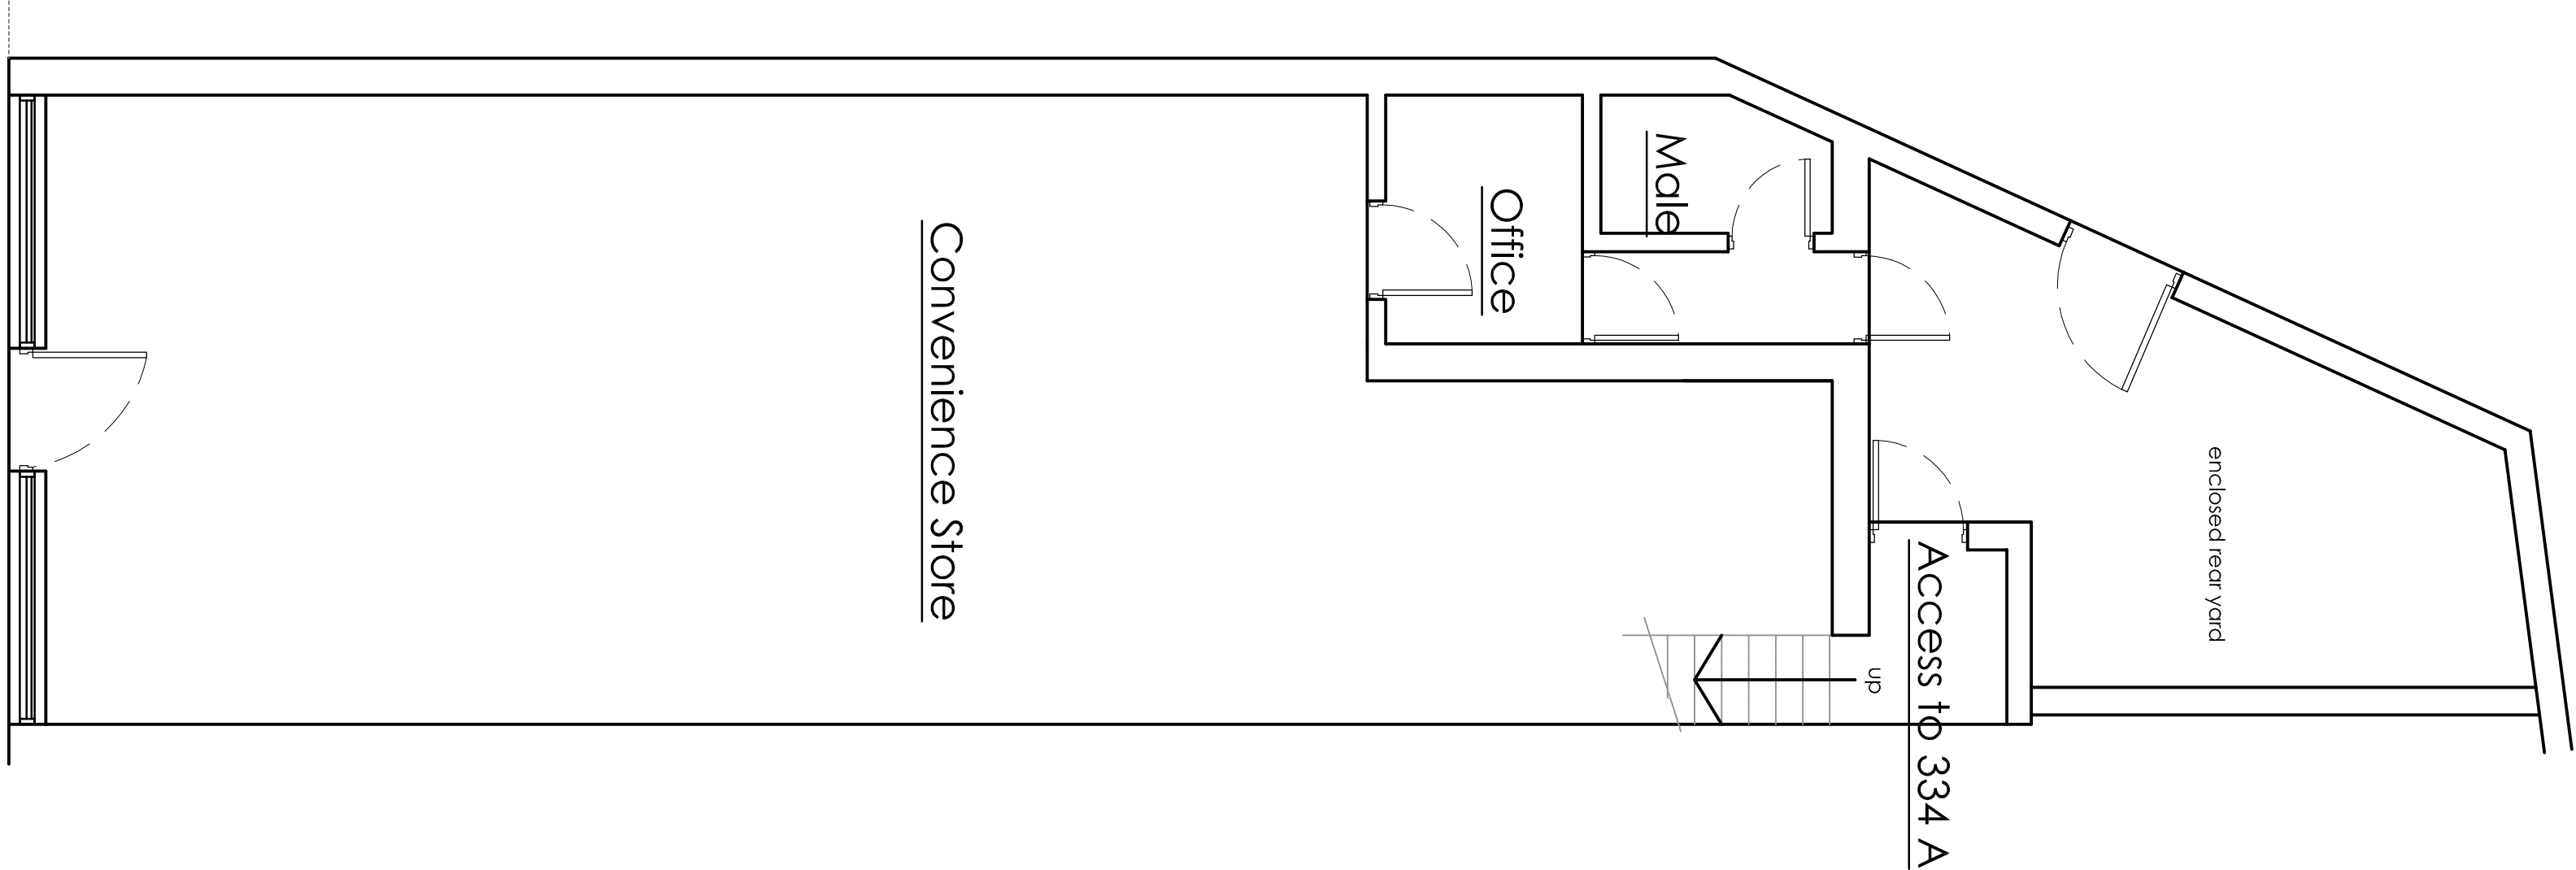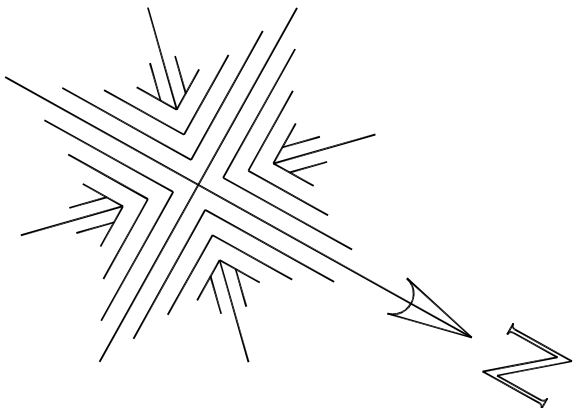

EXISTING GROUND FLOOR PLAN

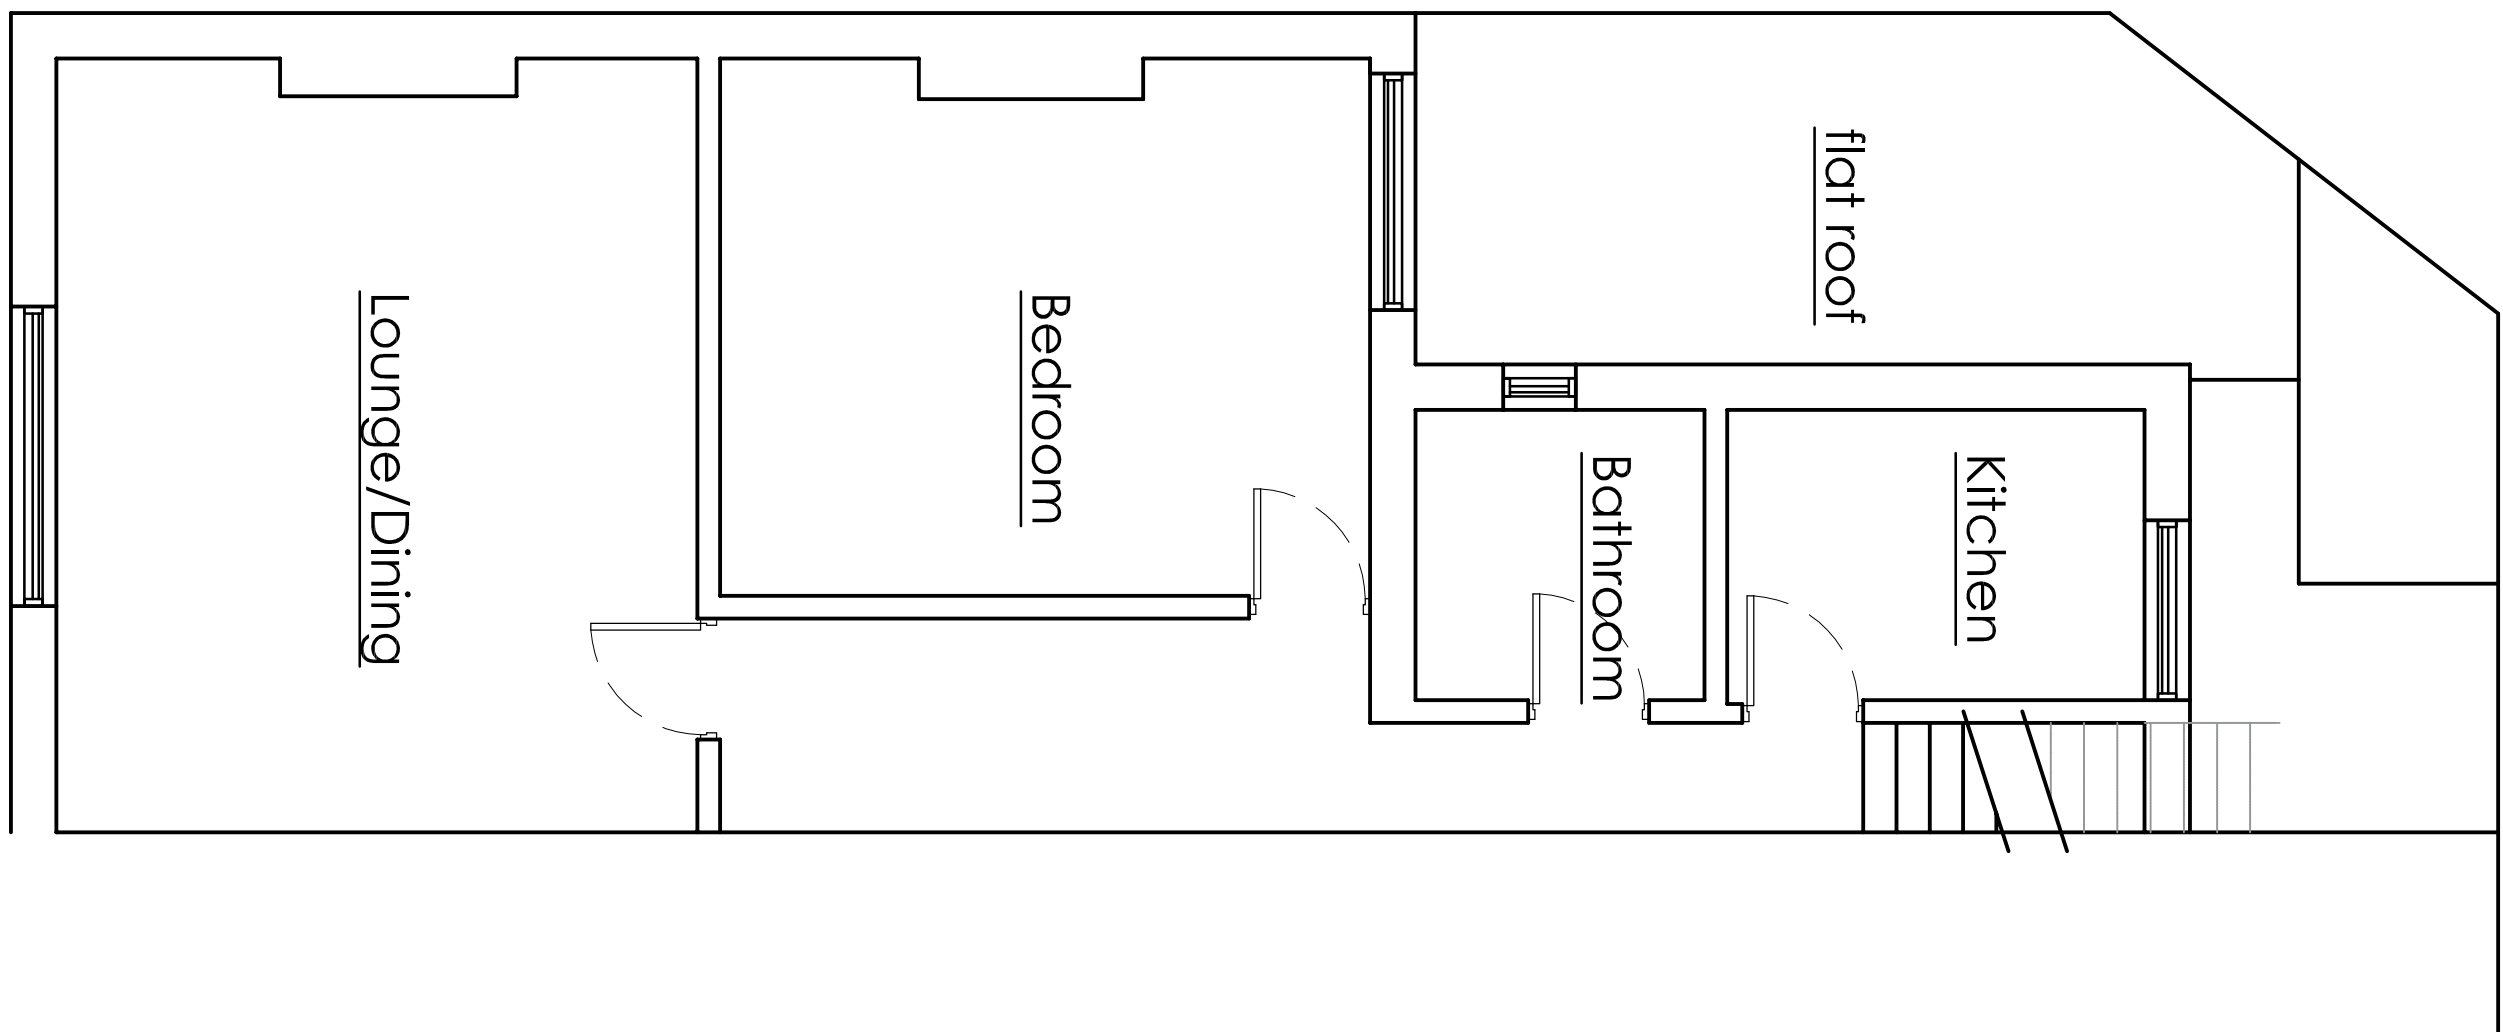

Existing Flat 334 A  
EXISTING FIRST FLOOR PLAN

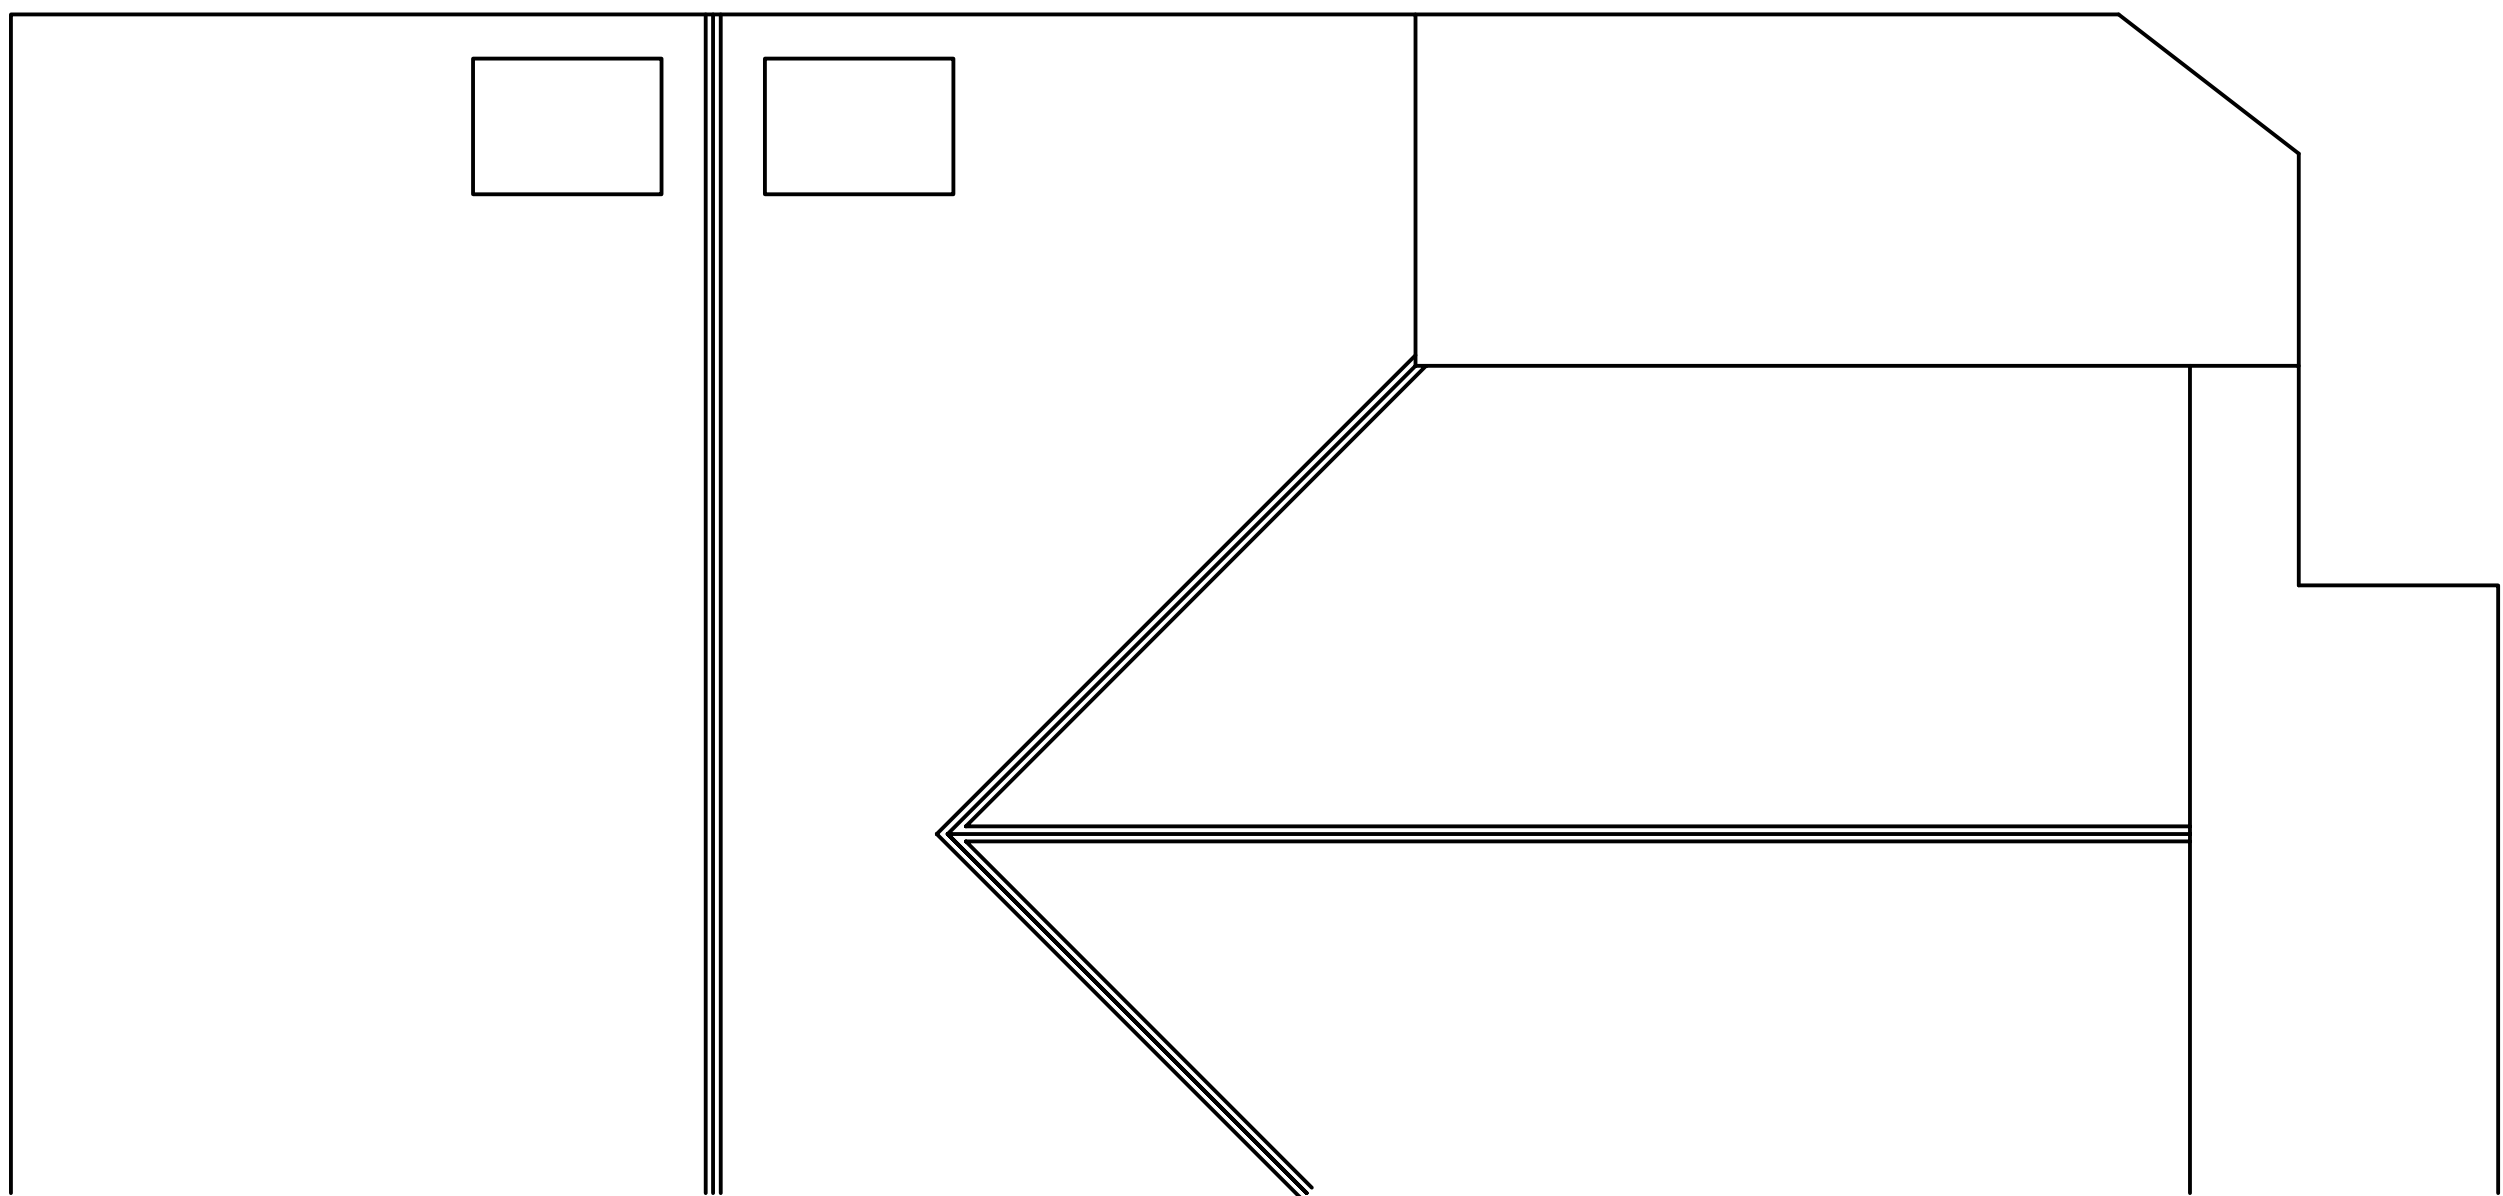

EXISTING ROOF PLAN