


NOTES:

CONTRACTORS MUST VERIFY ALL DIMENSIONS ON SITE BEFORE
COMPLETING CONSTRUCTION AND BEFORE PREPARING
MANUFACTURING DRAWINGS

DO NOT SCALE FROM THIS DRAWING
ANY DISCREPANCIES ON THIS DRAWING ARE TO BE
NOTIFIED TO THE ARCHITECT IMMEDIATELY
HATTRELL LLP COPYRIGHT

REV	AMENDMENT	DATE	CHKD

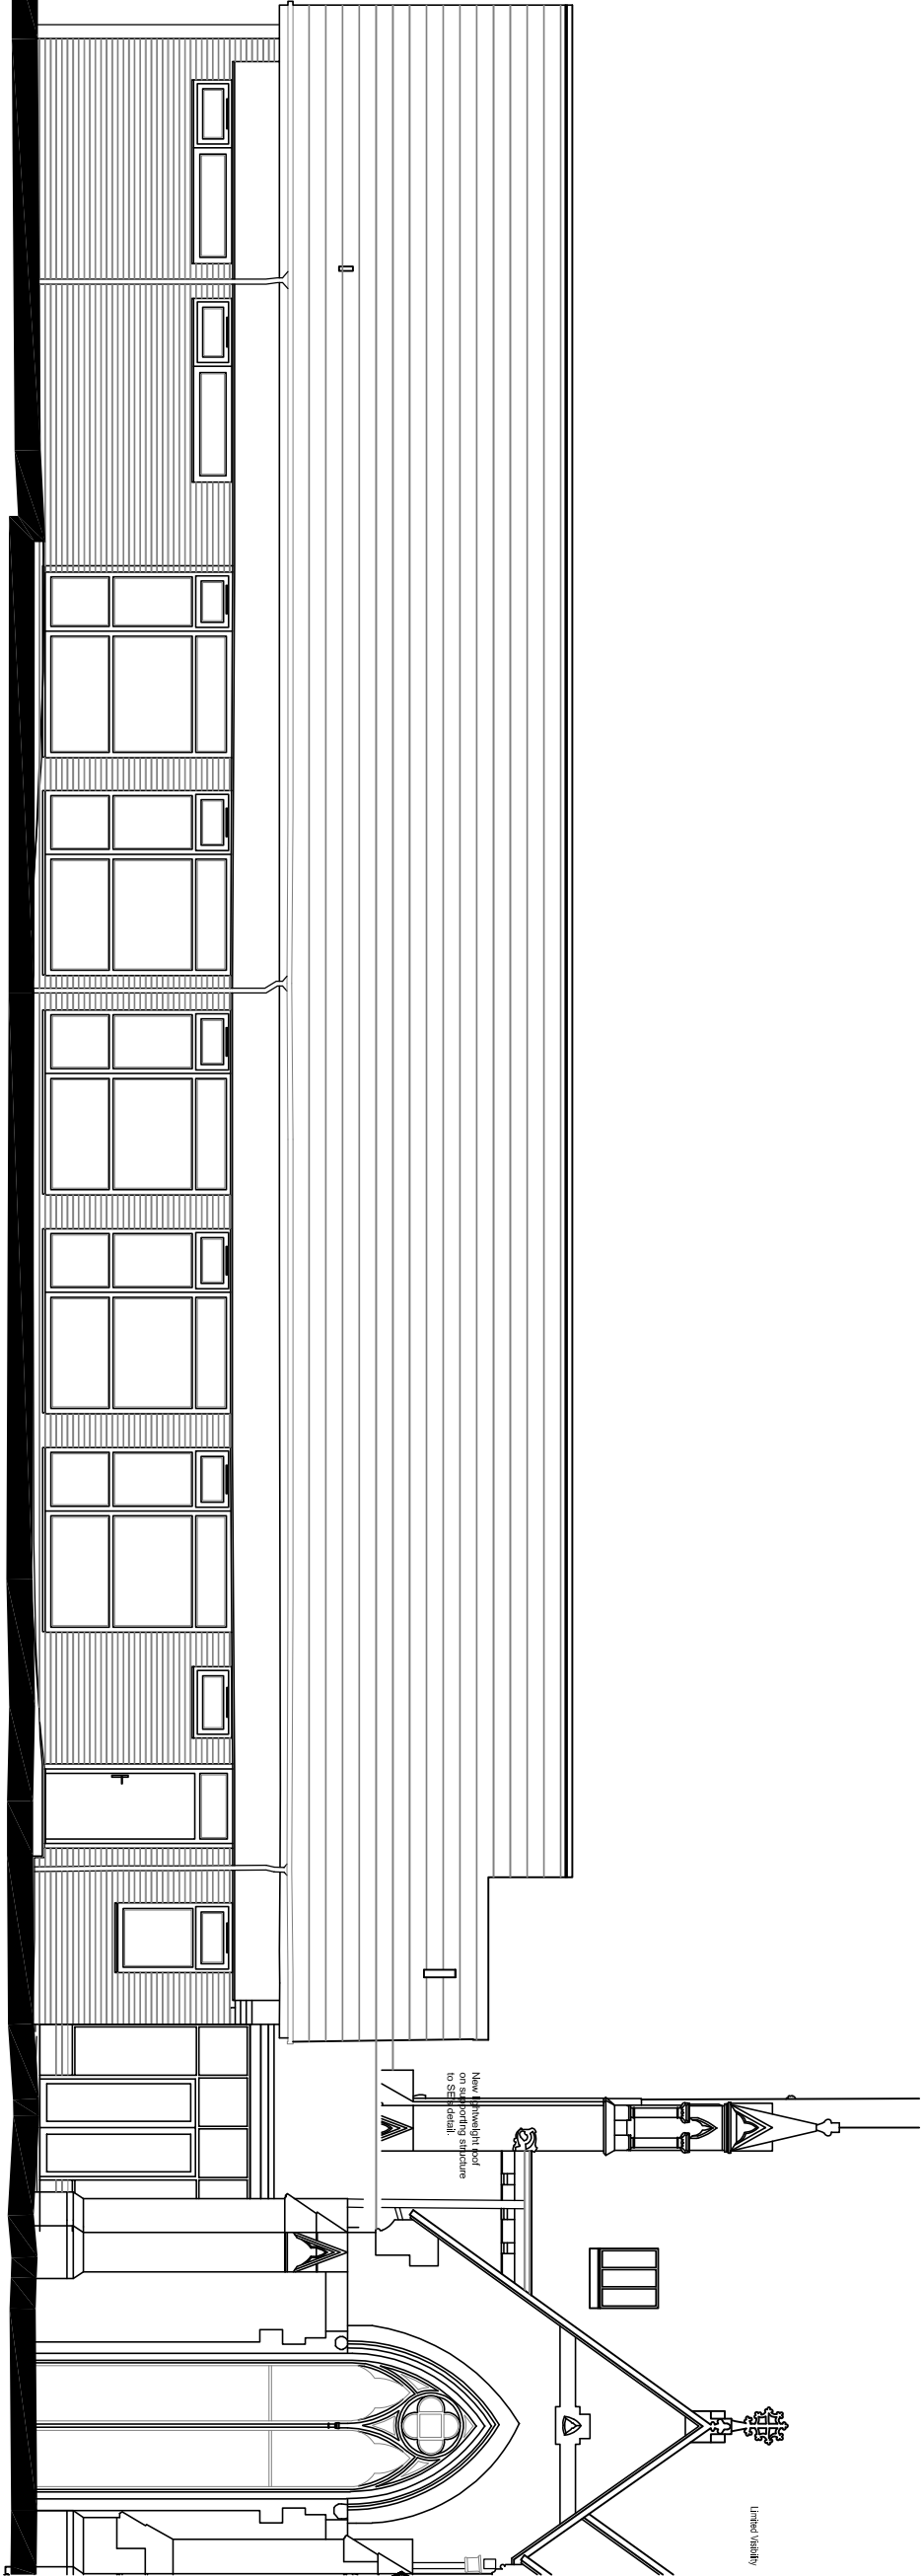

EAST ELEVATION



HATTRELL LLP

Suite E KINGS COURT RAILWAY STREET ALTONHAM WA14 2BD
c-mail: design@hattrrell.co.uk / www.hattrrell.co.uk

CLIENT
Amros International Ltd

PROJECT
St Paul's 781, Wilmslow Road
Didsbury
M20 2RW

DRAWING TITLE
Proposed East & West
Elevations

SCALE	DRAWN BY	CHECKED	DATE
1:100 @A3	IS	.	Oct 25
DRAWING NO.	2526 / 02 / 05	REVISION	-
PLANNING			