
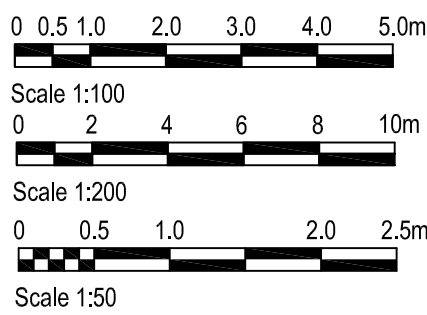



Notes:
Figured dimensions are to be used in preference to scaled ones. All dimensions to be checked by contractor before commencing work and any discrepancies reported to this office. This drawing is the property of BbI Group. Copyright is reserved by them and the drawing is issued on the condition that it is not copied, reproduced, retained or disclosed to any unauthorized person either wholly or in part without the consent of BbI Group.

Project Address:
4TH FLOOR
FREETRADE EXCHANGE
MANCHESTER

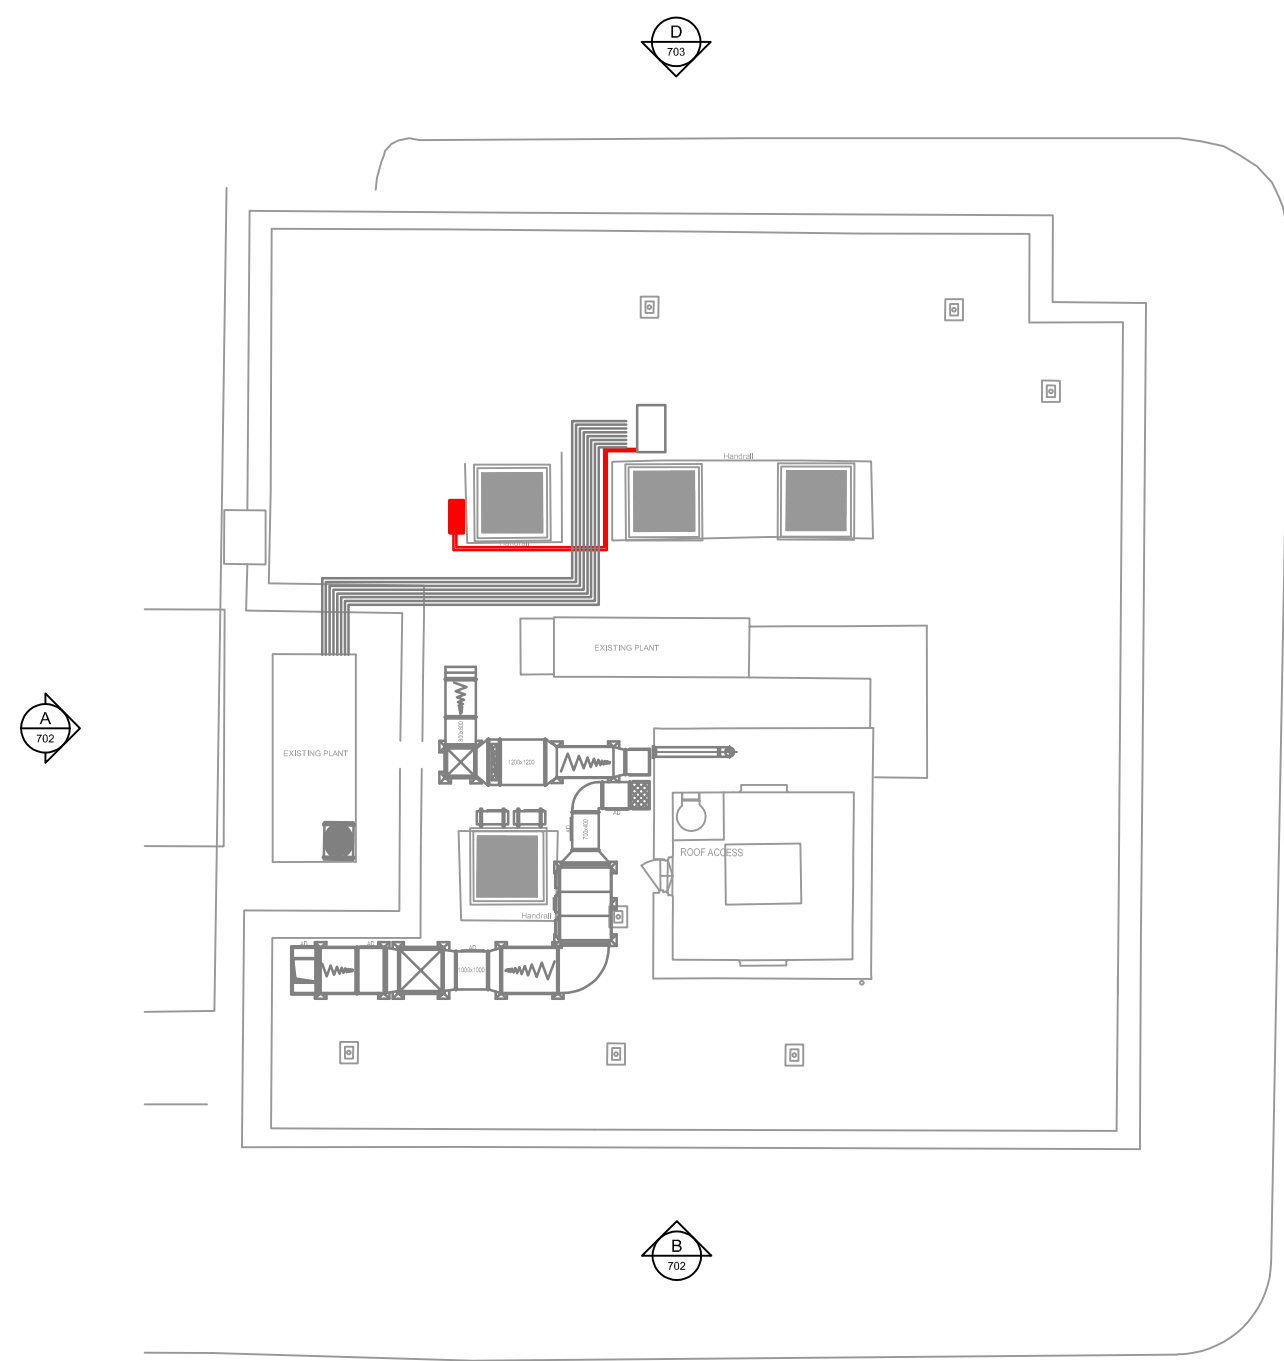


00 PROPOSED ROOF PLAN
703 SCALE - 1:200 @ A1
AS PROPOSED


Daikin RZAG50A

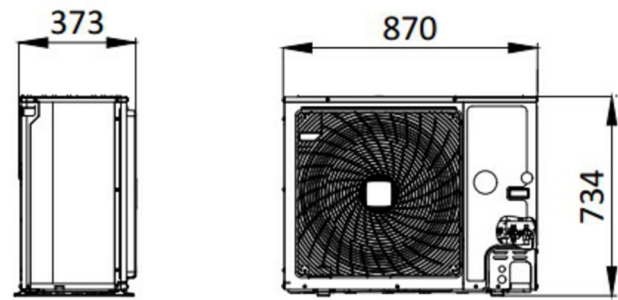


DAIKIN RZAG50A CONDENSING UNIT
OVERALL DIMS: 870 X 373 X 734mm

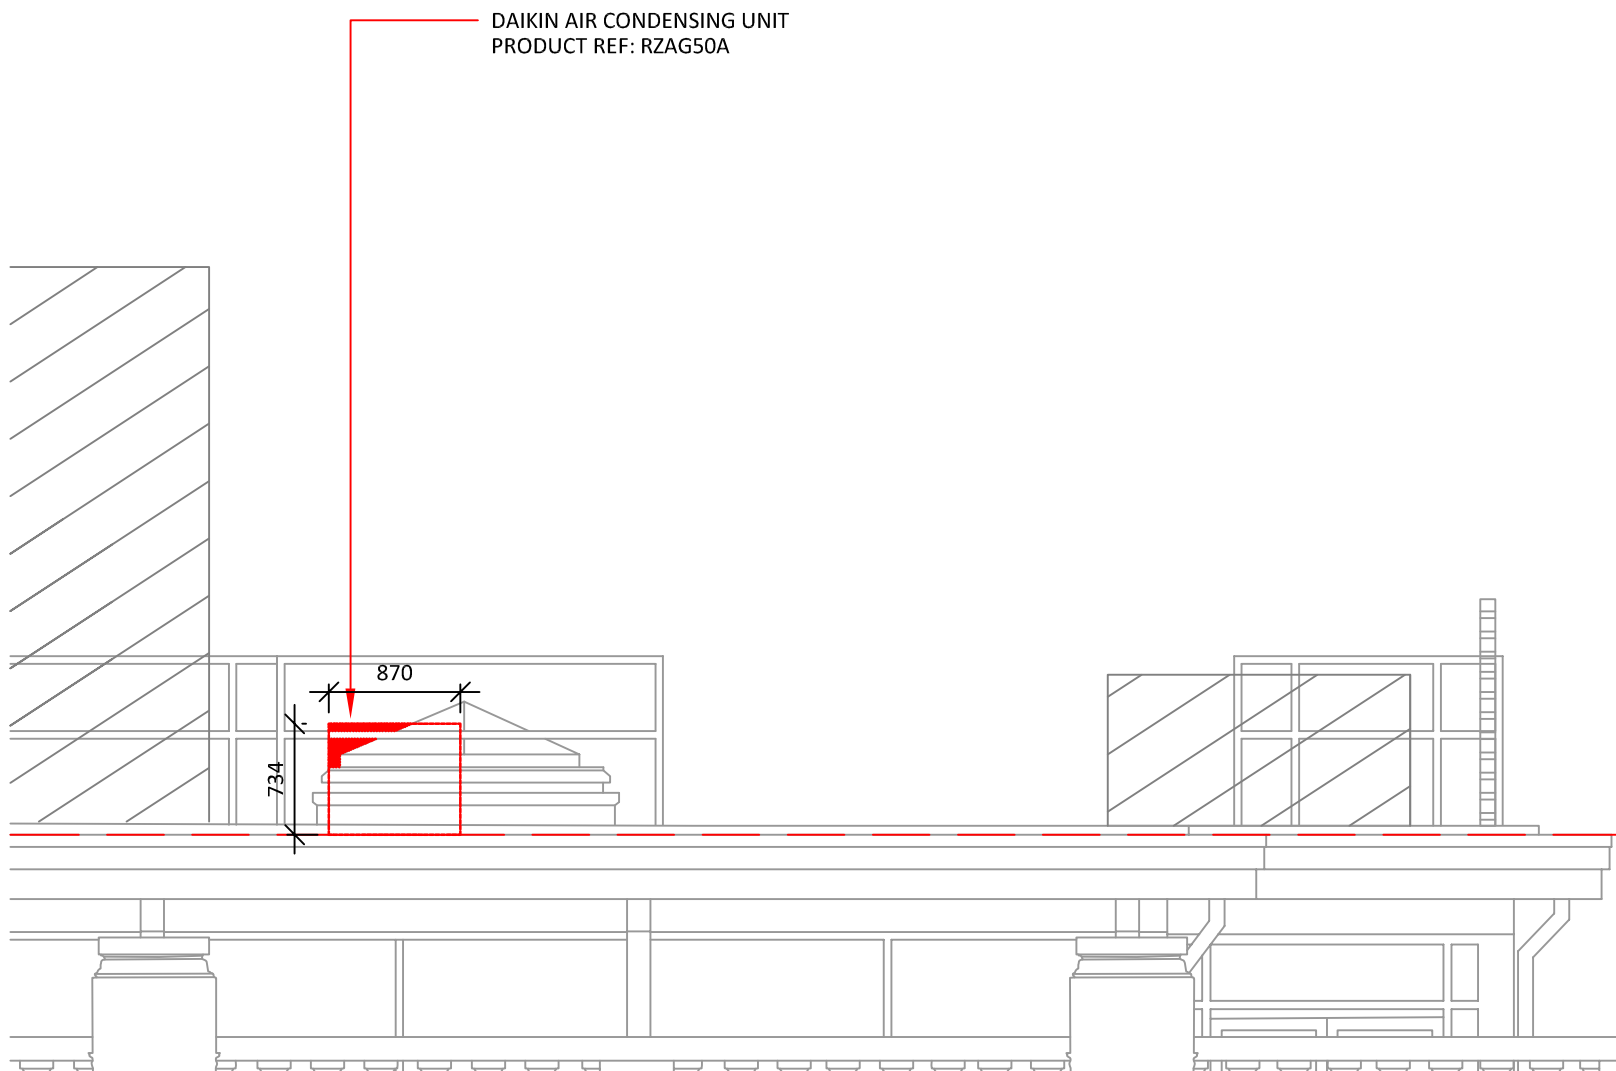


03 PROPOSED ELEVATION CC - EXTRACT
703 SCALE - 1:50 @ A1
AS PROPOSED

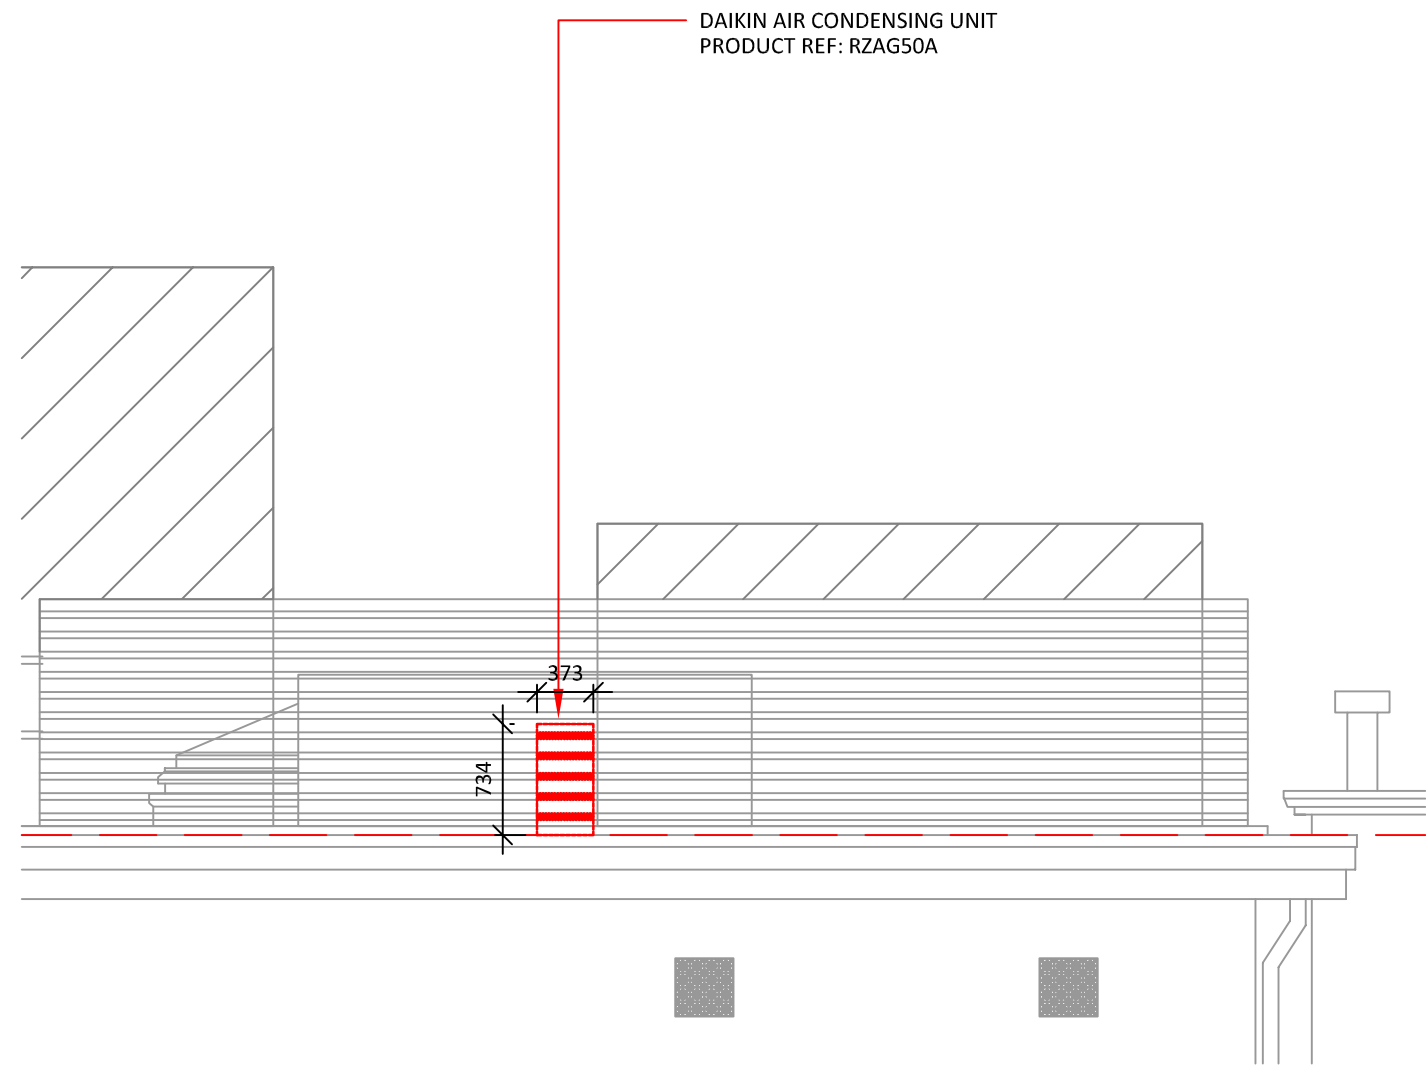

04 PROPOSED ELEVATION DD - EXTRACT
703 SCALE - 1:50 @ A1
AS PROPOSED

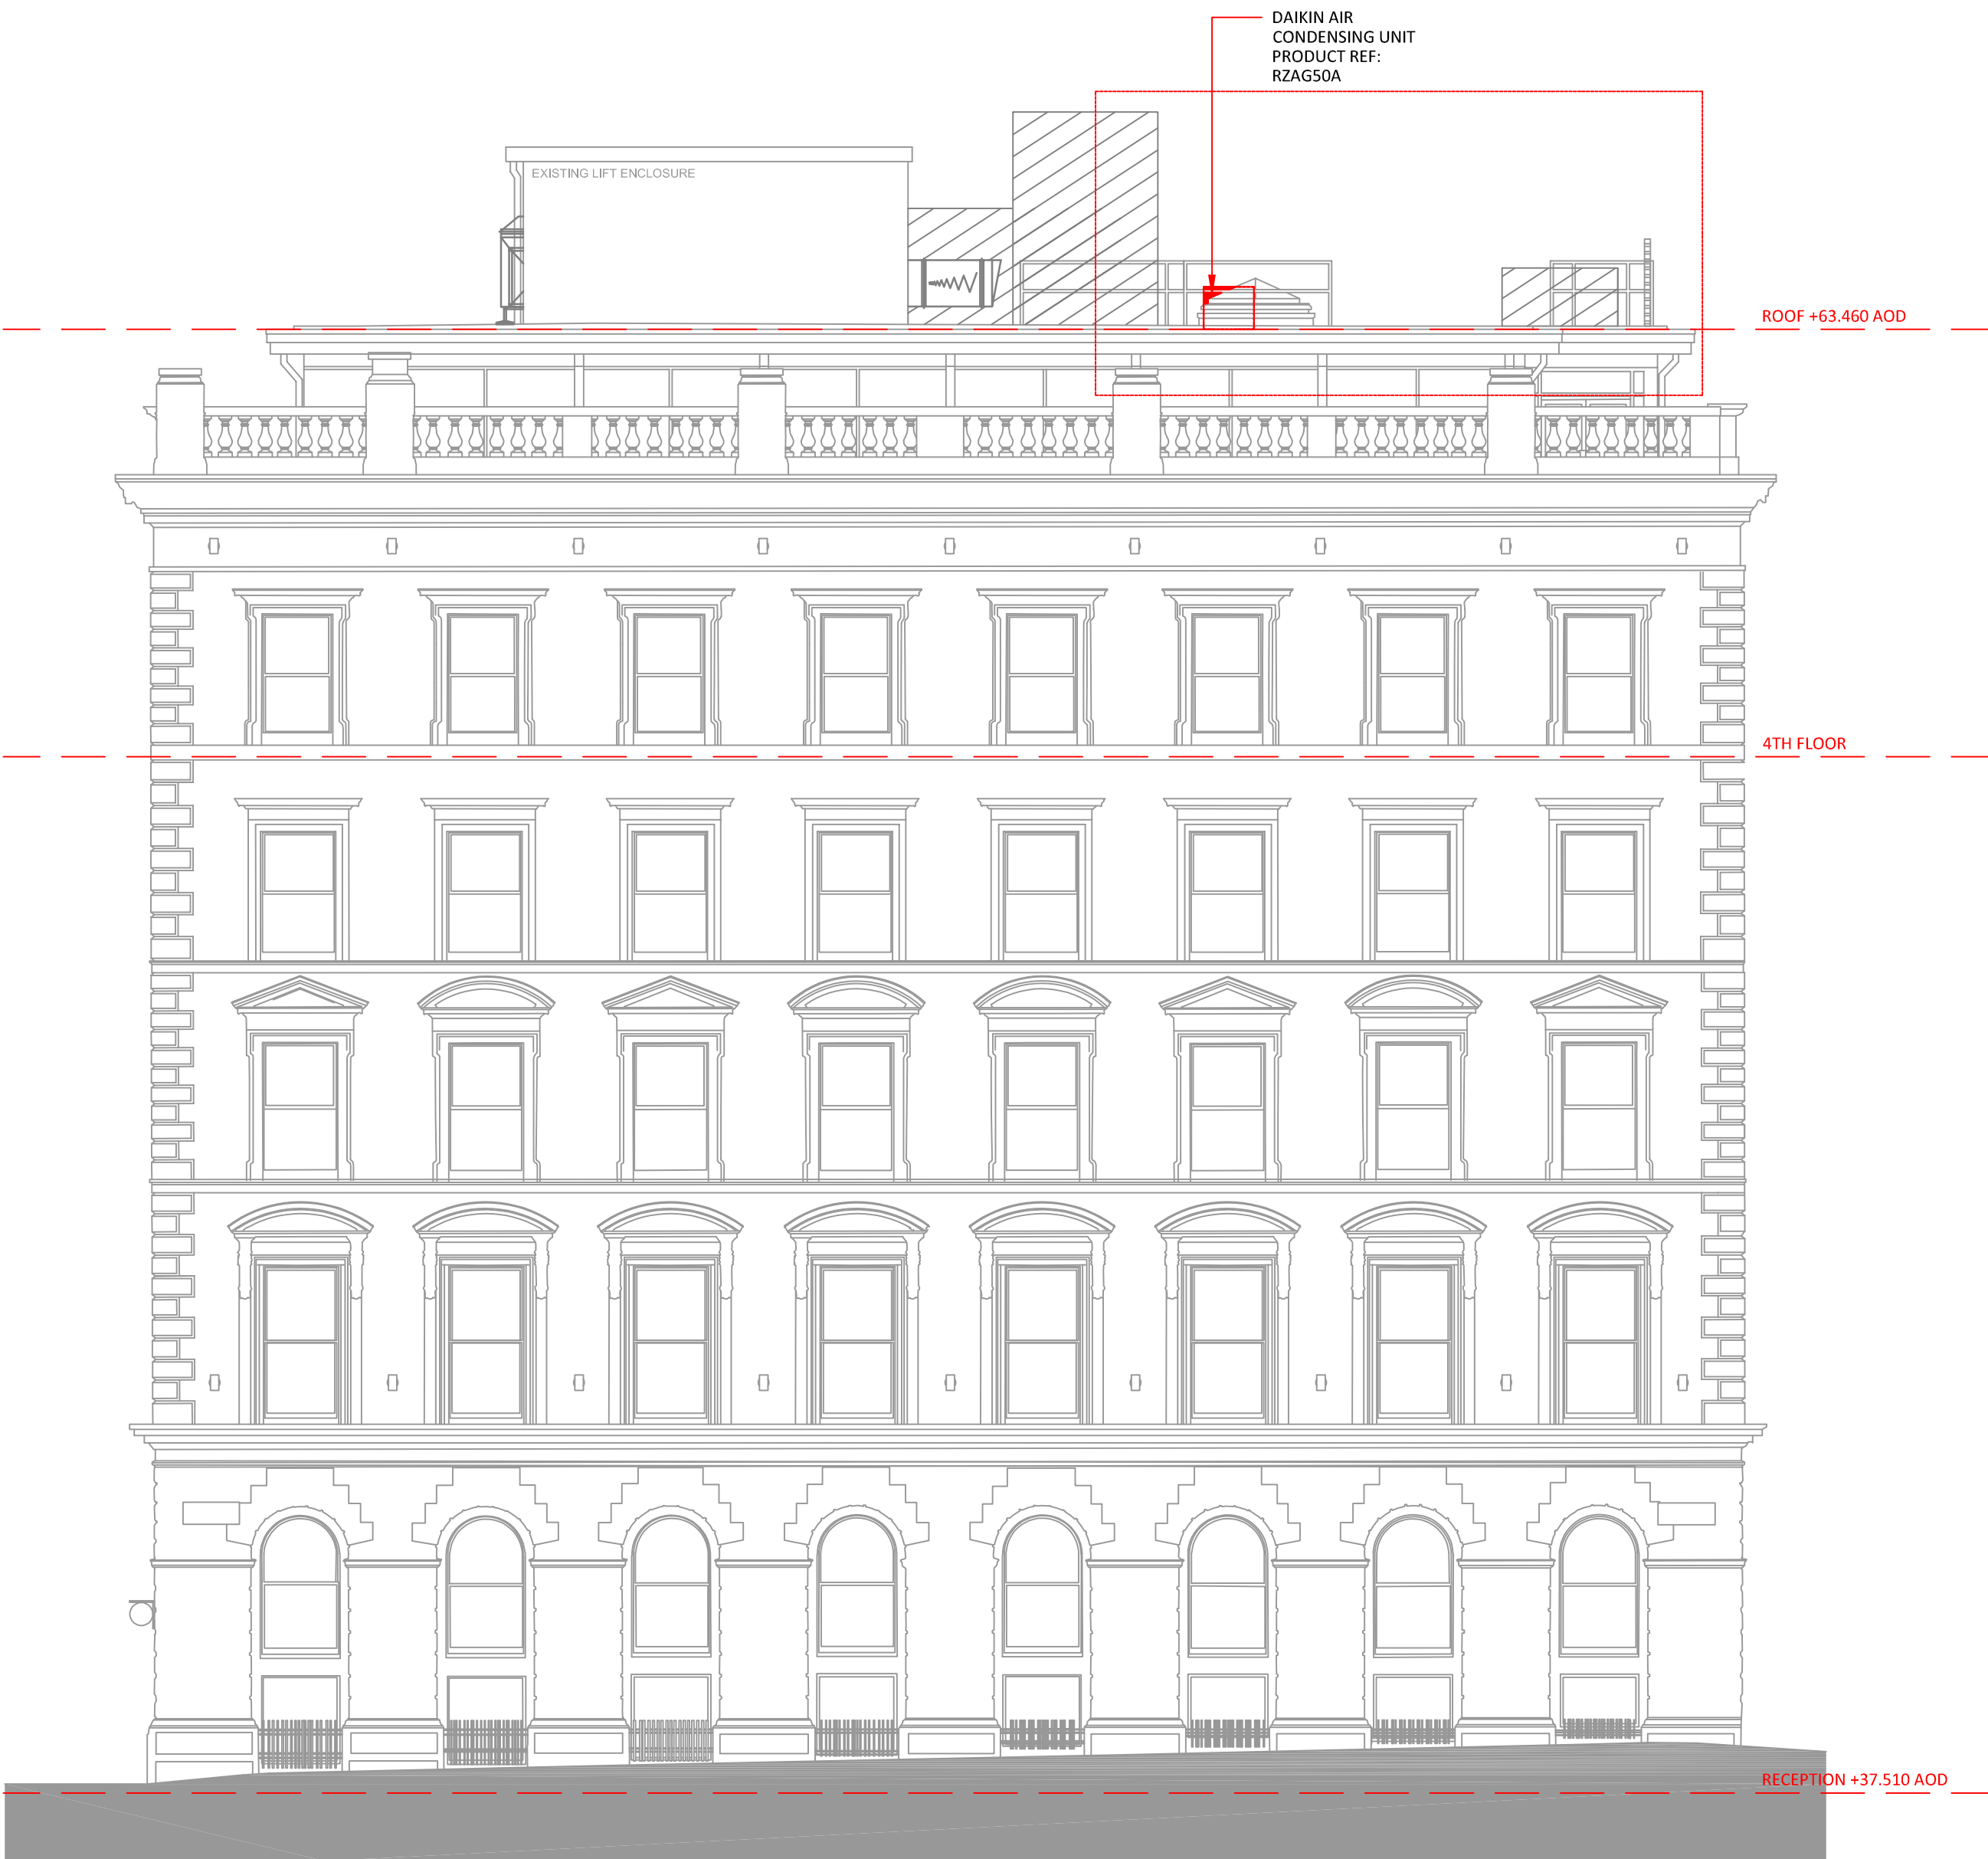

01 PROPOSED ELEVATION CC
703 SCALE - 1:100 @ A1
AS PROPOSED

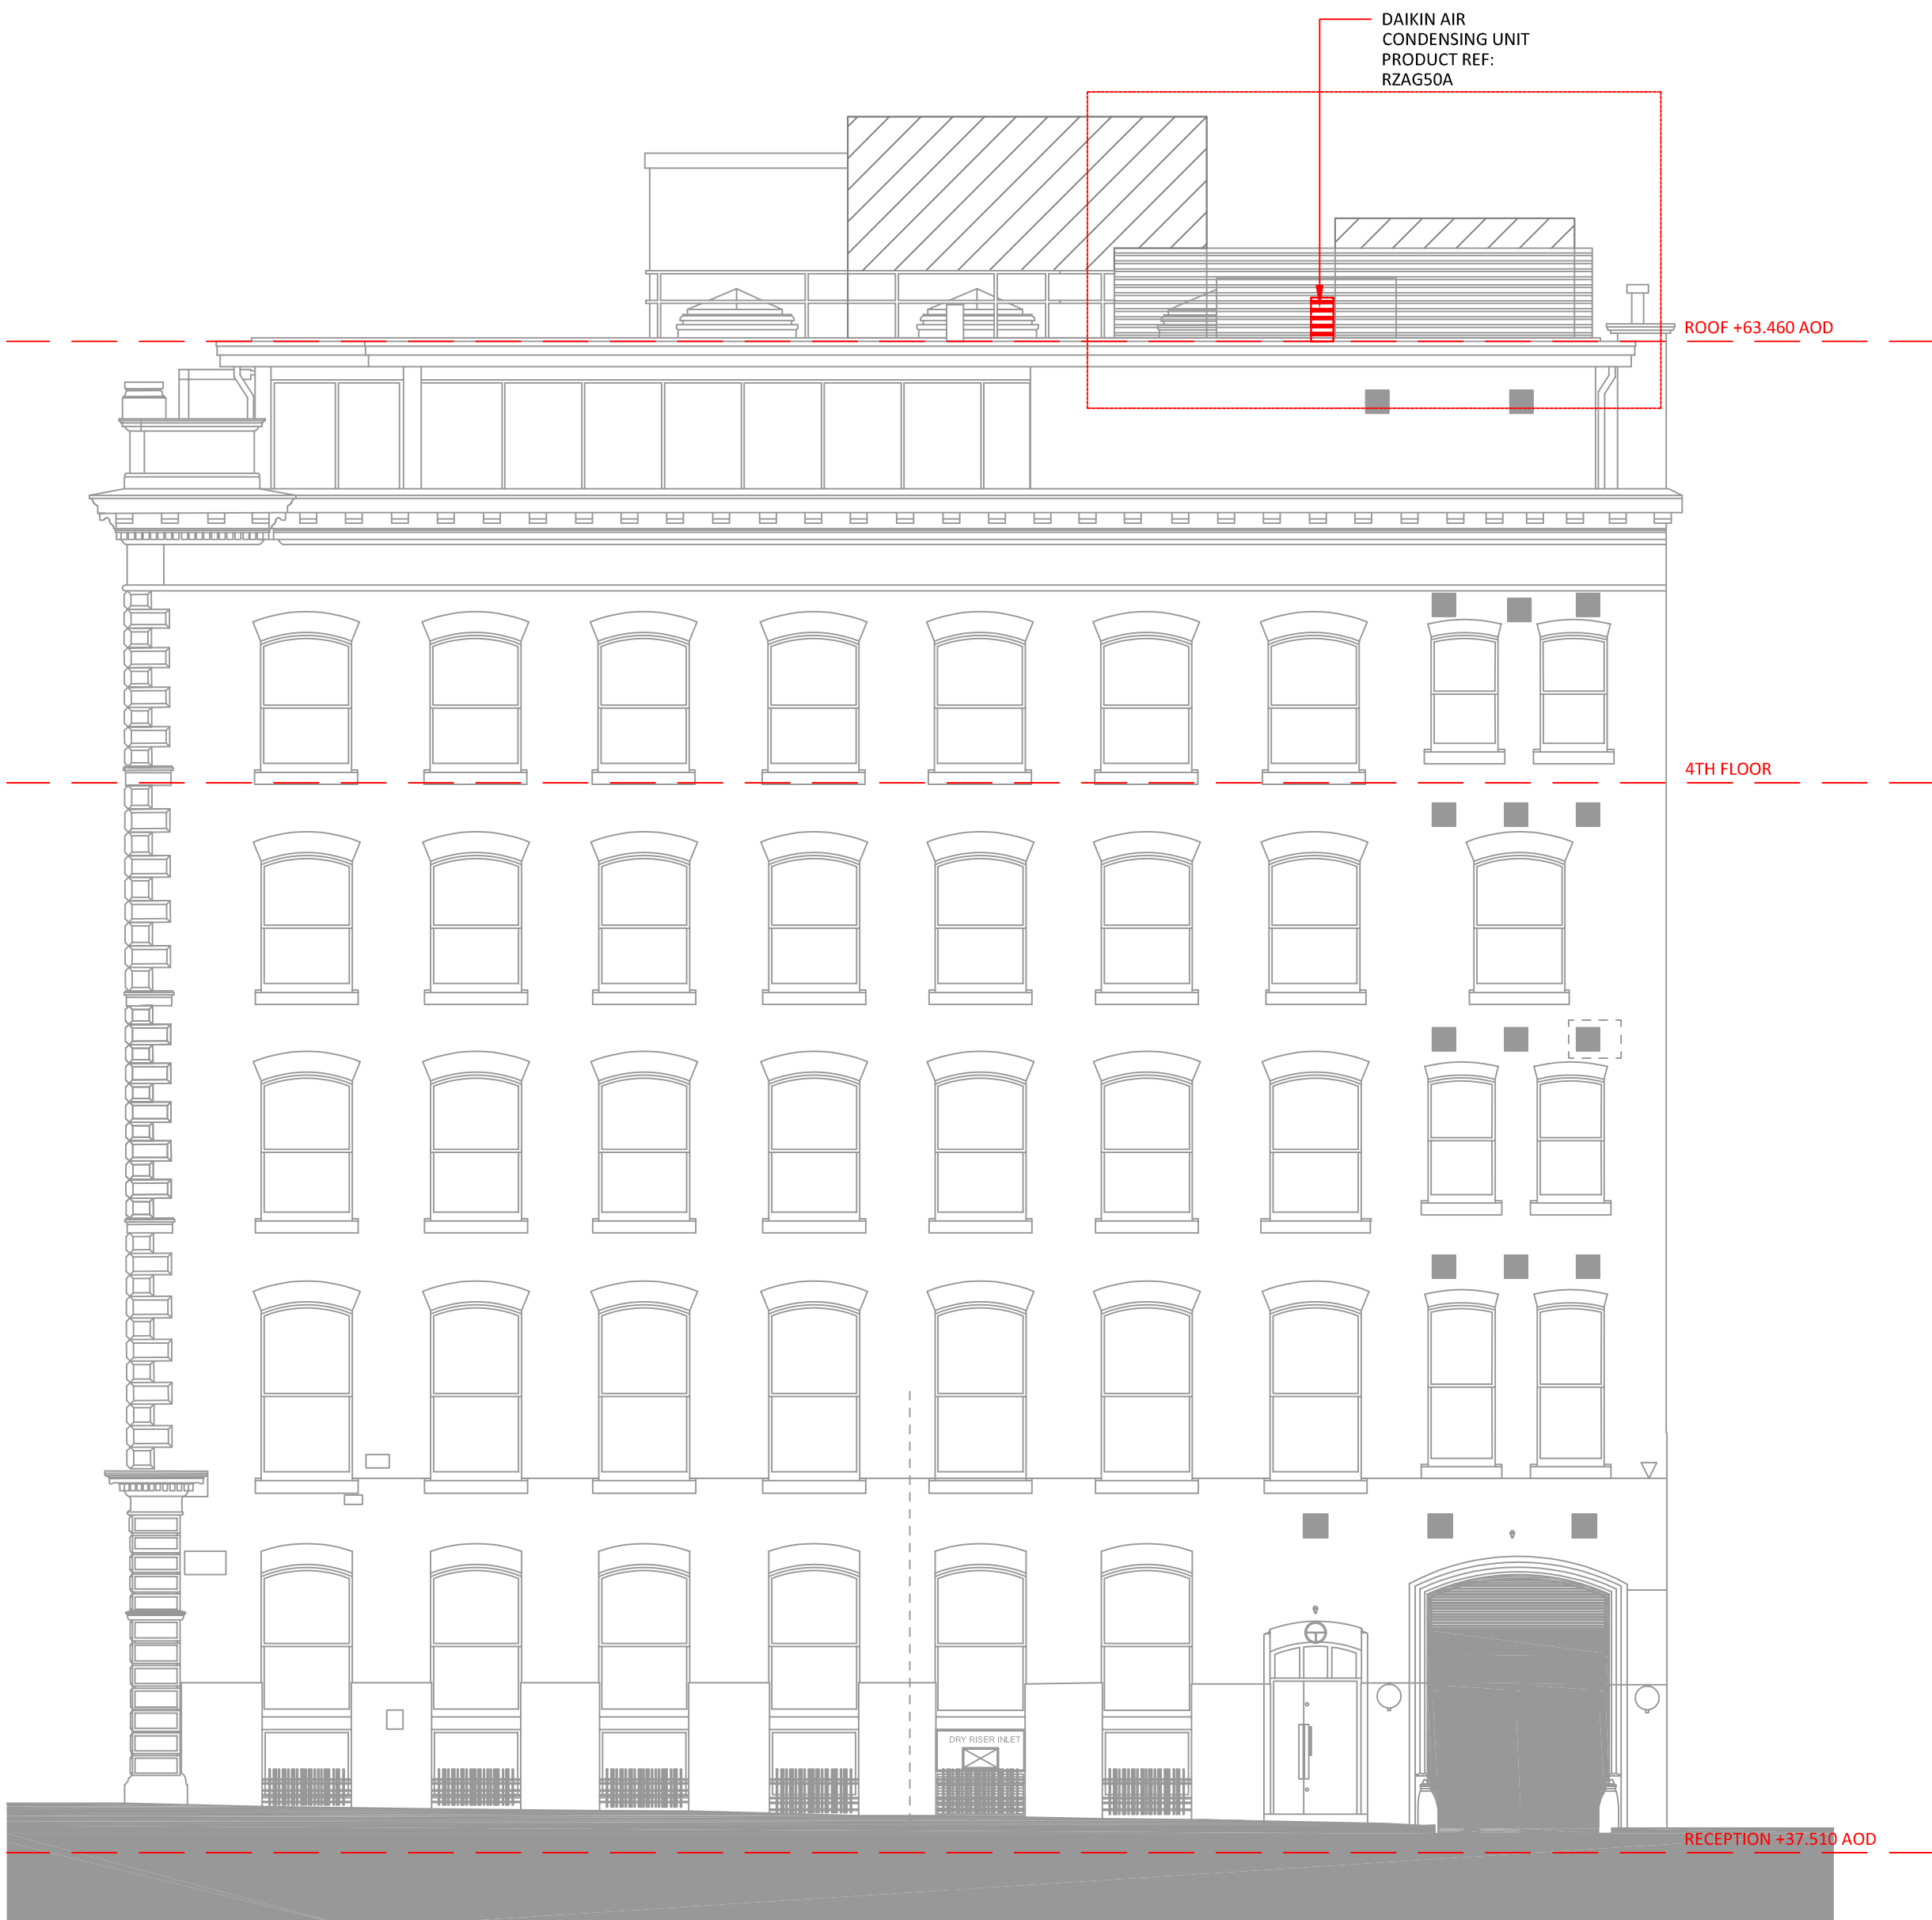

02 PROPOSED ELEVATION DD
703 SCALE - 1:100 @ A1
AS PROPOSED

ISSUED FOR COMMENT		19.08.2025 PM A	
Description	Date	Initials	Rev



Freetrade Exchange - 4th Floor
Elevations - As Proposed

Client ZURICH		Revision A	
Scale VARIES	Size A1	Date 19/08/2025	
Status FOR PLANNING		Account Manager/ Designer RB / PM	
Drawing Title N32350_703_A			