




G A R D E N

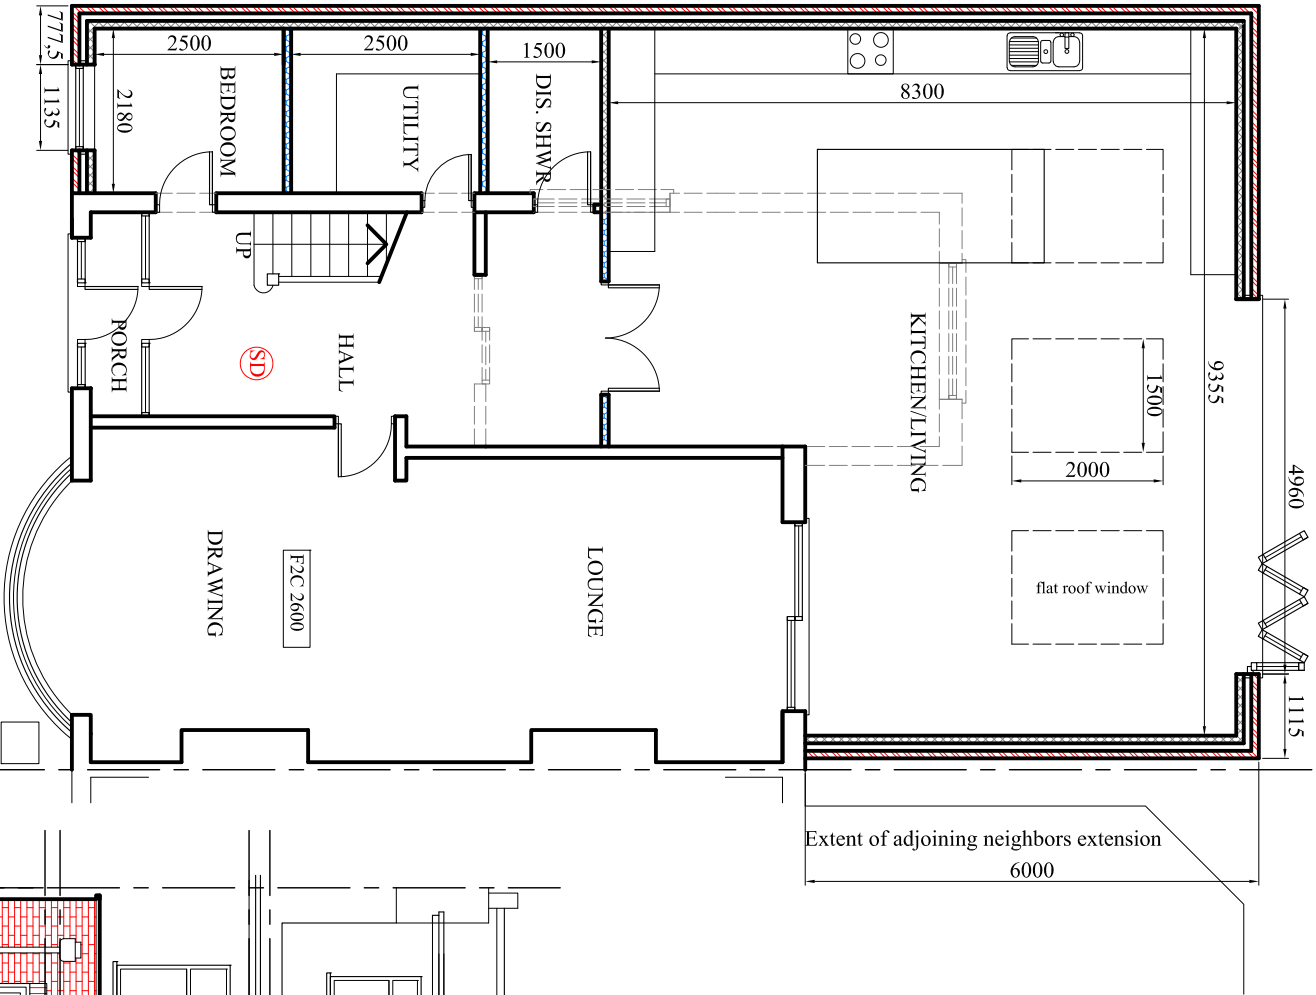


PROPOSED GROUND FLOOR PLAN

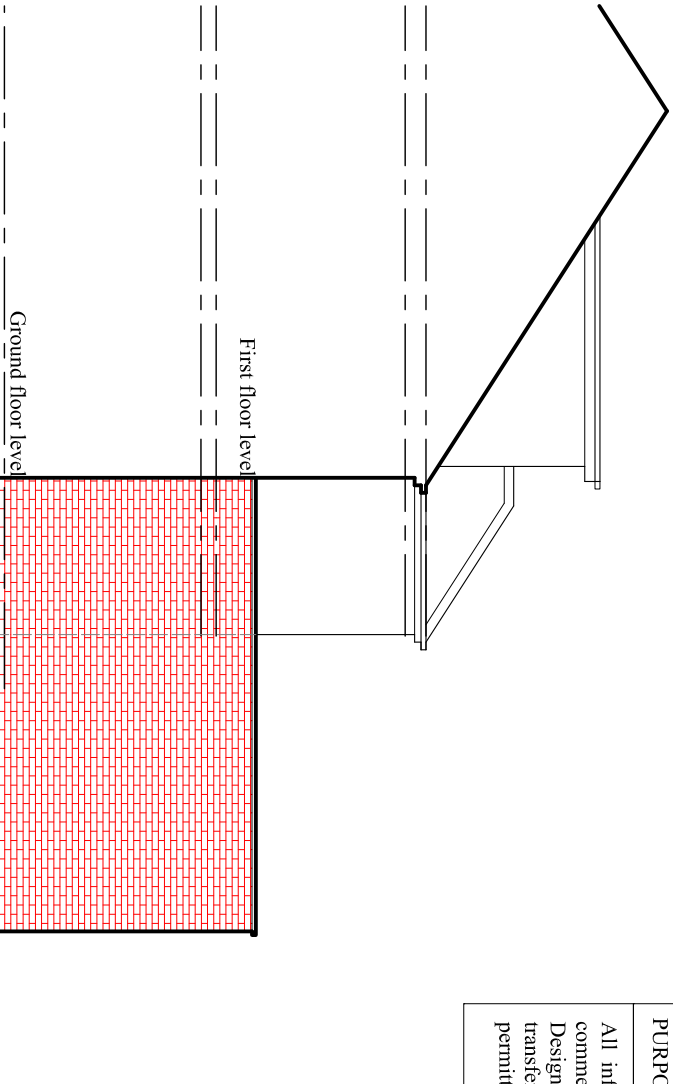


PROPOSED SIDE ELEVATION

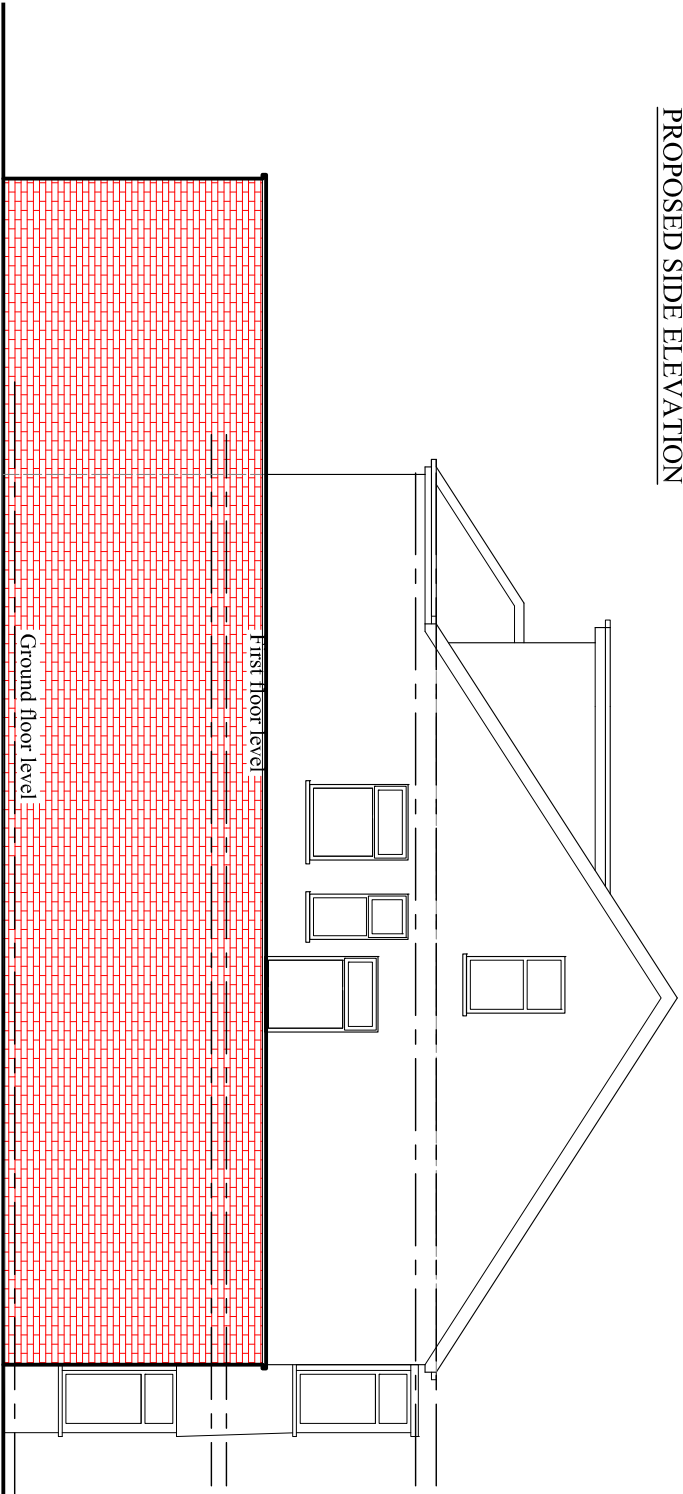

PROPOSED SIDE ELEVATION

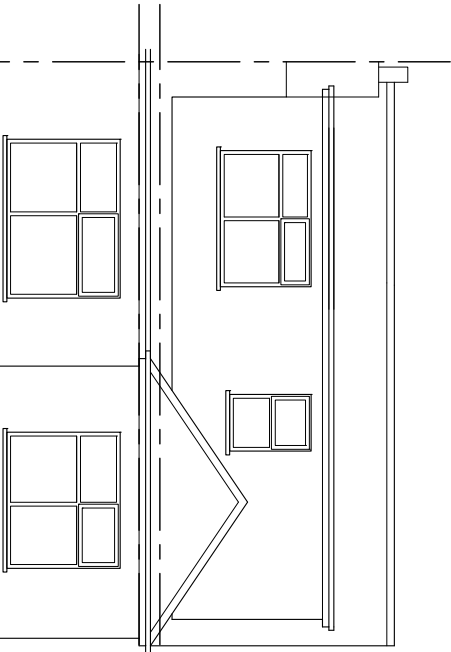

PROPOSED REAR ELEVATION

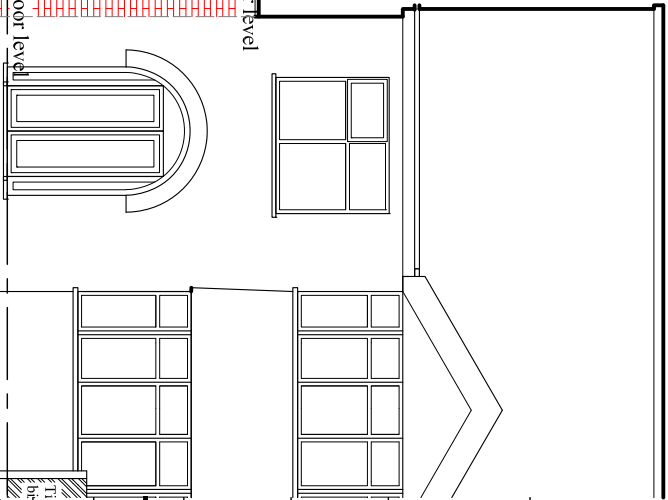

PROPOSED FRONT ELEVATION

PROJECT
12 Gildridge Road,
Whalley Range
CLIENT
DRAWING TITLE
Proposed Plan

JOB No

DRAWING No
NA-P02

SCALE

DATE
Aug. 2025

REVISION

l: 0782 895 3405

e: nadesignandbuilds@gmail.com