



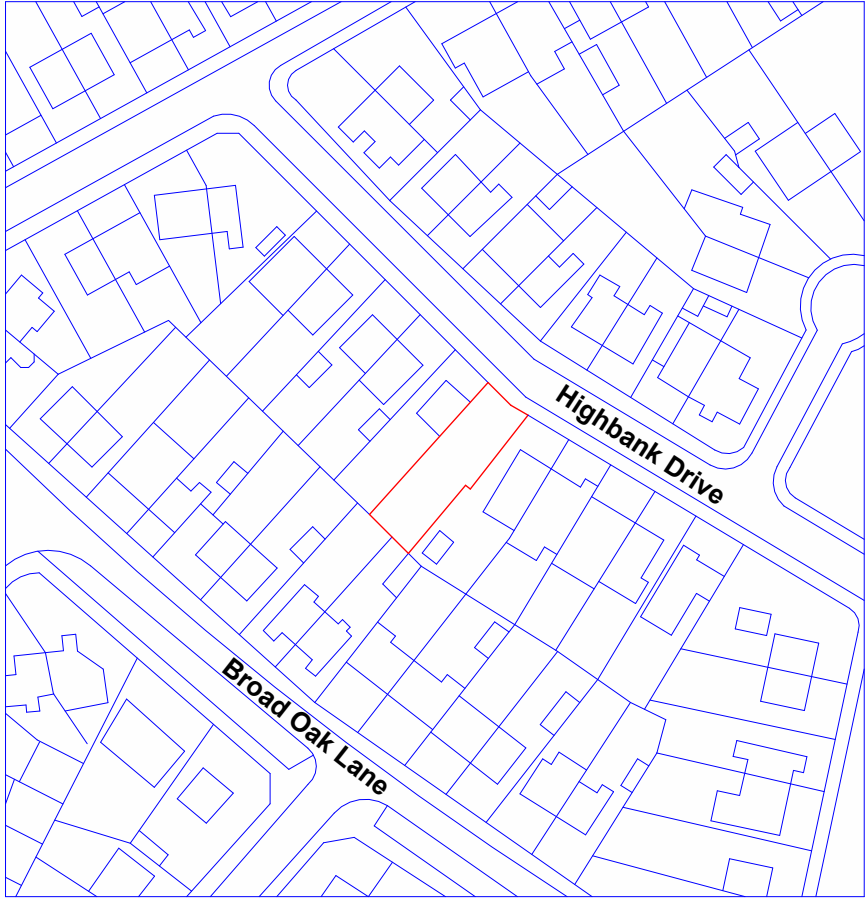


Location Plan

1 : 1250




VISUAL SCALE 1:1250 @ A3

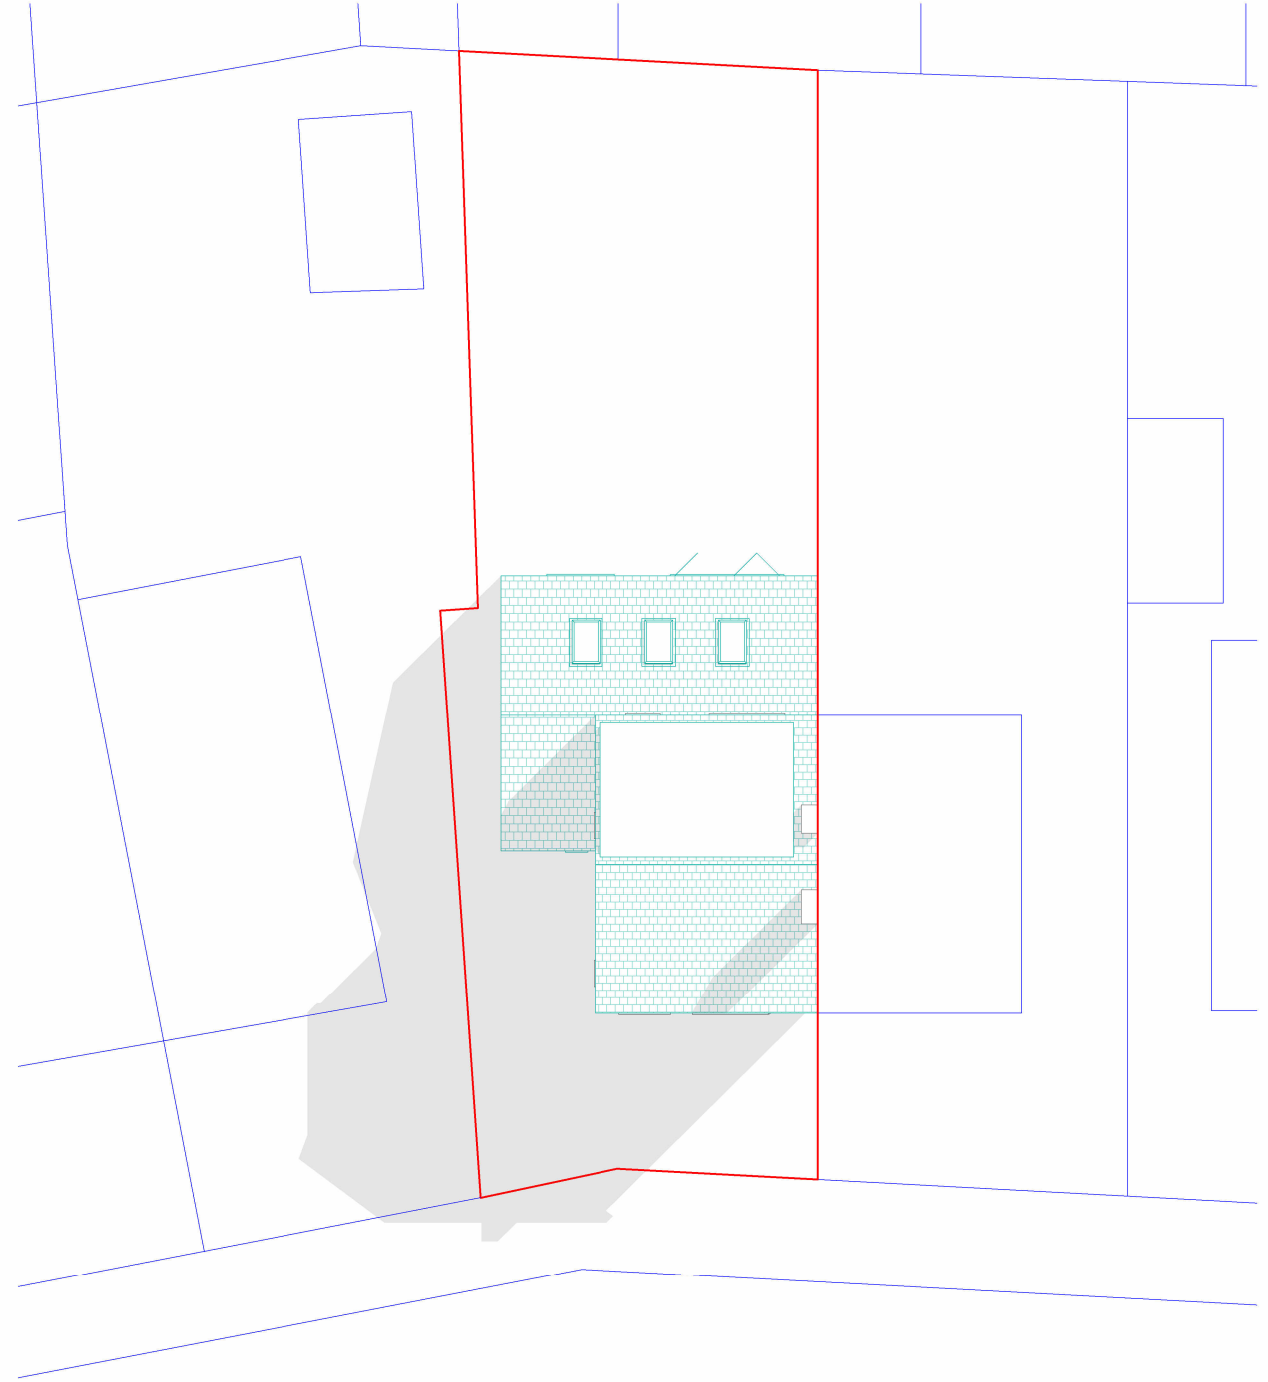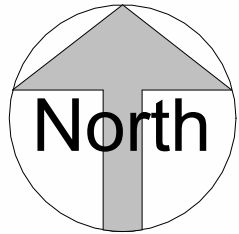


Site Plan

1 : 200

 

VISUAL SCALE 1:200 @ A3

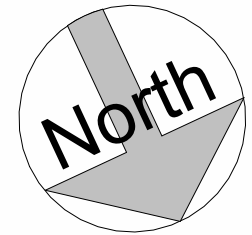

THIS DRAWING IS THE COPYRIGHT OF MD DESIGN CONSULTANCY. DO NOT SCALE FROM THESE DRAWINGS. ALL LEVELS/DIMENSIONS TO BE CHECKED ON SITE PRIOR TO WORKS COMMENCING. REPORT ALL DISCREPANCIES TO CLIENT/DESIGNER.

CIAT

affiliate



MD DESIGN
CONSULTANCY

07728417797
dabeer@mddesigns.co.uk

Proposed Single Storey Wrap Around Extension & Hip To Gable Dormer Conversion

12 Highbank Drive, Manchester M20 5QR

Location Plan
(DR) A205

Project Number
0070

Client Name
Zubair Ayub

Drawn By
MDR

Rev	Description	Date
A	First Issue To Client	31.08.25
B	Issued For Planning	04.09.25

Revision **B**