




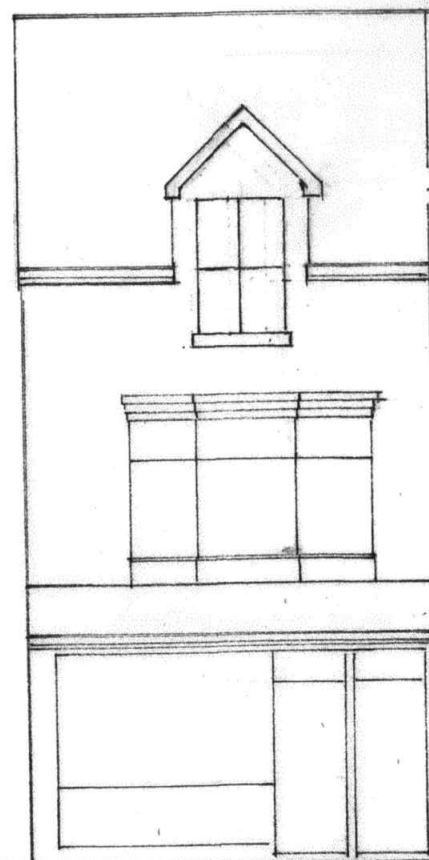

FRONT ELEVATION
(EXISTING)

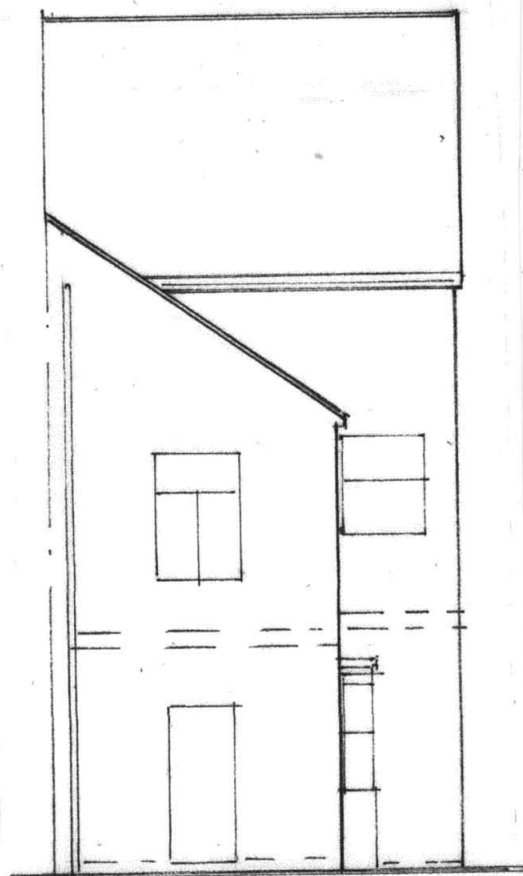

REAR ELEVATION
(EXISTING)

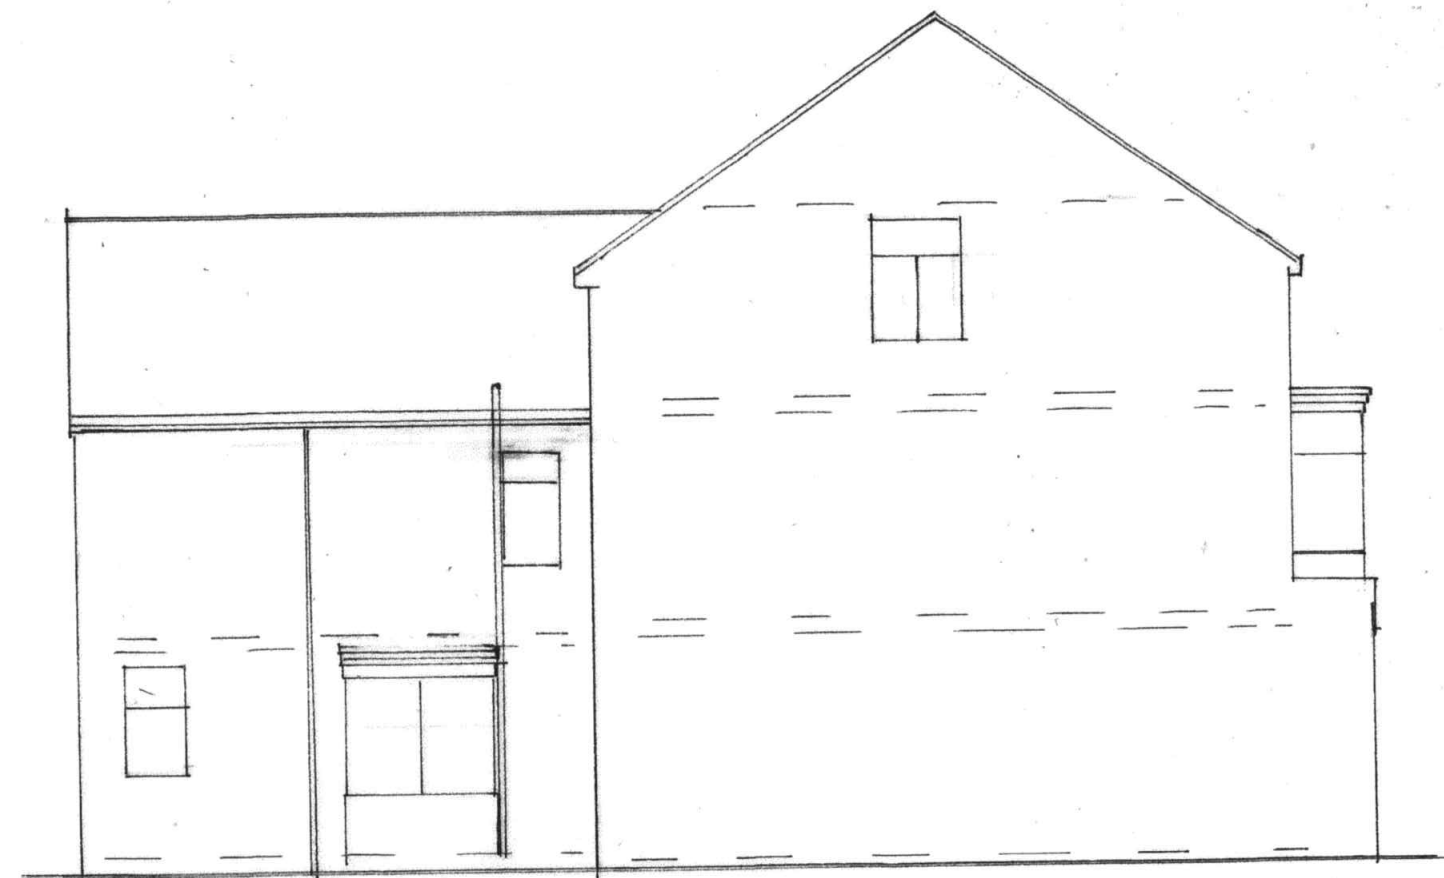

SIDE ELEVATION
(EXISTING)

BUILDING DESIGN SERVICES
M. FAROOQ
418 Bury Road Rochdale OL11 5EU.
Tel: 01706 712231 Mob: 07967605763

**ERECTION OF A SECOND FLOOR REAR DORMER TO
EXISTING OUTRIGGER AND TWO STOREY REAR EXTENSION
TO FORM GROUND FLOOR OFFICE EXTENSION AND ONE
FLAT ON FIRST FLOOR AT 117A WITHINGTON ROAD
WHALLEY RANGE MANCHESTER M16 8EE**

For: MR MIRZA IRFAN BAIG

Elevation

Scale 1:100

2081/2