


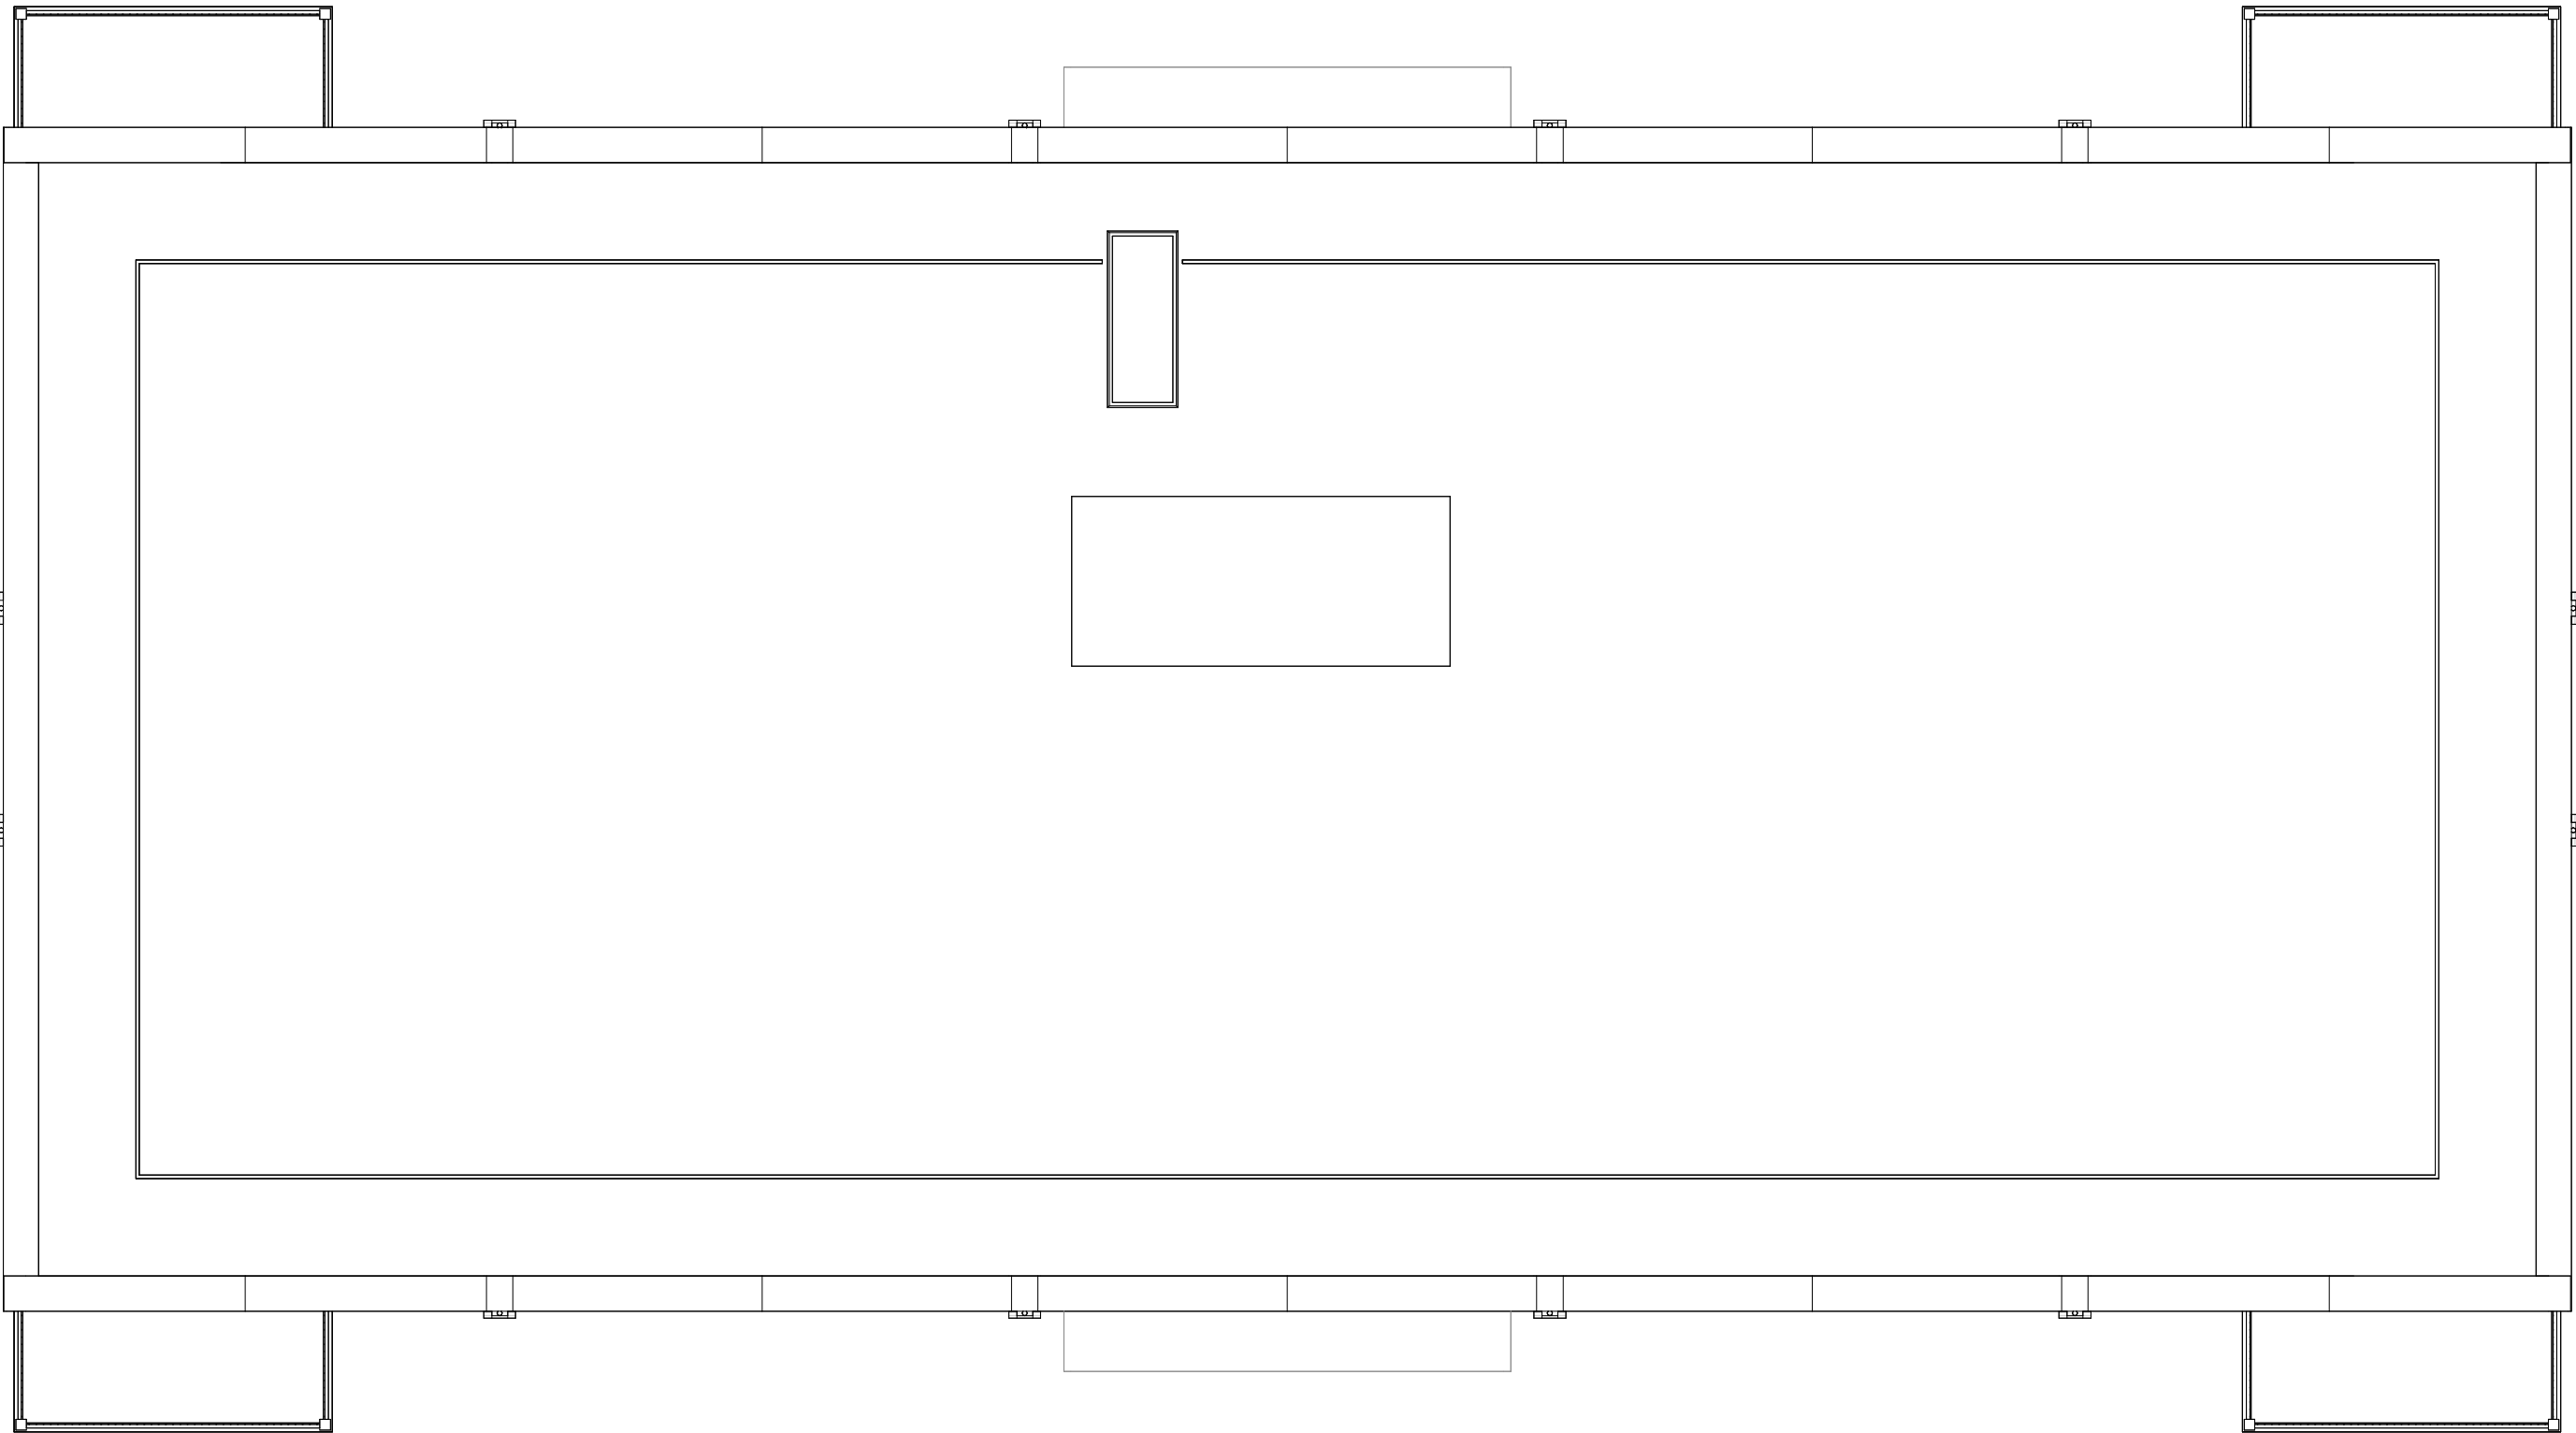

Roof Plan
1 : 100

Notes

Do not scale from this drawing.
All contractors must visit the site and be responsible for taking and checking dimensions.
All construction information should be taken from figured dimensions only.
Any discrepancies between drawings, specifications and site conditions must be brought to the attention of the supervising officer.
This drawing & the works depicted are the copyright of JTP.

This drawing is prepared for the specific project stage in the Drawing Status section below and it is not intended to be used for any other purpose. Whilst all reasonable efforts are used to ensure drawings are accurate, JTP accept no liability for any reliance placed on, or use made of, this plan by anyone for purposes other than those stated in the Drawing Status below.

Area Schedule - Block B					
Unit No.	Type	Level	Area (sq.m.)	Area (sq.ft.)	Tenure
Residential					
B-1	2B3P	00	61.18	659	Affordable
B-2	1B2P	00	50.10	539	Affordable
B-3	1B2P	00	50.10	539	Affordable
B-4	2B3P	00	61.18	659	Affordable
B-5	1B2P	00	50.24	541	Affordable
B-6	1B2P	00	50.10	539	Affordable
B-7	1B2P	00	50.24	541	Affordable
B-8	2B3P	01	61.18	659	Affordable
B-9	1B2P	01	50.10	539	Affordable
B-10	1B2P	01	50.10	539	Affordable
B-11	2B3P	01	61.18	659	Affordable
B-12	2B3P	01	61.49	662	Affordable
B-13	1B2P	01	50.10	539	Affordable
B-14	1B2P	01	50.10	539	Affordable
B-15	2B3P	01	61.49	662	Affordable
B-16	1B2P	02	53.91	580	Affordable
B-17	1B2P	02	53.31	574	Affordable
B-18	1B2P	02	53.31	574	Affordable
B-19	1B2P	02	53.91	580	Affordable
B-20	2B3P	02	65.89	709	Affordable
B-21	1B2P	02	50.10	539	Affordable
B-22	1B2P	02	50.10	539	Affordable
B-23	2B3P	02	65.89	709	Affordable
B-24	1B2P	03	53.91	580	Affordable
B-25	1B2P	03	53.31	574	Affordable
B-26	1B2P	03	53.31	574	Affordable
B-27	1B2P	03	53.91	580	Affordable
B-28	2B3P	03	65.89	709	Affordable
B-29	1B2P	03	50.10	539	Affordable
B-30	1B2P	03	50.10	539	Affordable
B-31	2B3P	03	65.89	709	Affordable
			1711.70	18425	
Servicing					
	Plant	00	9.12	98	Affordable
	Cycle Store	00	45.46	489	
			54.58	587	
Total			1766.27	19012	

P02	25.07.25	Amendments to Materials, Layout, and Detailing	SAK	JC
P01	10.04.25	For Planning	SAK	JC

Rev	Date	Description	Drawn	Chkd
-----	------	-------------	-------	------

Drawing Status

For Planning



Project
Land at Crabtree Lane

Drawing Title
Block B - Roof Plan