




EAST ELEVATION

Scale: 1 : 100



NORTH ELEVATION


Scale: 1 : 100

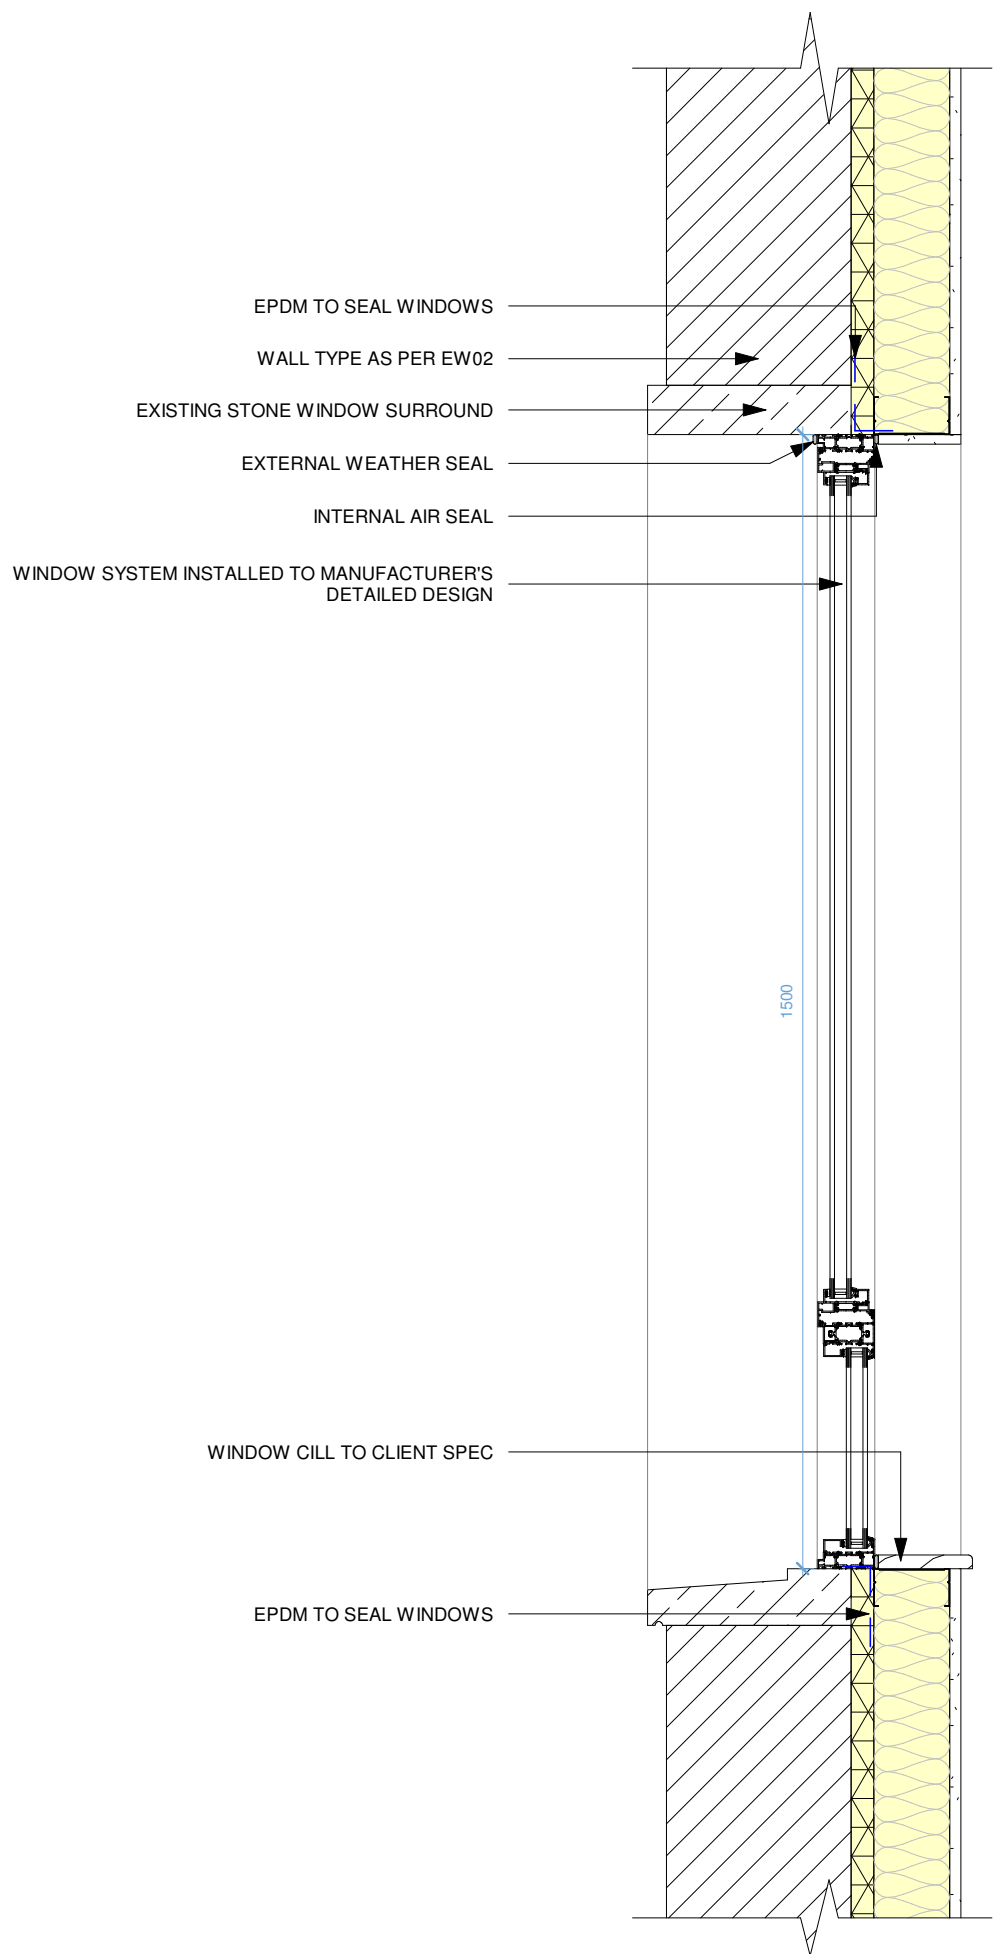

EXISTING WALL TO WINDOW REVEAL HEAD AND SILL SECTION DETAIL

WINDOW DETAIL 01


Scale: 1 : 10

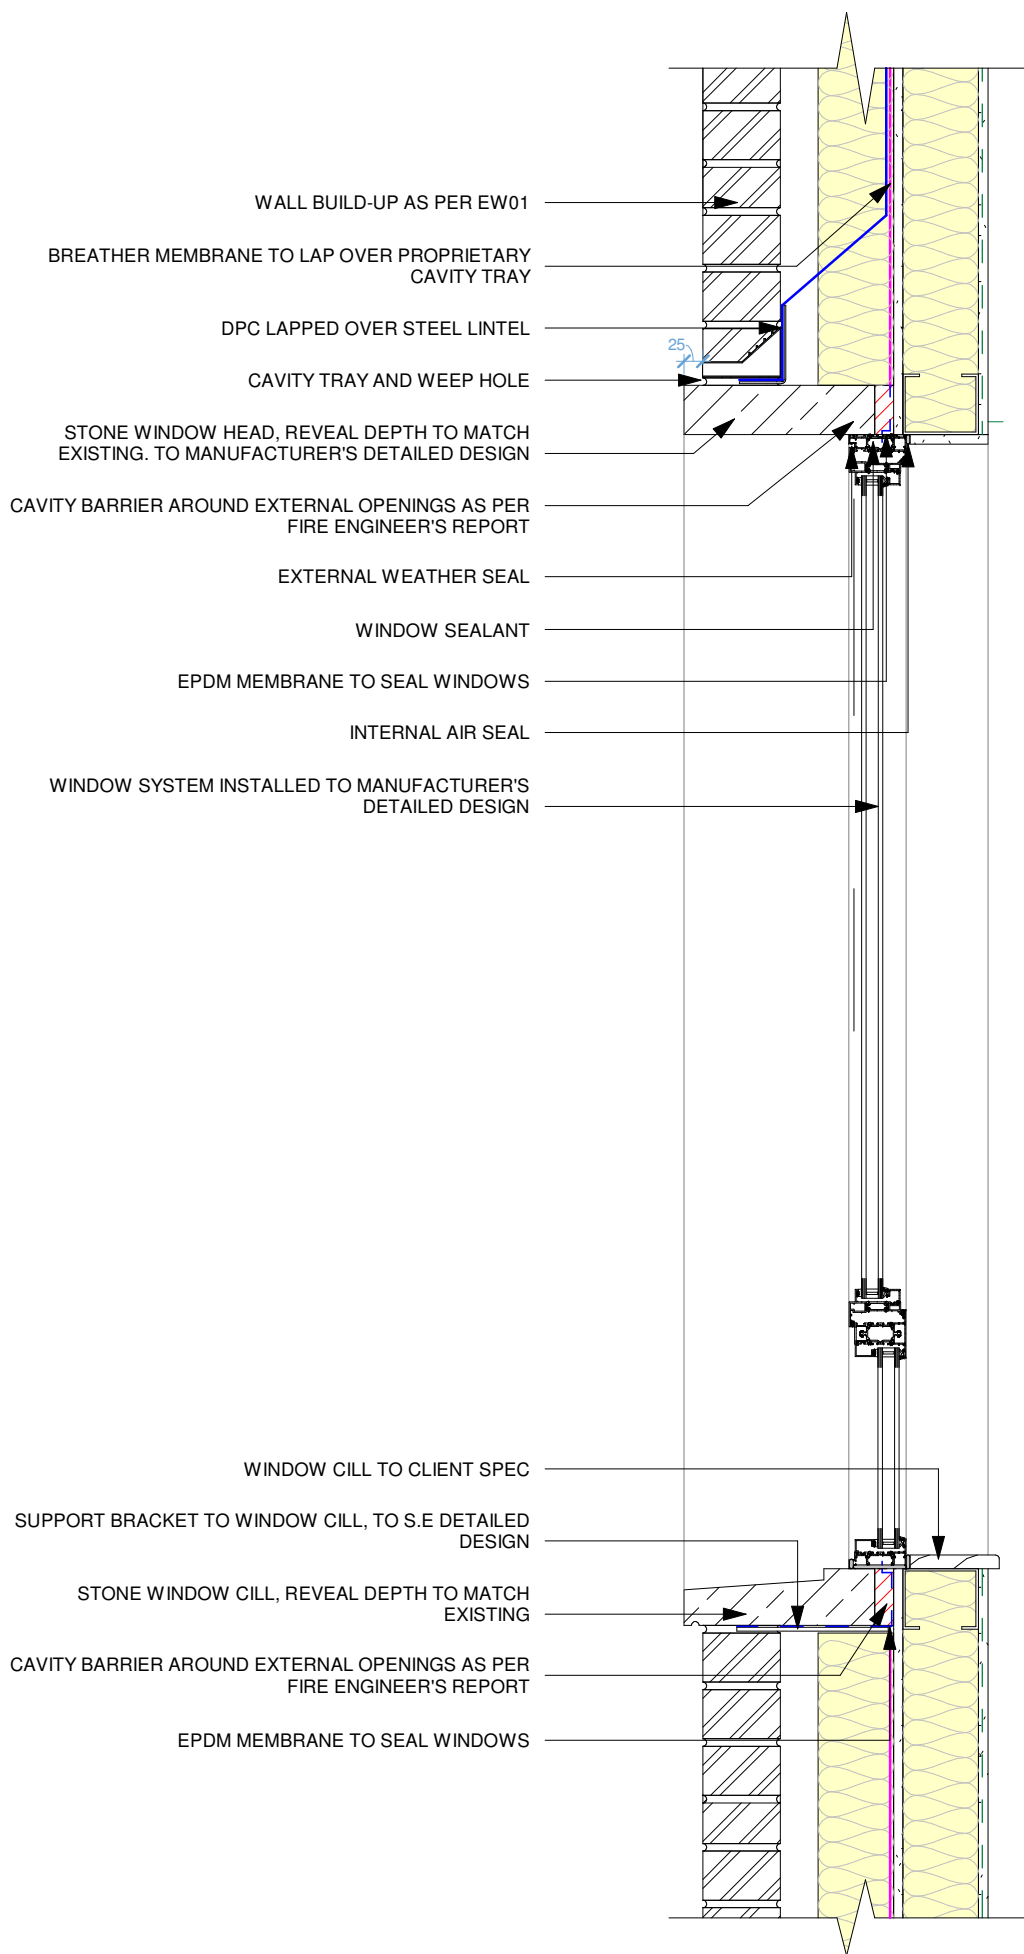

NEW WALL - WINDOW REVEAL HEAD AND SILL SECTION DETAIL

WINDOW DETAIL 02

Scale: 1 : 10

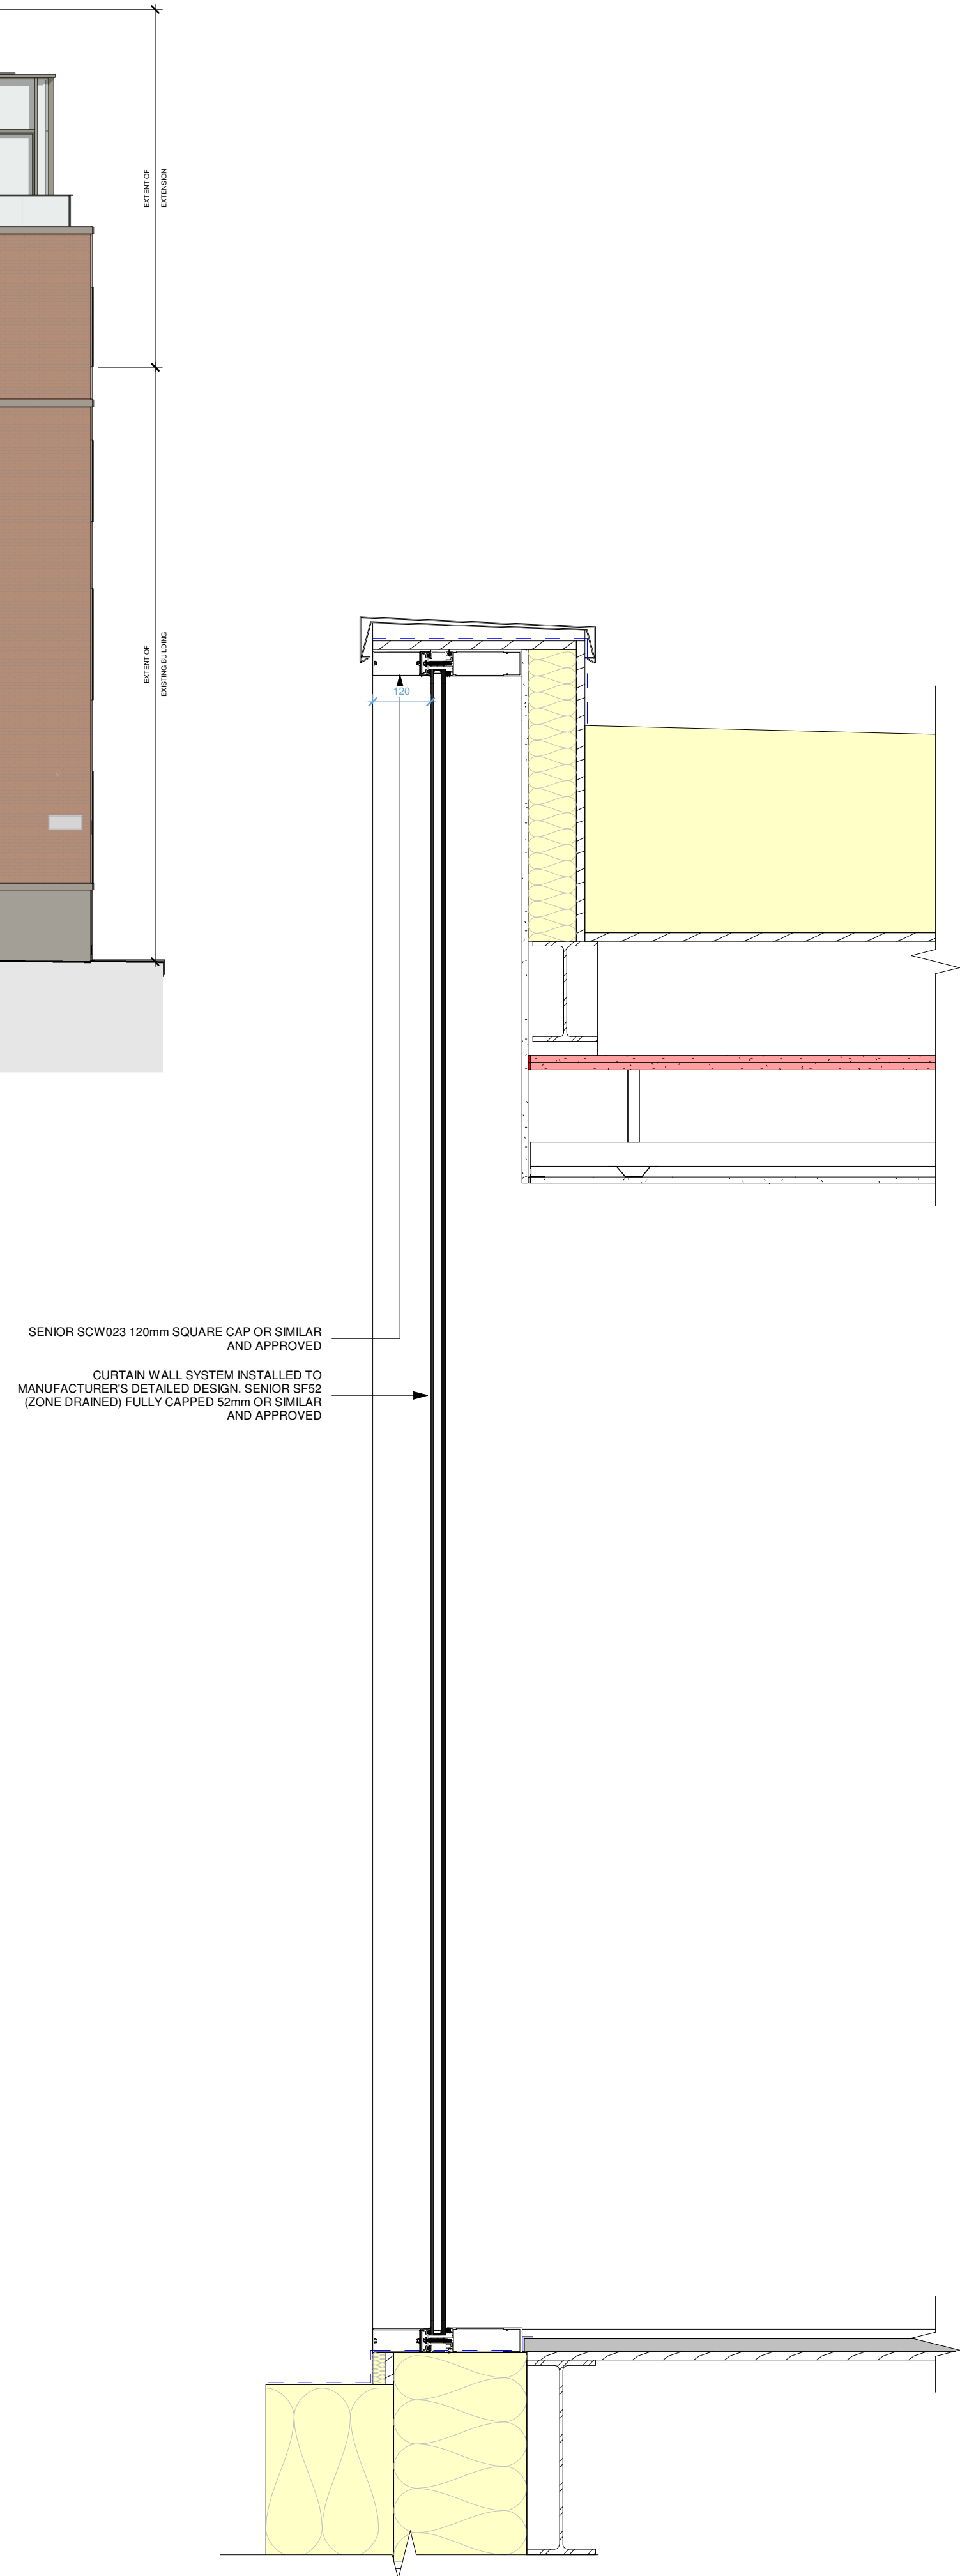

FOURTH FLOOR CURTAIN WALL SECTION DETAIL

WINDOW DETAIL 03

Scale: 1 : 10

© The copyright in this drawing is vested in CodaStudios and no license or assignment of any kind has been, or is, granted to any third party whether by provision of copies or originals or otherwise unless agreed in writing.

DO NOT SCALE EXCEPT FOR THE PURPOSES OF PLANNING
The contractor shall check and verify all dimensions on site and report any discrepancies in writing to CodaStudios before proceeding work.

FOR ELECTRONIC DATA ISSUE
Electronic Data / drawings are issued as "read only" and should not be interrogated for measurement. All dimensions and levels should read, only from those values stated on the drawing. Coda Studios Ltd is not responsible for discrepancies caused by the overlay of other parties BIM/IFC models. These are overlaid purely as reference.

Revision		Date	Drawn	Checked
A	Amendments to Window Types	29/09/25	HH	TH
B	Drawings Amended to suit DTM and/or comments from Fire Engineers	07/10/25	TH	JH

CODA Architecture

CODA Studios Ltd, 82 Countess Road, Sheffield, S1 4TE
T: 0114 279 6003 E: information@codastudios.co.uk

Client
Satis Group

Project
3-5 St John Street, Deansgate

Drawn	Checked	Date	Scale @ A1
TPH	JH	24/07/25	As indicated

Title
WINDOW PROFILE DETAILS

Suitability Code
A1

Purpose for issue
PLANNING

Drawing No
3336 - CDA - 00 - XX - DR - A - 2210 B

Project Originator Volume Level Type Role Number Revision