






EXISTING GROUND FLOOR PLAN

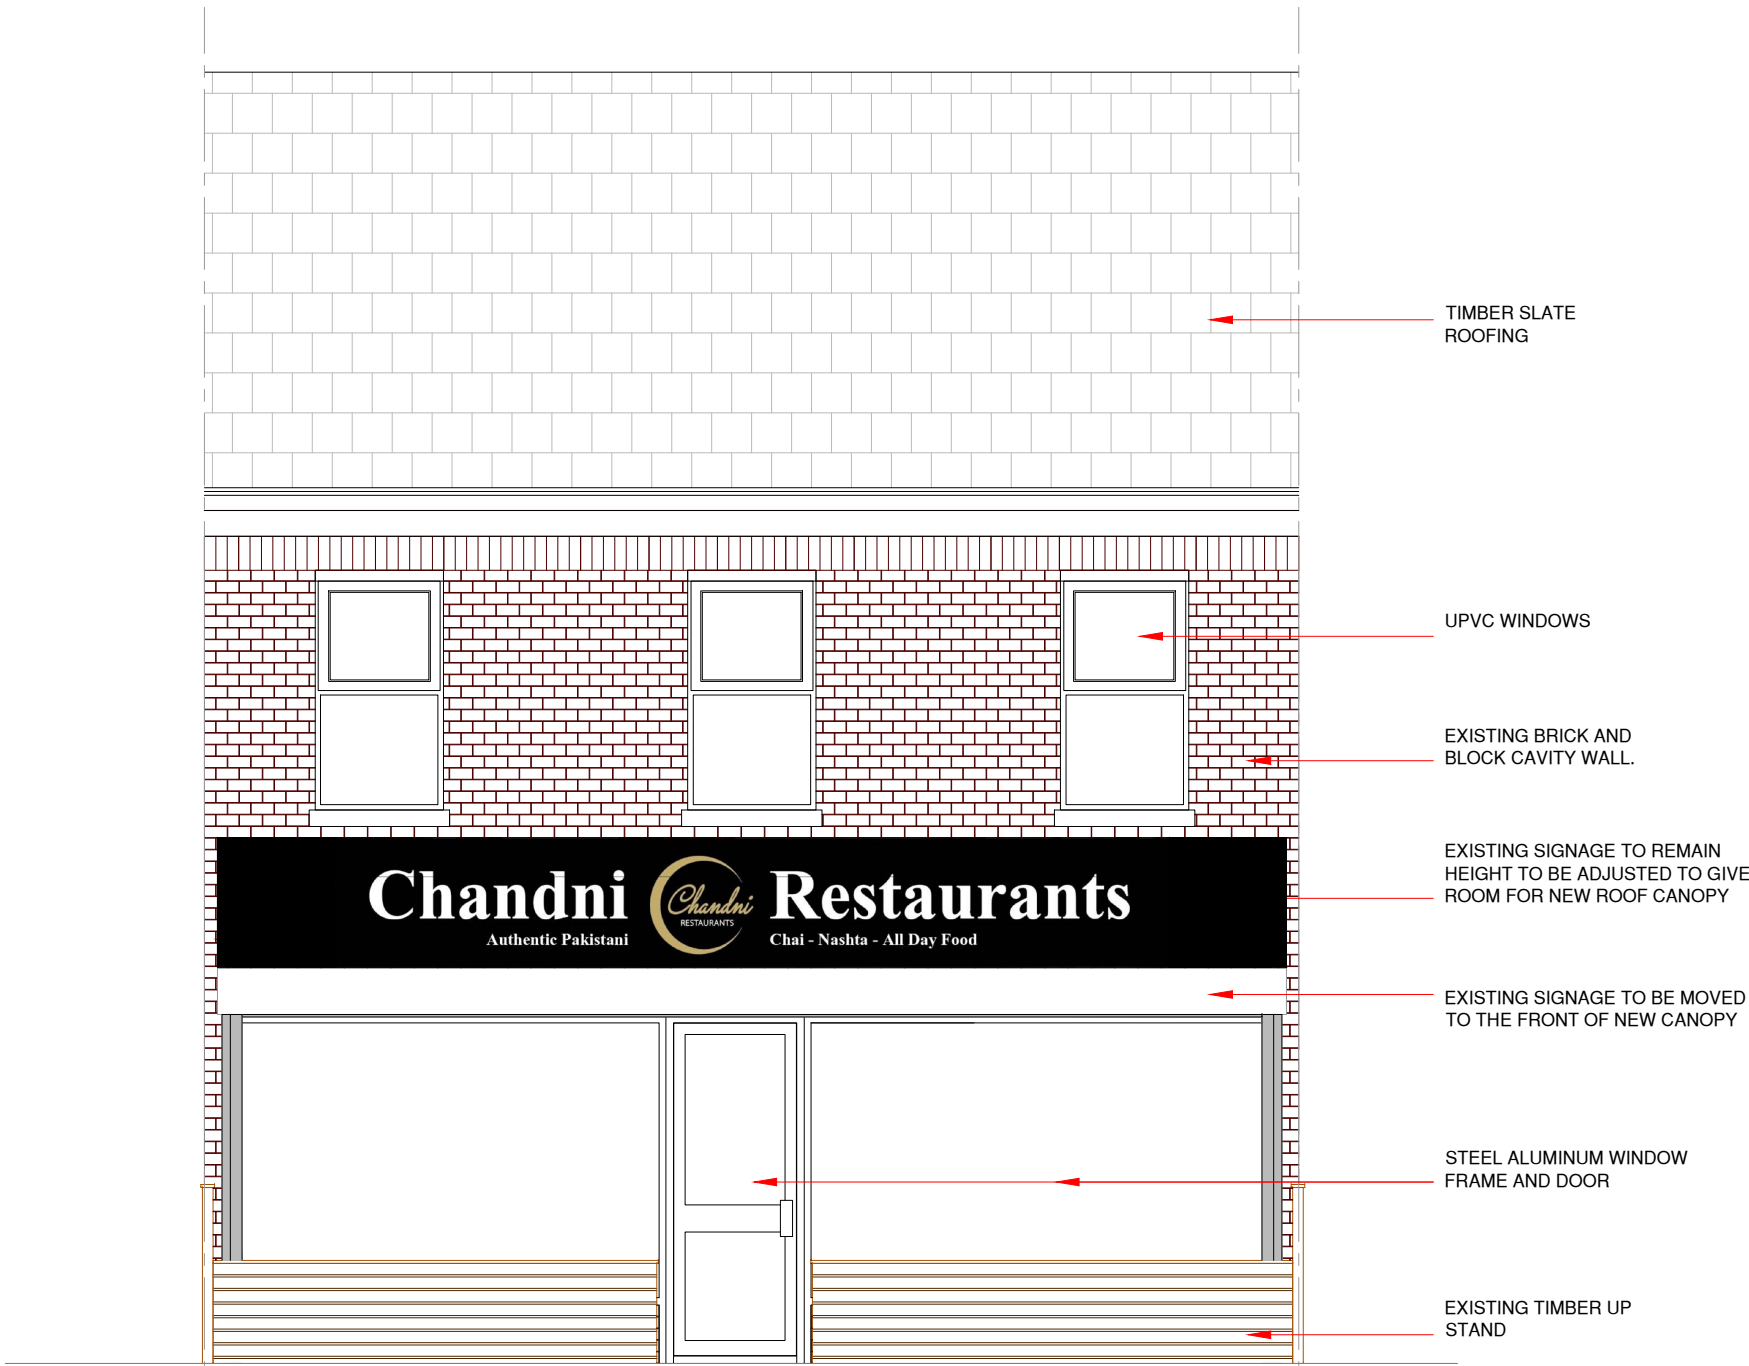

EXISTING FRONT ELEVATION

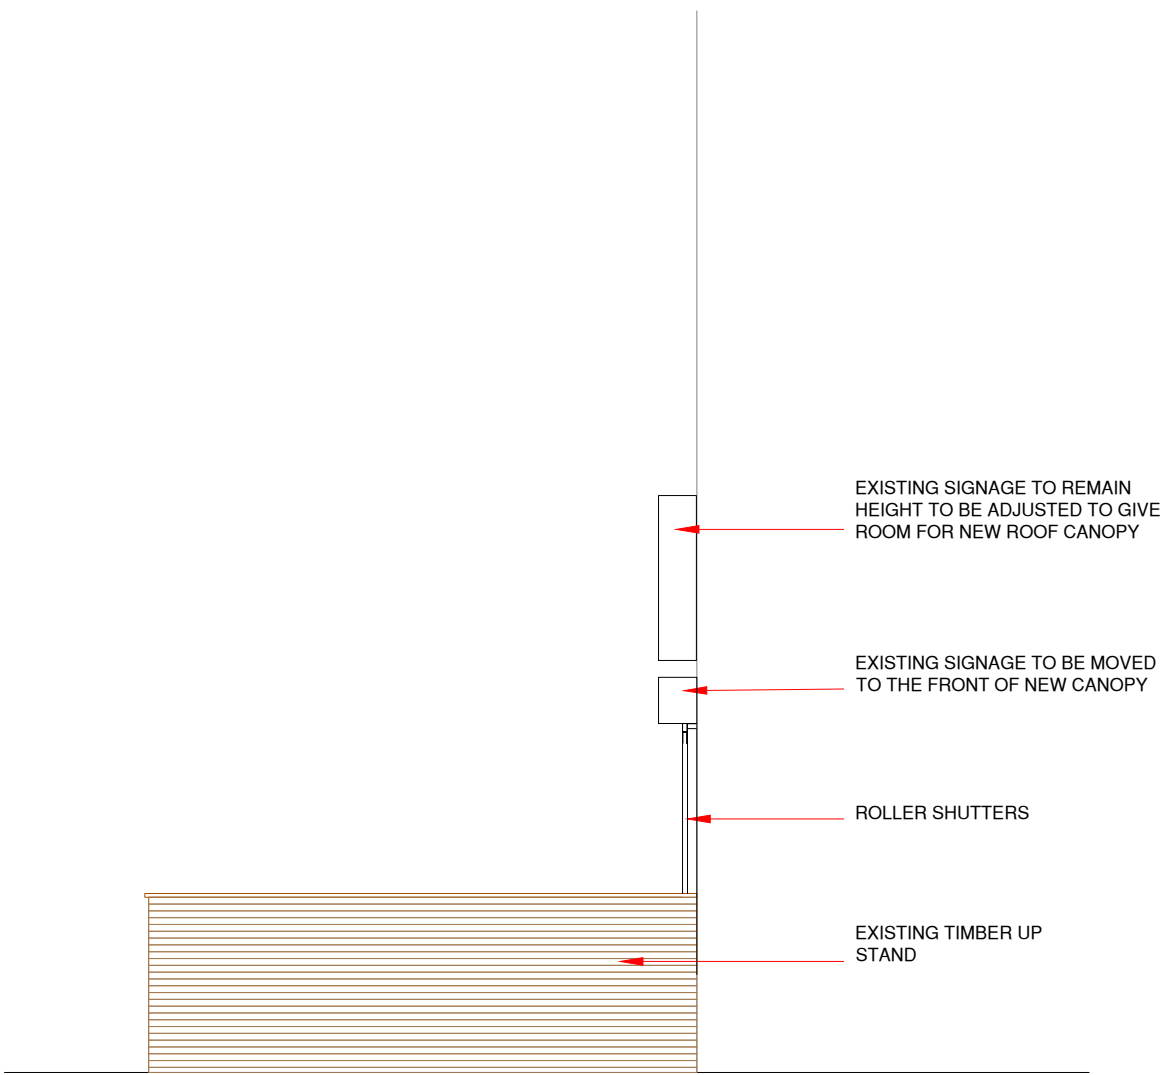

EXISTING SIDE ELEVATION

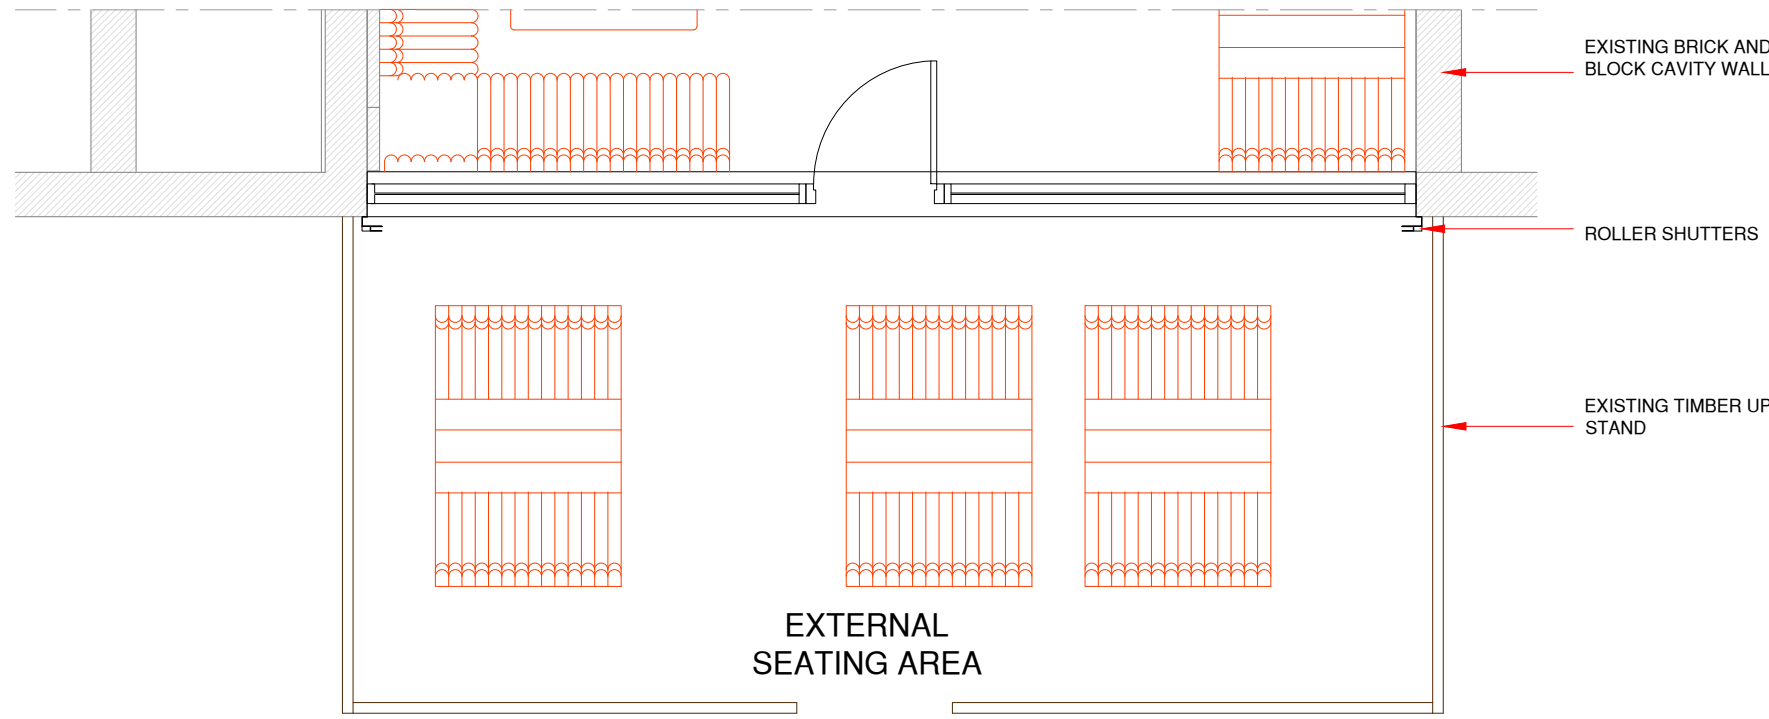

EXISTING SEATING AREA

Notes:

REV	DESCRIPTION	BY	DATE



Arch Designs
*Don't just dream it,
let us design it!*
ARCH DESIGNS www.archdesigns.co.uk

CLIENT:

Mr H SHAUKAT
4 KINGSWAY BUILDINGS
KINGSWAY, MANCHESTER
M19 1PH

ARCHITECT:

MR REUBEN RAMELIZE
ARCH DESIGNS, WILSONS PARK C/O MAS
MONSALL ROAD
MANCHESTER M40 8WN

DRAWN:

REUBEN

CHECKED:

checked

DATE:

SEP 2025

REVISION:

--

PROJECT NAME:

PROPOSED CANOPY
OVER SEATING AREA

DRAWING TITLE:

EXISTING PLANS AND ELEVATIONS

SCALE:

1:50

SHEET SIZE:

A1

SHEET NO:

01

PROJECT NO:

2025/011

STATUS:

PLANNING ONLY

DRAWING NO:

A1/01