

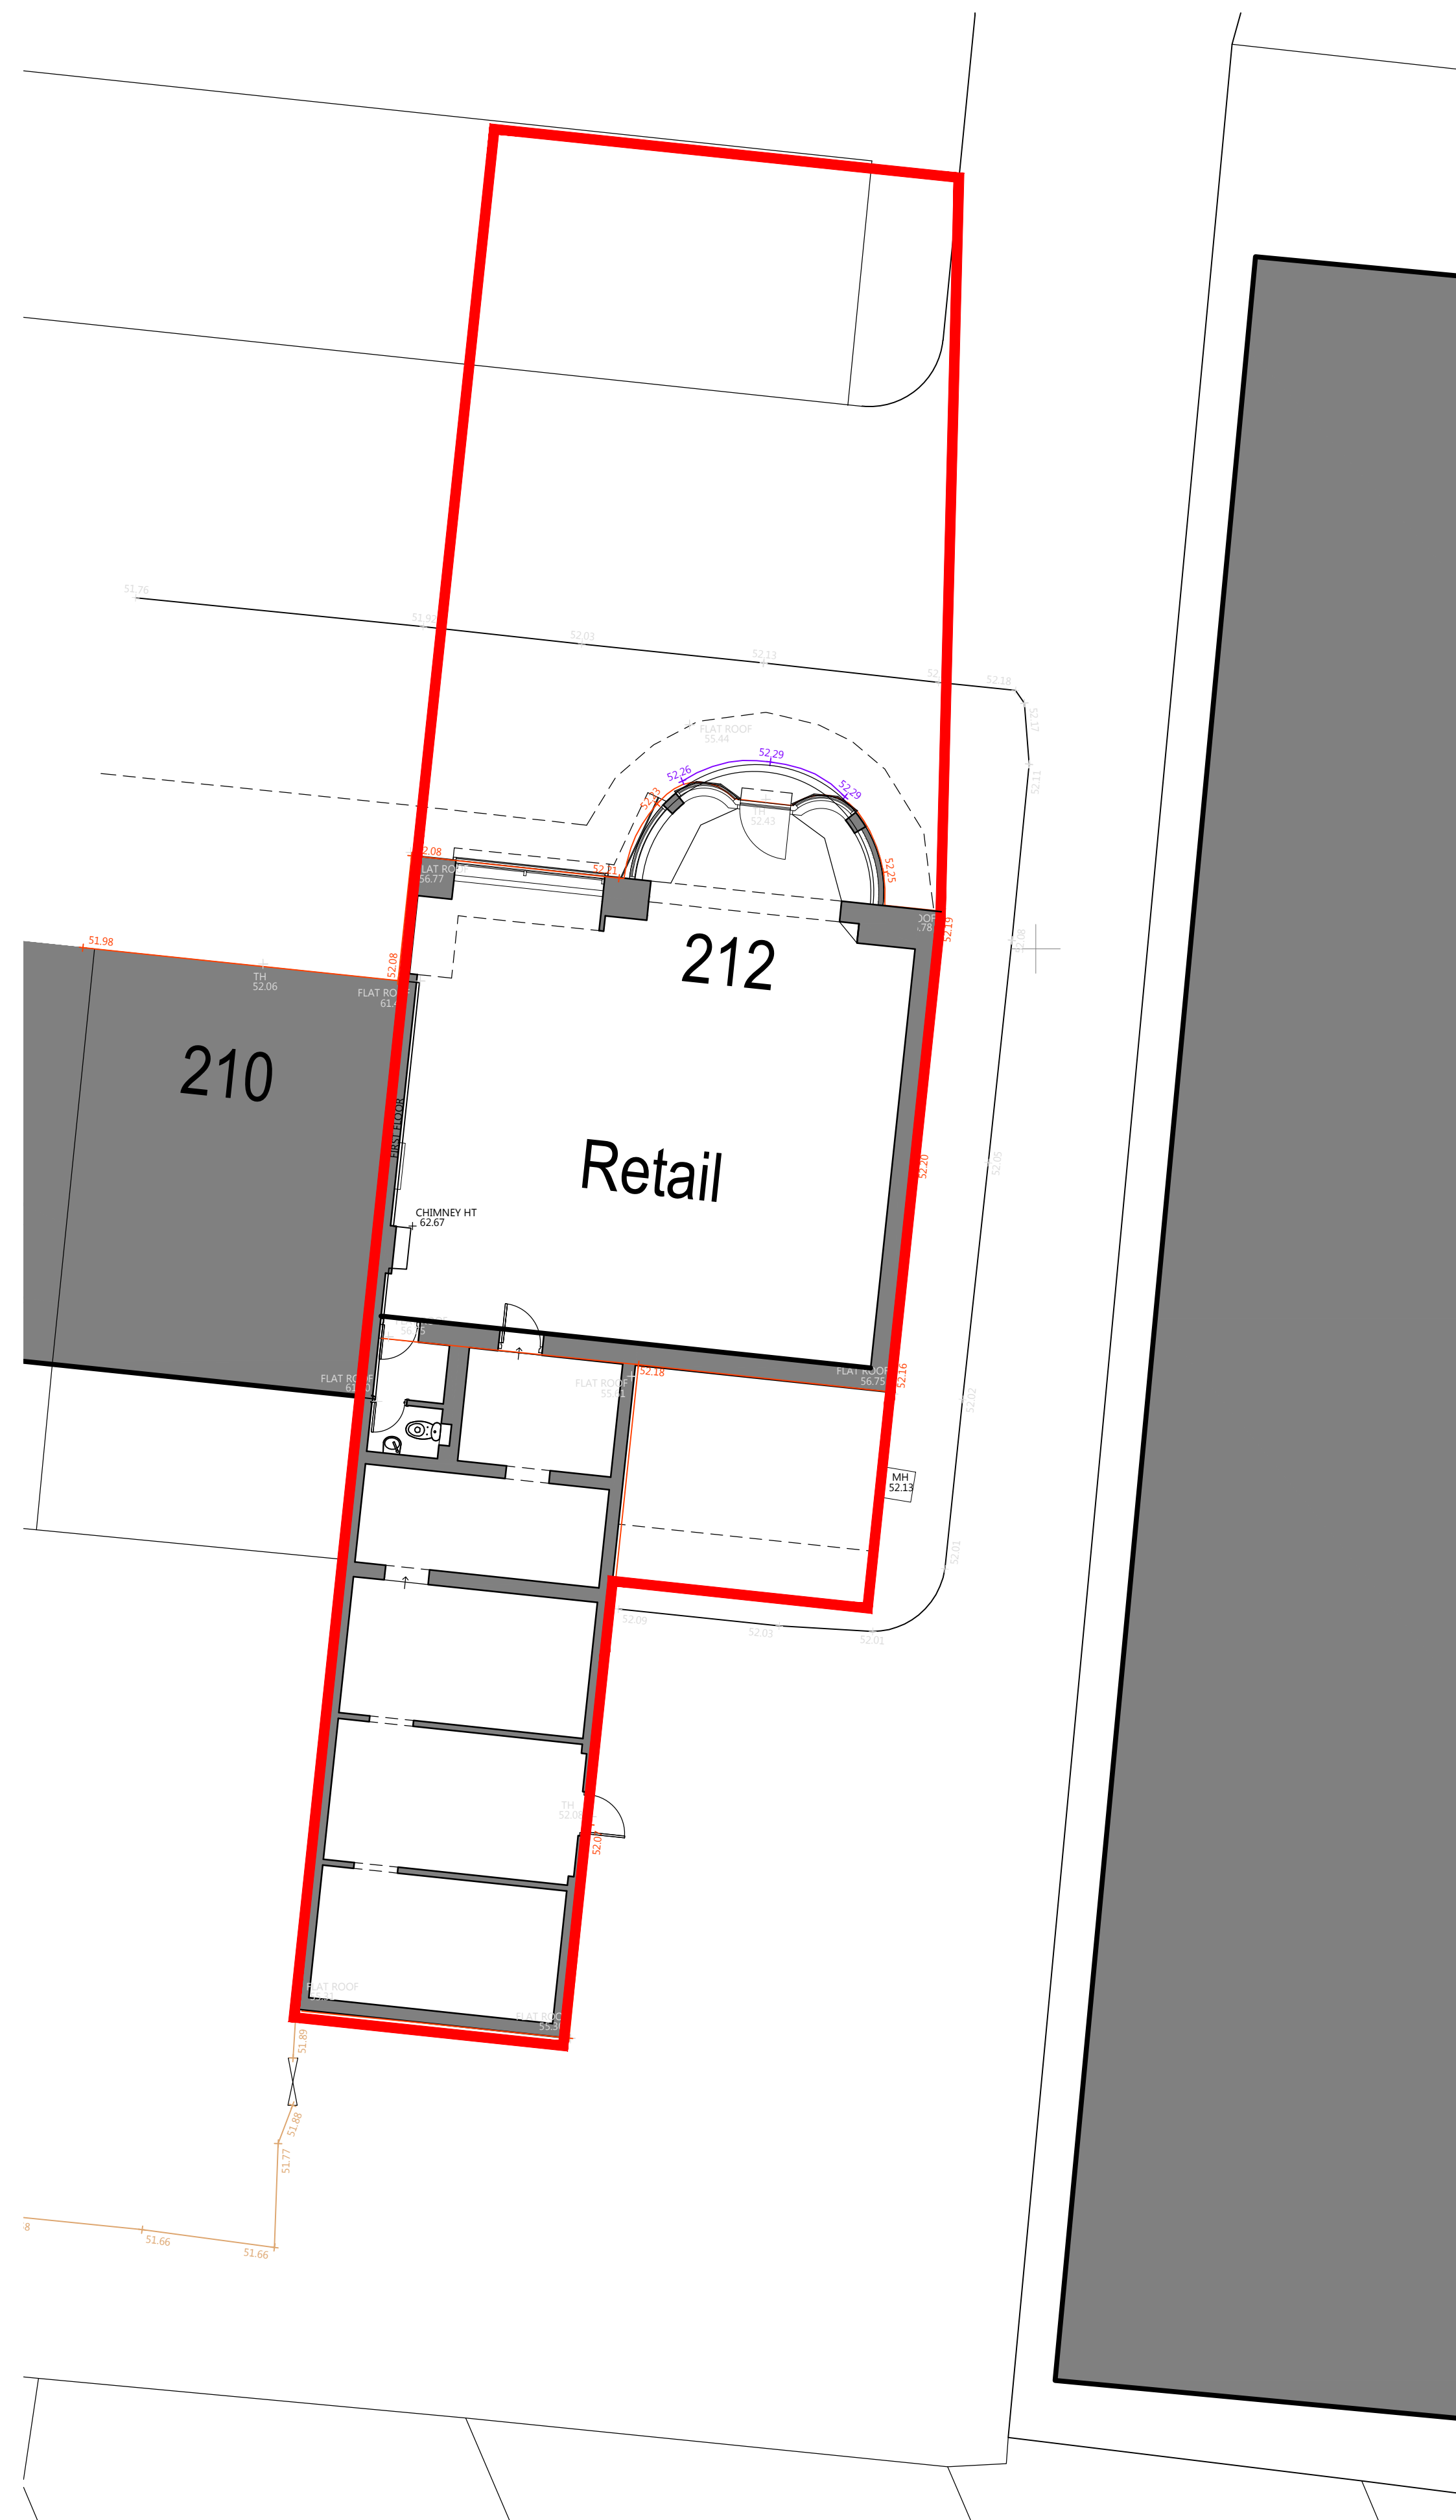


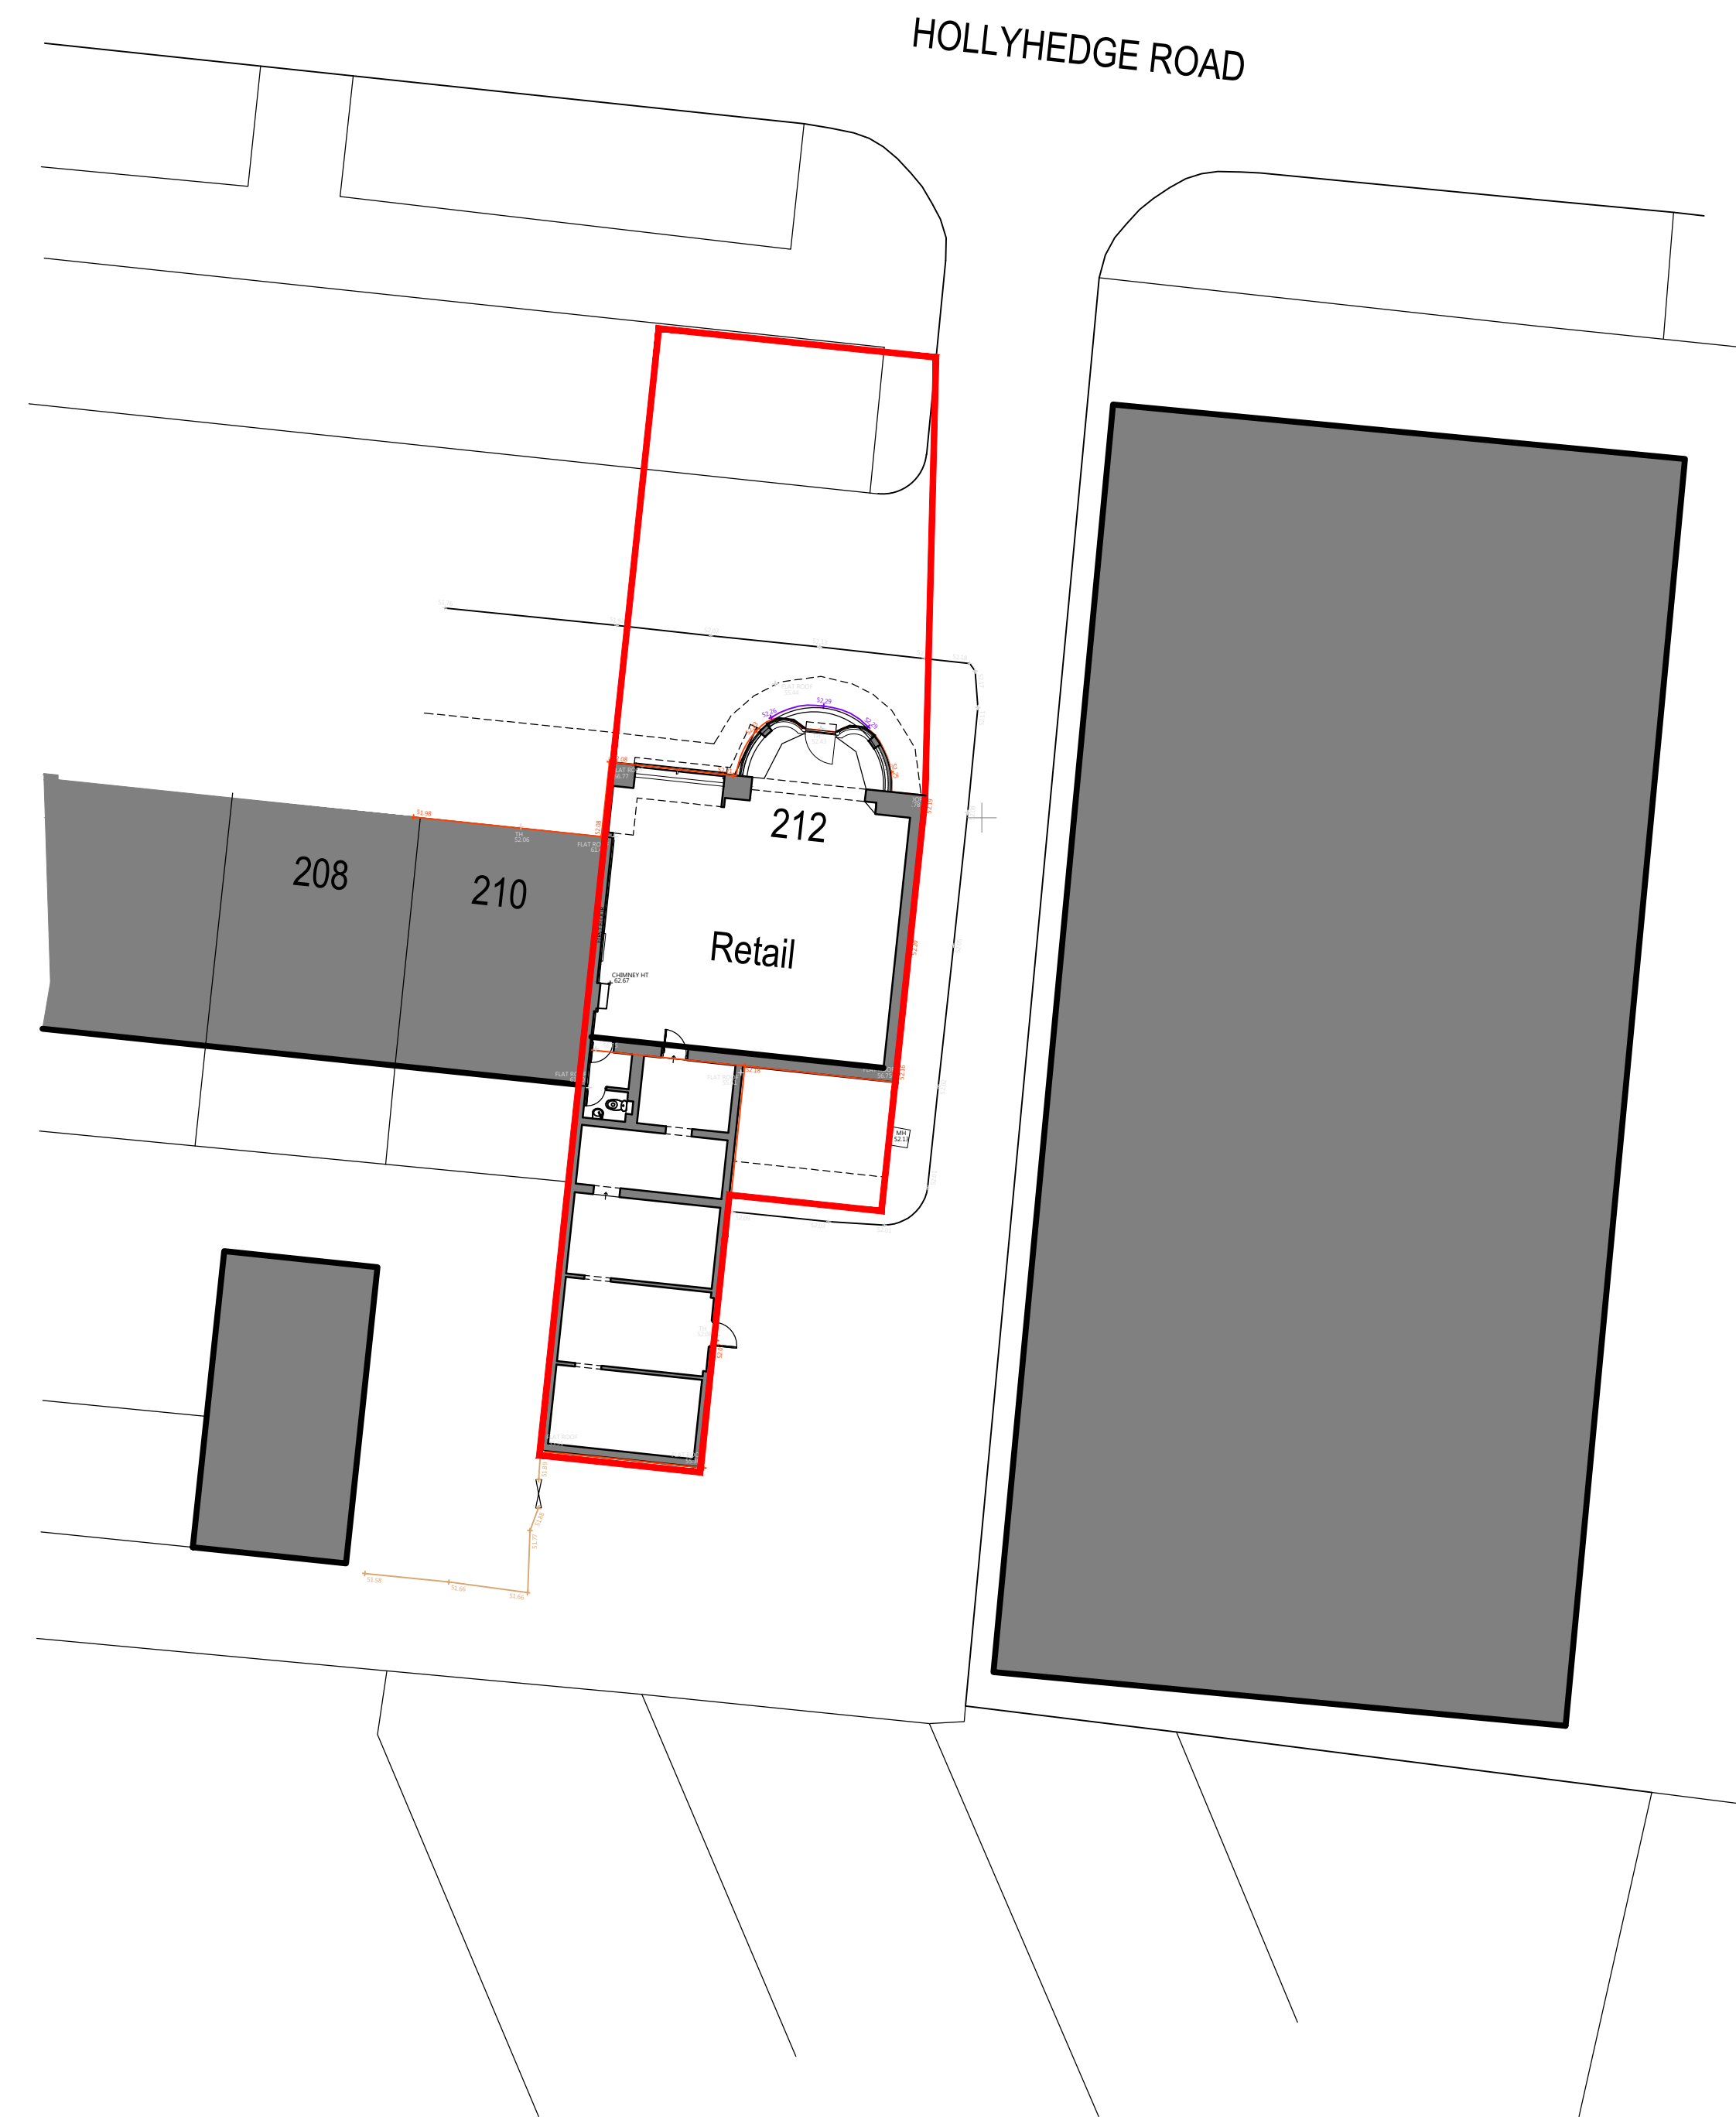

EXISTING SITE / GROUND FLOOR PLAN

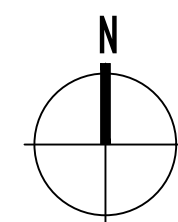

EXISTING SITE / BLOCK PLAN 1:200

Rev.	Date	Description
A		
B		
C		
D		
E		

archirama
Architecture & project management
Archirama Ltd
3 Park Gate Avenue, Withington, Manchester M20 3BZ
Tel: 07875 171 006 email: mail@archirama.co.uk

Client Mr Rahimi

Project / Site 212 Hollyhedge Road
Wythenshawe

Drawing Title Site Plans

Drawn By FR 06/11/2024 Stage Planning
Checked by Scale 1 : 100@A1

Drawing No PL01