



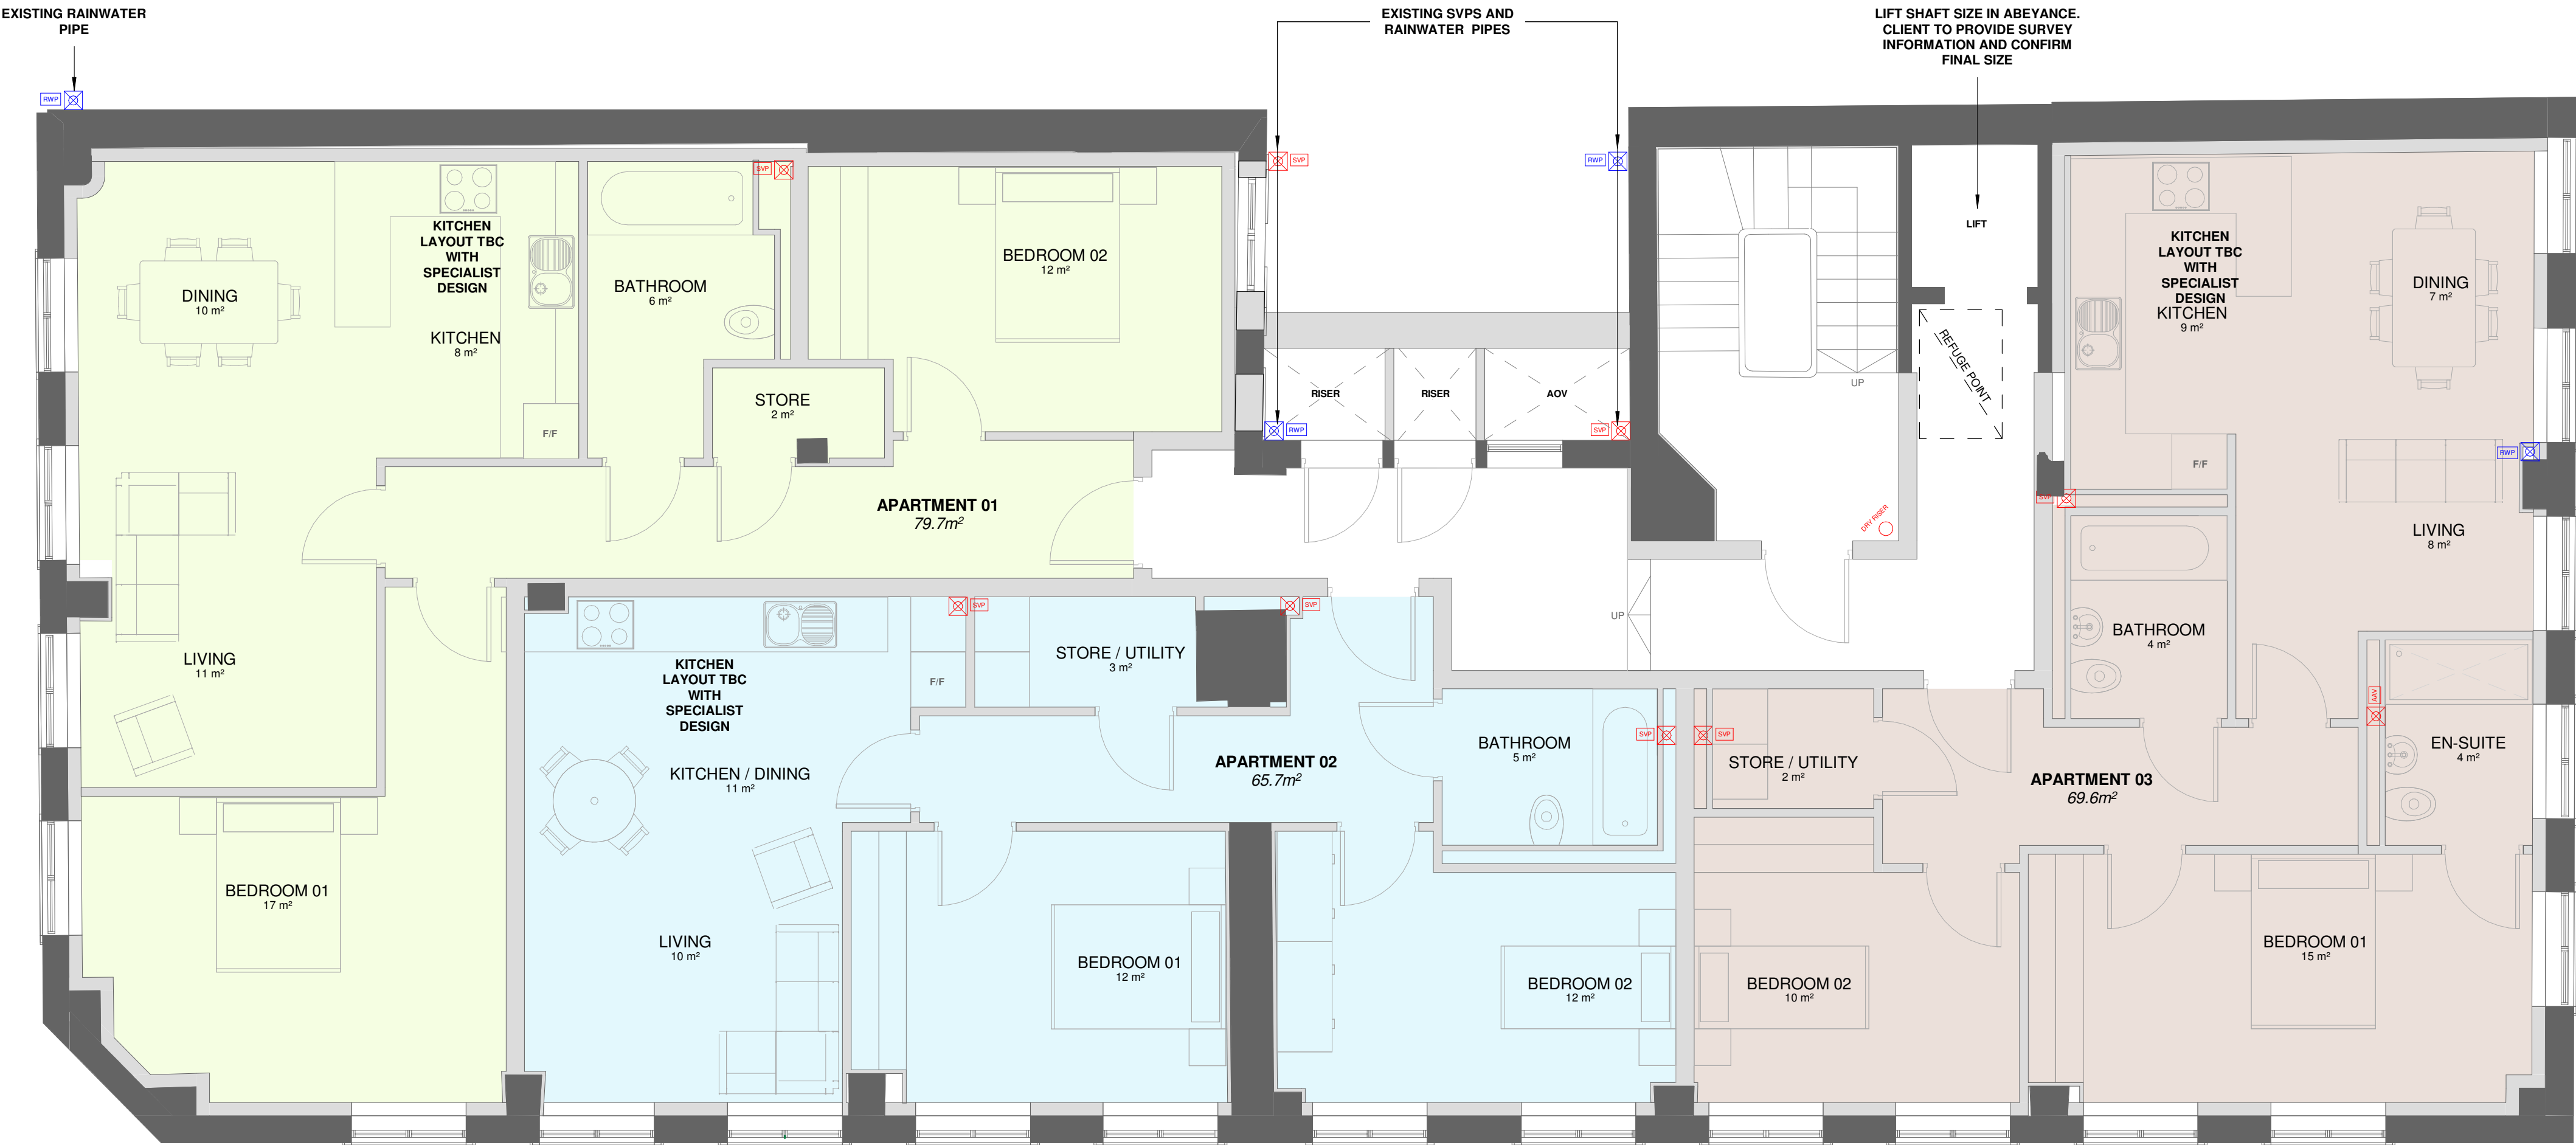

FIRST FLOOR

Scale: 1 : 50

Graphical Scale 1:50

 


© The copyright in this drawing is vested in CodaStudios and no license or assignment of any kind has been, or is, granted to any third party whether by provision of copies or originals or otherwise unless agreed in writing.

DO NOT SCALE EXCEPT FOR THE PURPOSES OF PLANNING
The contractor shall check and verify all dimensions on site and report any discrepancies in writing to CodaStudios before proceeding work.

FOR ELECTRONIC DATA ISSUE
Electronic Data / drawings are issued as "read only" and should not be interrogated for measurement. All dimensions and levels should read, only from those values stated on the drawing. Coda Studios Ltd is not responsible for discrepancies caused by the overlay of other parties BIM/IFC models. These are overlaid purely as reference.

Revision		Date	Drawn	Checked
A	Minor layout adjustments following setting out	29/10/24	TPH	JH
B	Sheet arrangement updated to show second floor layout	30/10/24	TPH	JH
C	Riser sizes increased for structural coordination between floors	01/11/24	TPH	JH
D	Existing lift replaced with larger opening for Part M compliance	04/11/24	TPH	JH
E	Layout updated to suit SVP/ AAV locations	13/11/24	TPH	JH
F	Bathroom layouts and drainage locations updated	26/11/24	TPH	JH
G	Minor layout amendments following setting out	06/11/24	TPH	JH
H	Minor layout amendments following setting out	13/12/24	TPH	JH
I	Minor layout changes following client comments	04/05/25	TPH	JH
J	Ground floor apartment added, existing ramp retained, stair AOV added	11/07/25	TPH	JH
K	Revised layout based on client feedback	08/08/25	TH	JH
L	Revised layout to suit DTM	18/09/25	TH	JH
M	Layouts amended to suit draft comments from fire consultant	03/10/25	TH	JH
N	Drawings Amended to suit DTM and/or comments from Fire Engineers	17/10/25	TH	JH

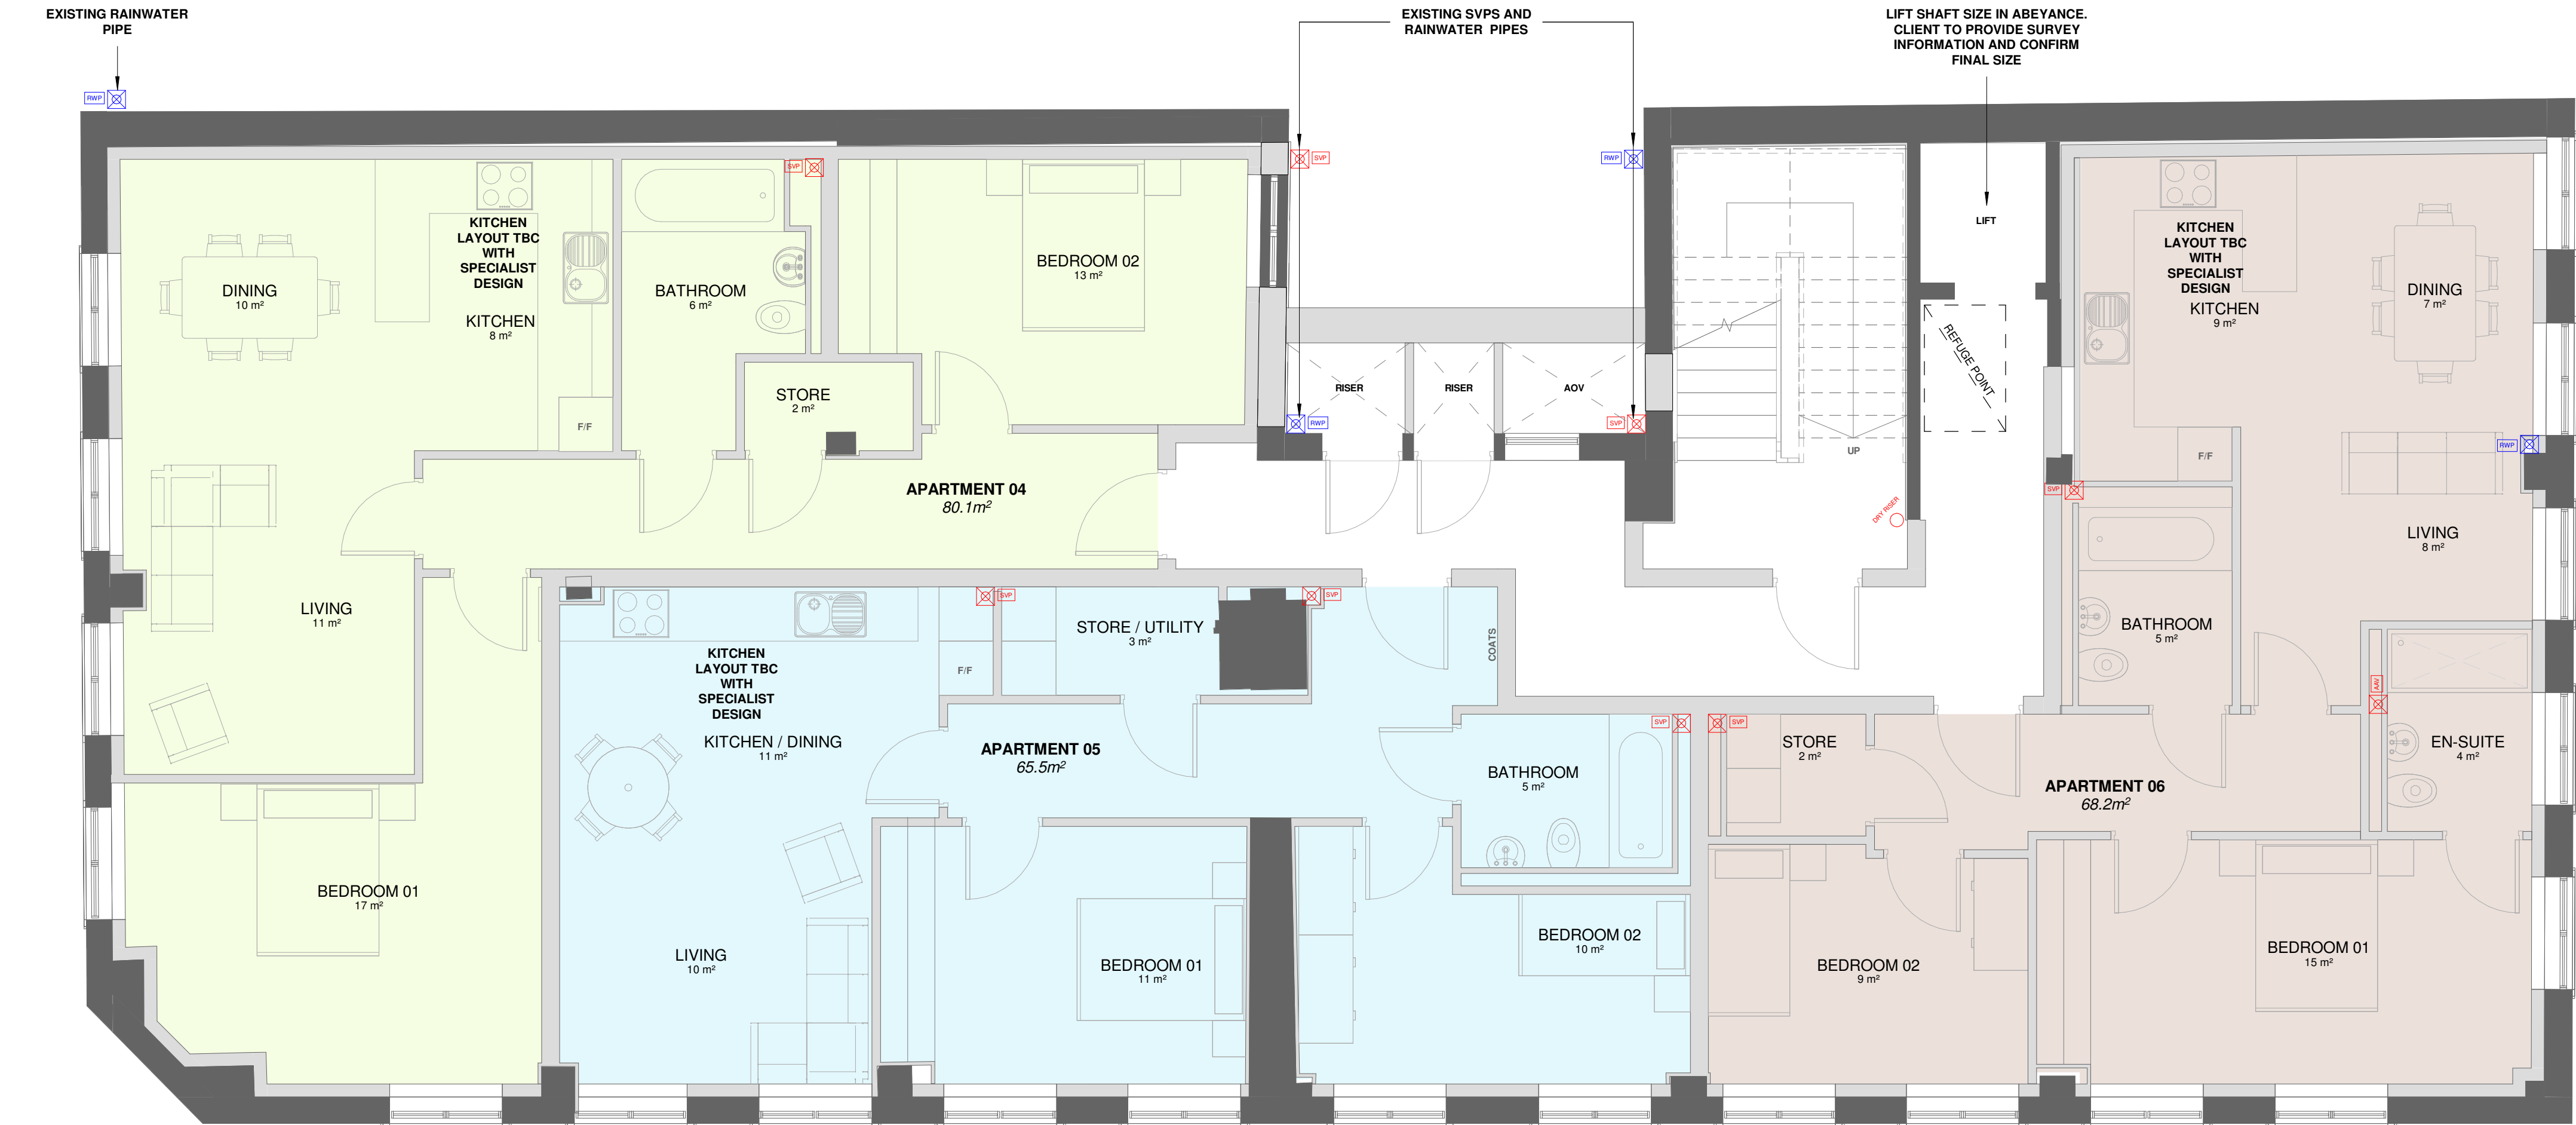

SECOND FLOOR

Scale: 1 : 50

CODA Architecture

CODA Studios Ltd, 82 Countess Road, Sheffield, S1 4TE
T: 0114 279 6003 E: information@codastudios.co.uk

Client

Satis Group

Project

3-5 St John Street, Deansgate

Drawn	Checked	Date	Scale @ A1
TPH	JH	18/10/24	1 : 50

Title

PROPOSED FLOOR PLANS - SHEET 02

Suitability Code	Purpose for issue
A1	PLANNING

Drawing No

3336 - CDA - 00 - XX - DR - A - 0601 N

Project Originator Volume Level Type Role Number Revision