






EXISTING SOUTH WEST FACING FRONT ELEVATION

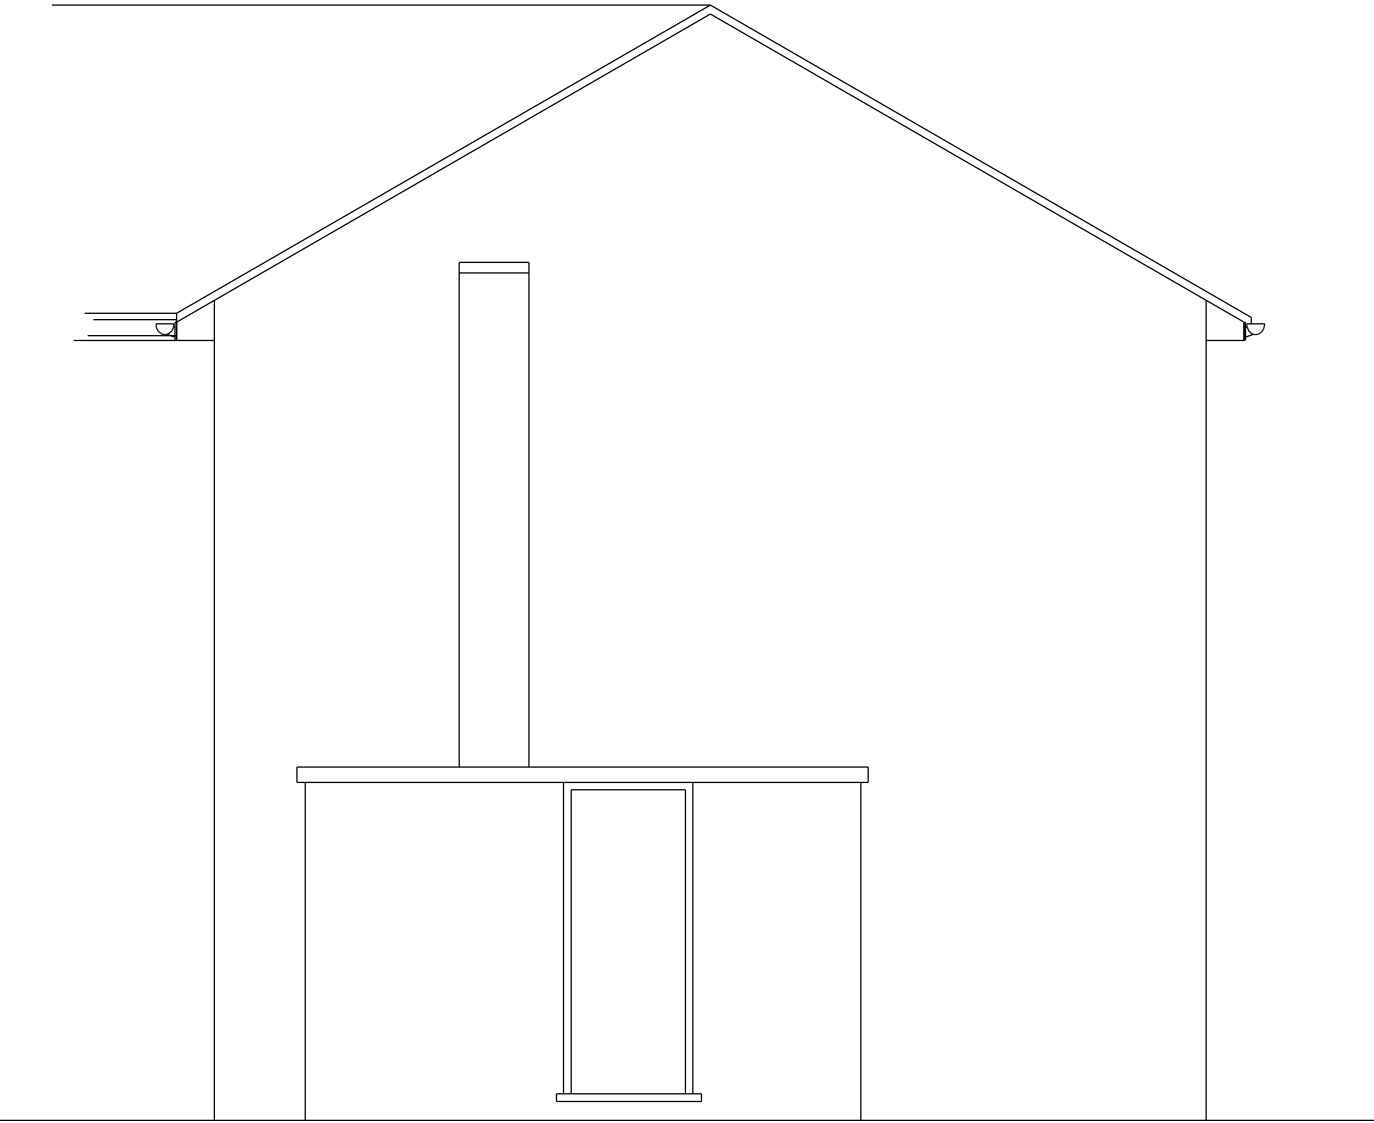

EXISTING NORTH WEST FACING SIDE ELEVATION

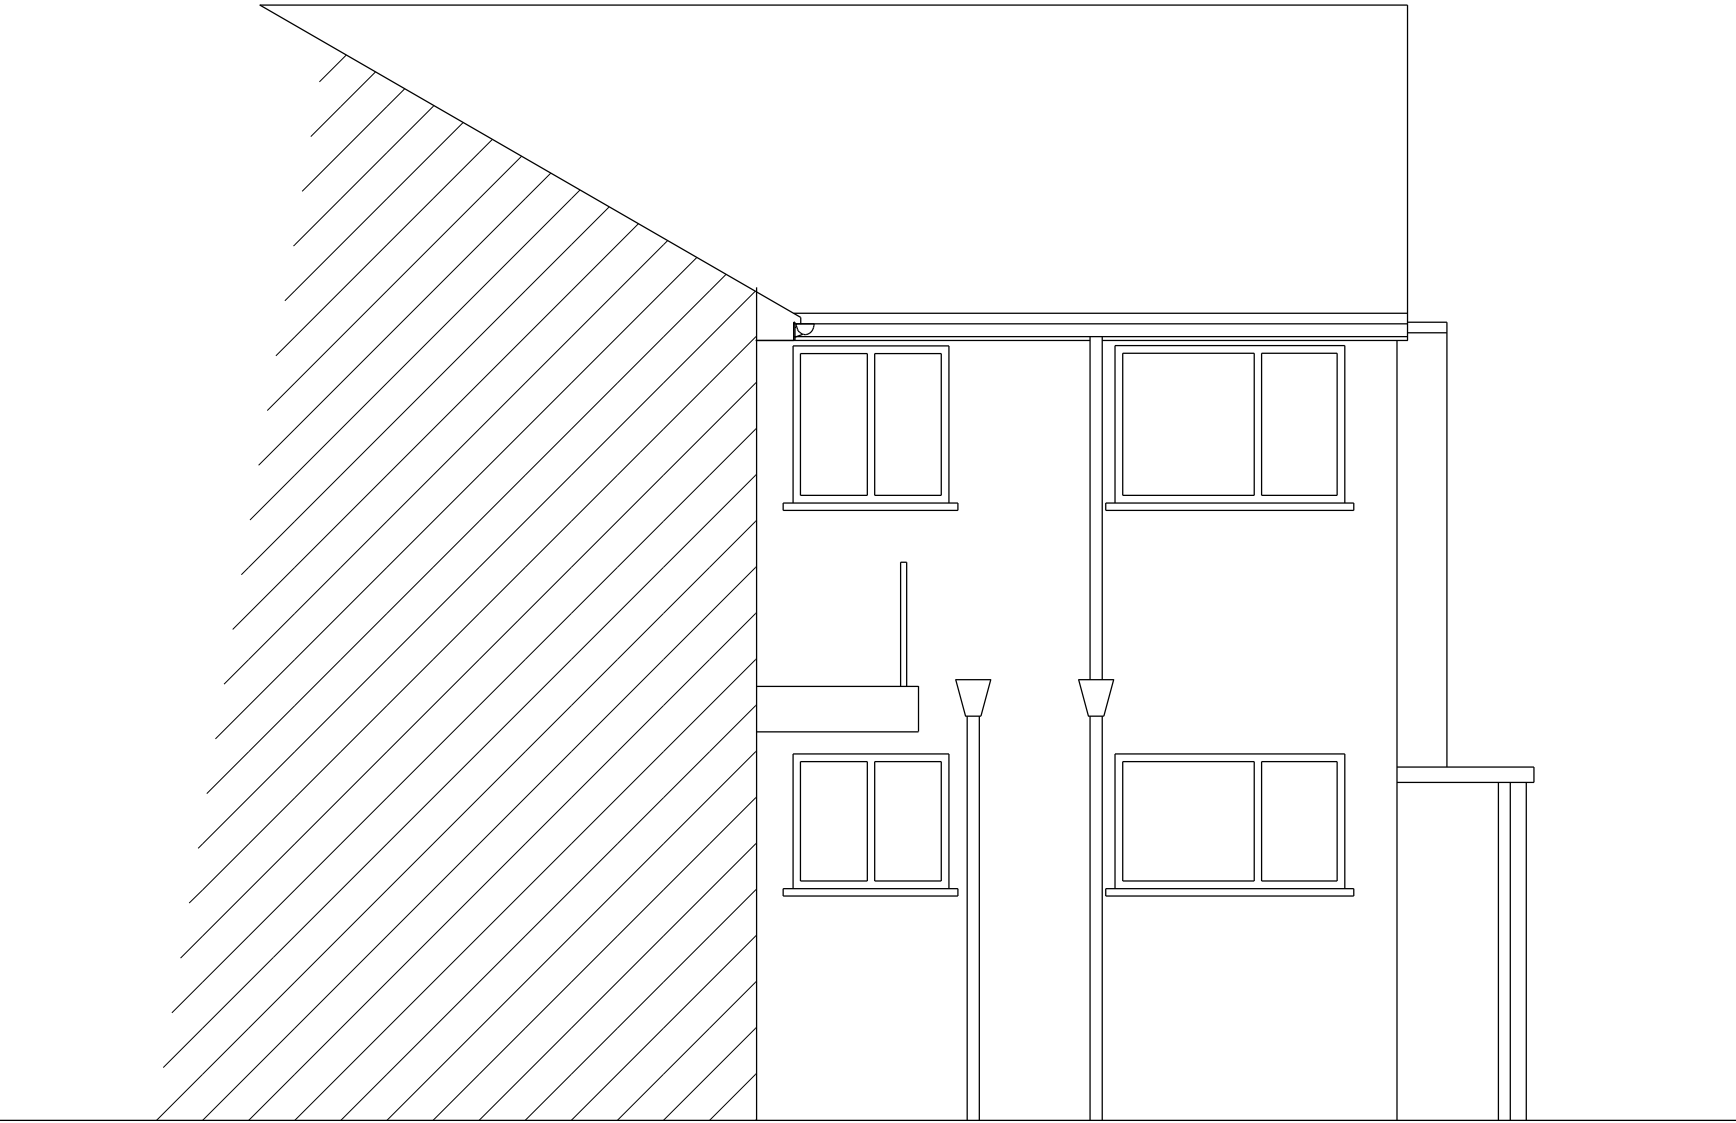


EXISTING NORTH EAST FACING REAR ELEVATION

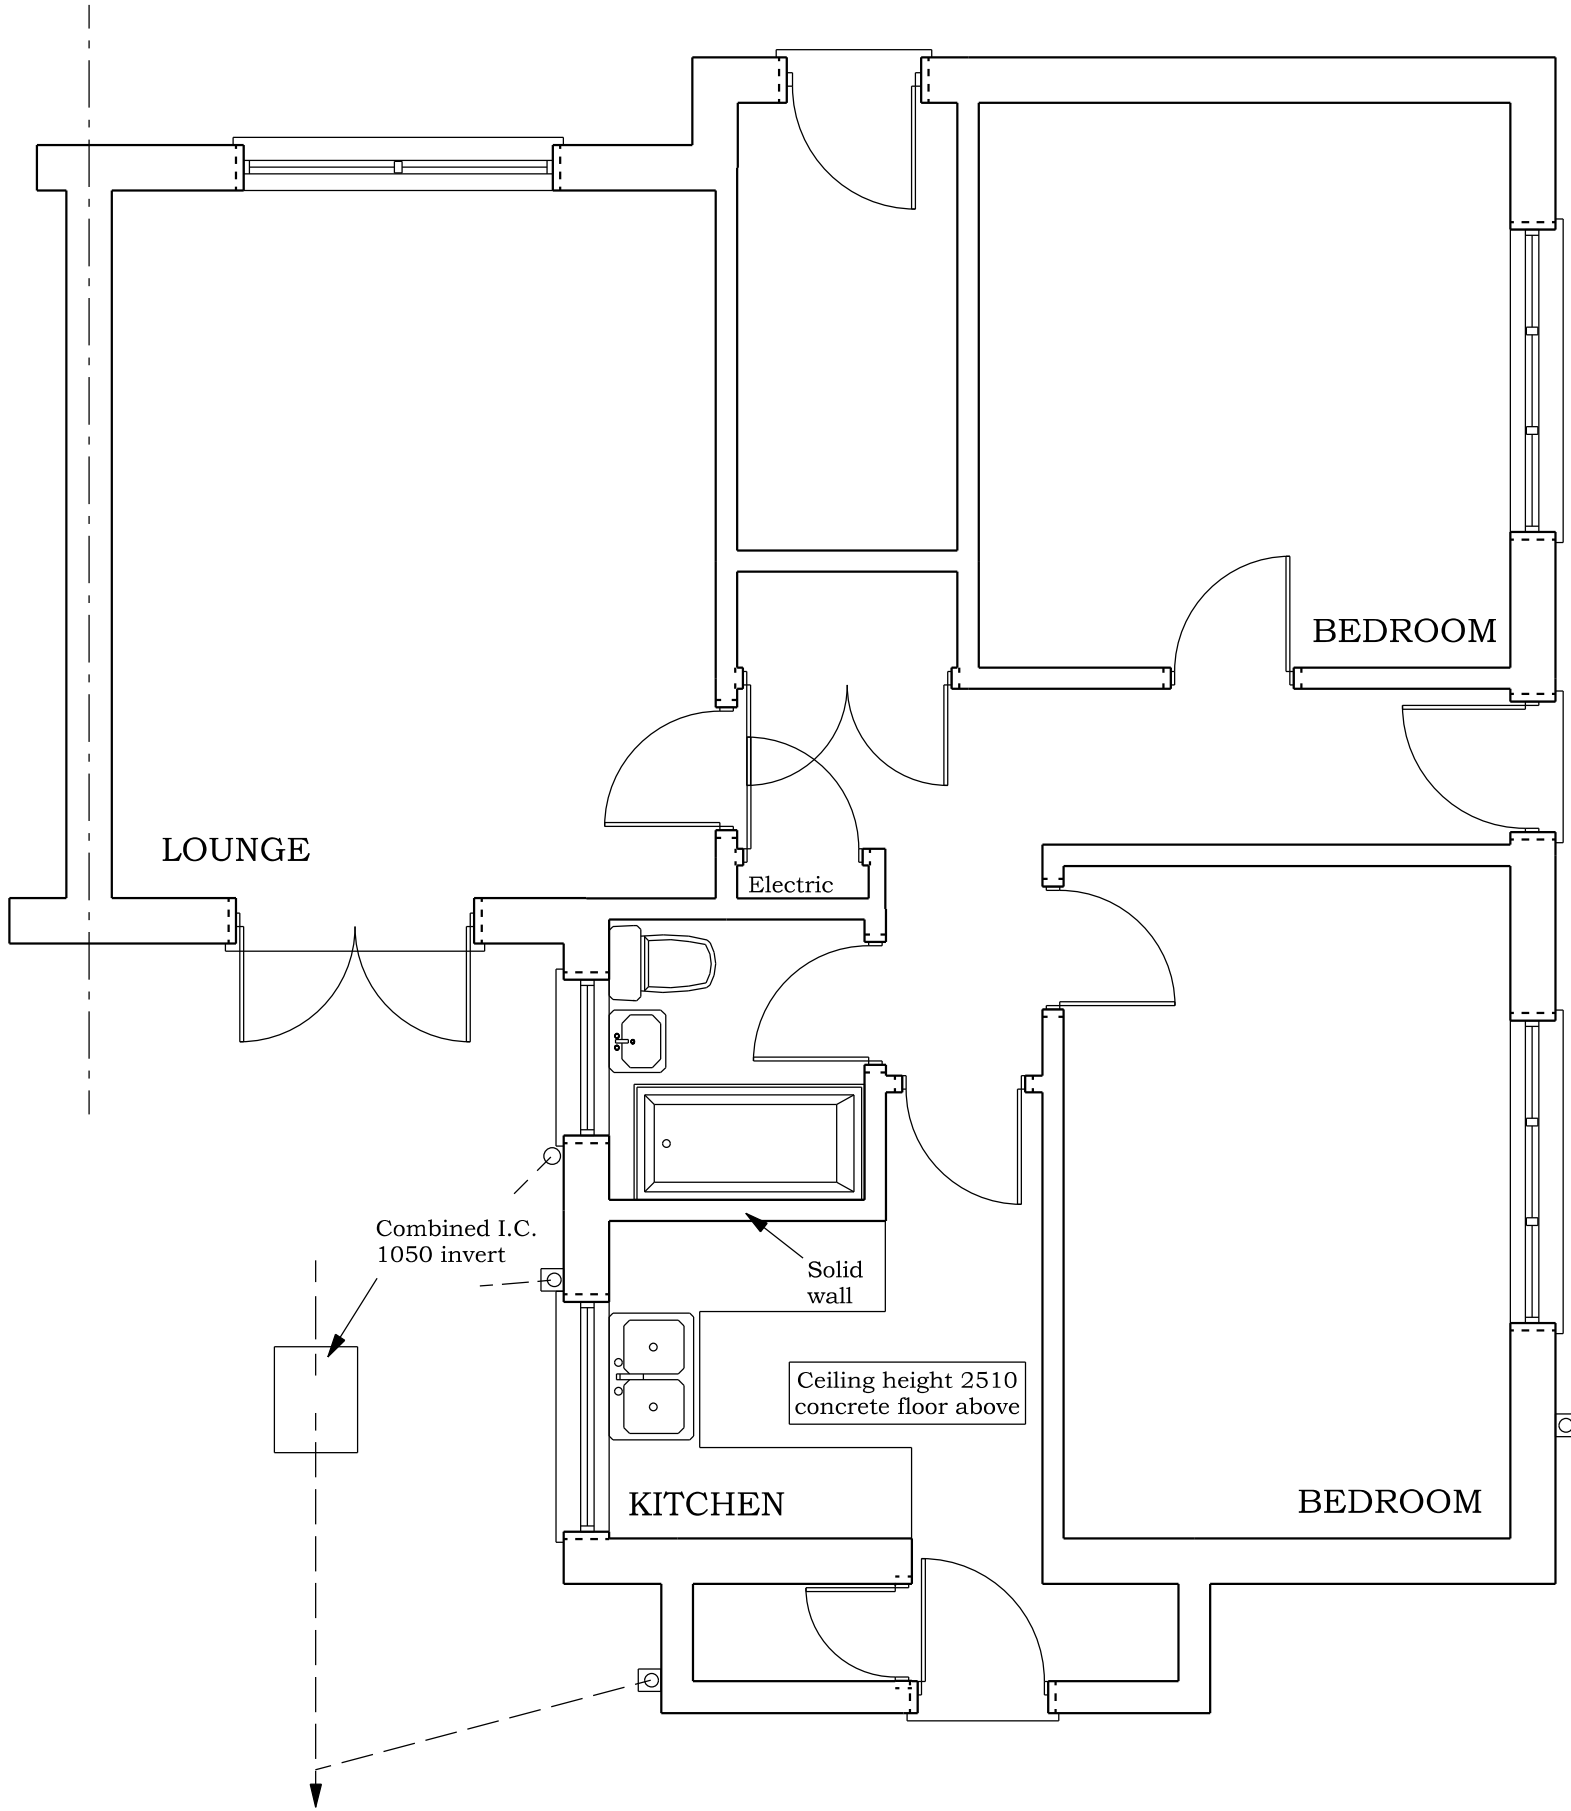

EXISTING GROUND FLOOR PLAN

BRADLEY BUILDING DESIGN LTD.
KEEPERS COTTAGE,
LYME PARK,
DISLEY.
SK12 2NS.
01625 858244
Mob 07989 326039
bradleybuildingdesign@btopenworld.com

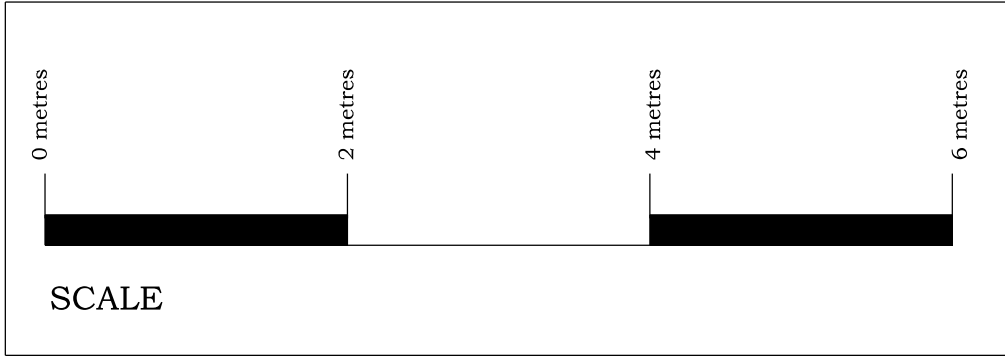

EXISTING DWELLING
SINGLE STOREY SIDE EXTENSION
for
Mr. A. BERRY & Mr. J.BATES,
at
20, ADENFIELD DRIVE,
WYTHENSHAW,
M22 5DA
Scale 1:50 @ A1
Date JUNE 2025
Drawing Number 2306/1