
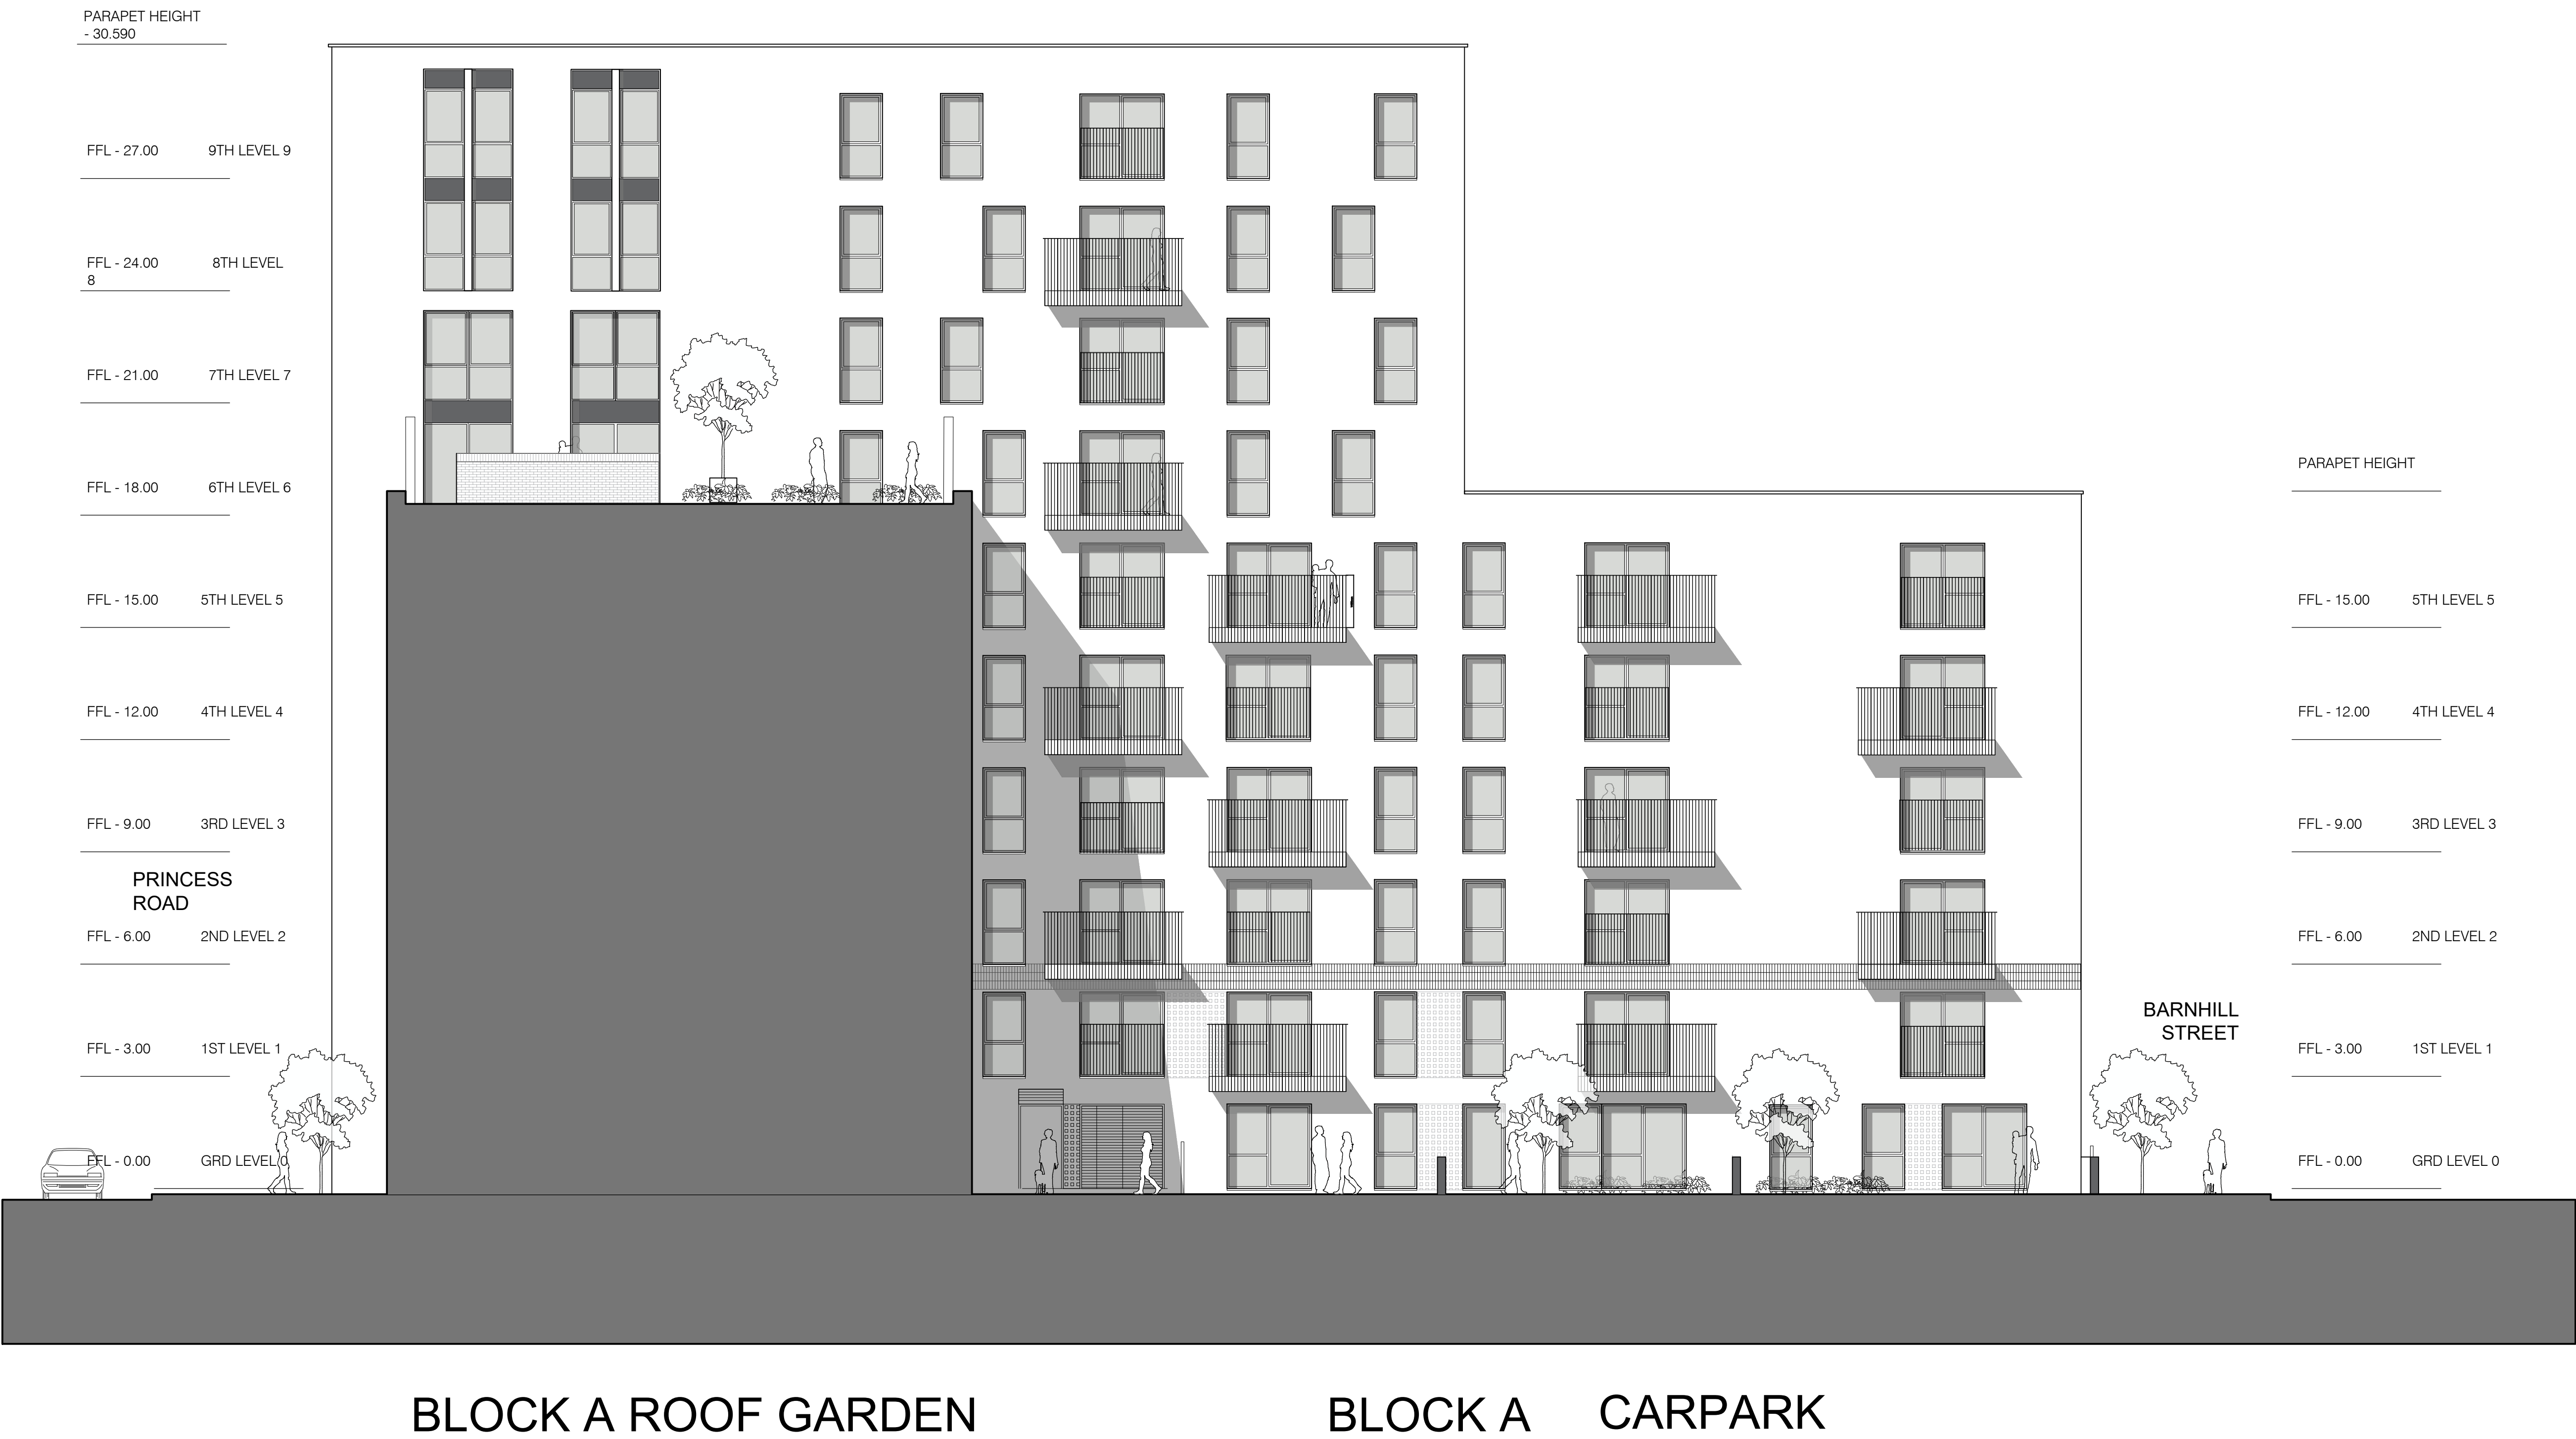


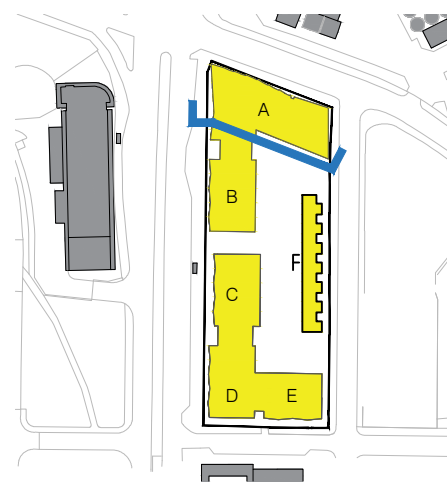

MC AU Modern City Architecture & Urbanism

2 Commercial Street
Castlefield
Manchester
M15 4RQ

t: 0161 974 7203
e: info@mcau.co.uk
www.mcau.co.uk

Client
MSV/Caddick

Project
Land at Barnhill Street/Raby Street
Moss Side

Description
Proposed
Block A South Elevation

Status	Drawn By
Stage 3 - Planning	KC
Job Number	Scale
1215-MCAU	1:100@A1
Drawn Number	Date
1215-A-05-02	Jul 24
	Revision
	P15