


OTHER EXISTING UNDERGROUND SERVICES MAY BE PRESENT AND FURTHER DIVERSION MAY BE REQUIRED.
PRIOR TO COMMENCING ANY WORK, THOROUGH UTILITY LOCATING AND MAPPING SURVEY SHOULD BE CONDUCTED.

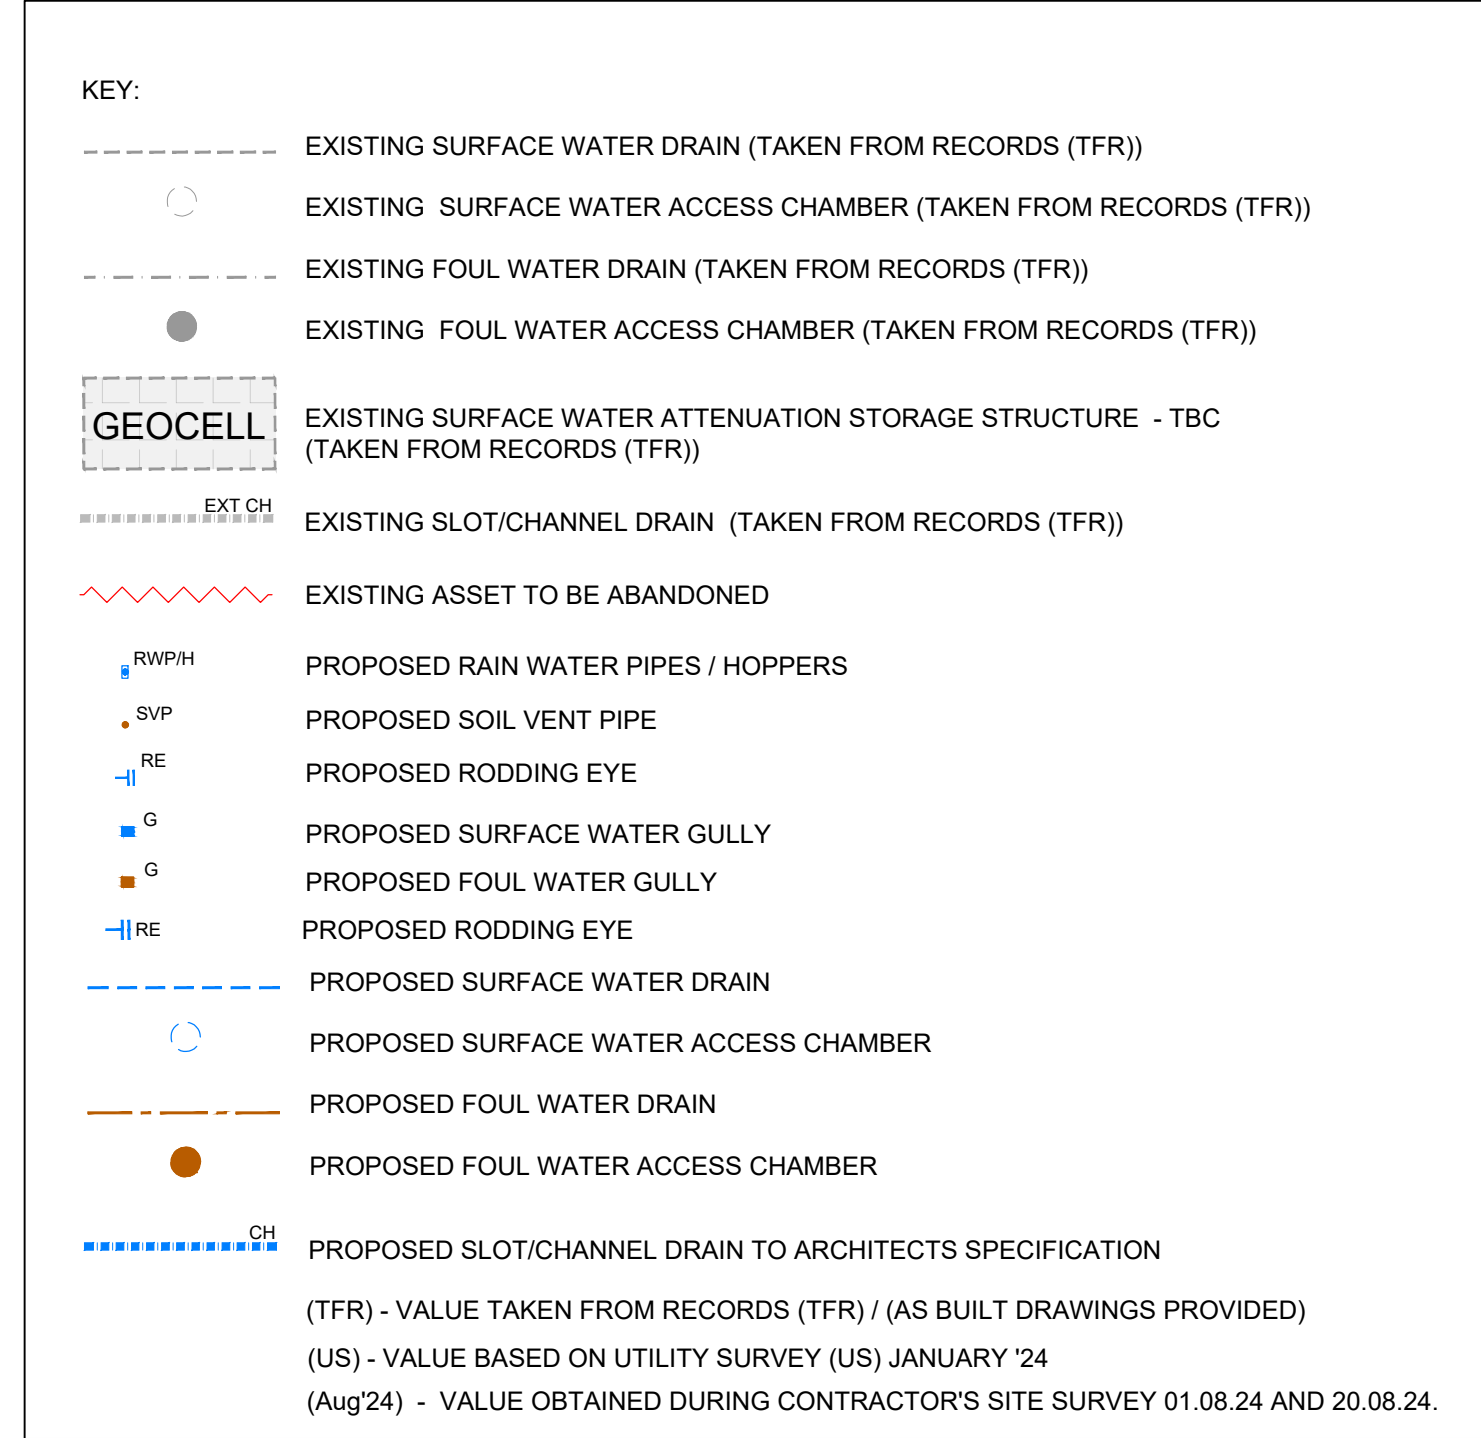

PROJECT			
LEVENSHULME HIGH SCHOOL EXPANSION			
DRAWING TITLE			
PROPOSED DRAINAGE PLAN			
CLIENT			
LEVENSHULME HIGH SCHOOL			
HBL REF. 10584	DATE APRIL 2024	SCALE(S) AS SHOWN	A1
DRAWN E.SAUSAGE	CHECKED R.JONES	APPROVED D.CURRAN	
DRAWING No.			REV.
10584-HBL-XX-XX-DR-D-5004			C02