


Notes

GENERAL NOTES

THE CONTRACTOR IS ADVISED TO VISIT THE SITE PRIOR TO ALL LOCAL CONDITIONS & RESTRICTIONS LIKELY TO AFFECT THE EXECUTION OF THE WORKS. NO CLAIMS ARISING FROM FAILURE TO DO SO WILL BE CONSIDERED.

THIS DRAWING IS TO BE READ IN CONJUNCTION WITH ALL OTHER DRAWINGS, SCHEDULES & SPECIFICATIONS RELATING TO THE PROJECT AND ANY DISCREPANCIES NOTIFIED TO THE CONTRACT ADMINISTRATOR IMMEDIATELY.

THE CONTRACTOR IS TO CHECK ALL DIMENSIONS ON SITE PRIOR TO COMMENCING WORKS OR ORDERING ANY MATERIALS. DO NOT SCALE OFF DRAWINGS.

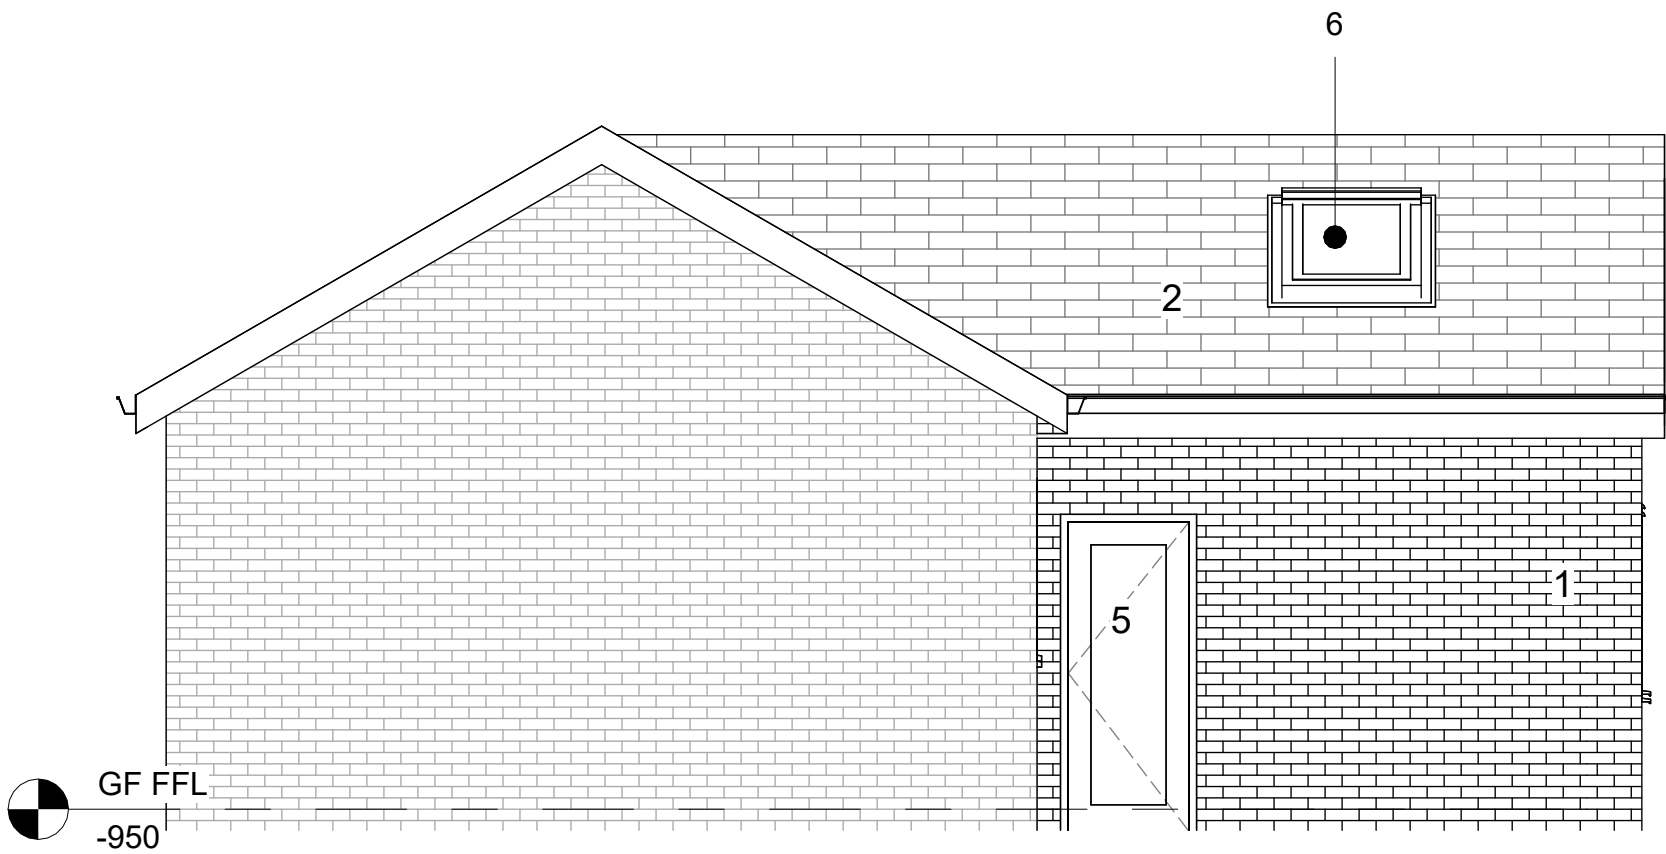


1 PROPOSED NORTH ELEVATION
1 : 50




2 PROPOSED WEST 1
1 : 50



5 3D View 6

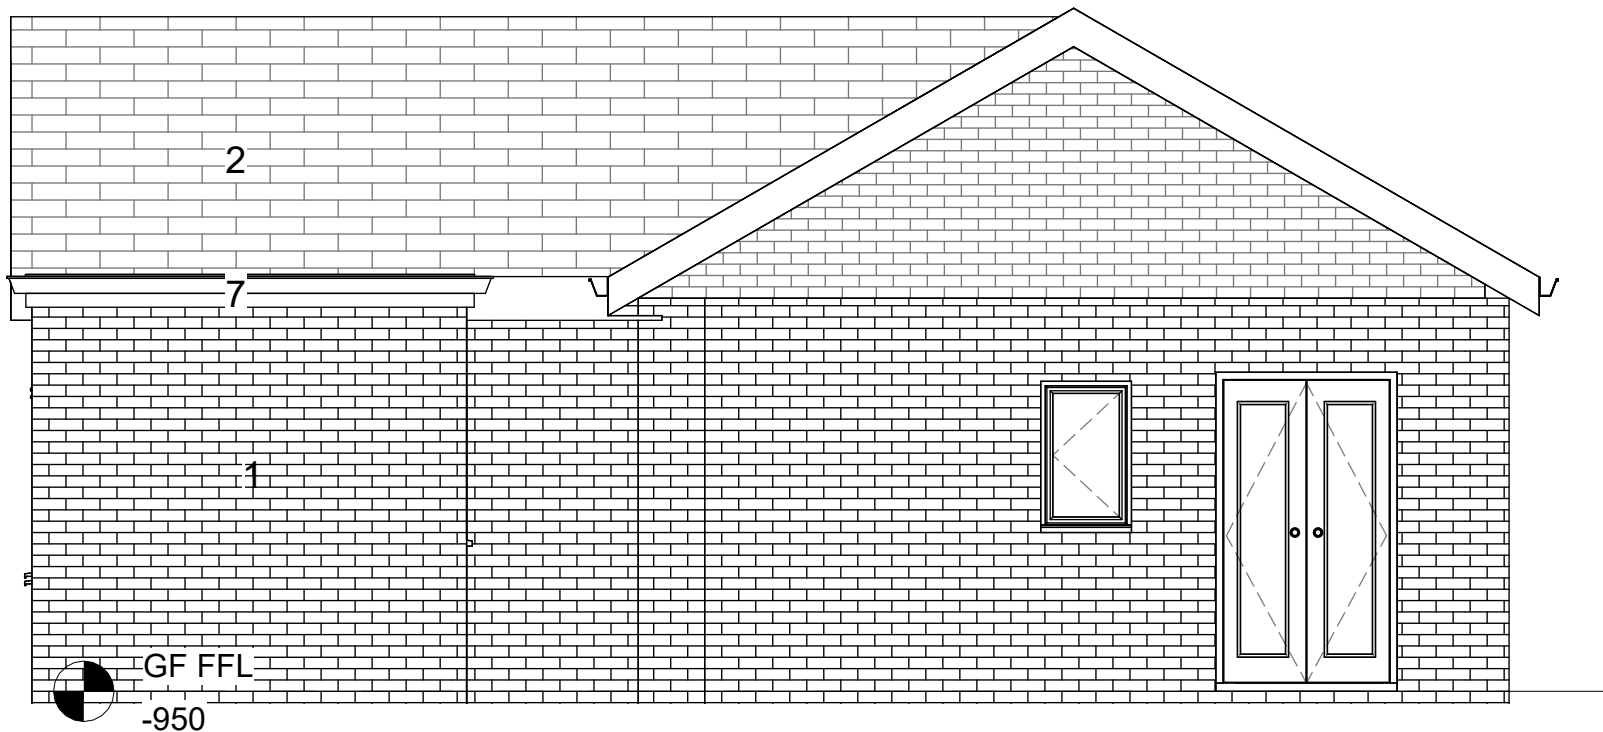

3 PROPOSED SOUTH ELEVATION
1 : 50

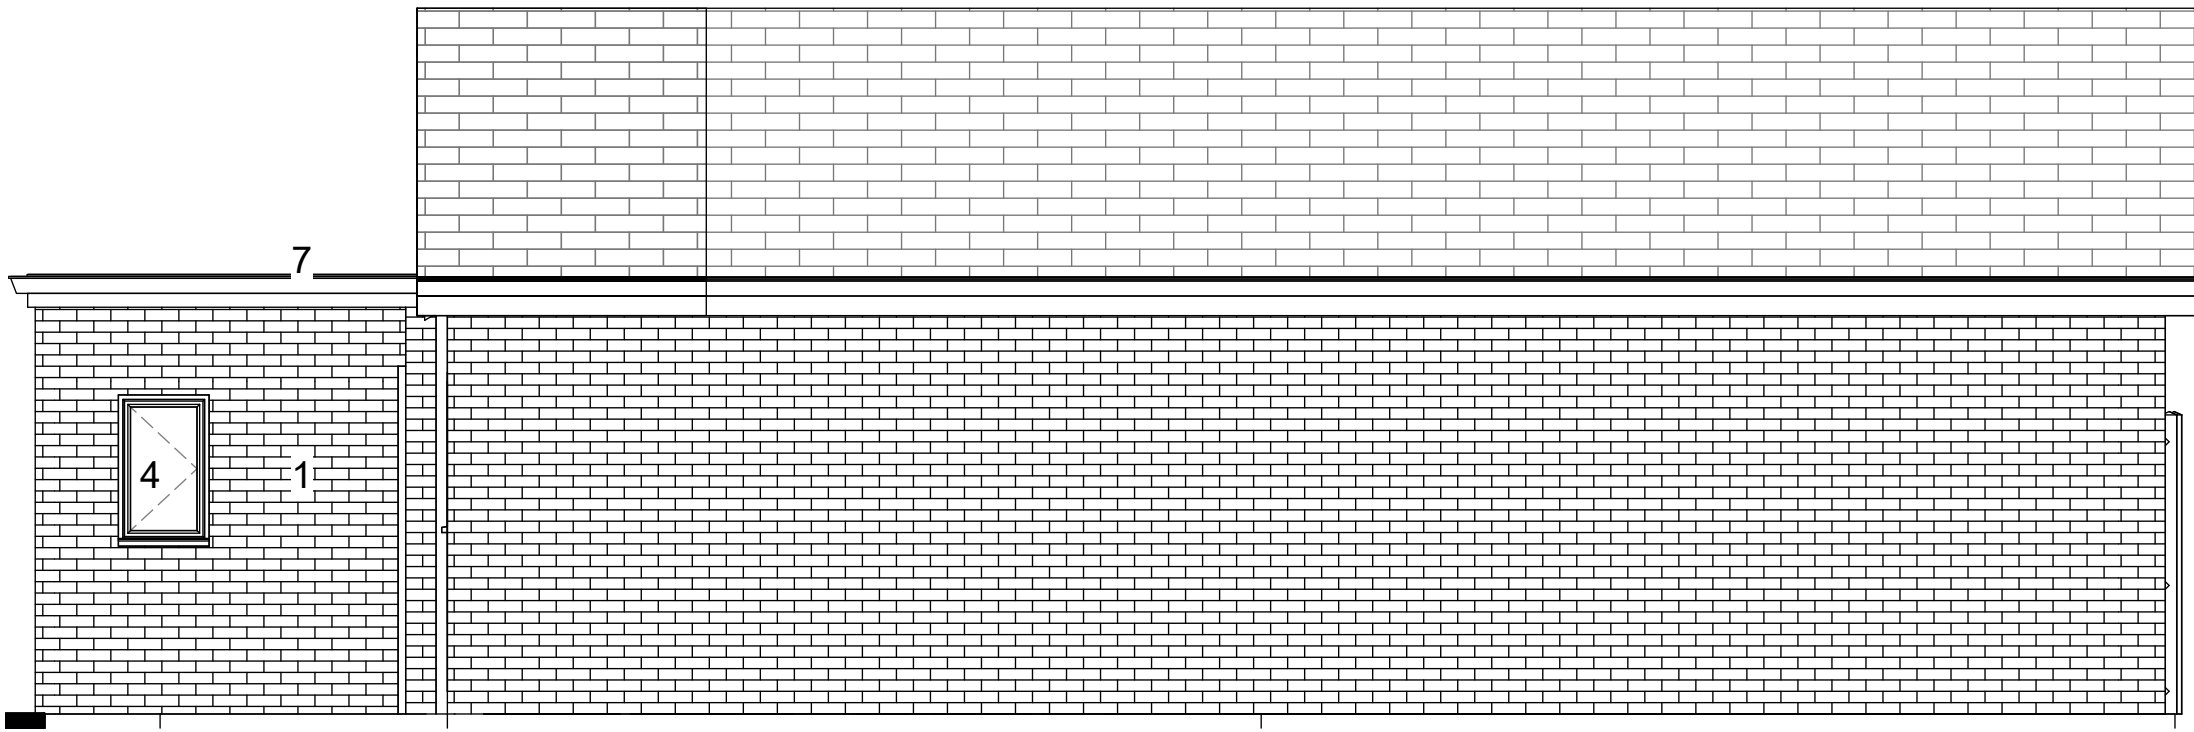

4 PROPOSED EAST ELEVATION
1 : 50

Text Key

1. Proposed Facing Brickwork to match existing
2. Proposed Roof finish to match existing roofing tiles
3. Proposed uPVC White Double Glazed Windows
4. Proposed White PVCu Obscured Double Glazed Windows
5. Proposed Double Glazed Composite - Door
6. Velux Double Glazed roof / sky light
7. Flat Roof Covering EPDM / GRP

Dashed Green line indicating -
Proposed Structural Elements defined by Structural
Engineer - refer to Engineers Documentation



Rev	Description	Date	Dr by	App by
original by		date created		
NK		28/06/24		NK



Enquiries@nkarchitectural.co.uk

0161 818 4727

www.NKARCHITRCTURAL.co.uk

client name	MR ASGHAR BUTT
project	2 Totland Close Manchester M12 5RY - 2 STOREY NEW FLOOR EXTENSION
drawing	PROPOSED ELEVATIONS
computer file	C:\Users\nkhan\Dropbox\NKAR02 Totland Close Manchester M12 5RY\2 Totland Close Manchester M12 5RY.rvt
plot date	
project number	2024.10001.672
scale	1 : 50 @A1
drawing number	A107
rev	
issue status	BUILDING REGS

This drawing is to be read in conjunction with all related drawings. All dimensions must be checked and verified on site before commencing any work or producing shop drawings. The originator should be notified immediately of any discrepancy. This drawing is copyright and remains the property of NK Architectural.