



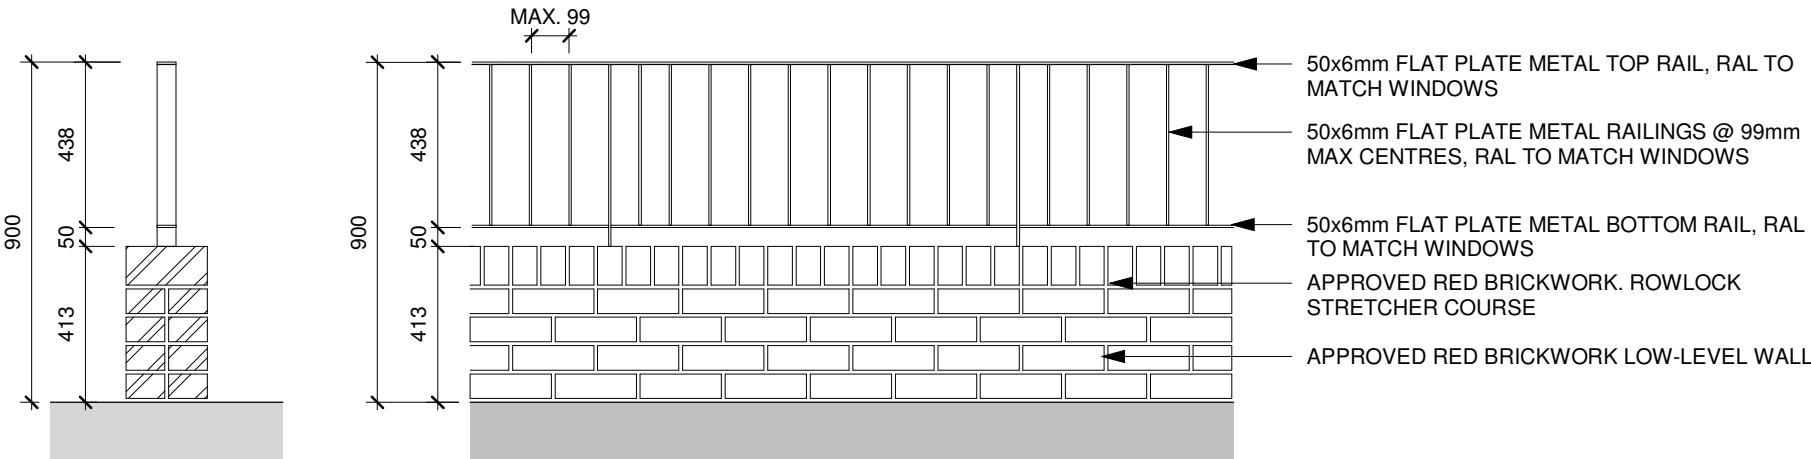


DWARF WALL WITH METAL RAILING TO 900mm

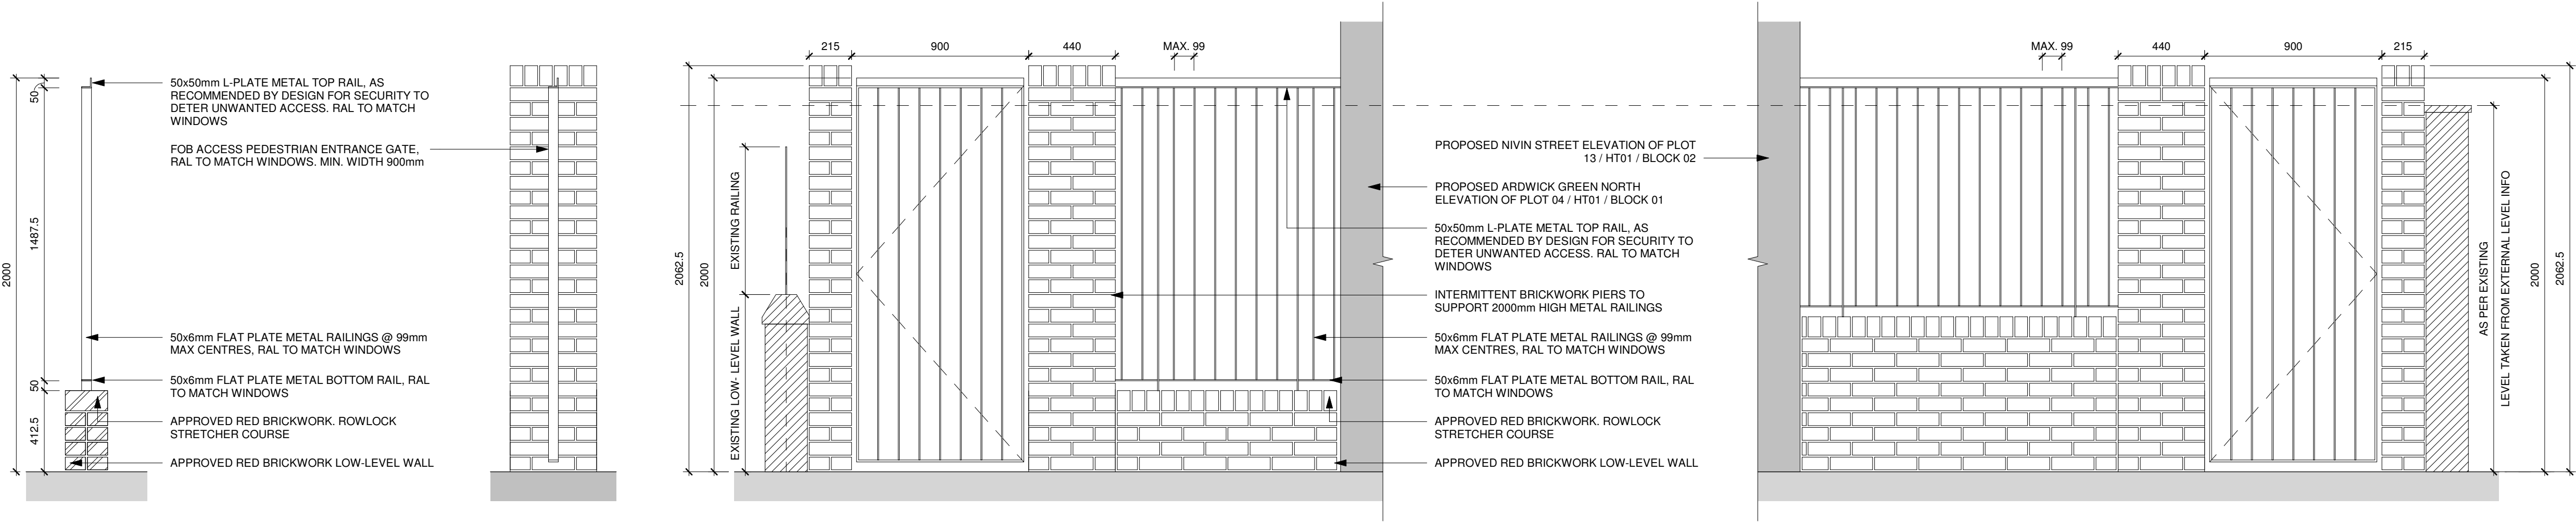


DWARF WALL WITH METAL RAILING TO 2000mm

DWARF WALL WITH METAL RAILING TO 2000mm - ARDWICK GREEN NORTH ELEVATION

DWARF WALL WITH METAL RAILING TO 2000mm - NIVIN STREET ELEVATION

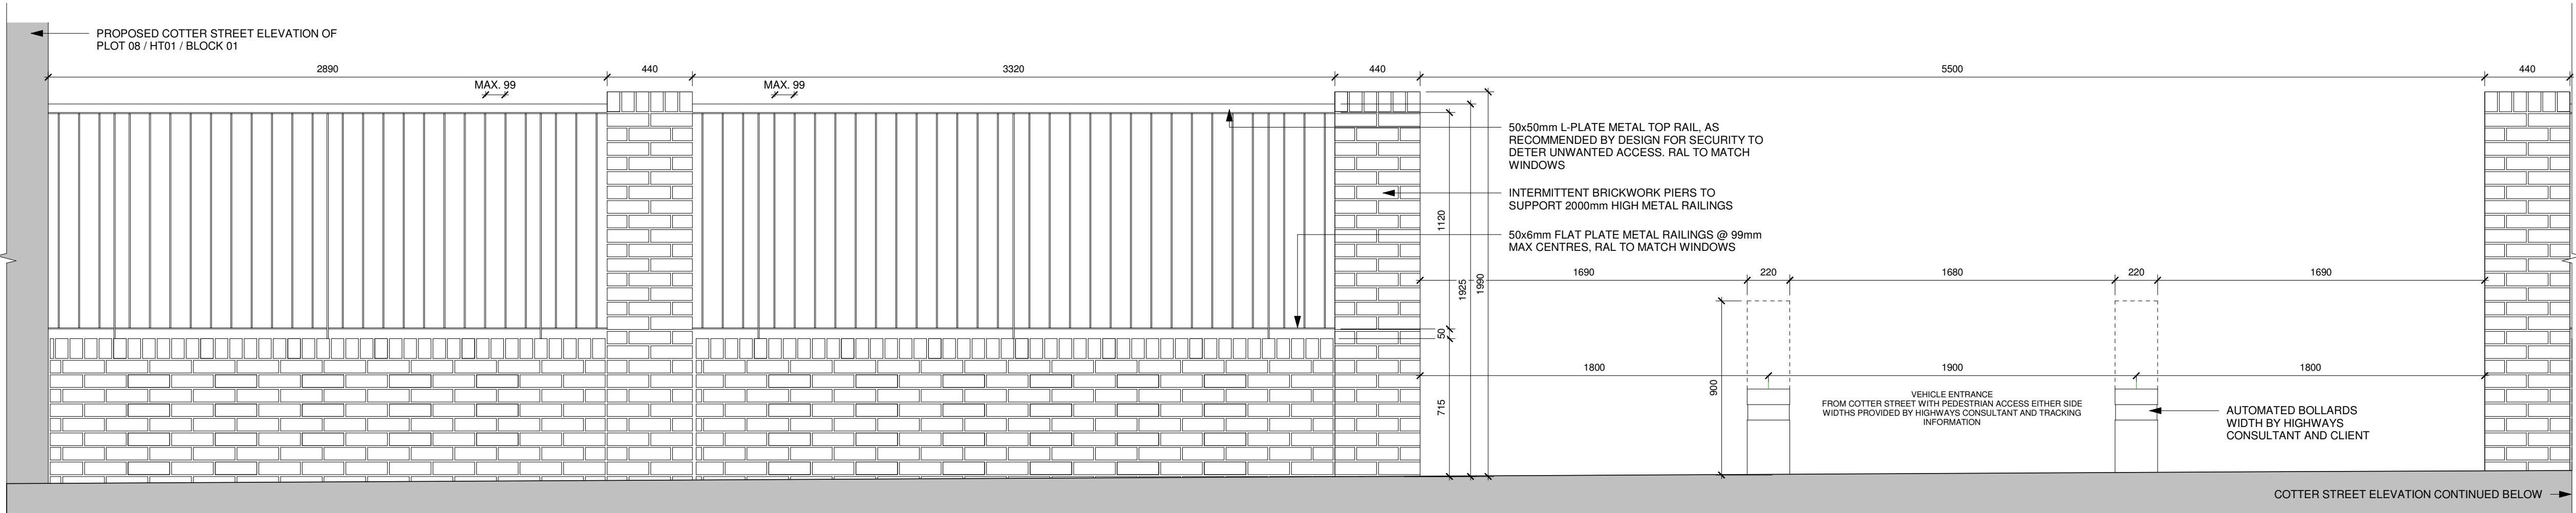

MID-HEIGHT WALL WITH RAILING AND GATE TO 2000mm - COTTER STREET ELEVATION FROM BLOCK 01

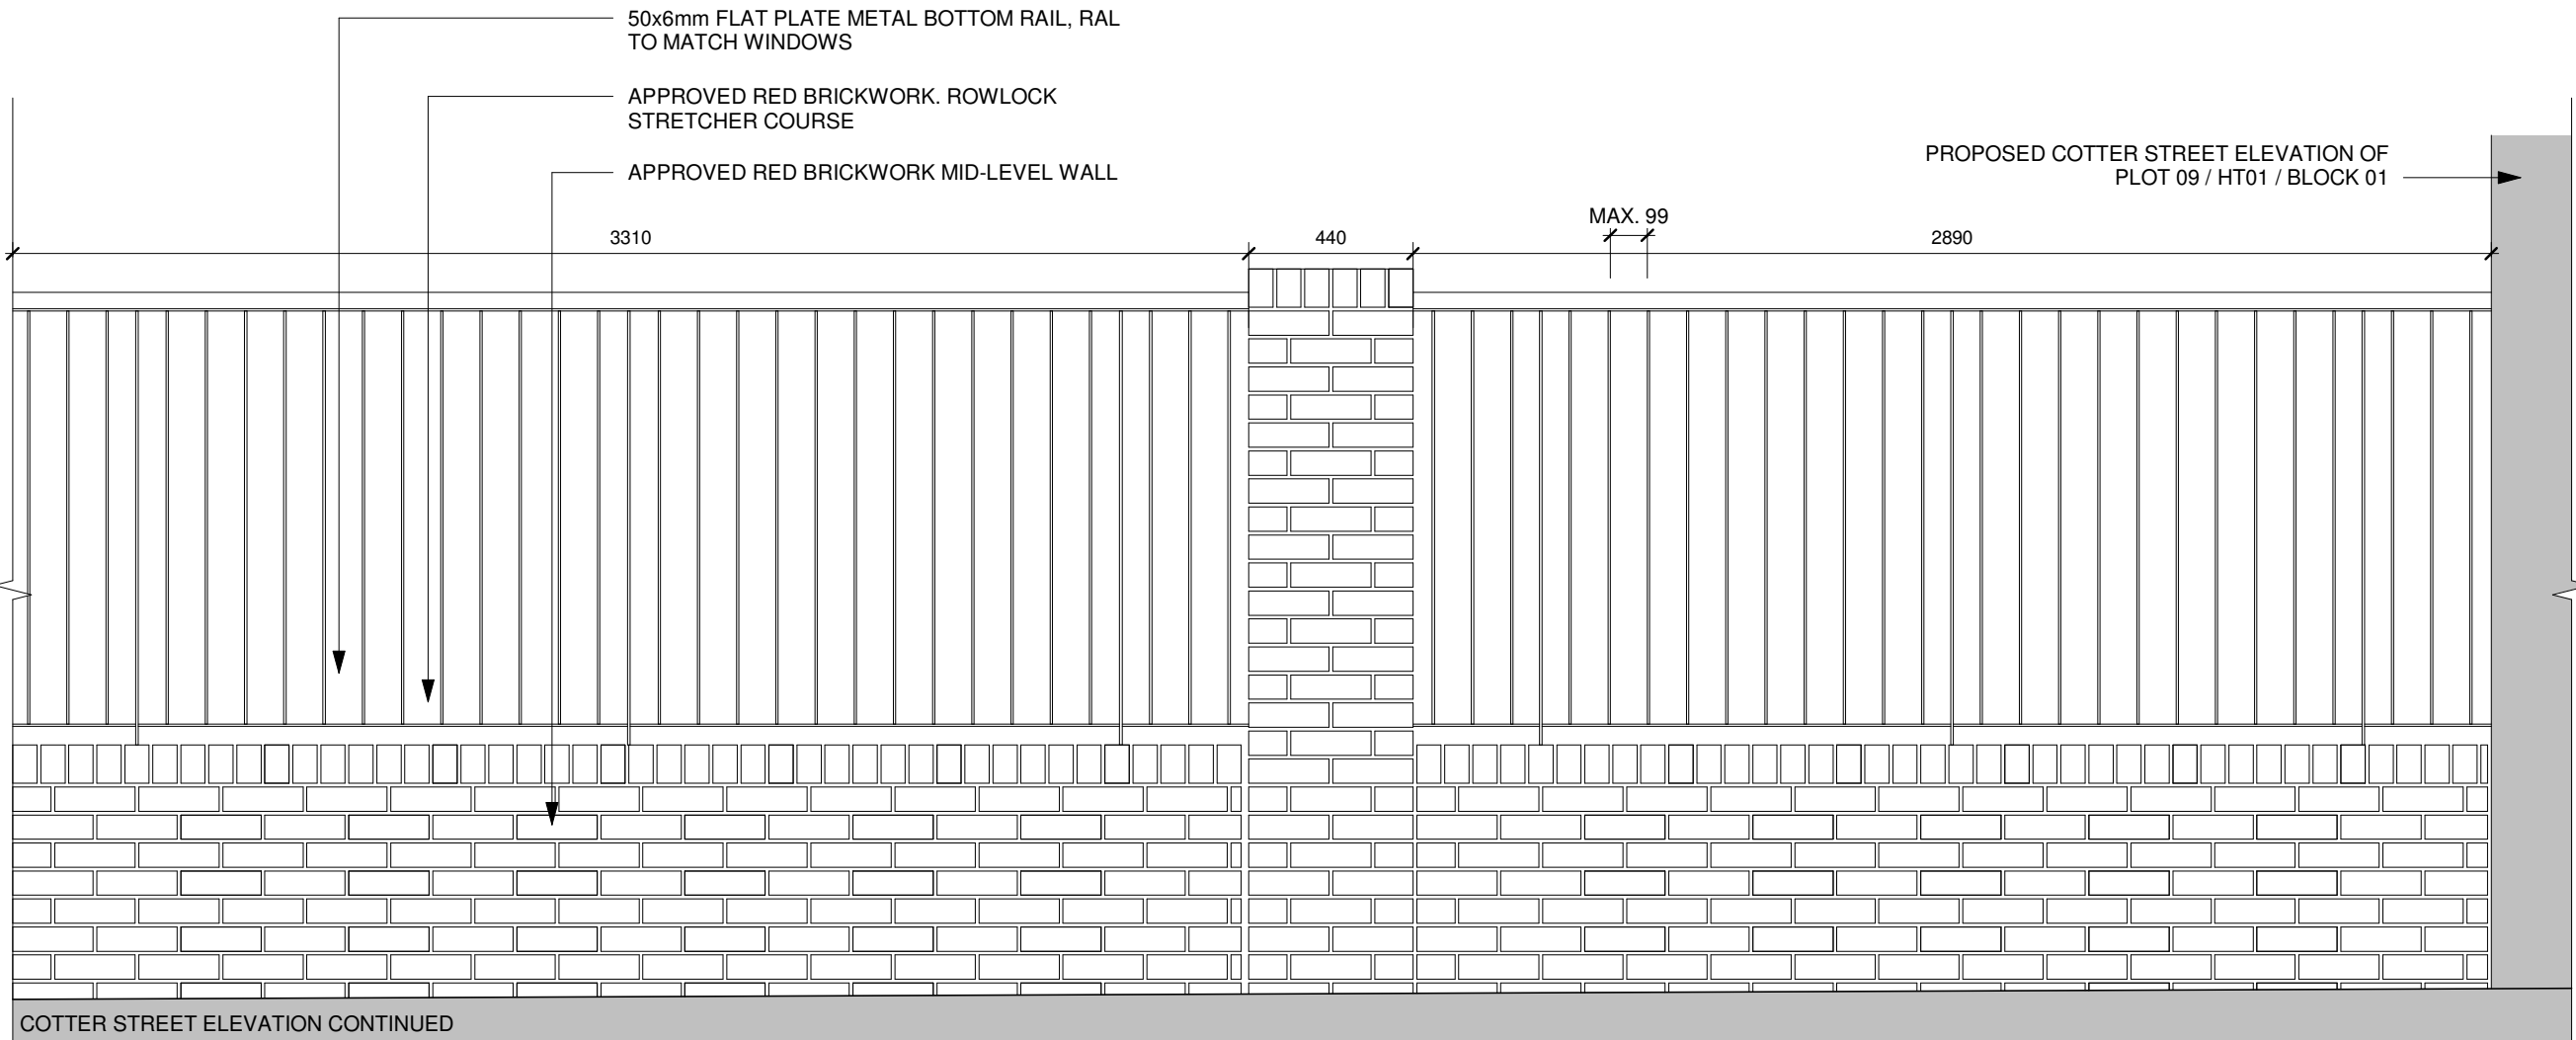


MID-HEIGHT WALL WITH RAILING AND GATE TO 2000mm - CONTINUED COTTER STREET ELEVATION TO BLOCK 02

FOR SECTION REFERENCE SEE DWARF WALL WITH METAL RAILING TO 2000mm ABOVE


BOUNDARY TREATMENT DETAILS

1 : 20

EXISTING MASONRY WALL
BOUNDARY TO BE MADE
GOOD WHERE REQUIRED

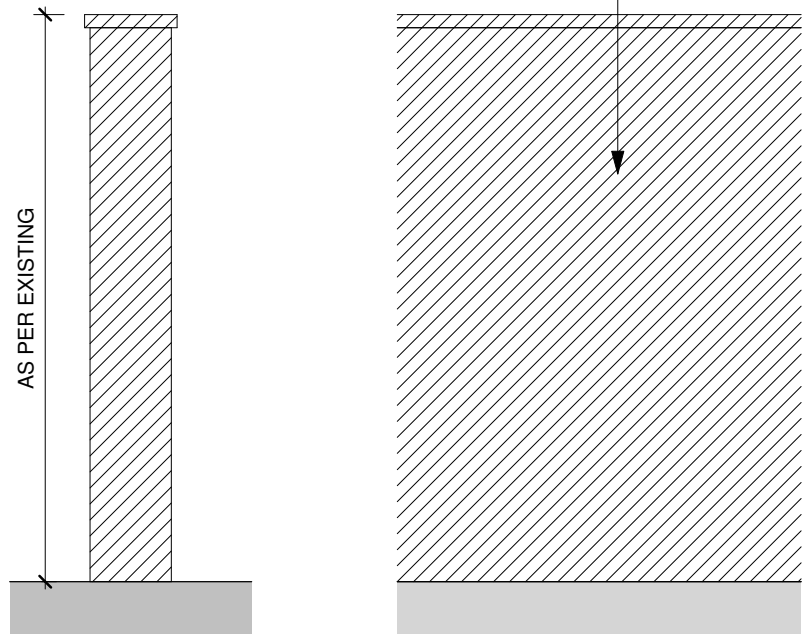

EXISTING WALL UPGRADE

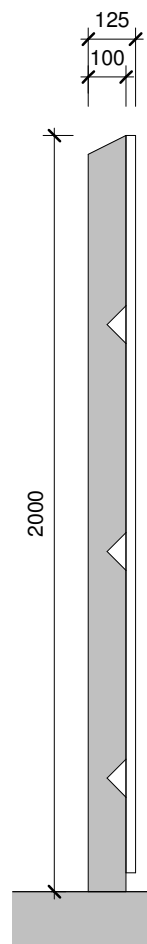

TIMBER CLOSE-BOARDED FENCE BIN STORE

© The copyright in this drawing is vested in CodaStudios and no license or assignment of any kind has been, or is, granted to any third party whether by provision of copies or originals or otherwise unless agreed in writing.

DO NOT SCALE FROM THIS DRAWING

The contractor shall check and verify all dimensions on site and report any discrepancies in writing to CodaStudios before proceeding work

FOR ELECTRONIC DATA ISSUE

Electronic Data / drawings are issued as "read only" and should not be interrogated for measurement. All dimensions and levels should read, only from those values stated on the drawing. Coda Studios Ltd is not responsible for discrepancies caused by the overlay of other parties BIM/IFC models. These are overlaid purely as reference.

Revision Date Drawn Checked

A	Drawings updated reflecting tender queries	28/05/24	DC	RM
C01	Drawing amended to show revised Cotter Street Vehicle and Pedestrian Entrance with updated bollard arrangement and up-to-date tracking as per contractor comments.	02/01/25	DC	RM
C02	Drawing amended as per VE items, updated vehicle entrance from Cotter Street, updated dwarf wall as per site boundary treatment plan as per contractor requests	21/01/25	DC	RM

TO BE READ IN CONJUNCTION WITH DRAWING 2565-CDA-00-SL-DR-A-0504 - PROPOSED GF SITE BOUNDARY TREATMENTS PLAN

CODA
Architecture

CODA Studios Ltd, 70-71 Cornish Place, Cornish St, Sheffield, S6 3AF
T: 0114 279 6003 E: information@codastudios.co.uk

Client

STEP PLACES

Project

ARDWICK

Drawn	Checked	Date	Scale @ A1
DC	RM	20/04/24	1 : 20

Title
BOUNDARY TREATMENT DETAILS

Suitability Code
A1 Purpose for issue
CONSTRUCTION

Drawing No	2565	-	CDA	-	00	-	XX	-	DR	-	A	-	2600	C02
Project	Originator	Volume	Level	Type	Role	Number	Revision							