


31 BOOTH STREET | 3RD FLOOR

Proposed Ceiling and Lighting

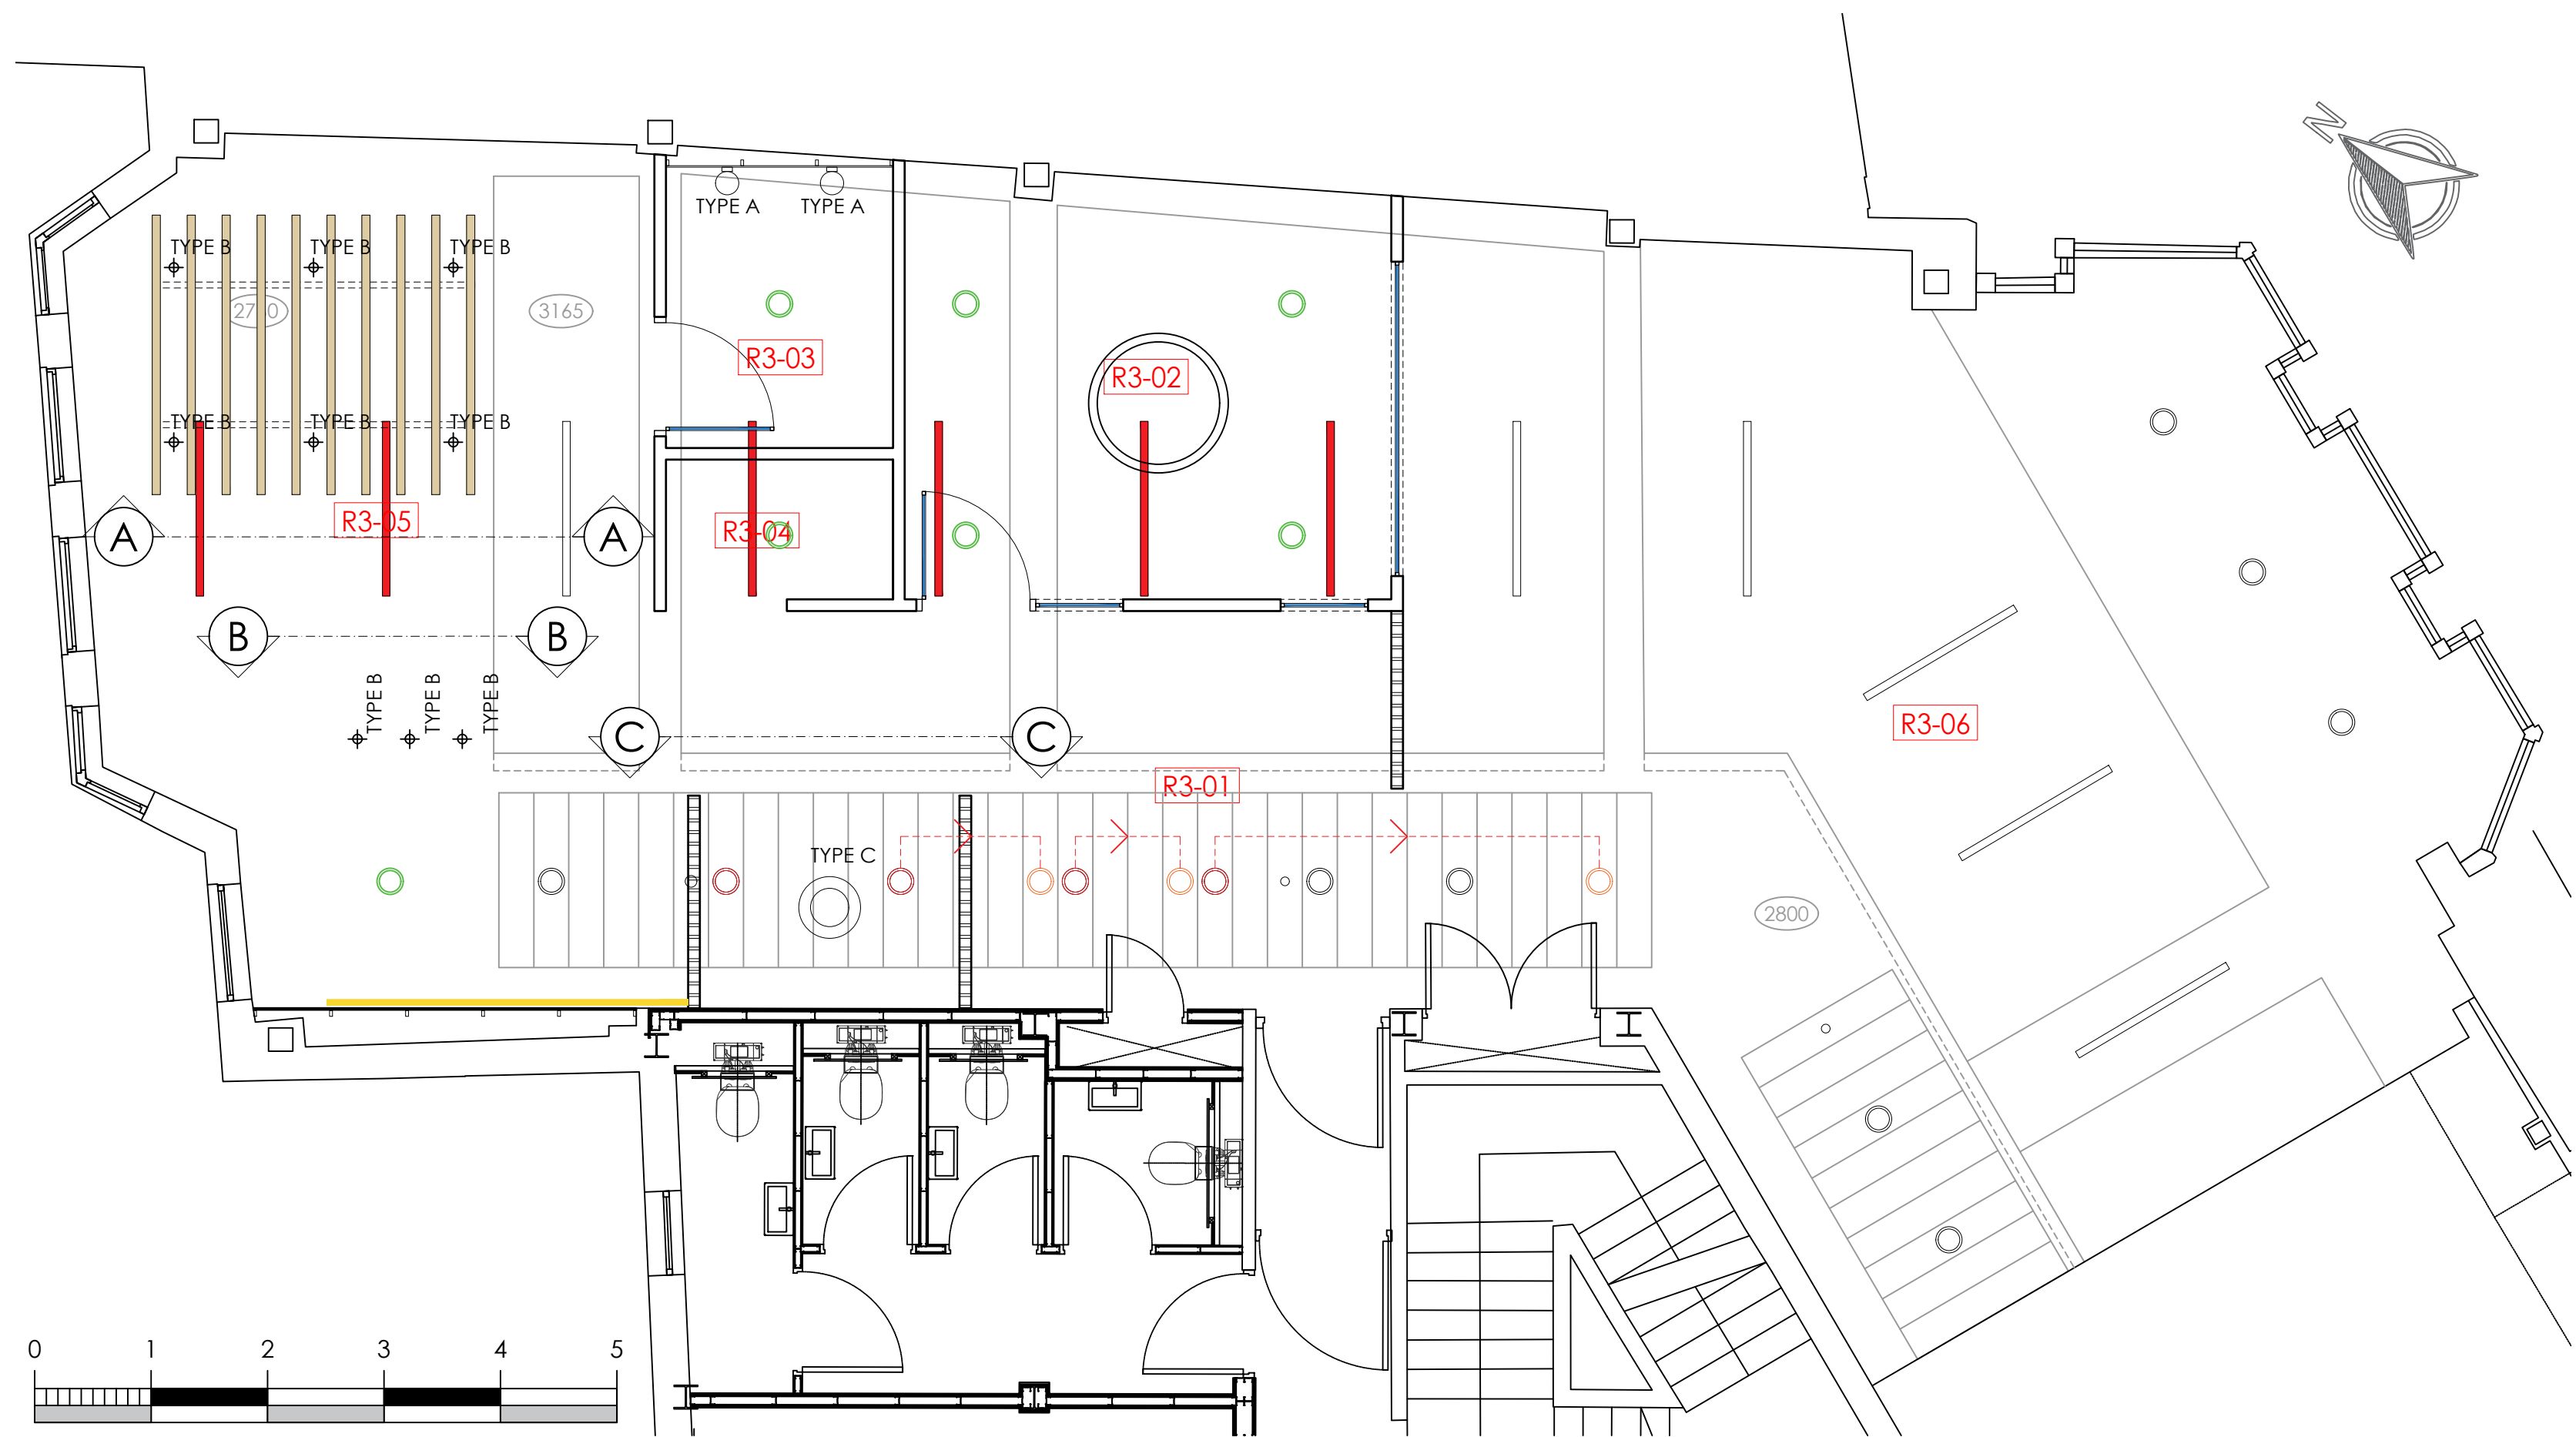

FEATURE LIGHTING

TYPE A

Type A - Surface mounted wall light
Fitting fixed vertically to wall
Manufacturer: AQ Form
Product: Modern Ball simple maxi LED hermetic surface
Colour: White
Size: Ø200mm

TYPE B

Type B - Suspended down-light
Fittings suspended between baffles @ 2745mm to u/s
Fittings suspended over tables @ 1800mm to u/s
Manufacturer: AQ Form
Product: PET Maxi LED Suspended
Colour: Black
Size: H300xØ80mm

TYPE C

Type C - Pendant light
Fittings suspended over tables @ 1800mm to u/s
Manufacturer: lightboxshop.co.uk
Product: Maxim - Handtied White Cotton Shade Scandi Pendant
Size: H290xØ530mm

TYPE D

Type D - Pendant light
Fittings suspended over tables @ 1800mm to u/s
Manufacturer: lightboxshop.co.uk
Product: Maxim - Small Handtied White Cotton Shade Scandi Pendant
Size: H280xØ400mm

TYPE E

Type E - Pendant light
Fittings suspended over table @ 2400mm to u/s
Manufacturer: Lightforms
Product: MoonBand 40
Colour: Black
Size: H80xØ1200mm


CONTINUOUS LED STRIP LIGHTING
LED strip with opal diffuser to U/S + above teapoint wall units.
Refer to teapoint drawing for exact location 1394-02-KT-01

For AQ Form + Lightforms fittings, contact Lumen Loom
Edmunds Kalins ed@lumenloom.com



**FEATURE LIGHTING ONLY SPECIFIED.
REFER TO M&E CONSULTANT DRAWINGS FOR FULL SPECIFICATION AND LIGHTING LAYOUTS.**

M&E CONSULTANT TO ENSURE SUITABLE LIGHTING LEVELS.


FEATURE CEILINGS

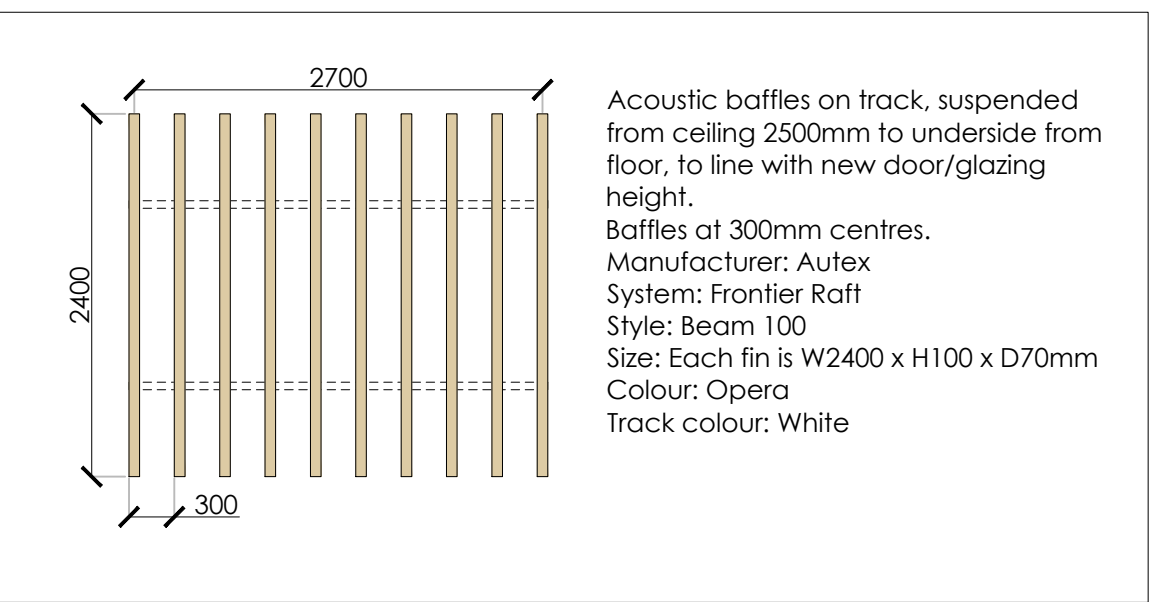


BASE BUILD LIGHTING

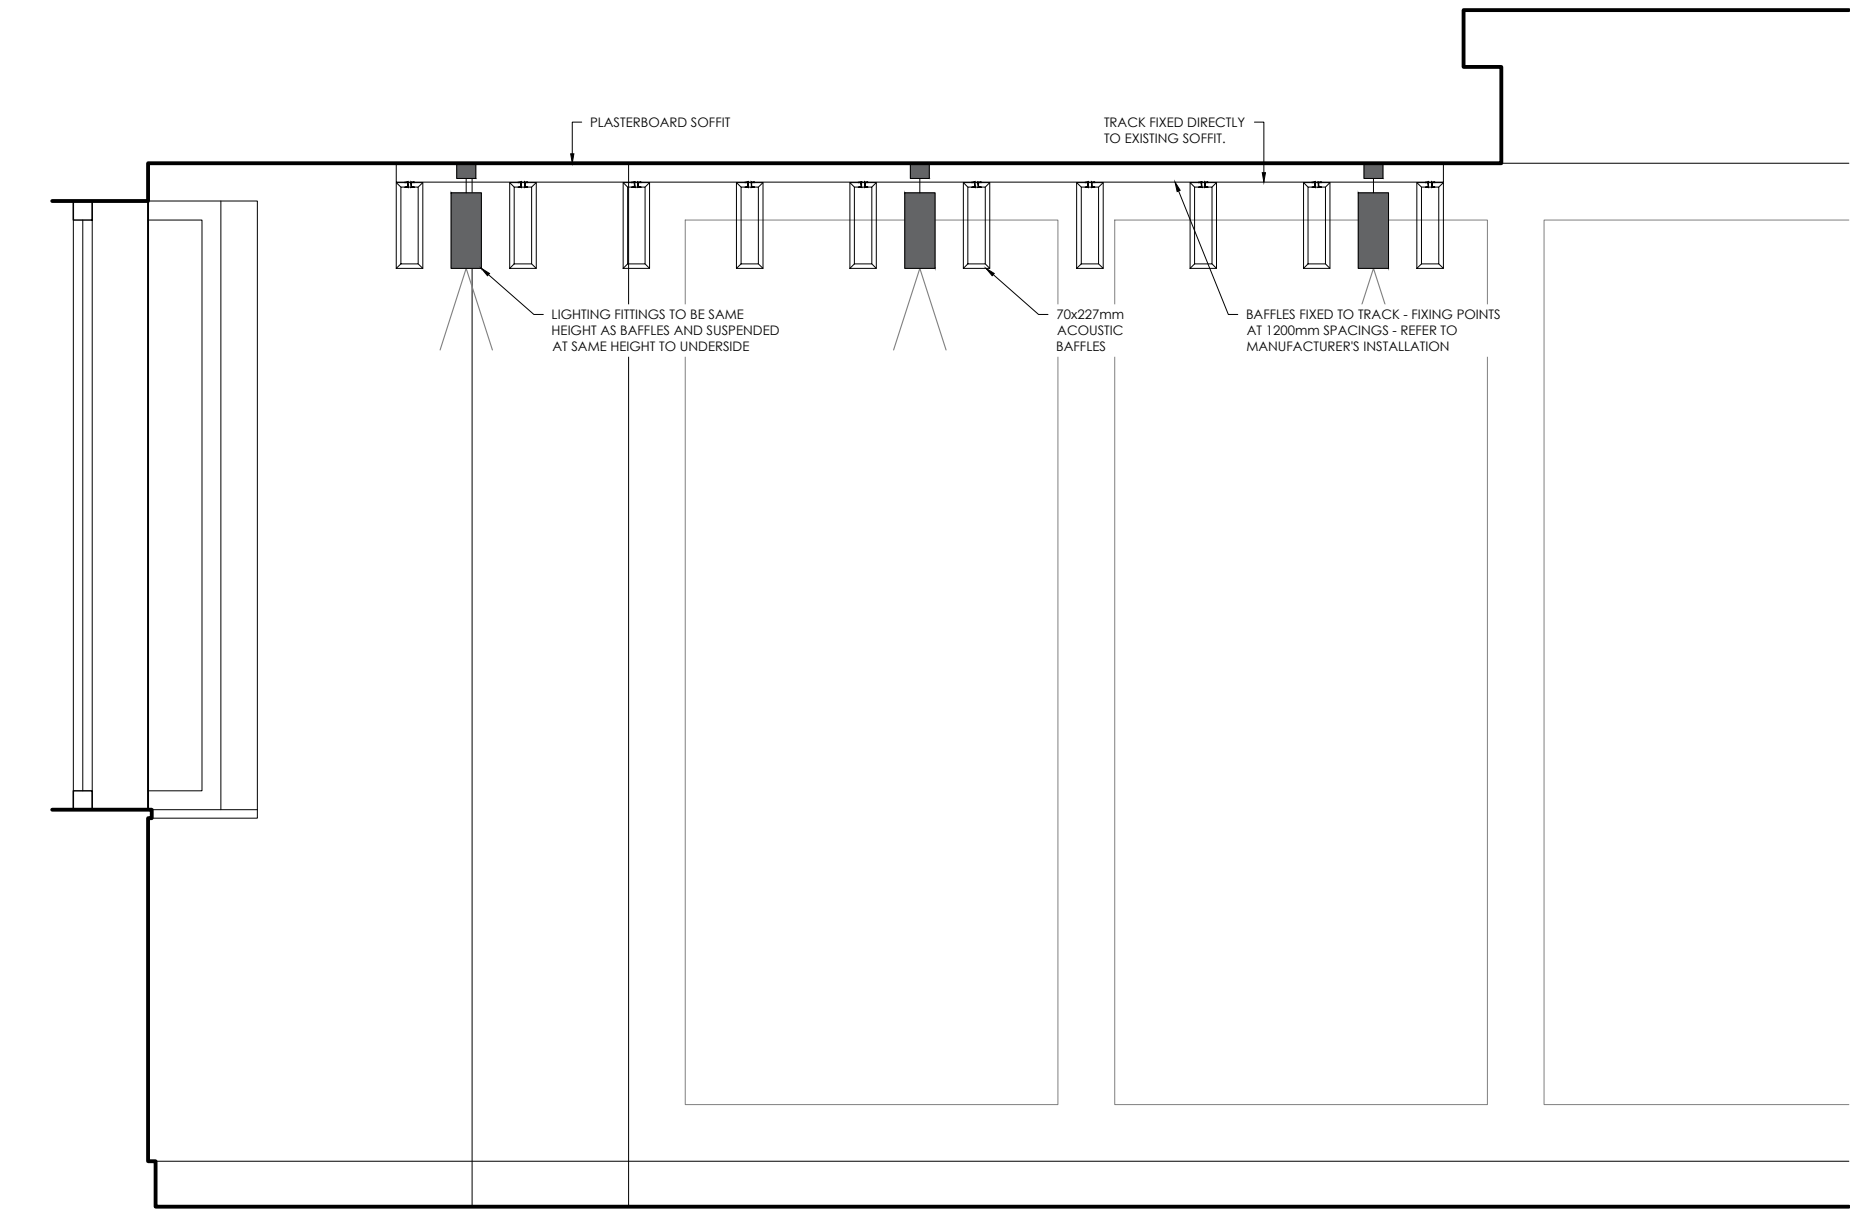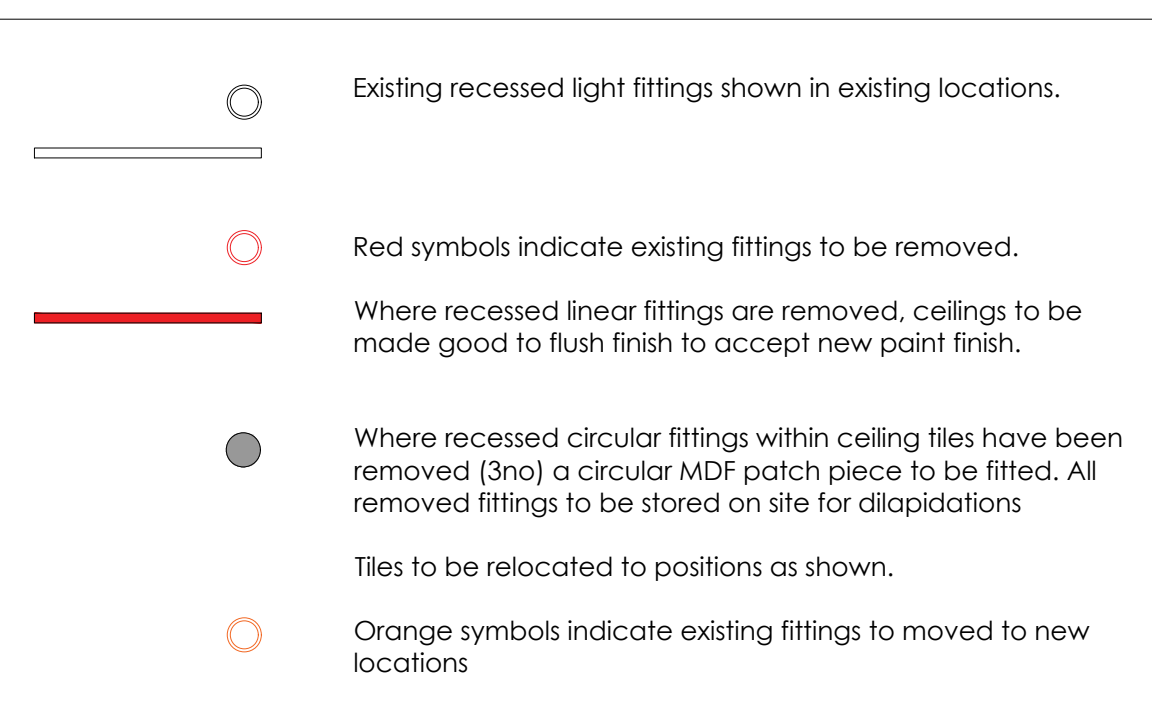


ELEVATION A - ACOUSTIC BAFFLES
SCALE 1:20

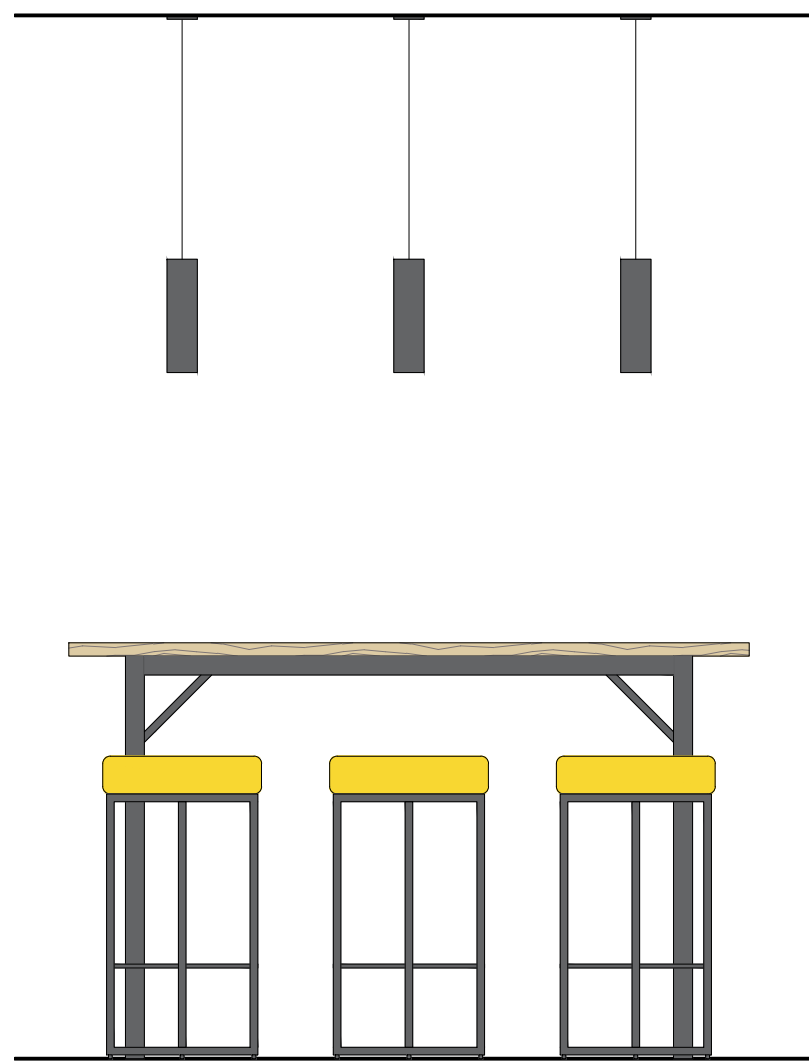

ELEVATION B - COUNTER PENDANTS
SCALE 1:20

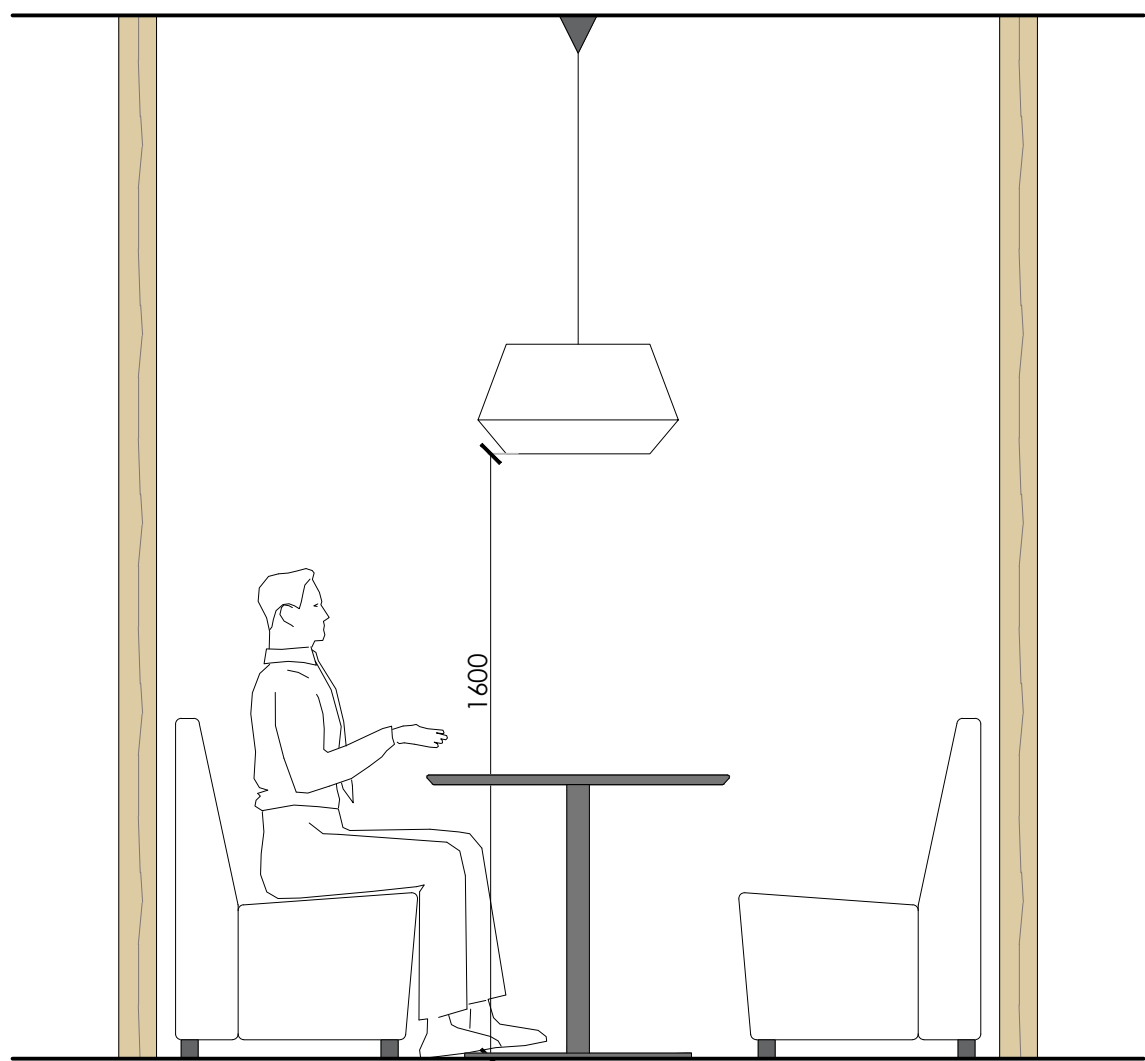

ELEVATION C - BOOTH PENDANT
SCALE 1:20

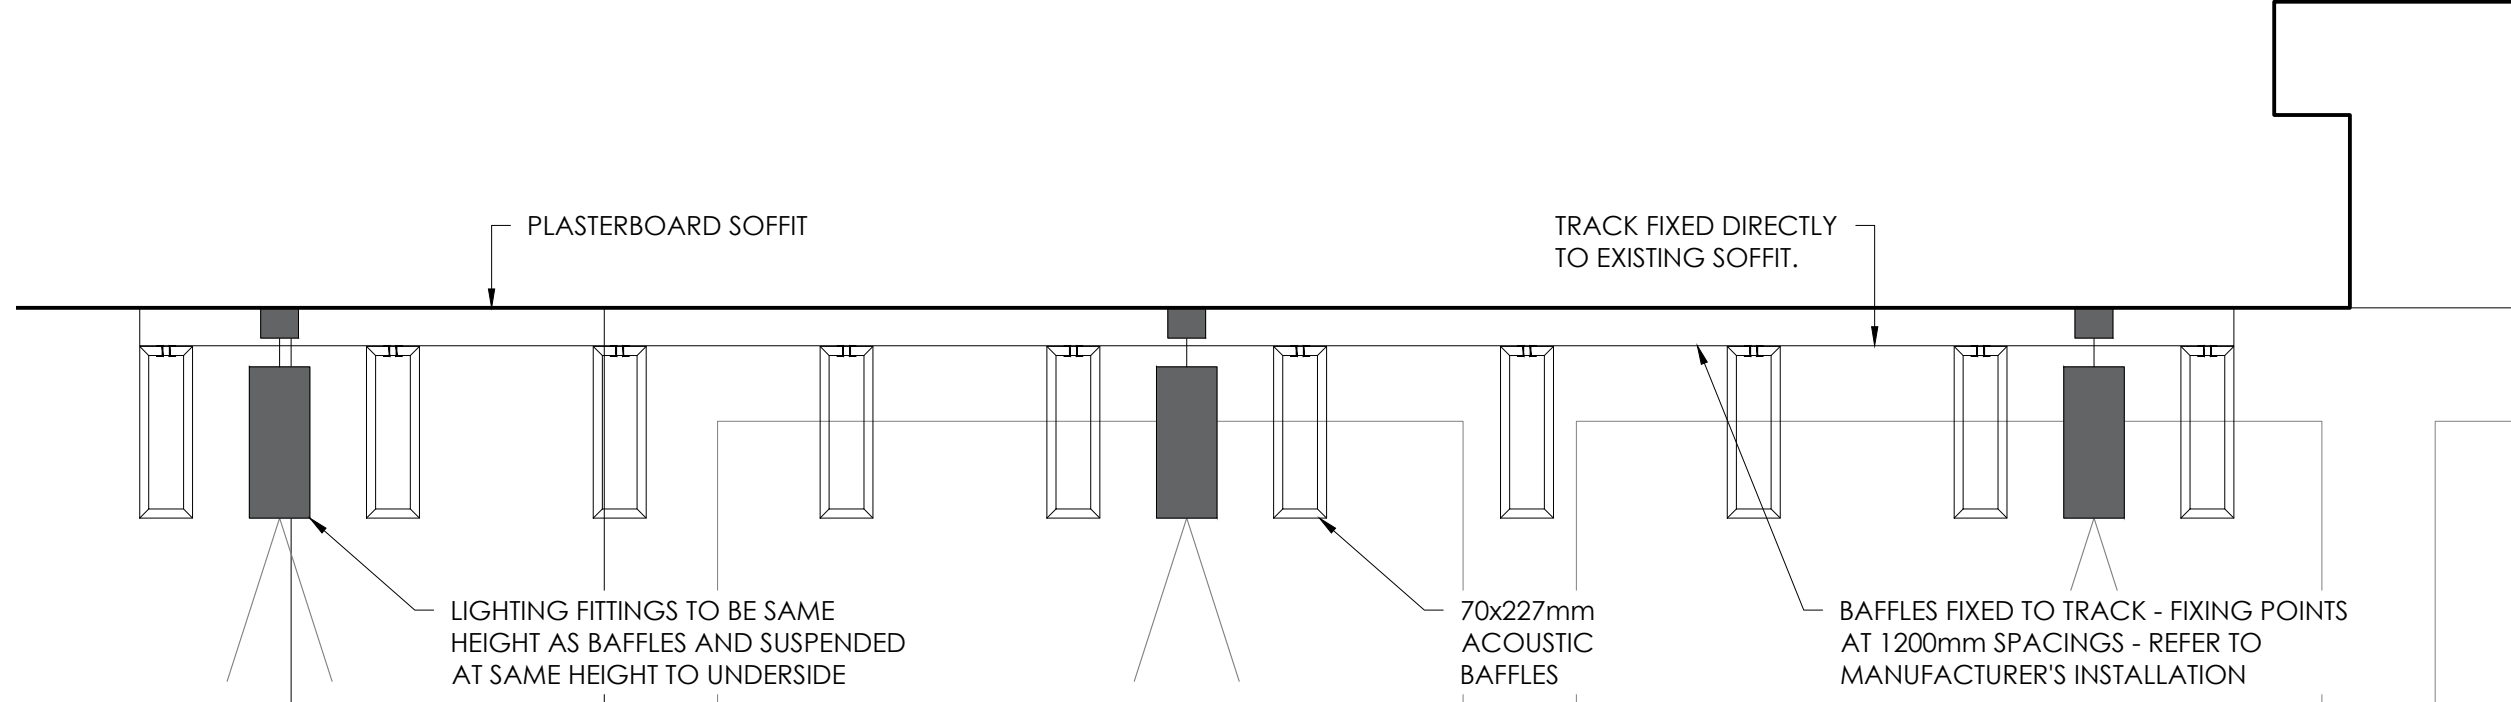

SECTION THROUGH BAFFLES - SCALE 1:10

A	18.07.25	HERITAGE ISSUE	FC
-	16.06.25	First issue for comment	ST
Client	VISTA TRUST CORPORATION (UK) LTD - JLL		
Project	PLUG & PLAY		
Address	31 BOOTH STREET		
Drawing Title	3RD FLOOR PROPOSED CEILING & LIGHTING PLAN		
Date	03.06.25	Scale	1:50@A1
Drawing No	1394-03-CL-01 A	BY	ST
		Status	HERITAGE
		bluesky Design INTERIORS LIMITED	
		Studio 169 High Street Boston Spa Leeds LS23 8BH 01937 845 399 www.blueskydesigninteriors.co.uk	