
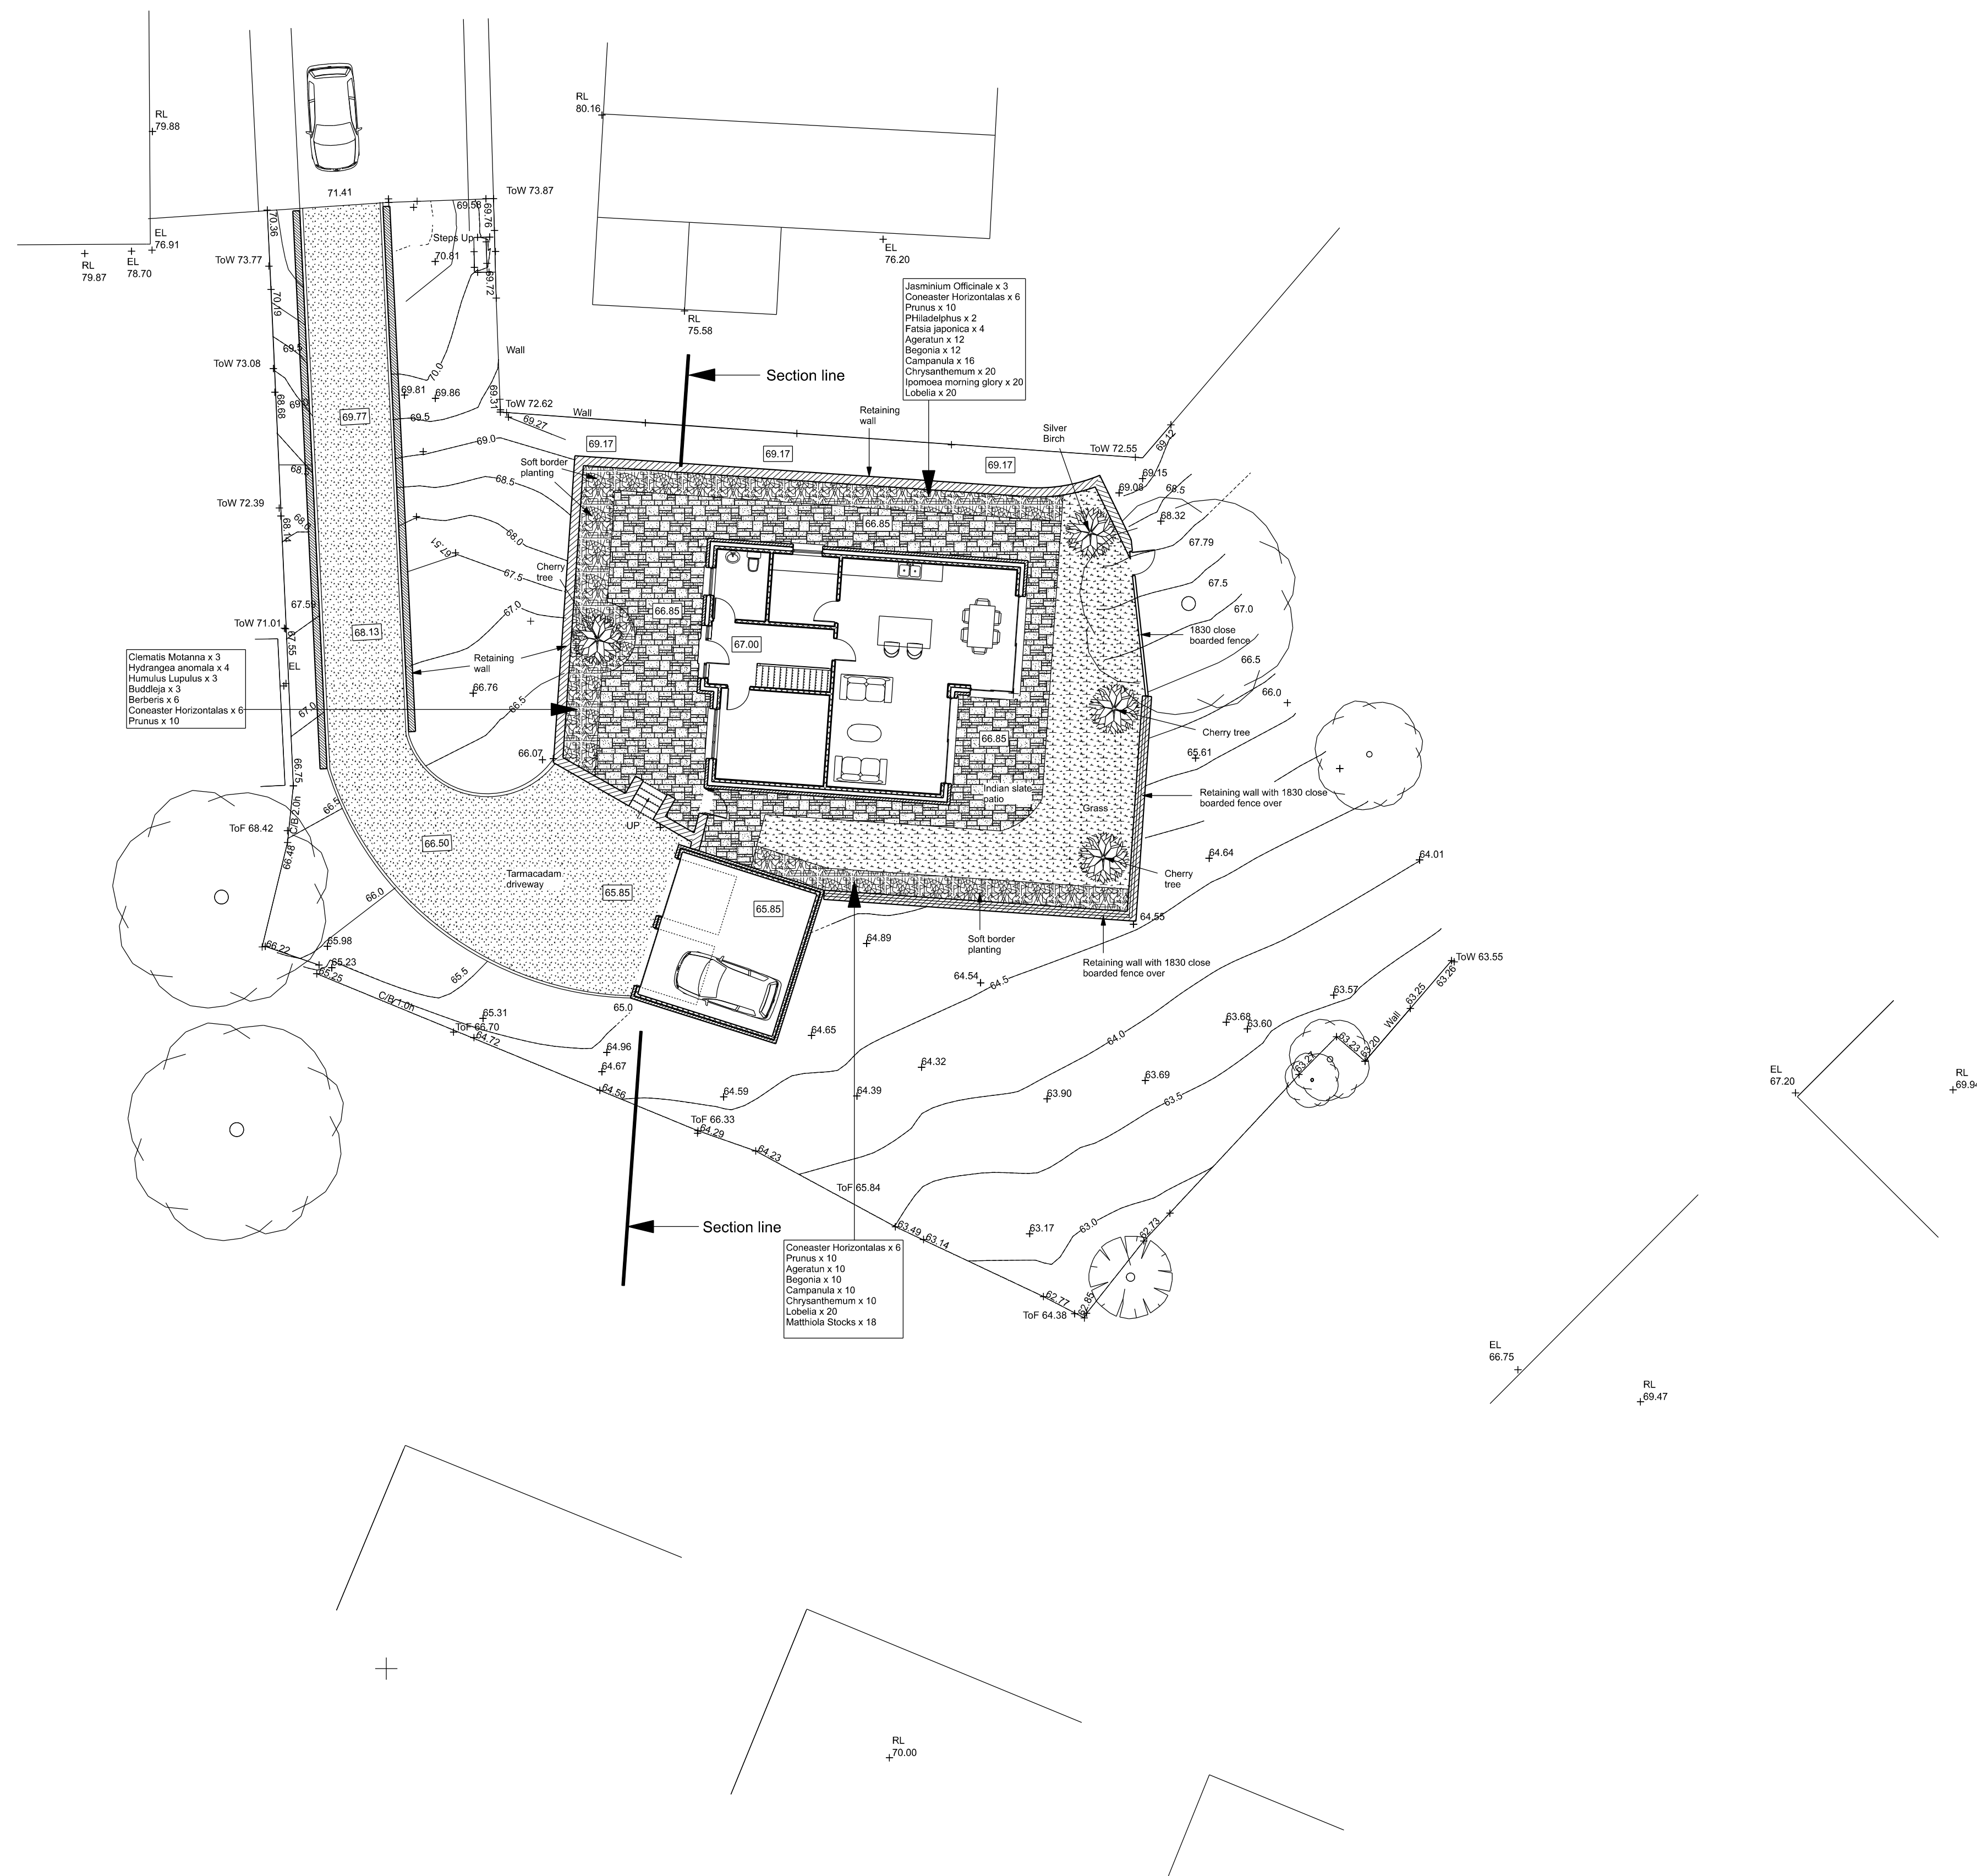


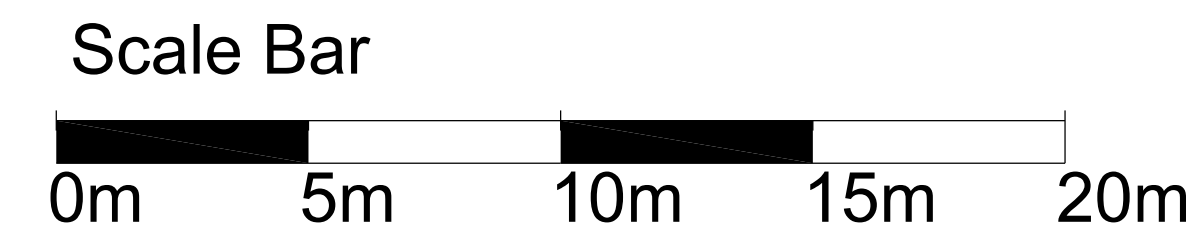

PROPOSED LANDSCAPE & SITE PLAN WITH LEVELS

NEW DWELLING

for

Mr. & Mrs A. PAGETT,

at

31, BERRY BROW,

CLAYTON BRIDGE,

MANCHESTER,

M40 1GR

Scale 1:150 @ A1

Date JUNE 2024

Drawing Number 2230/5/C