



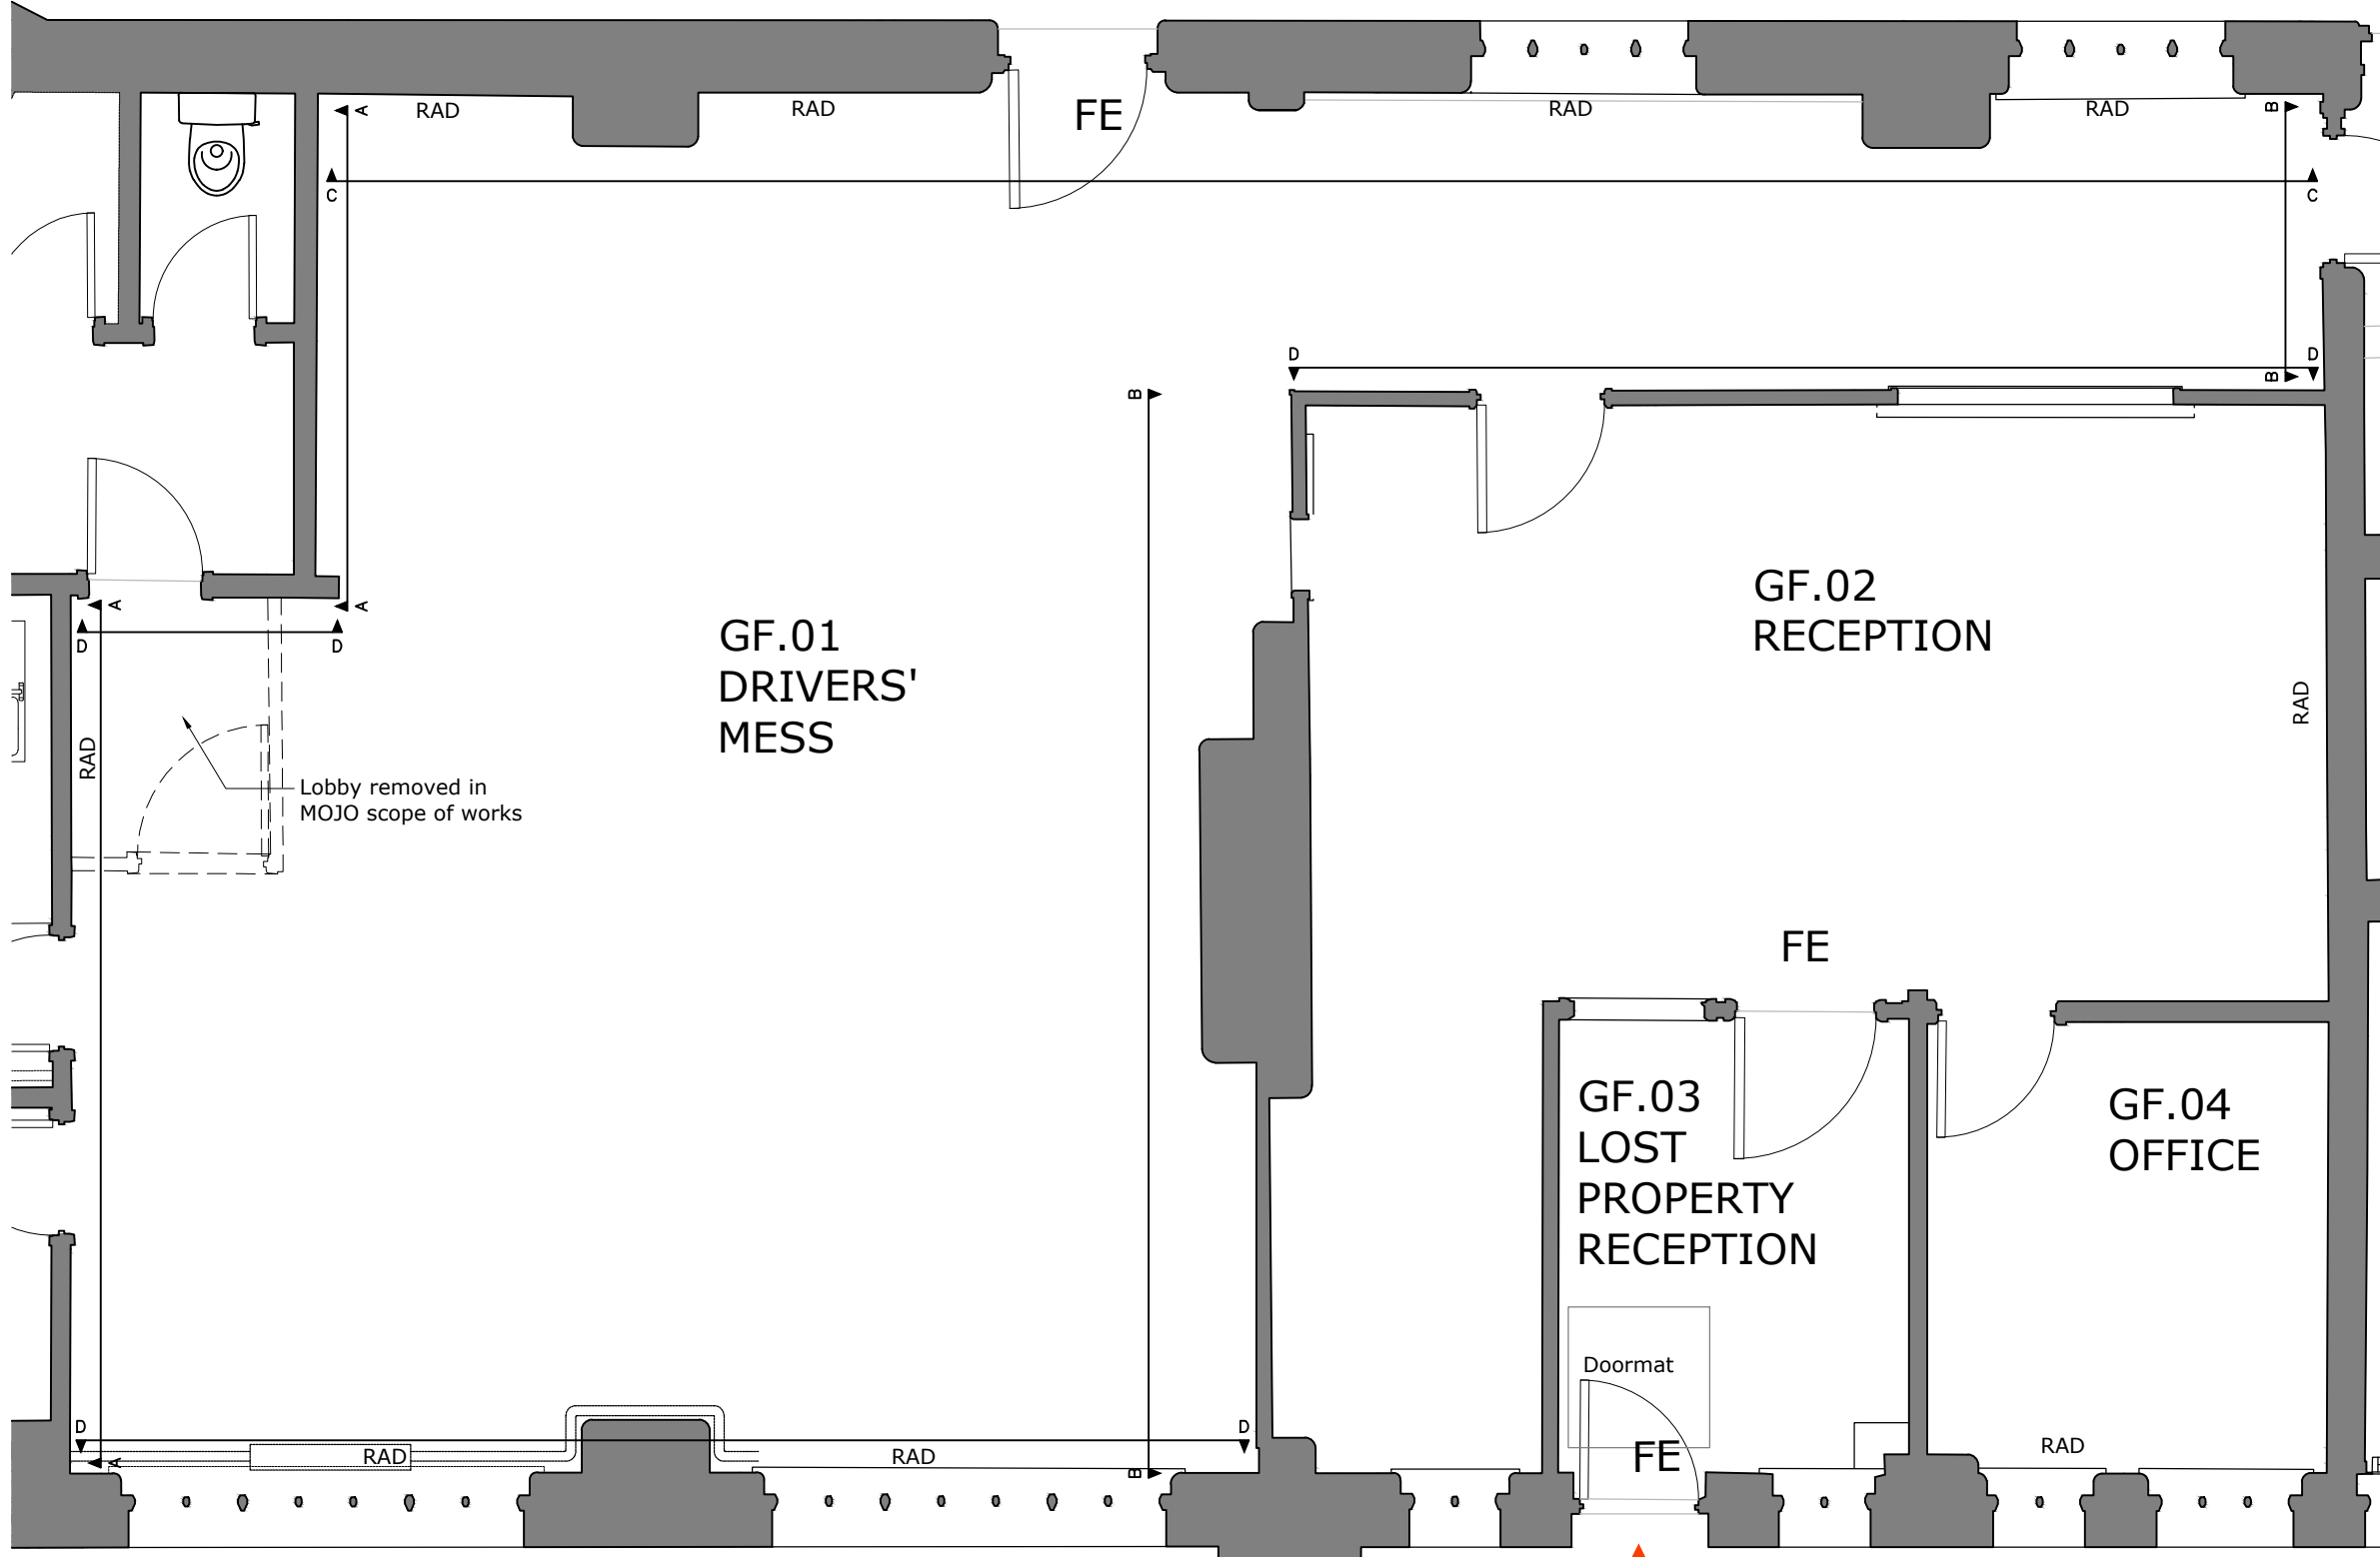

01 | Existing Floor Plan

SCALE: 1:50

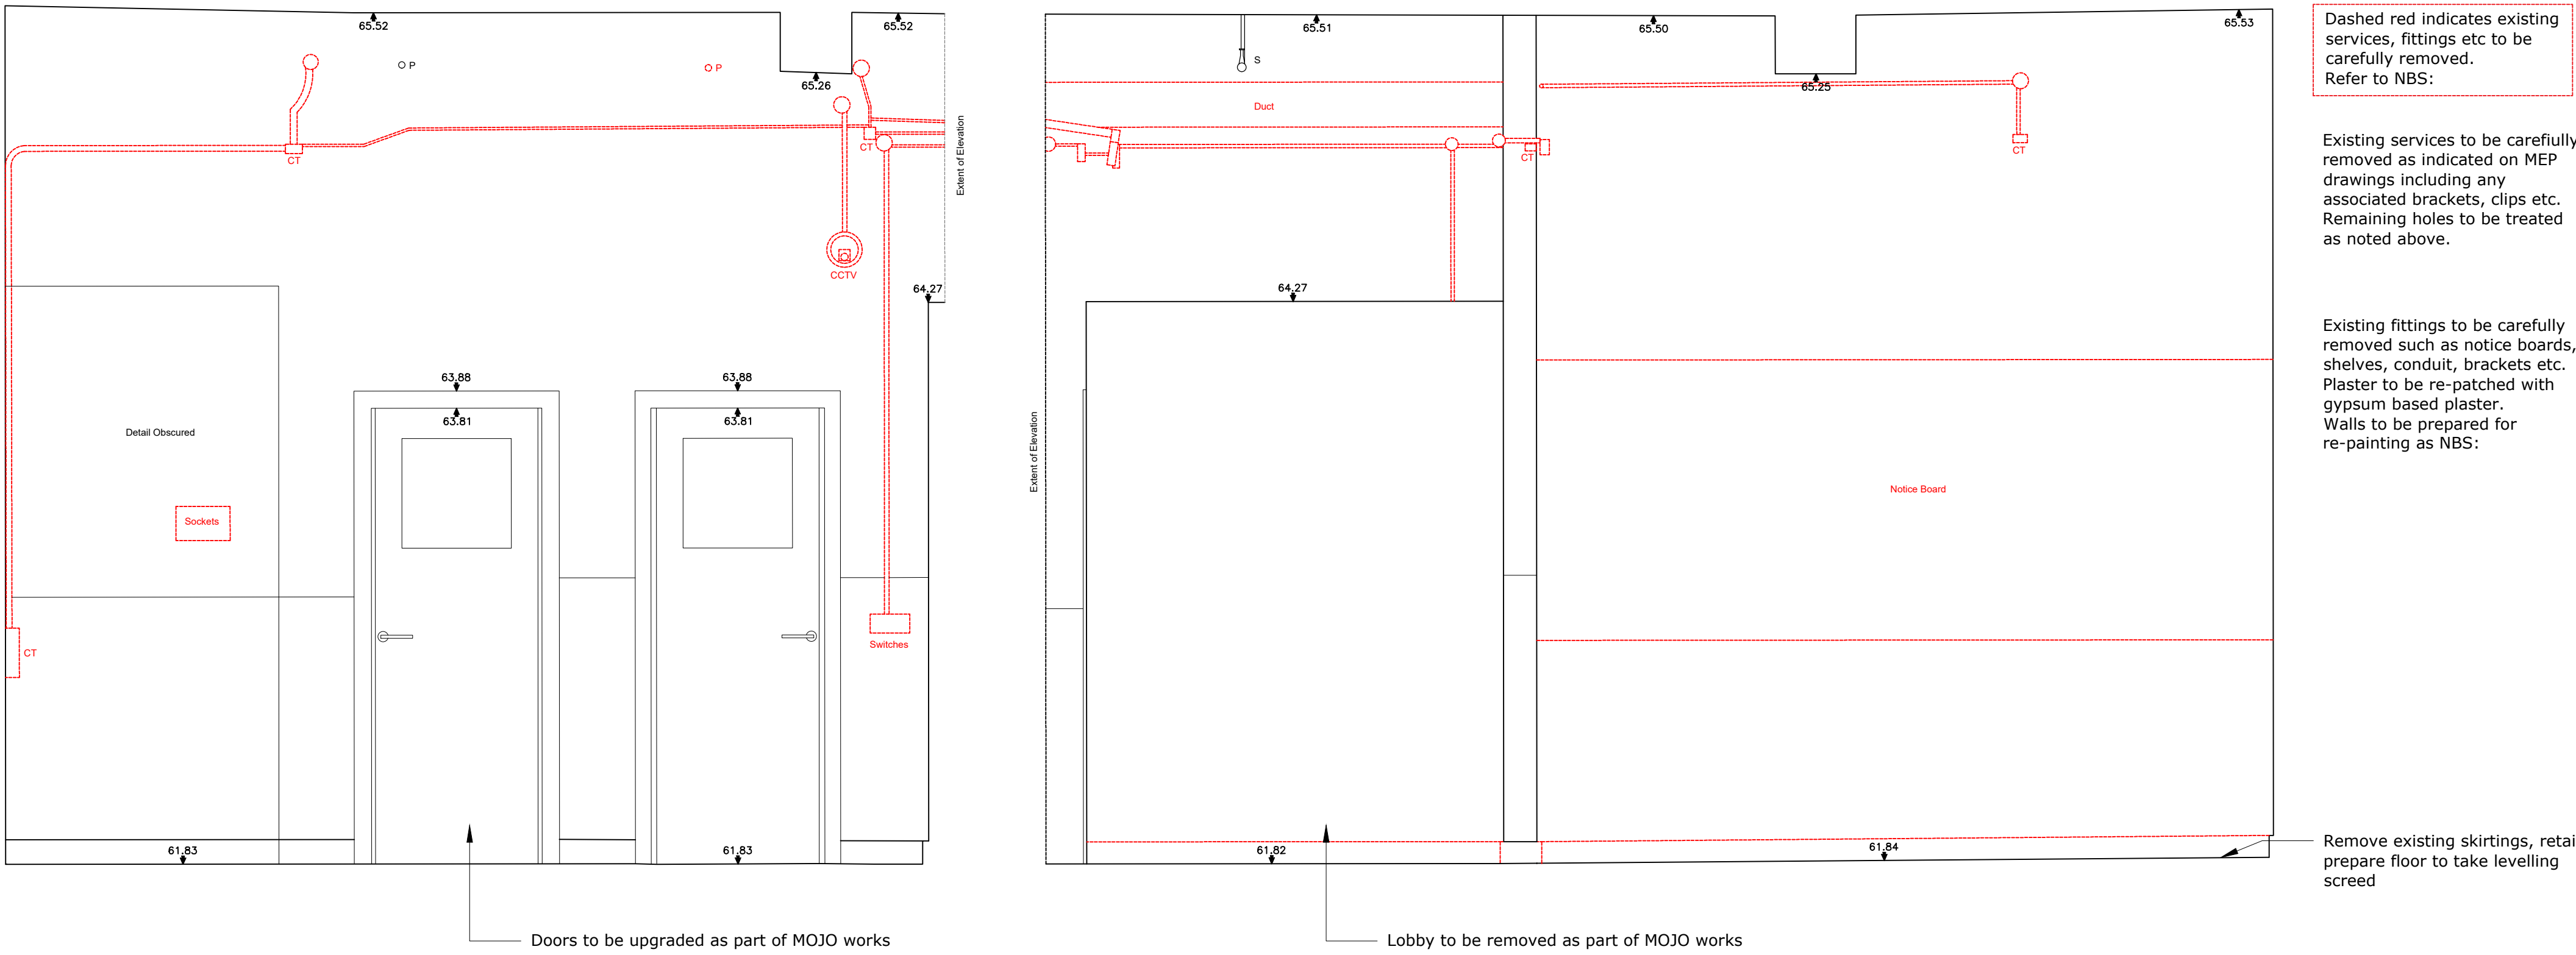

02 | Existing Elevation A-A


SCALE: 1:20

Dashed red indicates existing services, fittings etc to be carefully removed. Refer to NBS:

Existing sprinkler pipe work to be retained. Stripped and pre-painted


Existing services to be carefully removed as indicated on MEP drawings including any associated brackets, clips etc. Remaining holes to be treated as noted above.

Existing fittings to be carefully removed such as notice boards, shelves, conduit, brackets etc. Plaster to be re-patched with gypsum based plaster. Walls to be prepared for re-painting as NBS:

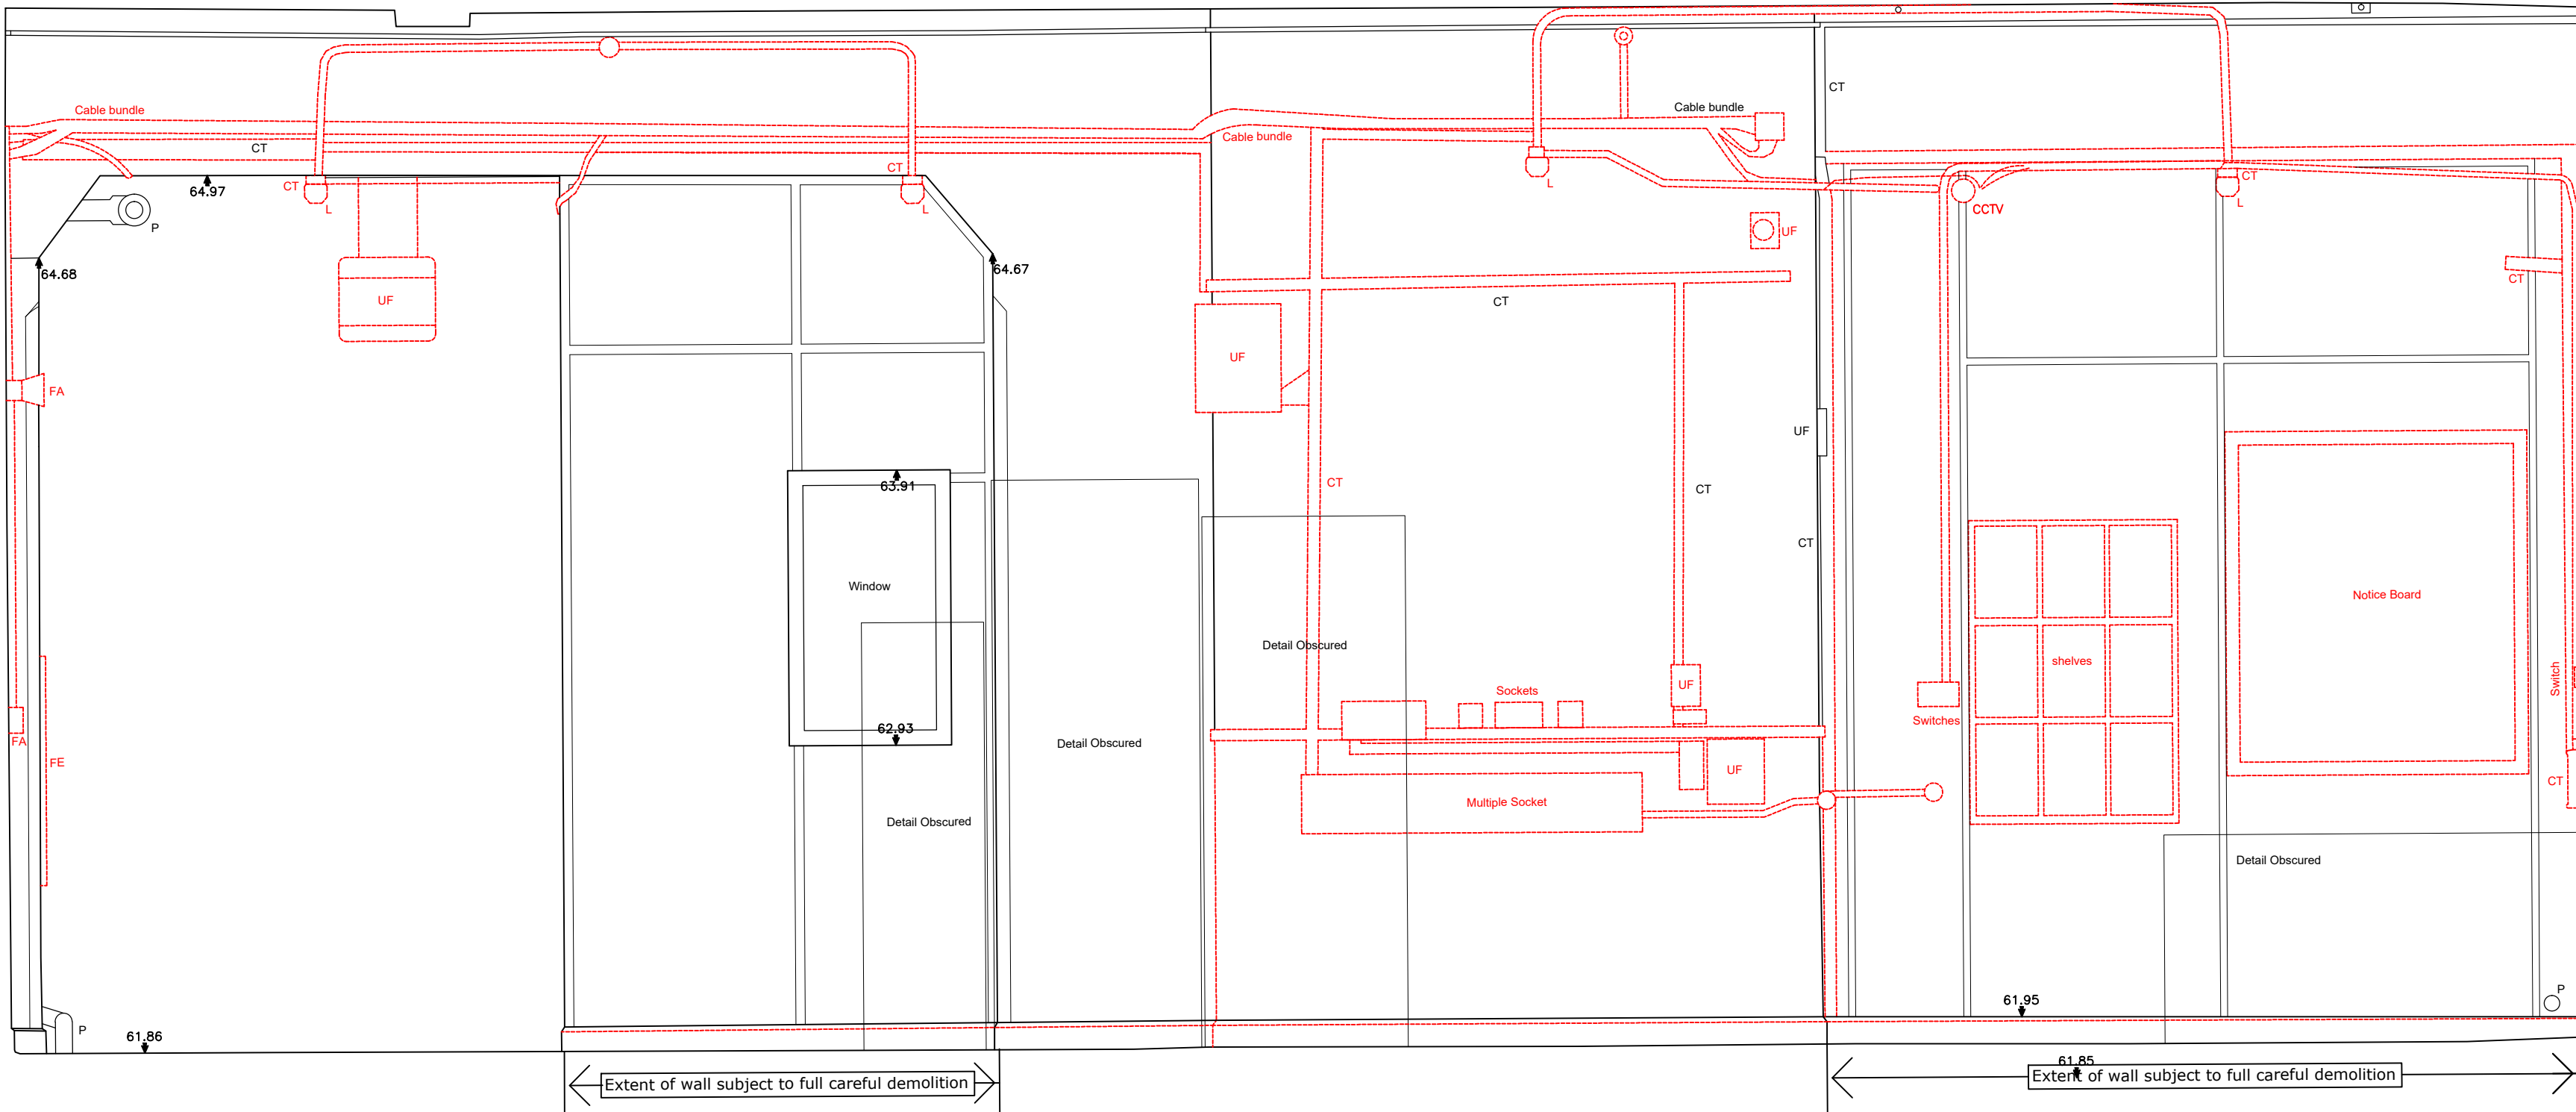

03 | Existing Elevation B-B

SCALE: 1:20

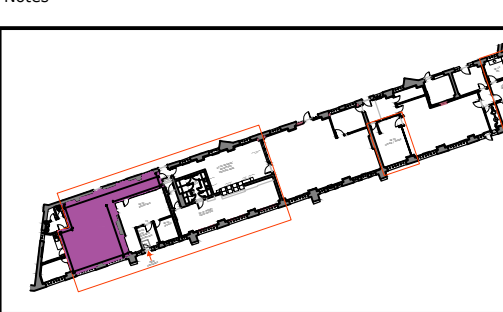

PS	Updated to response back to South	280705	SHH	PM
PS	advised + time plaster, issued for LBC			
PS	Clear Plaster	280605	SHH	PM
PS	Initial Issue	280505	SHH	PM
Rev	Description	Date	By	CHK

Rhodessa House
52 Princess Street
Manchester M1 6JX
Telephone +44(0)1612375646
Website www.jeffersonsheard.com



Project
TIGM
Queens Road Depot
Office & Reception Refurbishment

Drawing
Existing Internal Room Elevations
G.F.01 Sheet 1 of 2

Scale 1:20	Drawn EB	Date May 2025
Drawing Purpose FOR APPROVAL	Status S4	
Drawing Reference 2576-JSA-XX-00-DR-A-04001	Rev. P3	
Job No. ... Origin ... Zone Level Type Site Number		