


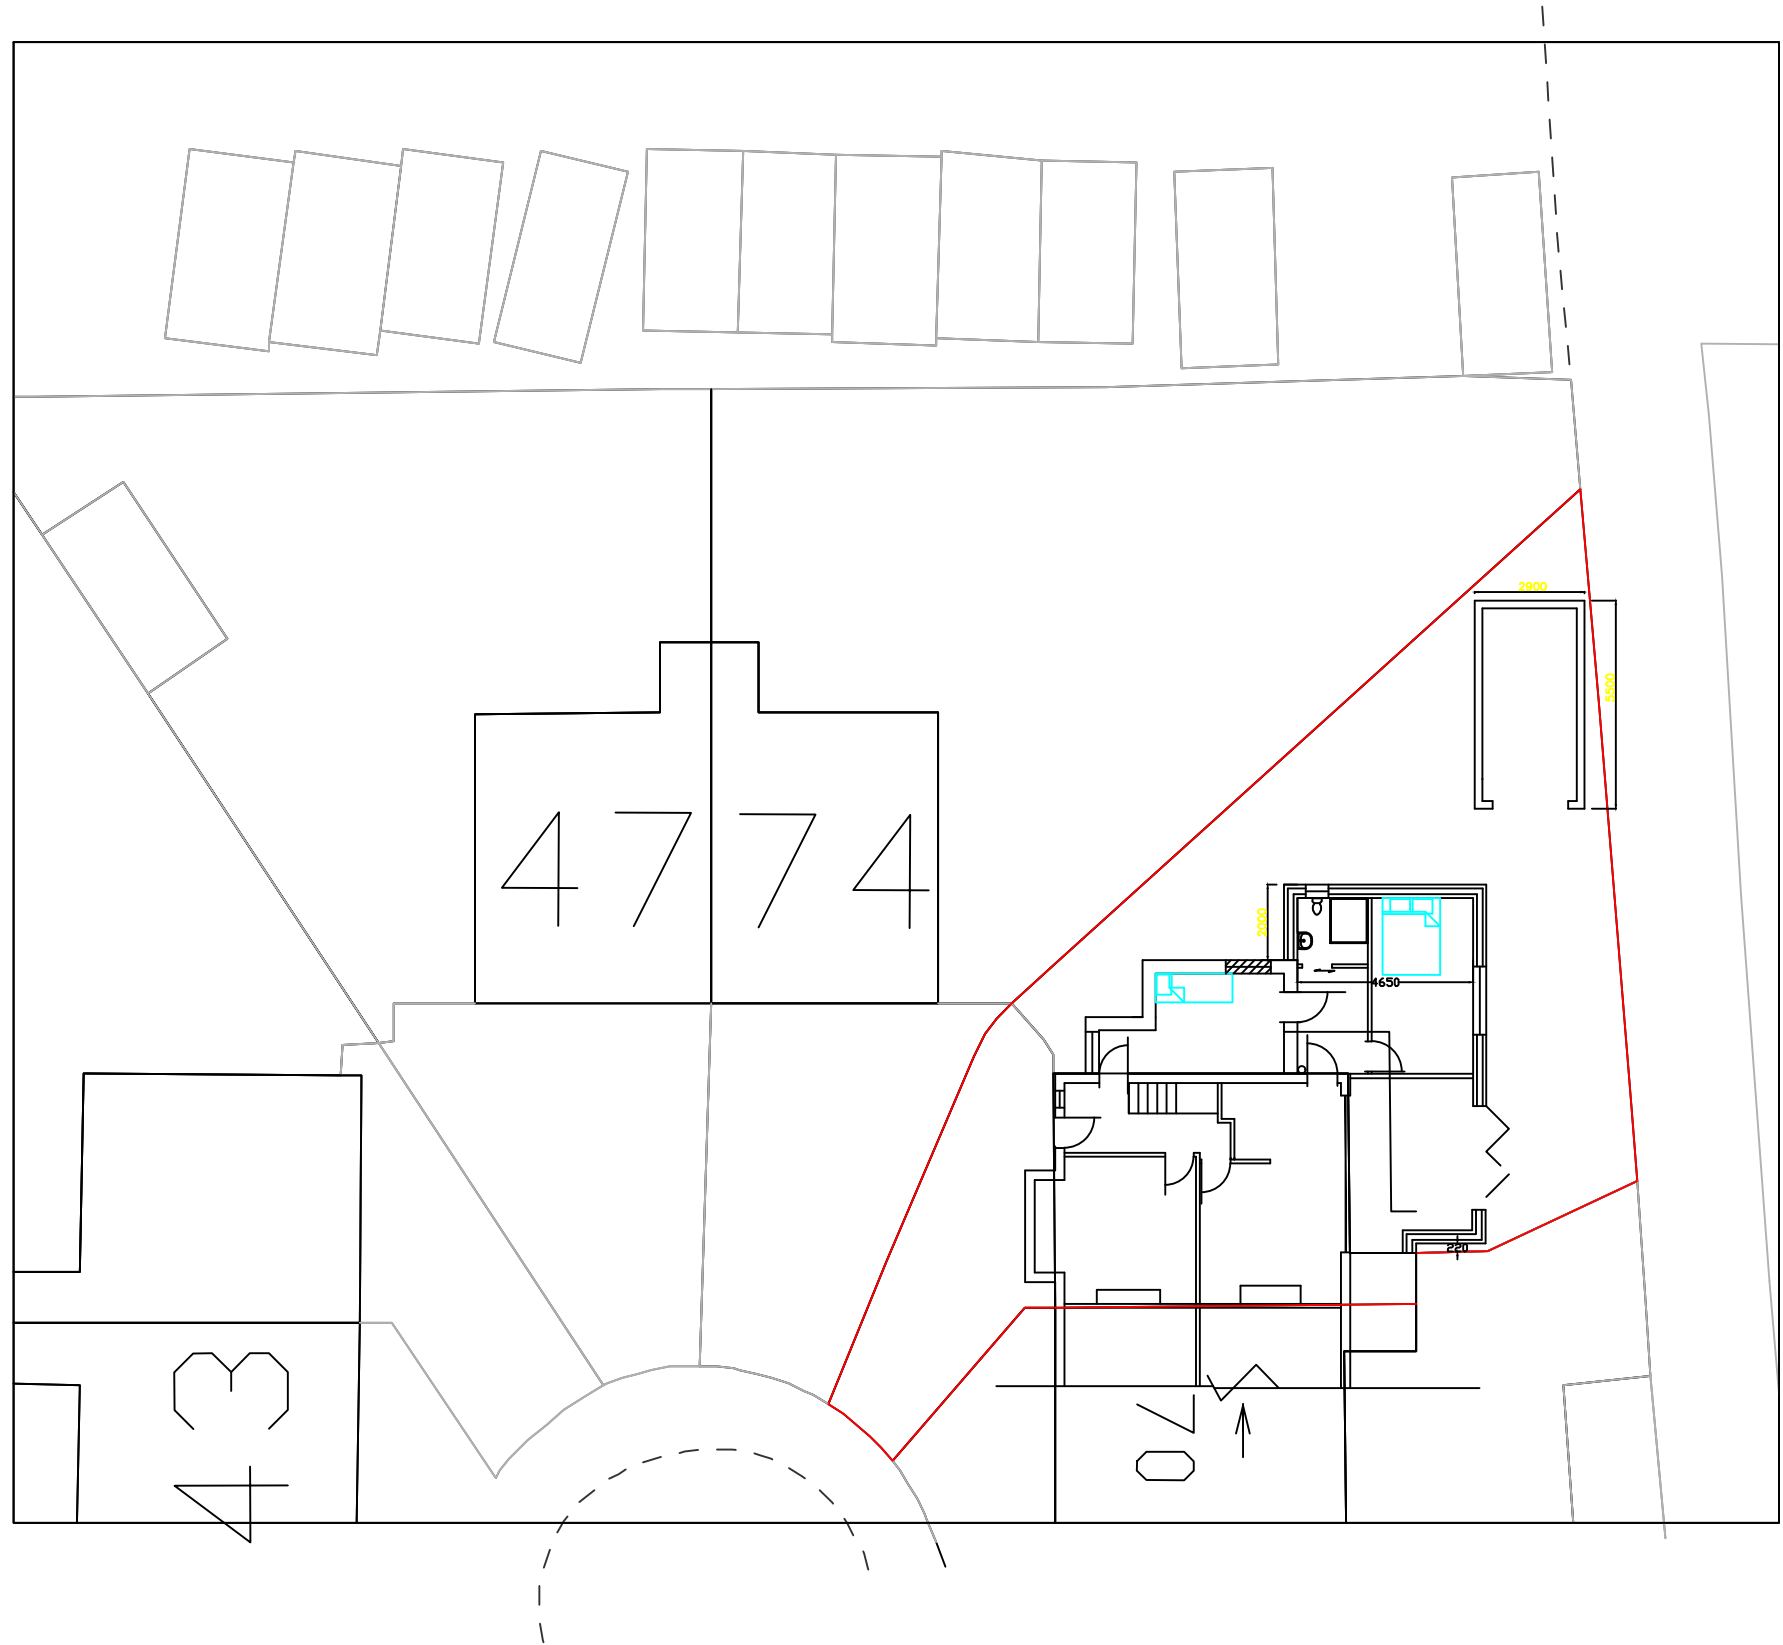

REVISION			
no.	date	description	initial
A	15.05.25	Planning	
B	14.07.25	Planning	
C	5.07.25	Planning	

H SH
Architectural Design Services
428 Cheetham Hill Road Cheetham Manchester
M8 9LE. UK 01617956385,07940197333

project title	Proposed single storey extension at the rear and side of the building		
client	Mrs Zarina Begum		
dwg. title	Proposed Site Plan		
dwg.no.	sheet no.	scale.	job no.
07C		1:200 @A3	
72 Leicester Road Cheetham Manchester M8 0RA			
drawn by.	checked by.	approved by.	date
TZ			April 2025