



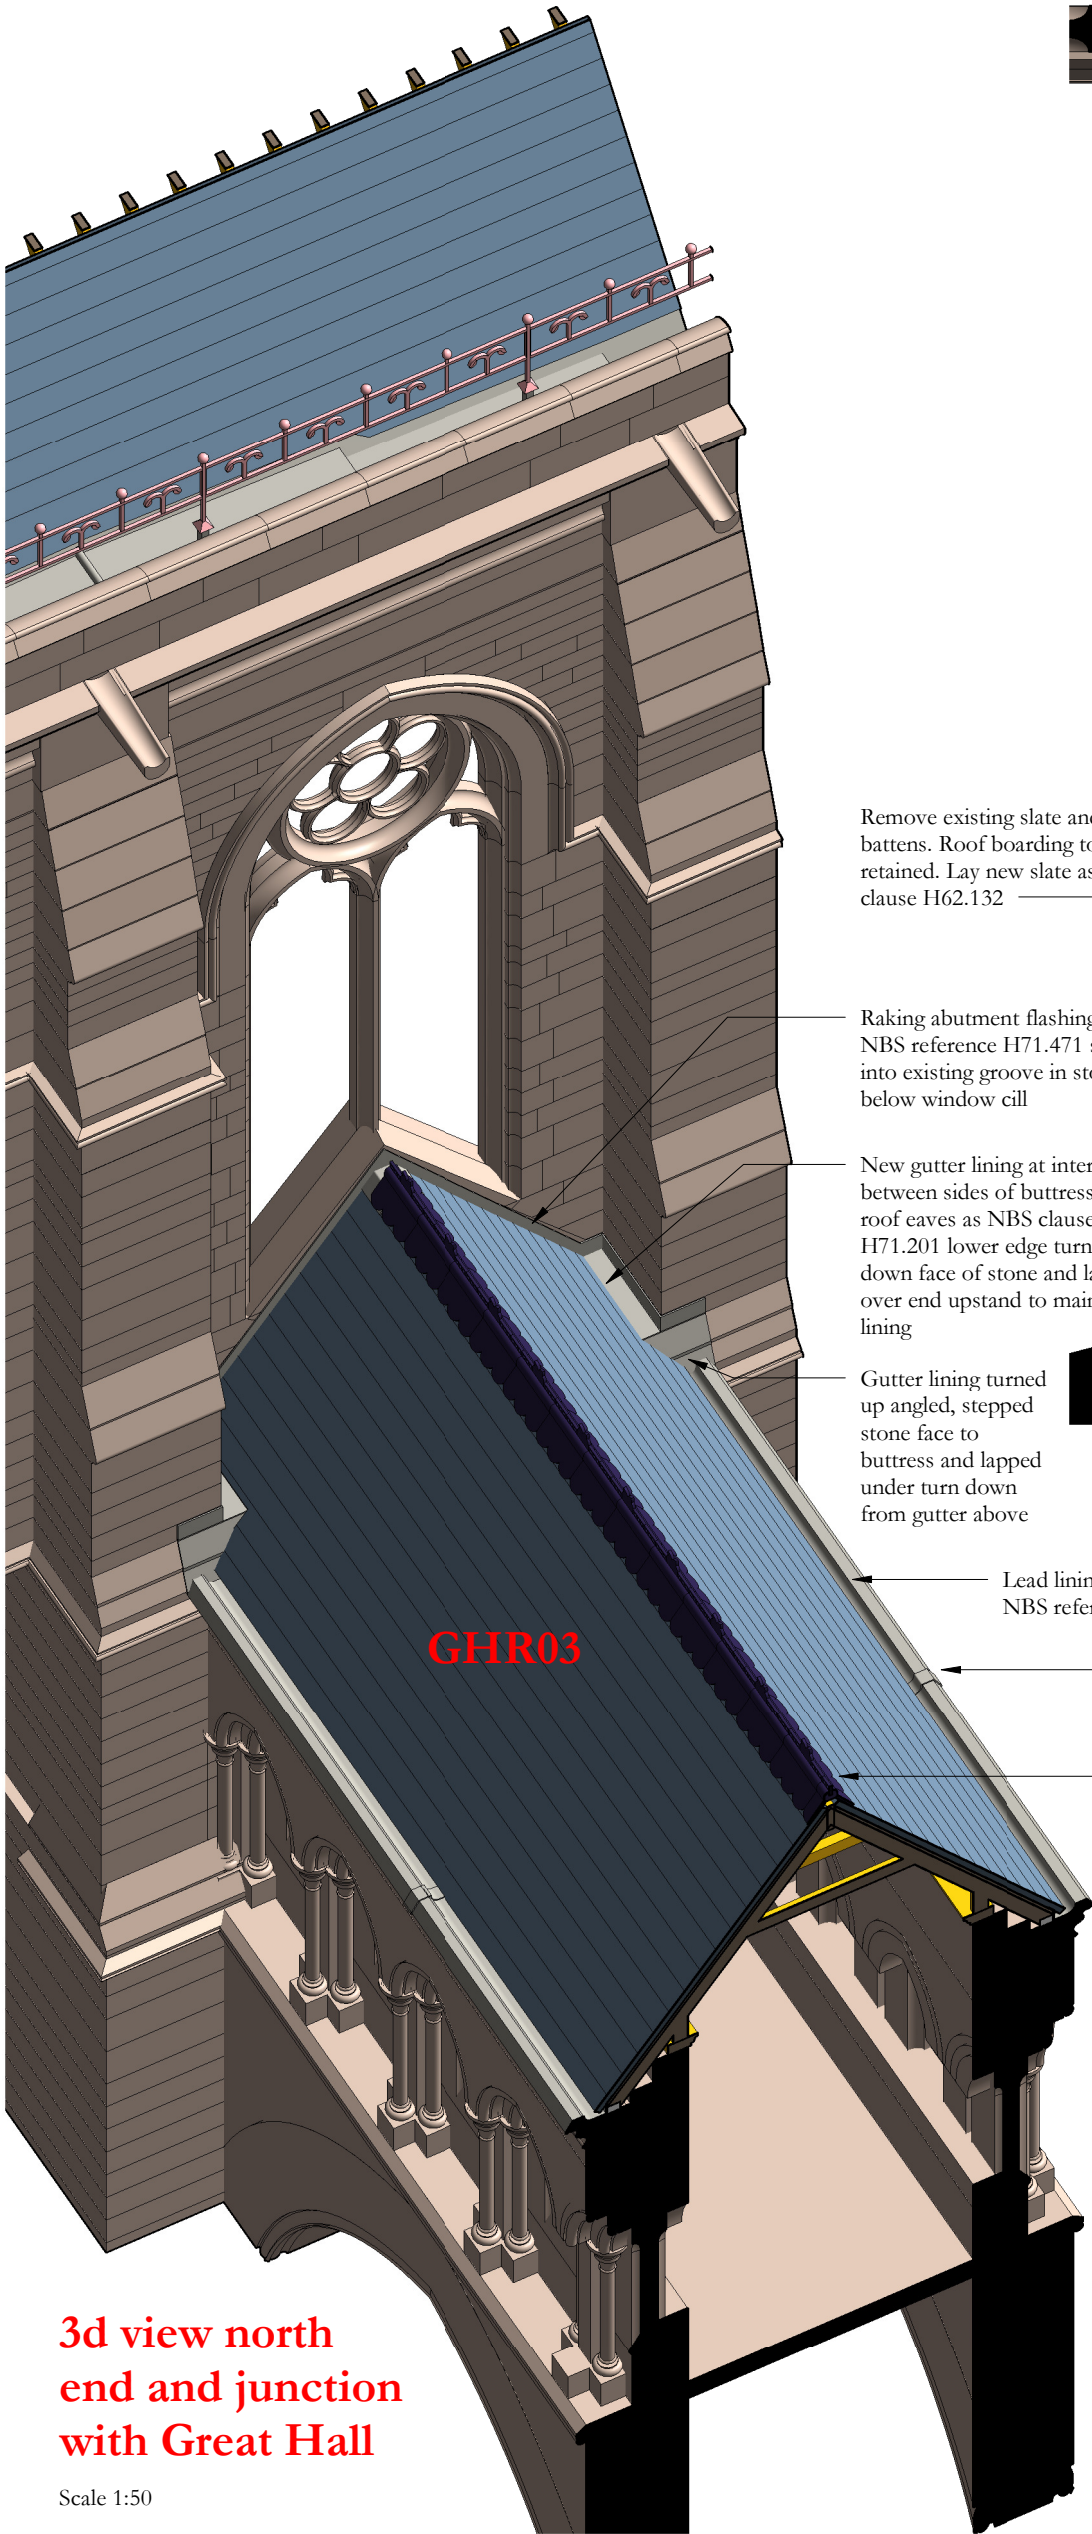

3d view north end and junction with Great Hall

Scale 1:50

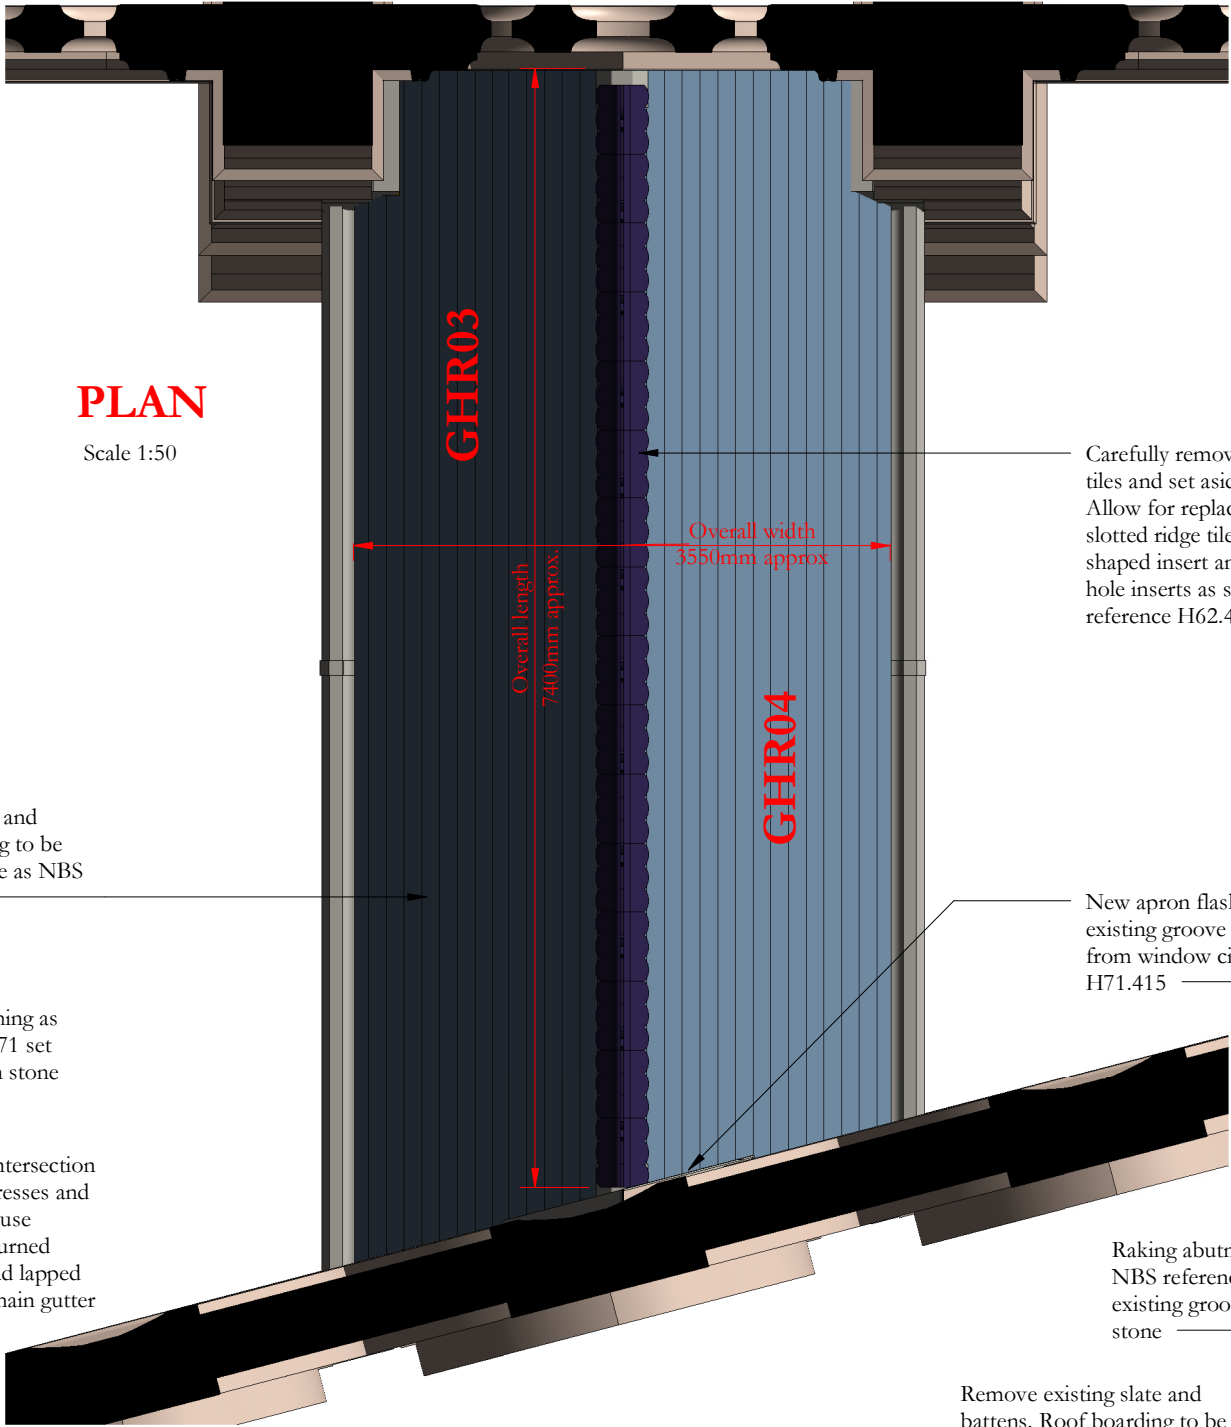

PLAN

Scale 1:50

Remove existing slate and battens. Roof boarding to be retained. Lay new slate as NBS clause H62.132

Raking abutment flashing as NBS reference H71.471 set into existing groove in stone below window cill

New gutter lining at intersection between sides of buttresses and roof eaves as NBS clause H71.201 lower edge turned down face of stone and lapped over end upstand to main gutter lining

Gutter lining turned up angled, stepped stone face to buttress and lapped under turn down from gutter above

Lead lining to stone gutter as NBS reference H71.208

Central T-Pren joint to lead gutter lining as NBS reference H71.890

Carefully remove clay ridge tiles and set aside for reuse. Allow for replacing 3 No. slotted ridge tiles, 7 No. leaf shaped insert and 10 No. 3 hole inserts as specification reference H62.403

Carefully remove clay ridge tiles and set aside for reuse. Allow for replacing 3 No. slotted ridge tiles, 7 No. leaf shaped insert and 10 No. 3 hole inserts as specification reference H62.403


New apron flashing inserted into existing groove in stone projection from window cills NBS reference H71.415

Raking abutment flashing as NBS reference H71.471 set into existing groove in mosaic and stone

Remove existing slate and battens. Roof boarding to be retained. Lay new slate as NBS clause H62.132

Central T-Pren joint to lead gutter lining as NBS reference H71.890

Lead lining to stone gutter as NBS reference H71.209

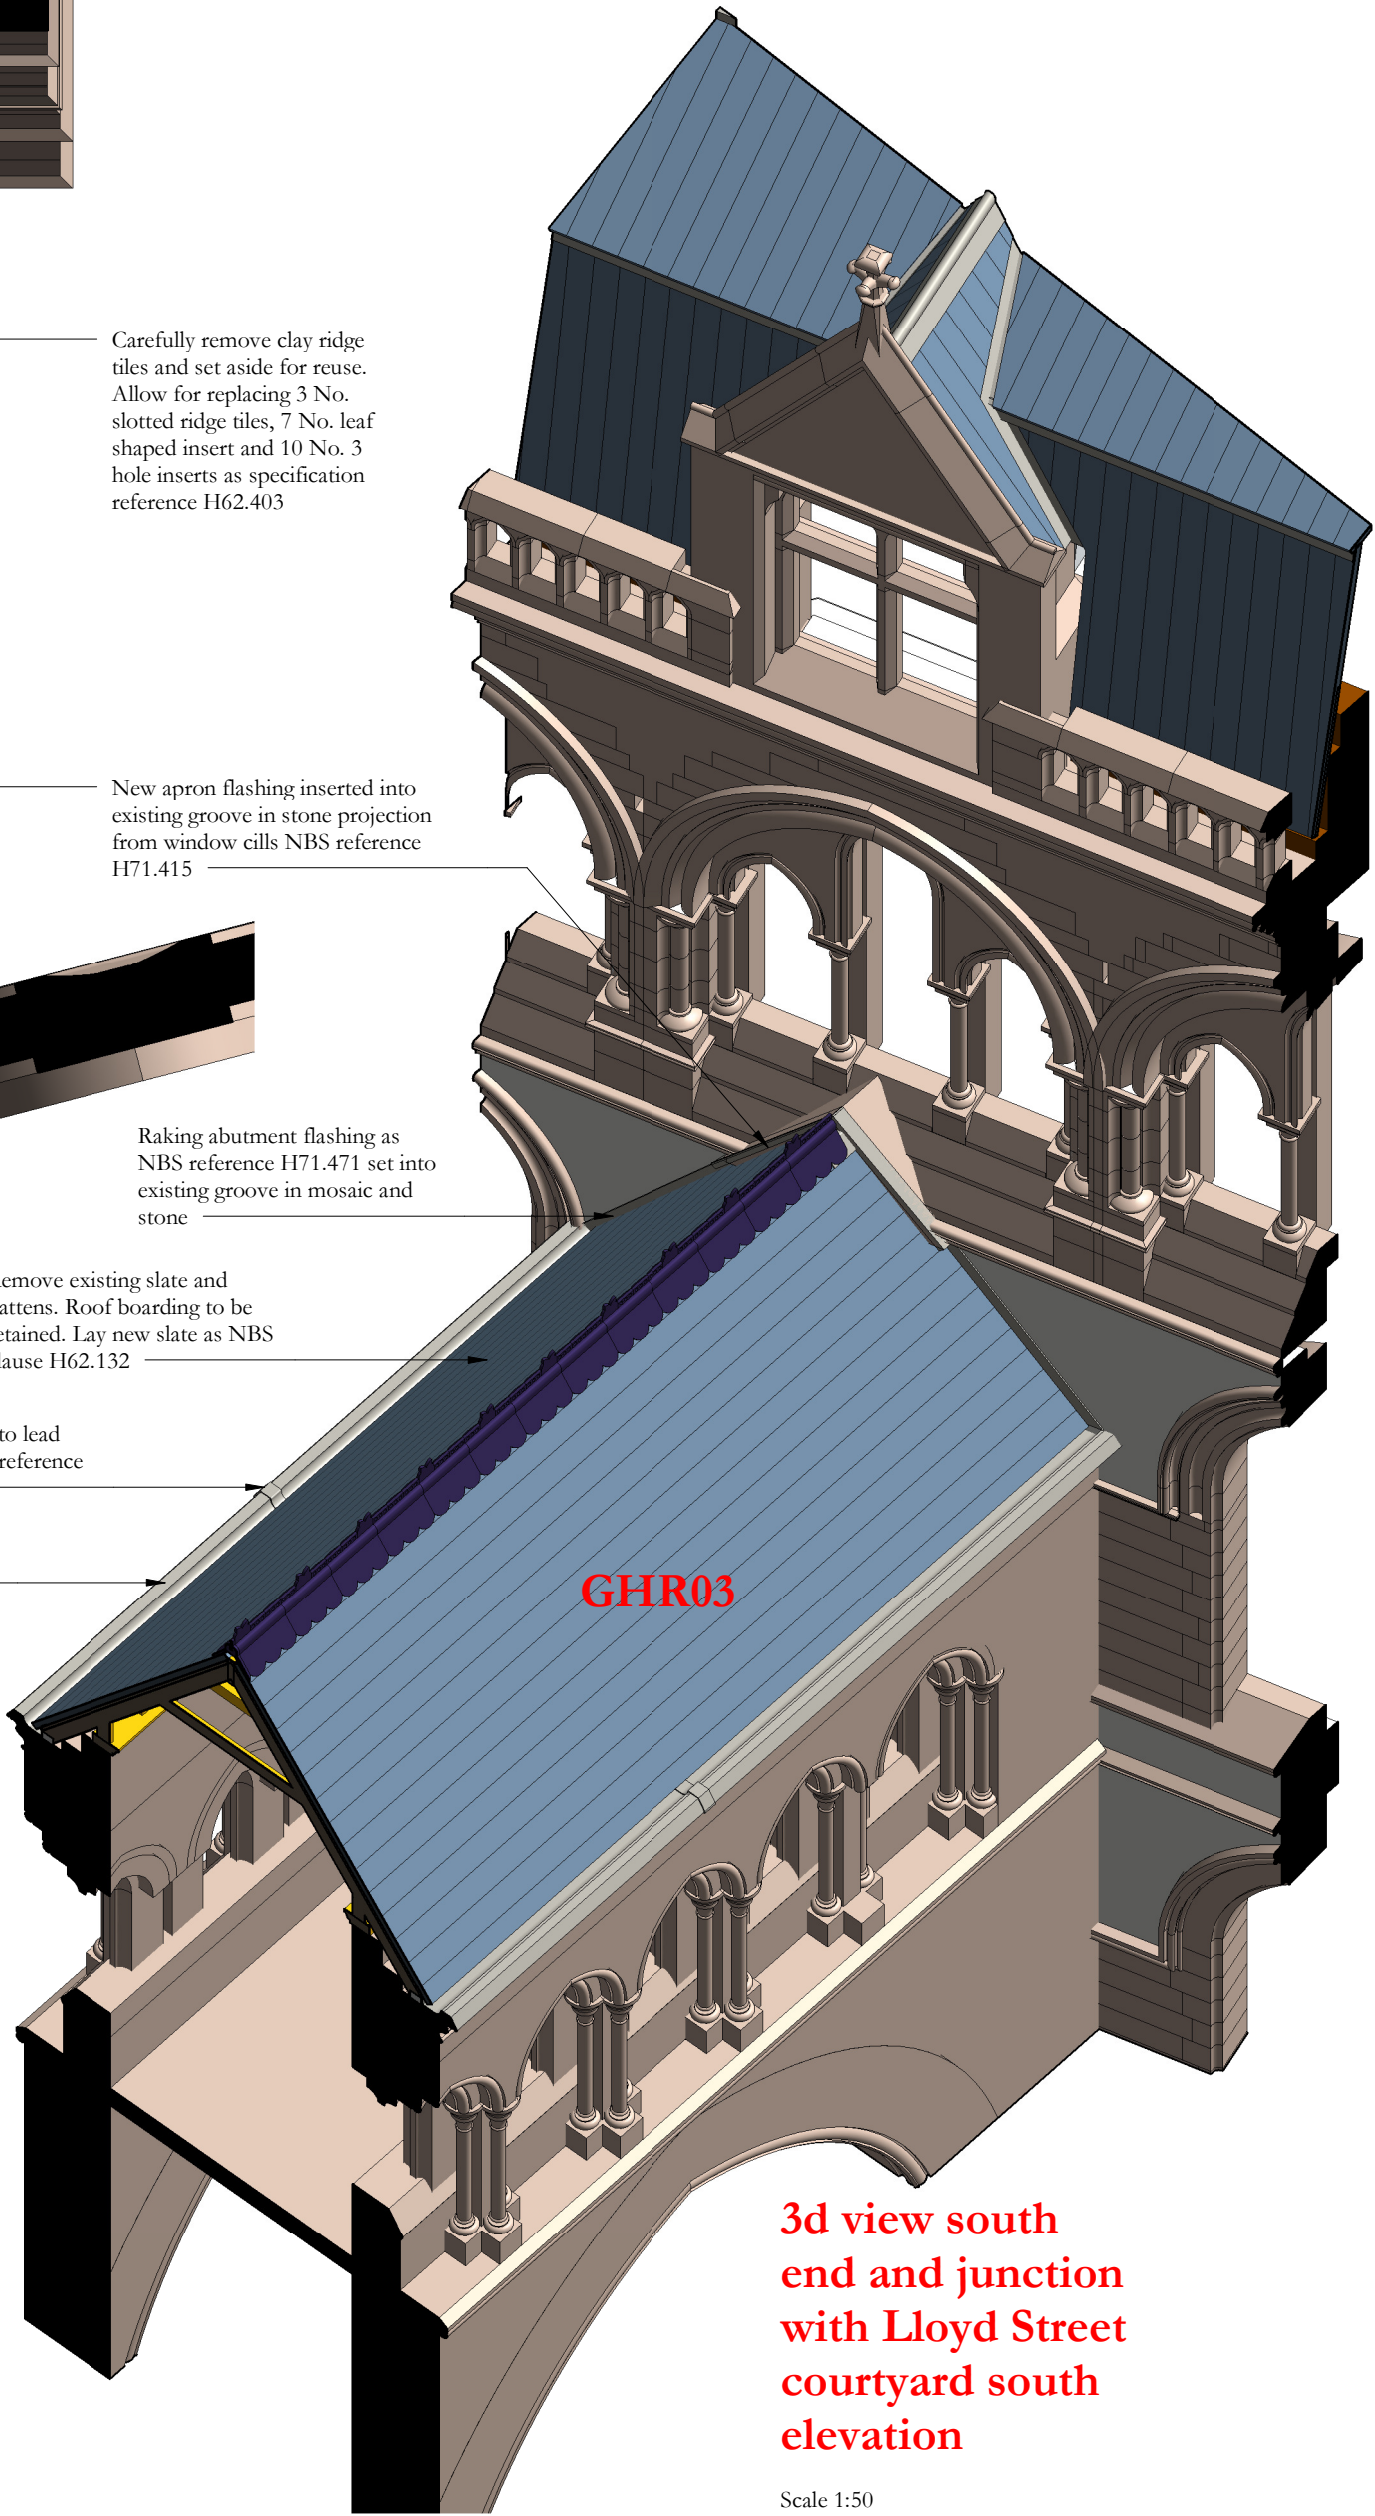

3d view south end and junction with Lloyd Street courtyard south elevation

Scale 1:50


Scale Bars to be used as guidance only - refer to sheet size below

1:100	mm	1000	3000	5000	7000	
1:200	mm	5000	8000	10000	12000	
1:500	M	5	15	25	35	
1:1250	M	10	30	50	70	90

Notes:

Drawings are based on survey data and may not accurately represent what is physically present.
Do not scale from this drawing. All dimensions are to be verified on site before proceeding with the work.
All dimensions are in millimeters unless noted otherwise.
Purcell shall be notified in writing of any discrepancies.

Key Plan

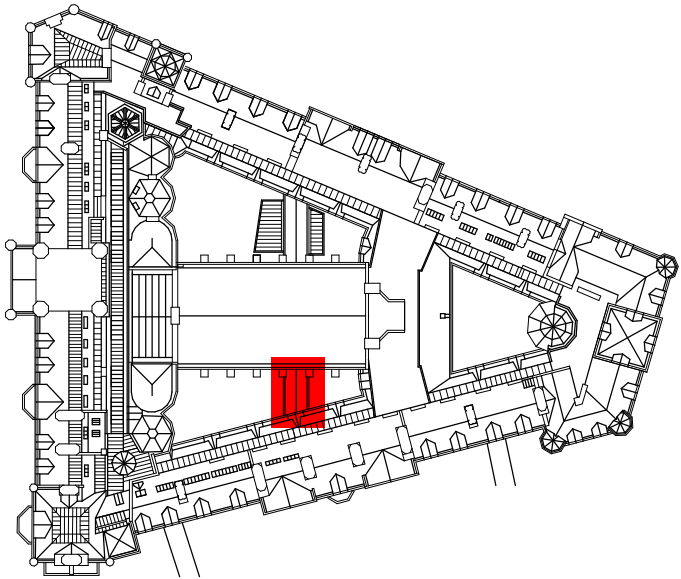

Revision 01 - Reissued for construction no change

-	10/03/2020	JC	GR	First issue
01	07/05/2020	GR	TK	Reissued for construction, see note in cloud
ISSUE	DATE	APPROVED	DRAWN	DESCRIPTION



OUR
TOWN
HALL
PROJECT



Project Office, Room 308, Town Hall, MANCHESTER M60 2L1
+44 (0) 7970 097 432
www.purcelluk.com

PROJECT STATUS **Riba Stage 4**

CLIENT **Manchester City Council**

PROJECT **Our Town Hall**

DRAWING TITLE **Lloyd Street Courtyard link bridge roof GHR03 and GHR04**

SIZE & SCALE **A2: As indicated**

DRAWING STATUS **S4 - Construction**

JOB NUMBER **236959**

DRAWING NO. **OTH-PUR-TH-RF-DWG-A-4319** REV **01**

© PURCELL 2019. PURCELL ® IS THE TRADING NAME OF PURCELL ARCHITECTURE LTD.