

Notes: COLOURS AND FINISHES ARE REPRESENTATIVE ONLY. DO NOT SCALE DRAWING. USE FIGURED DIMENSIONS ONLY. UNLESS OTHERWISE SPECIFIED, DIMENSIONS ARE IN MILLIMETRES. SETTING OUT DIMENSIONS TO BE CHECKED ON SITE BY CONTRACTOR PRIOR TO WORKS COMMENCING. REPORT ANY DISCREPANCIES IMMEDIATELY. DRAWING REMAINS COPYRIGHT OF PEARCE ARCHITECTURE. COPY / DISTRIBUTE ONLY WITH CONSENT OF AUTHOR.



View from North-East




View from South-East




View from South




View from South-West

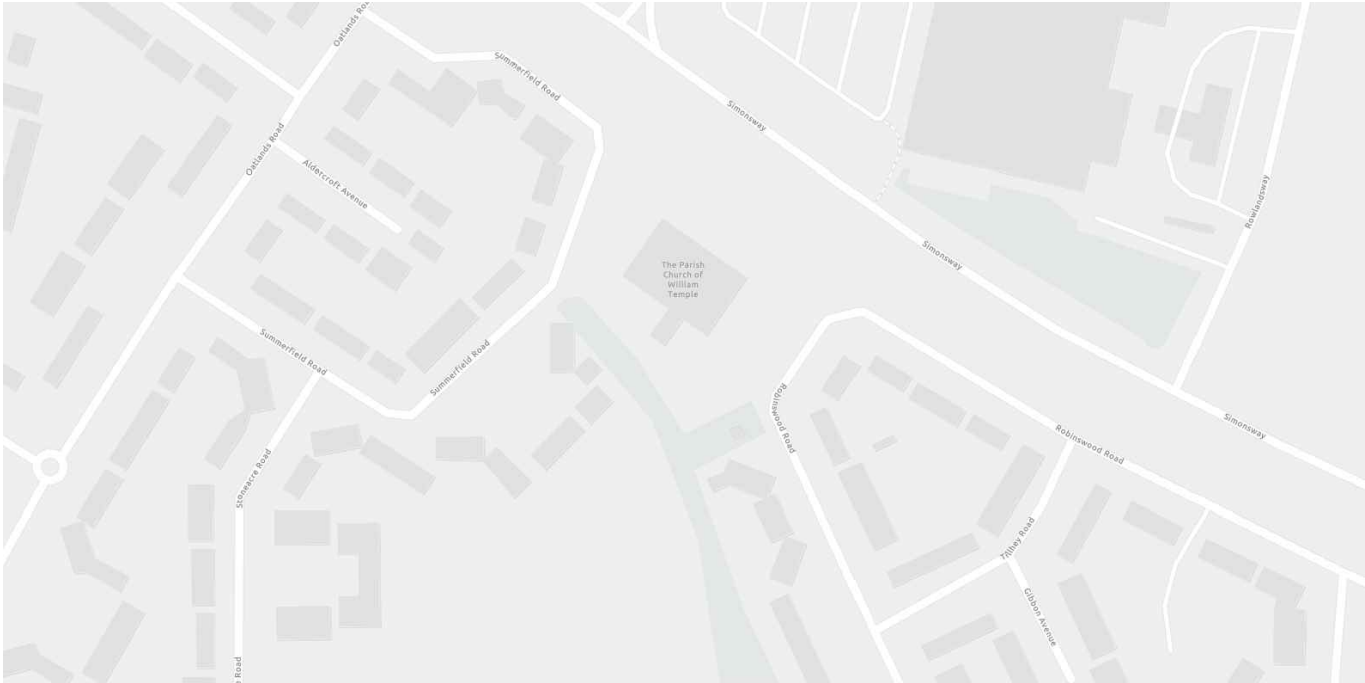

**Location Plan as Existing
NTS**

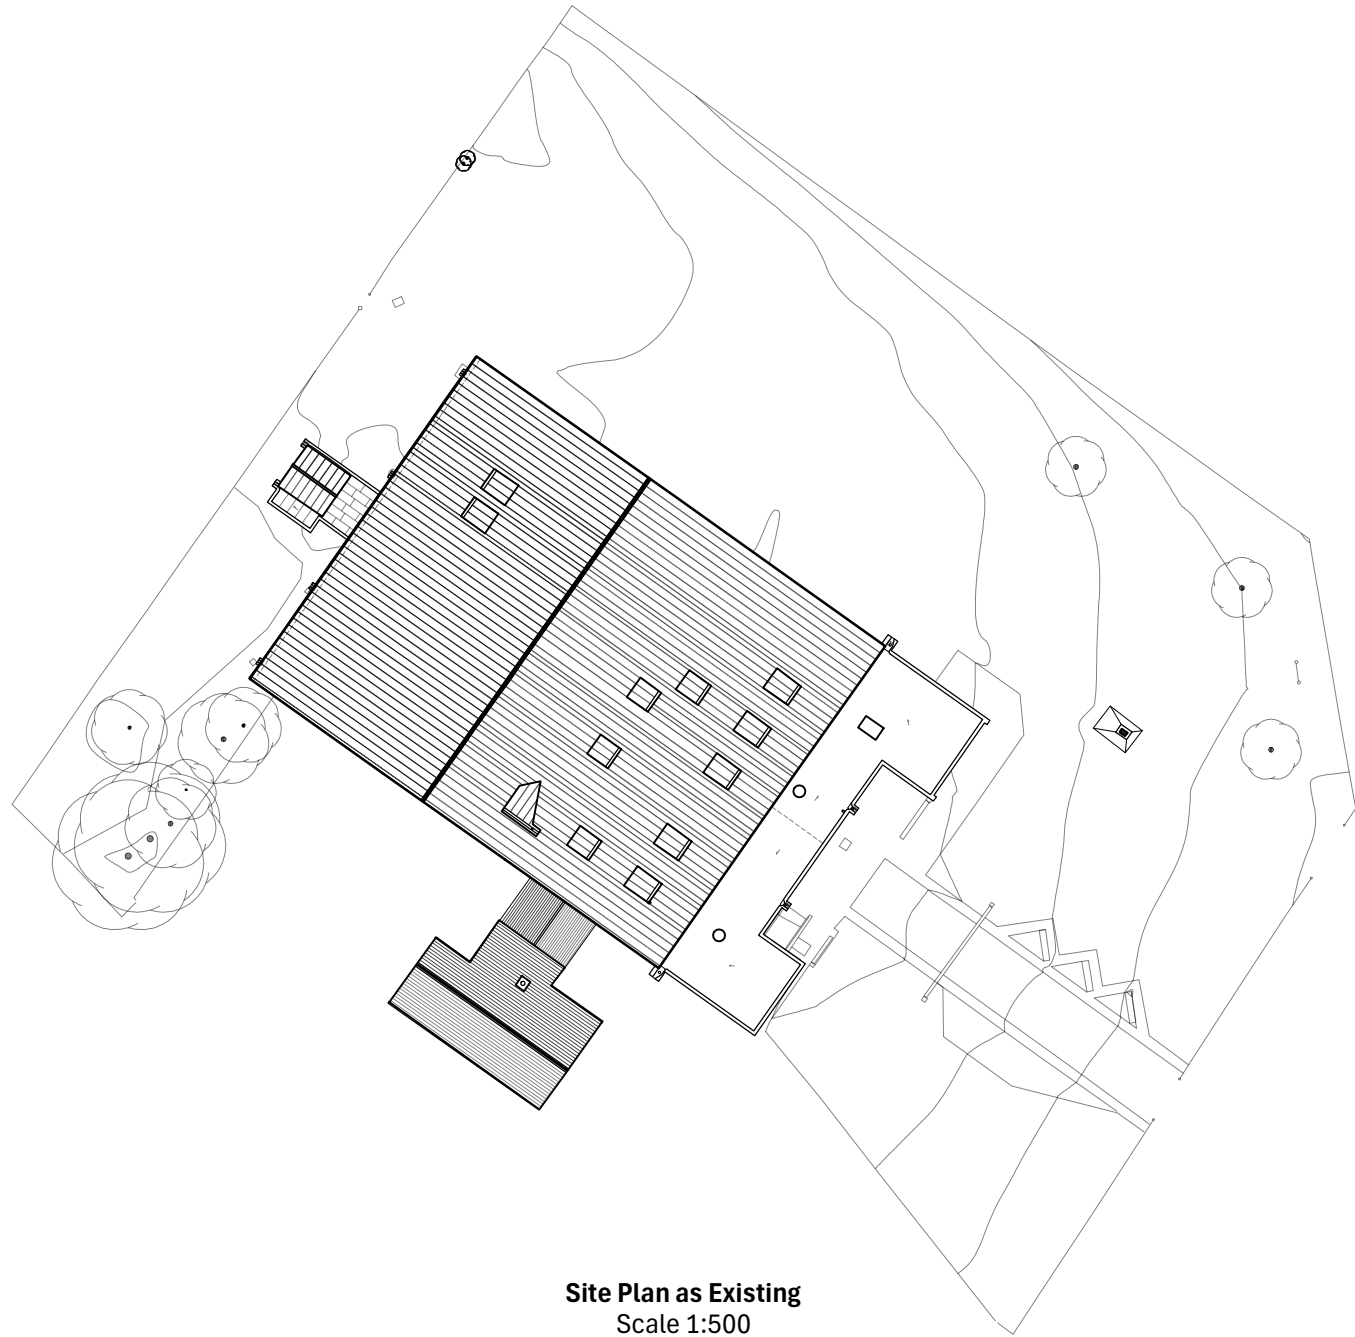

**Site Plan as Existing
Scale 1:500**

 

No:	A 01 Existing
Title:	Location and Site Plan
Scale:	1:500 A3
Revision:	-
Drawn:	LMC
Date:	Jun 2025
File Ref:	2507-A
Job Title:	Phase I Works
Location:	William Temple Church, Robinswood Road, Wythenshawe M22 0BU
Client:	Diocese of Manchester

