



Barclays - Manchester Market Street

PROPOSED SIGNAGE

86 MARKET STREET
MANCHESTER
M1 1PD

Issue 07 - 14/01/25



DESIGN



CORPORATE
SIGNAGE





DIGITAL
SIGNAGE



AFTERSALES
CARE

Barclays - Manchester Market Street - ELEVATION WITH PROPOSED SIGNAGE

 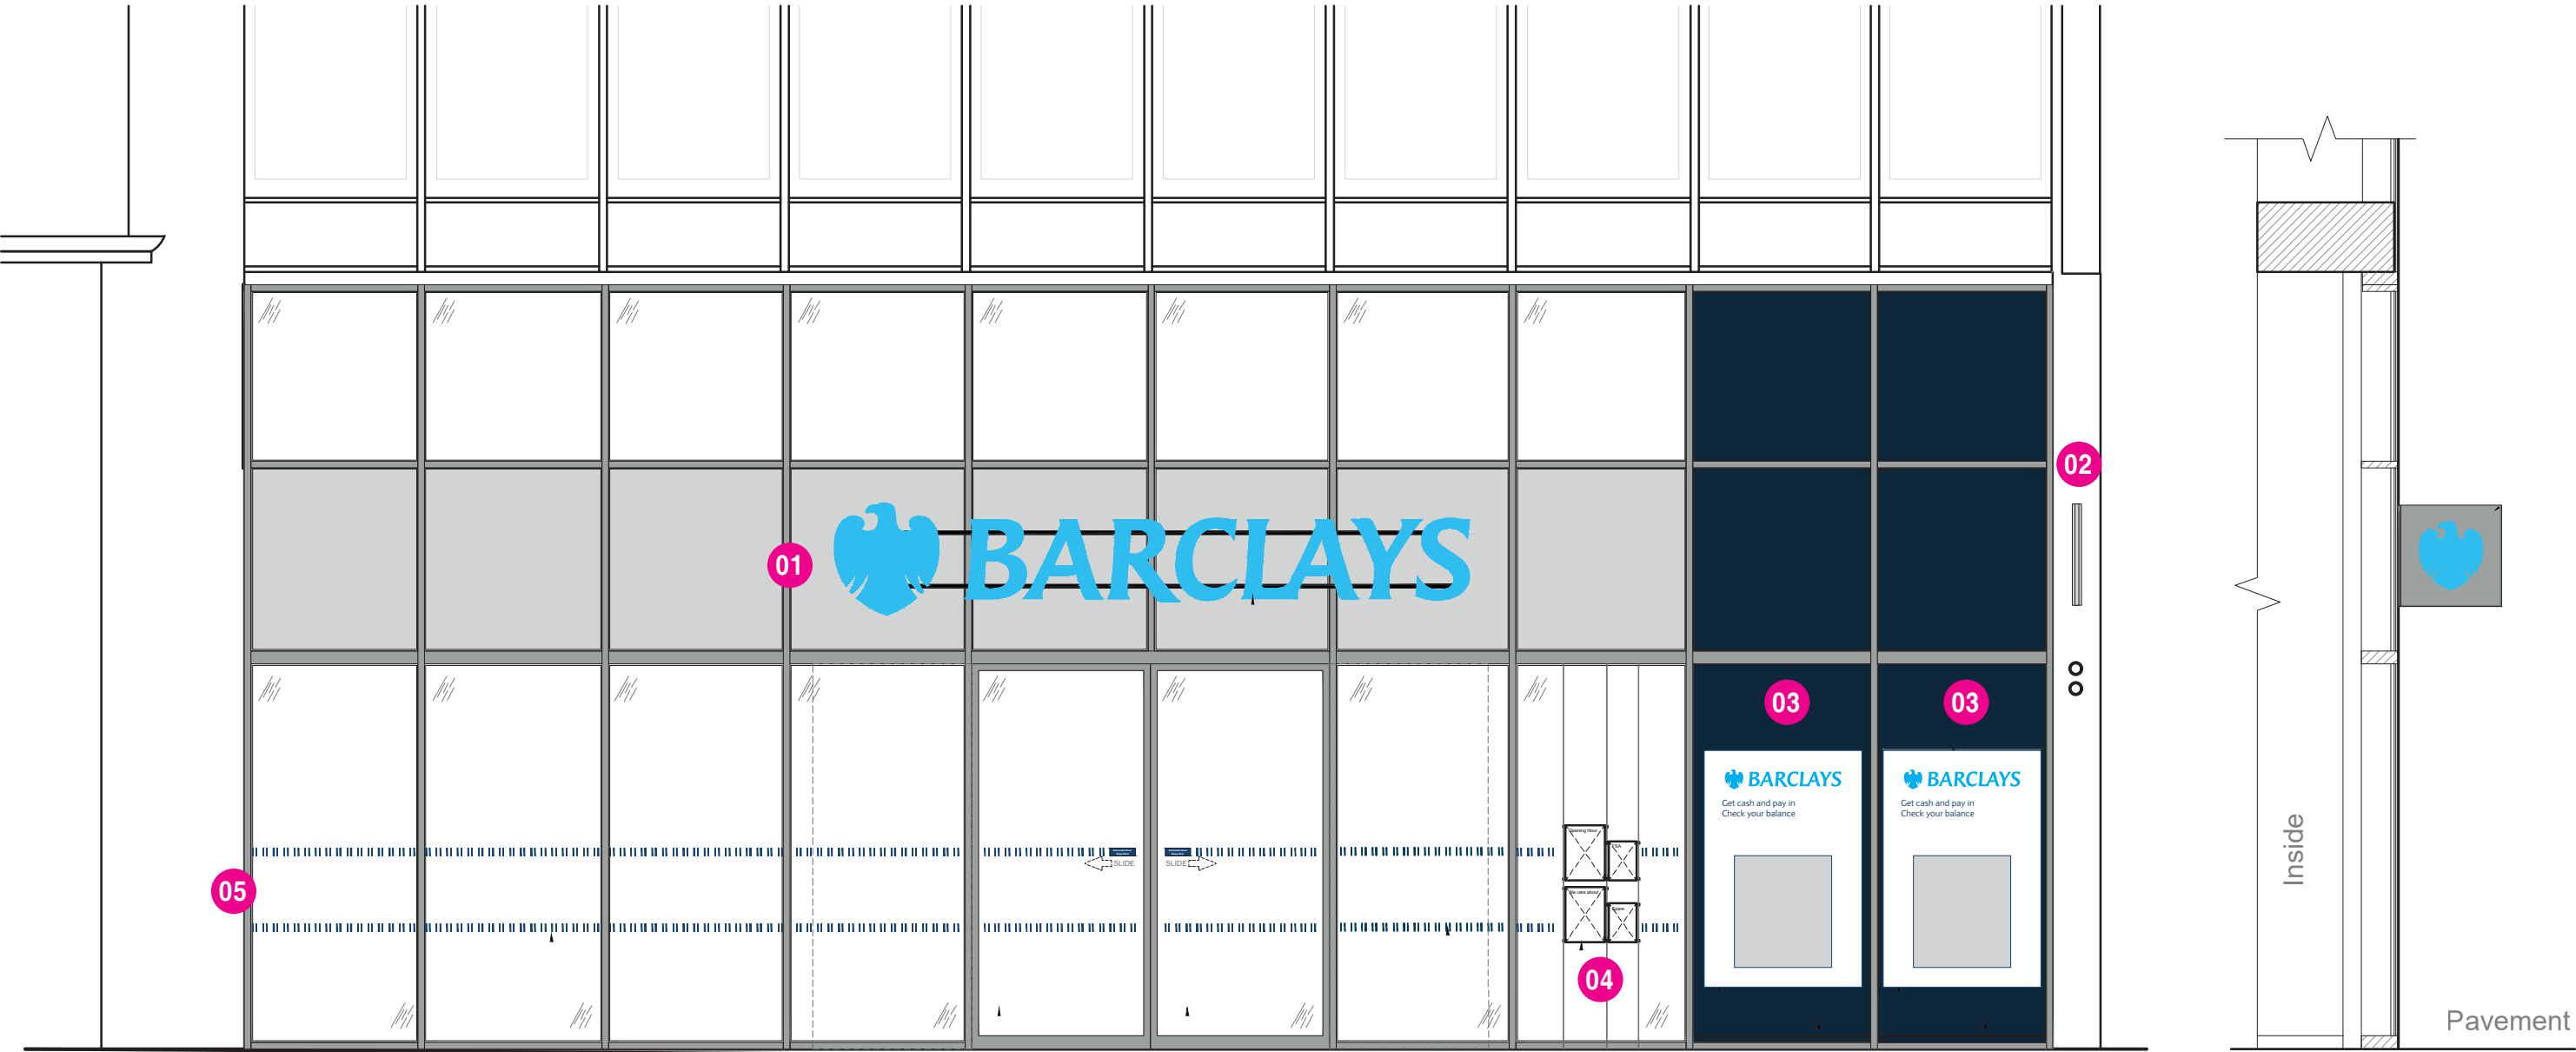

Site
Barclays
Manchester Market Street

Job Number
144012
Drawing Location

Page
2

Scale
as shown @ A3
Issue / Rev
Issue 07


Drawn by
JS
Checked by

Sales Rep
AC
Date
/24



BUTTERFIELD SIGNS LTD
174 Sunbridge Rd
Bradford West Yorkshire
BD1 2RZ
Tel: 01274 722244
Fax: 01274 848996
Web: www.butterfieldsigns.co.uk

Barclays - Manchester Market Street - Externals

 


Sign 01 - *A2F.4 600mm Letters* - Built-up Internally illuminated logo on runners - Qty 1

1 No. set of face illuminated 60mm deep letters, fixed on runner bars to mullions


See full specification for breakdown of each element

Scale: 1:20

3370mm to underside of sign

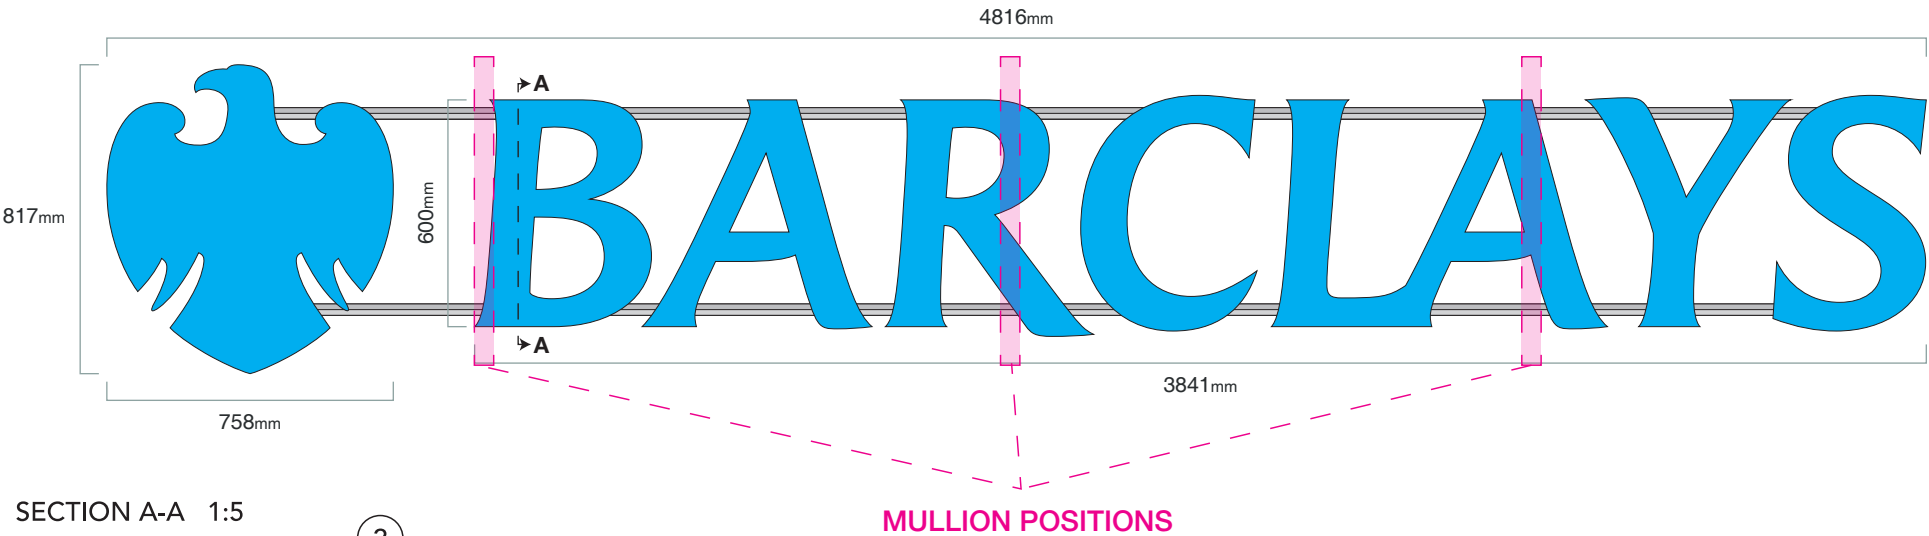

PROFILE

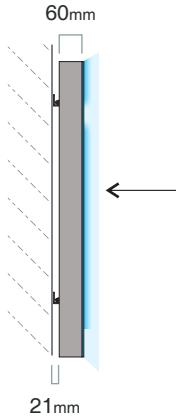


SWATCHES

Cyan 727 Acrylic CMYK 71.13.0.0	CMYK 100.85.0.54	CMYK 100.66.29.39
RAL 9003 (WHITE)	"WINTER SILVER"	RAL 9005 (BLACK)


Illumination -
200 Candela per SQM.
Illuminated 24/7

SECTION A-A 1:5

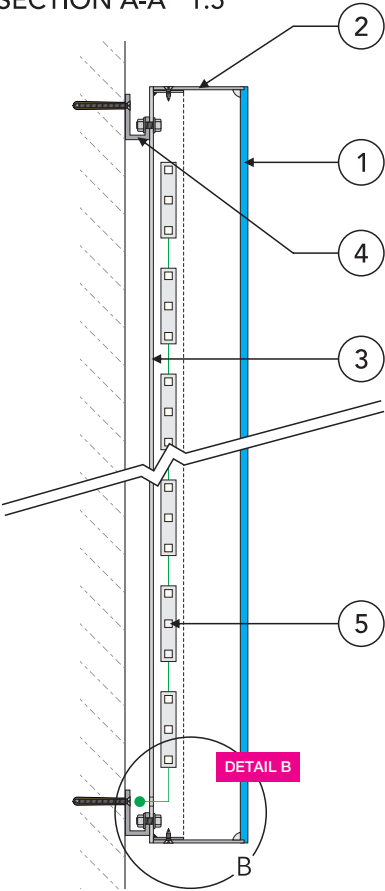

FULL SPECIFICATION

- 1 **FACES** from 5mm thick **M1** c/w router cut top-hat profile, fixed into RETURNS using 'Aqua Seal' type adhesive.
- 2 **RETURNS** from 2mm thick machine formed **M6/M8** to a depth of 60mm, all finished **P3**. Rear 'mirrored' set constructed as face set.
- BACKS** from 2.5mm thick **M5/M7** c/w inset 1.2mm **M6/M8** rim to a depth of 20mm to secure RETURNS and eliminate light leakage, all finished **P3**.
- 4 **WIRING BARS** from 'Baco Miscellaneous Section 929 (or equivalent) c/w anodised finish. Bars fixed to letter backs using M5 machine screws, washers and nuts.
- 5 **ILLUMINATION** from white LEDs mounted around returns to eliminate spotting to face illuminate FACES only. Power cables are connected through **WIRING BARS** mounted to rear of letters. Illumination not to exceed 300cd/m².
- 6 **FIXING METHOD** to be wall mounted through **WIRING BARS** (with letter BACKS pre-fixed) using suitable fixings and wall plugs for site specific requirements. FACE units located over inset rim and fixed through RETURNS using suitable csk screw fixings c/w painted out heads.

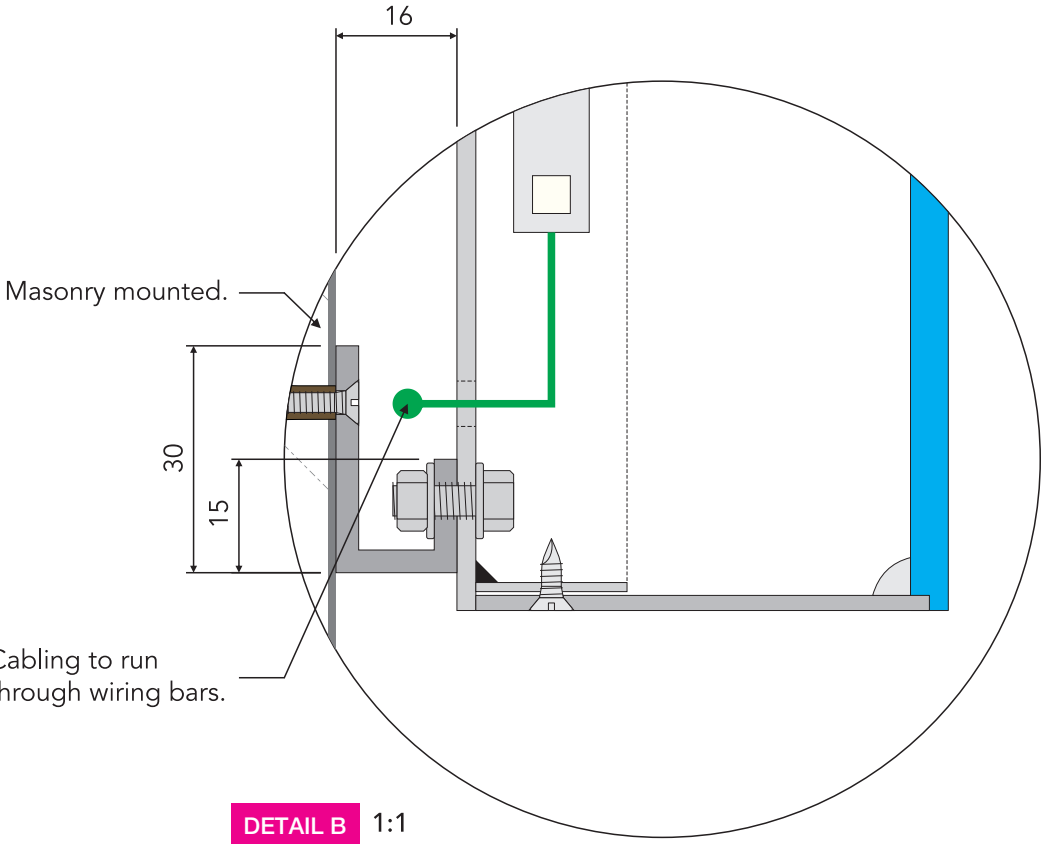

REFER TO REAR 2 PAGES OF BOOKLET FOR COLOUR, FONT & MATERIAL REFERENCES



Site
Barclays
Manchester Market Street

Job Number
144012
Page
3
Drawing Location

Scale
as shown @ A3
Issue / Rev
Issue 07

Drawn by
JS
Checked by

Sales Rep
AC
Date
11/10/24



BUTTERFIELD SIGNS LTD
174 Sunbridge Rd
Bradford West Yorkshire
BD1 2RZ
Tel: 01274 722244
Fax: 01274 848996
Web: www.butterfieldsigns.co.uk

Barclays - Manchester Market Street - Externals

Sign 02 - FG-BAR-551 - Internally illuminated projecting sign - Qty 1
Folded aluminium panels finished winter silver with 30mm returns O/A.
Complete with internally illuminated fret cut Barclays Eagle logo with opal acrylic and applied translucent display.

Internally illuminated by LED lightsheet to centre of frame

Panels to be secured over new internal framework.

Framework fixed to 8mm steel fixing plate (70mm x 770mm) also powdercoated Winter Silver, fixed to wall with countersunk and colourmatched fixings

2mm aluminium shroud to slide over returns (also coated Winter Silver) fixed through each side with countersunk and colourmatched fixings, to reduce chance of water ingress.


Size: 770 x 770mm

Scale: 1:10


3362mm to underside of sign





CAPPING PIECE

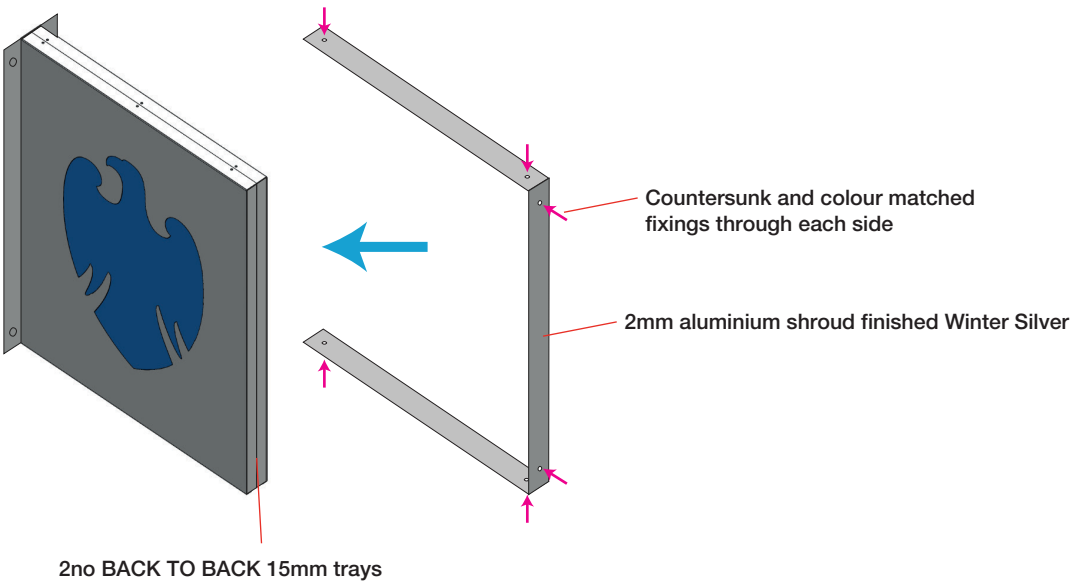

COMPLETE SIGN VISUAL

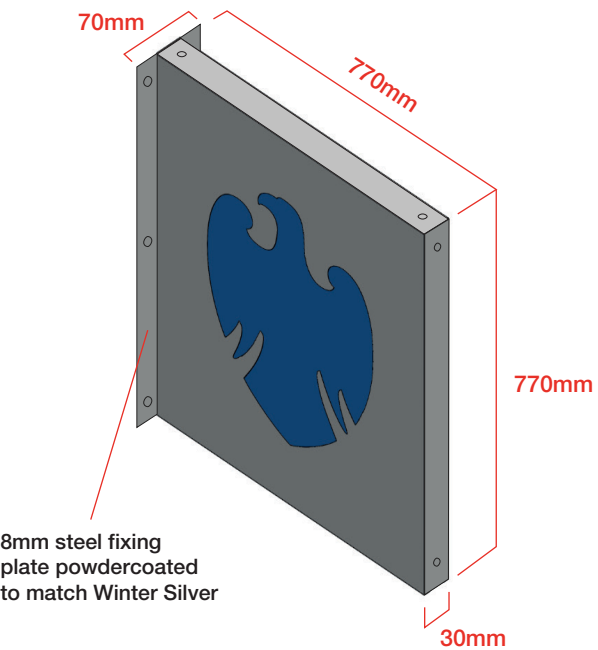


SIDE VIEW

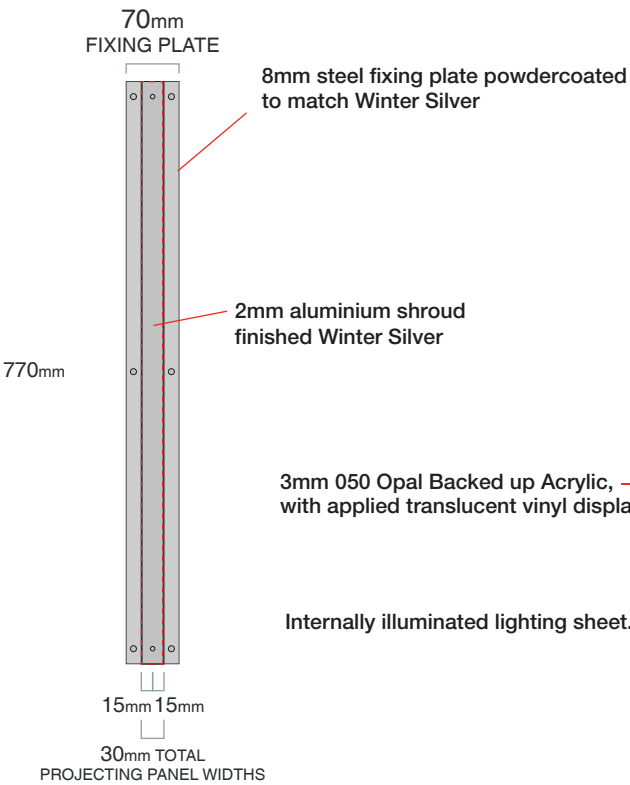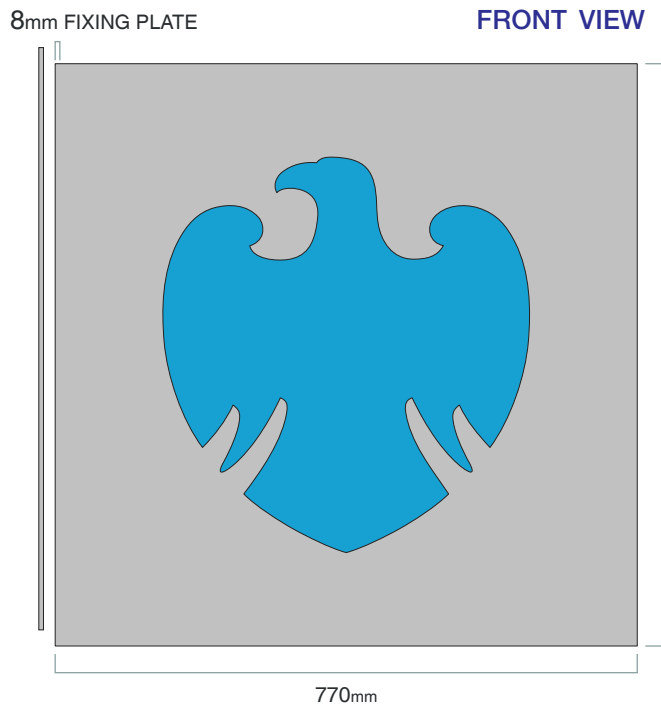

SECTION

FRAMEWORK & ILLUMINATION

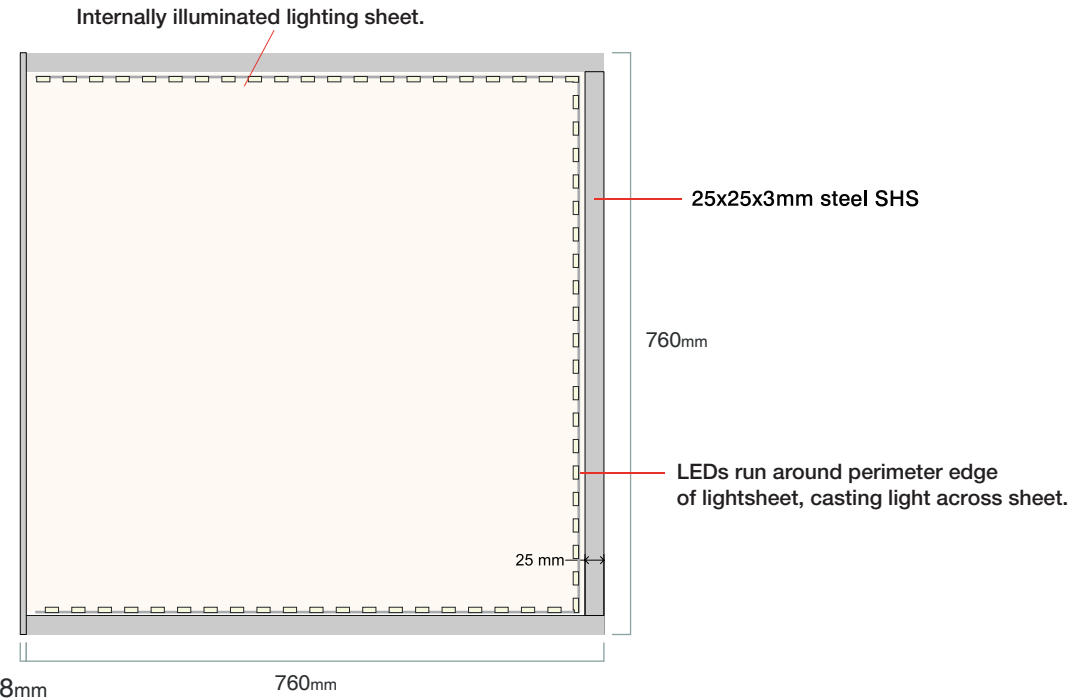

SWATCHES

Cyan 727 Acrylic CMYK 71.13.0.0	CMYK 100.85.0.54	CMYK 100.66.29.39
RAL 9003 (WHITE)	"WINTER SILVER"	RAL 9005 (BLACK)

Illumination -
200 Candela per SQM.
Illuminated 24/7

REFER TO REAR 2 PAGES OF BOOKLET FOR
COLOUR, FONT & MATERIAL REFERENCES



Site
Barclays
Manchester Market Street

Job Number
144012
Drawing Location

Page
4

Scale
as shown @ A3
Issue / Rev
Issue 07


Drawn by
JS
Checked by

Sales Rep
AC
Date
11/10/24




BUTTERFIELD SIGNS LTD
174 Sunbridge Rd
Bradford West Yorkshire
BD1 2RZ
Tel: 01274 722244
Fax: 01274 848996
Web: www.butterfieldsigns.co.uk

Barclays - Manchester Market Street - Externals

 

Sign 03 - **C1F.1 Single Smart ATM** - Halo Illuminated ATM Shroud - Qty 2

1No. edge illuminated ATM surround
See full specification for breakdown of each element
Scale: 1:20

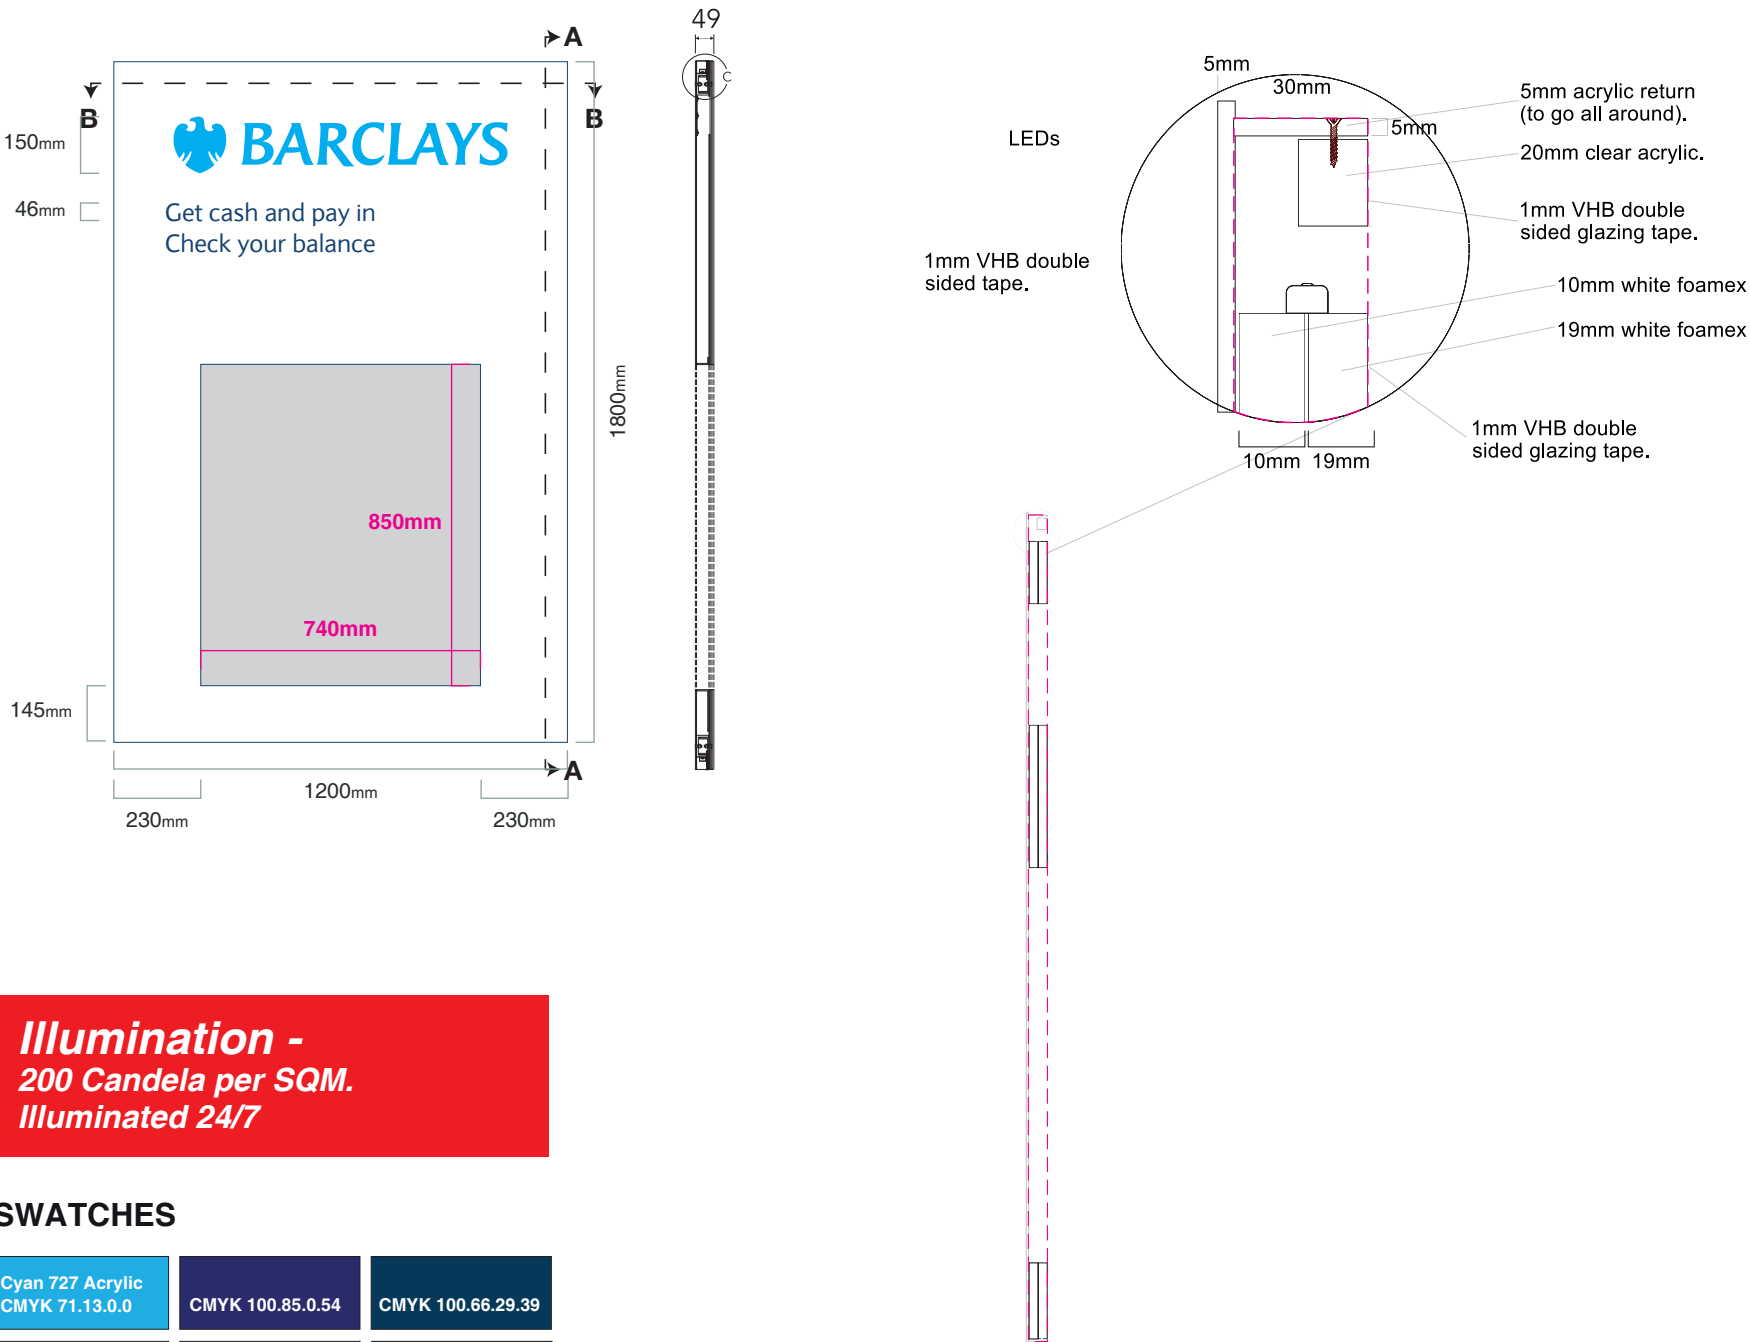

Illumination -
200 Candela per SQM.
Illuminated 24/7

SWATCHES

Cyan 727 Acrylic CMYK 71.13.0.0	CMYK 100.85.0.54	CMYK 100.66.29.39
RAL 9003 (WHITE)	"WINTER SILVER"	RAL 9005 (BLACK)

FULL SPECIFICATION

- 1 **FACE PANEL** to consist of 2no. panels:
- 2 **PANEL A** from 5mm thick **M4** c/w 2x2mm bevelled front edge AR with buff polished finish. Panel to be reverse DTM printed (print in reverse to rear face of panel) white with dark blue service text. Panel then backed with **V3** followed by **V5** leaving 'Barclays' logo and 'Express Banking Services' clear. 'Barclays' logo and 'Express Banking Services' backed with **V1**. Back then flooded with d/sided VHB tape.
- 3 **PANEL B** from 5mm thick **M4** c/w buff polished finish. Panel drilled with csk fixings siliconed into position to protrude from rear. Panel then offered up to rear of **PANEL A** and bonded together using **PANEL A's** VHB tape, leave fixings in place.
- 4 **BODY** to consist of face plate, 'U' channel frame and back plate:
- 5 **FACE PLATE** from 3mm thick fret cut **M7** c/w 31.8x19mm aluminium angle frame AR aperture, all finished **P2**. Face of plate flooded with d/sided VHB tape. Bonded acrylic **FACE PANEL** mounted to **FACE PLATE** using d/sided VHB tape, protruding csk fixings, washers and nuts.
- 6 **FACE U CHANNEL FRAME** from mitre cut 44.5x25.4x3.2mm aluminium 'U' channel sections, all finished white. 'U' channel frame fixed to rear of **FACE PLATE** using revet fixings.
- 7 **REAR U CHANNEL FRAME** from mitre cut 57.2x31.8x4.8mm aluminium 'U' channel sections, all finished white. 'U' channel frame fixed to face of **BACK PLATE** using revet fixings.
- 8 **BACK PLATE** from 3mm thick fret cut **M7**, all finished white. **BACK PLATE** to house LED's behind Barclays logo position.
- 9 **EDGE HALO UNIT** from router cut acrylic sections with resin set LED ribbon illumination. Sections to be mitre cut and glued to form rectangular unit. Unit mounted over **BACK 'U' CHANNEL FRAME** and silicone sealed to prevent water ingress. Unit c/w thin neoprene gasket to seal unit when face is mounted.
- 10 **INTERNAL ILLUMINATION** via white XO LED's to face illuminate 'Barclays' logo and 'Express Banking Services' only. Logo will illuminate cyan blue due to **V1**.
- 11 **FIXING METHOD** to be wall or glazing mounted. **WALL MOUNTED** using fixings and plugs suitable for site conditions/requirements. **GLAZING MOUNTED** using d/sided glass tape. Back unit secured flush back to fixing grounds with face unit located into **BACK 'U' CHANNEL FRAME** and secured down through top and up through bottom of **EDGE HALO UNIT** with security HEX bolts.

REFER TO REAR 2 PAGES OF BOOKLET FOR COLOUR, FONT & MATERIAL REFERENCES



Site
Barclays
Manchester Market Street

Job Number
144012
Drawing Location

Page
5

Scale
as shown @ A3
Issue / Rev
Issue 07

Drawn by
JS
Checked by

Sales Rep
AC
Date
11/10/24



BUTTERFIELD SIGNS LTD
174 Sunbridge Rd
Bradford West Yorkshire
BD1 2RZ
Tel: 01274 722244
Fax: 01274 848996
Web: www.butterfieldsigns.co.uk


Barclays - Manchester Market Street - Externals

Sign 04 - *P2 Poster Frames* - Cable suspended frames - Qty as shown

Clear acrylic poster cases suspended by cables with fixings to suit.

Poster cases held in by tension in branch windows.

Scale: 1:10

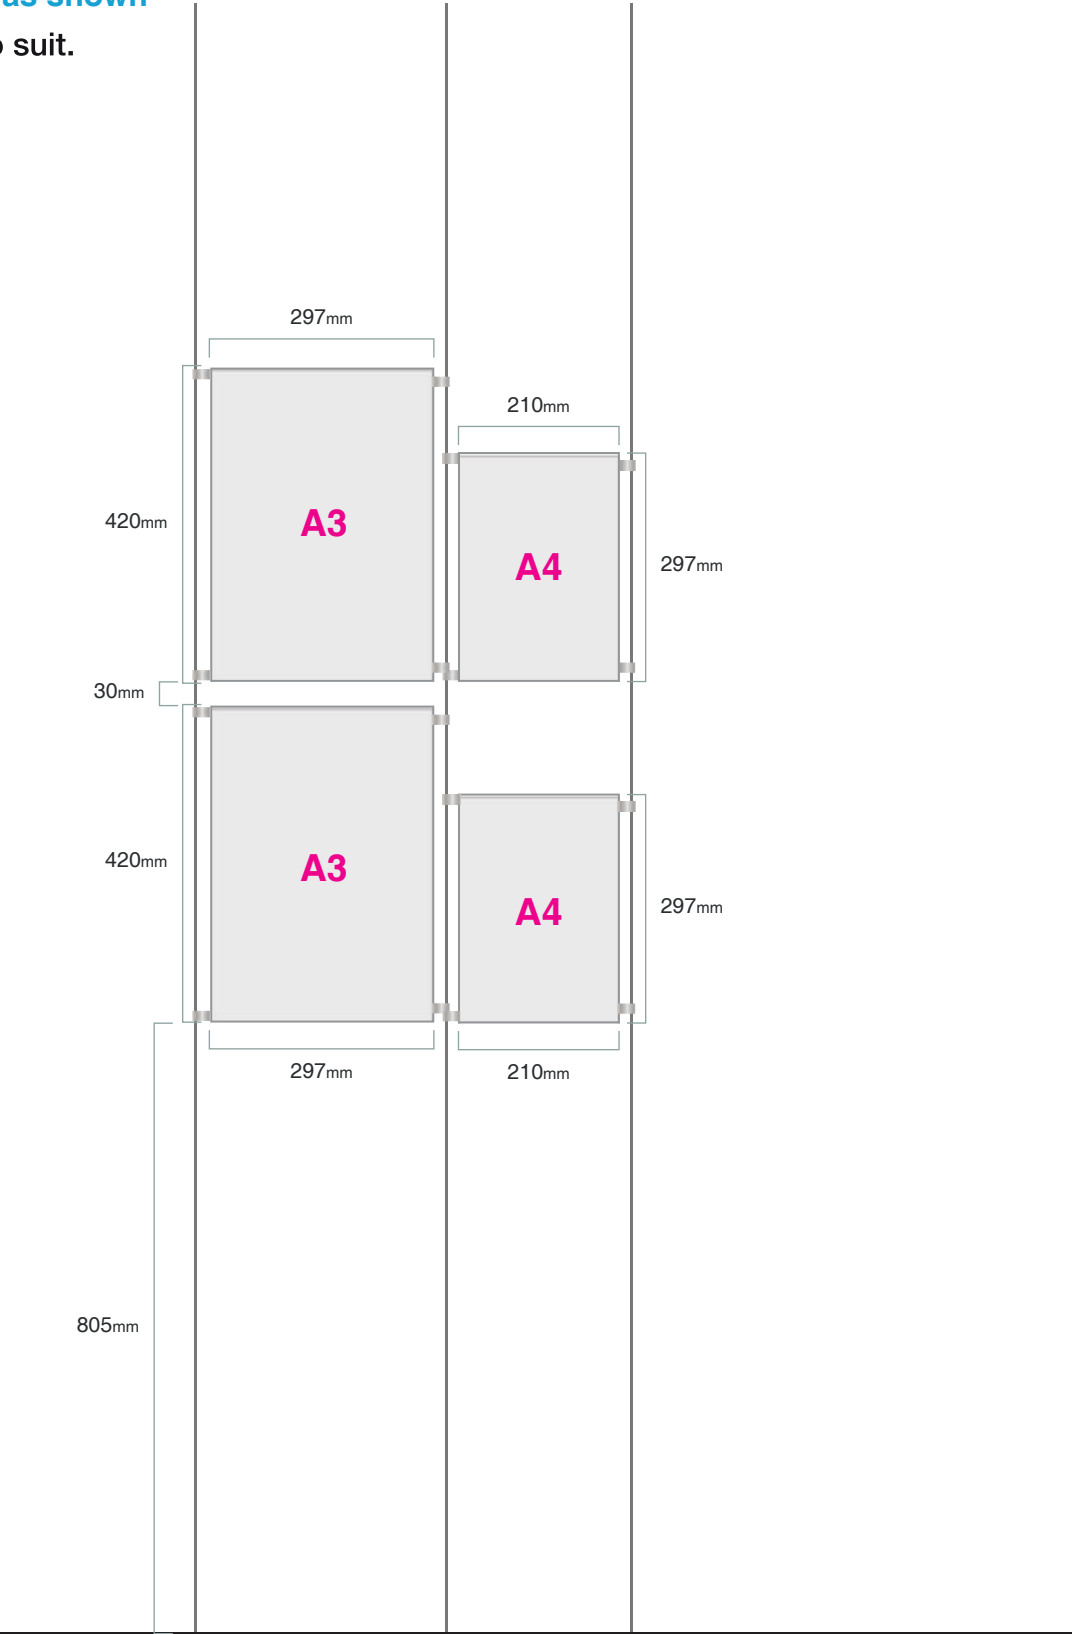

SWATCHES

Cyan 727 Acrylic CMYK 71.13.0.0	CMYK 100.85.0.54	CMYK 100.66.29.39
RAL 9003 (WHITE)	"WINTER SILVER"	RAL 9005 (BLACK)

REFER TO REAR 2 PAGES OF BOOKLET FOR COLOUR, FONT & MATERIAL REFERENCES



Site
Barclays
Manchester Market Street

Job Number
144012
Drawing Location

Page
6

Scale
as shown @ A3
Issue / Rev
Issue 07

Drawn by
JS
Checked by

Sales Rep
AC
Date
11/10/24



BUTTERFIELD SIGNS LTD
174 Sunbridge Rd
Bradford West Yorkshire
BD1 2RZ
Tel: 01274 722244
Fax: 01274 848996
Web: www.butterfieldsigns.co.uk

Barclays - Manchester Market Street - Externals

Sign 05 - *F1A.1 Automatic Door Vinyls* - Manifestations / Window Vinyls - Qty 10.9m


Fret cut vinyl manifestations and Automatic door vinyls, reverse applied to door

Fitted at 950mm and 1525mm above ground leve

Scale: 1:5 / 1:50


SWATCHES

Cyan 727 Acrylic CMYK 71.13.0.0	CMYK 100.85.0.54	CMYK 100.66.29.39
RAL 9003 (WHITE)	"WINTER SILVER"	RAL 9005 (BLACK)


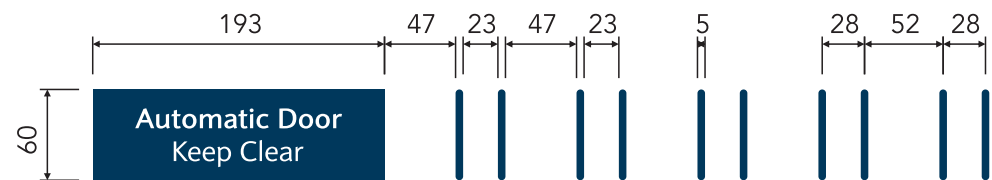


- 1 DECALS from stencil cut self-adhesive V7 vinyl as detailed.
- 2 COPY reading 'Automatic Door Keep Clear' from double sided V7 vinyl
- 3 FIXING METHOD to be internally applied where glazing is clear and unobstructed, externally applied only by exception.

FACE DETAIL 1:5

 

REAR DETAIL 1:5

 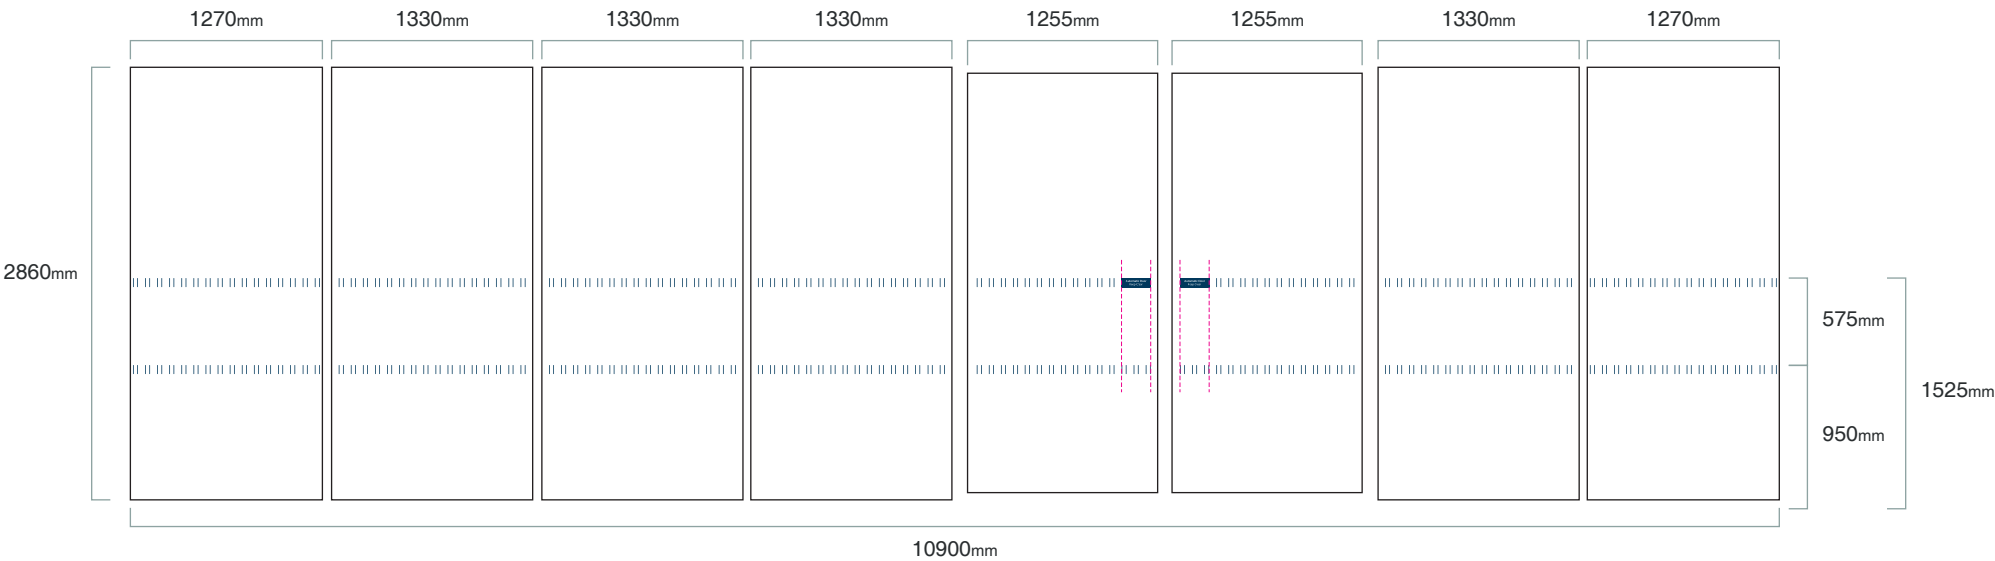

REFER TO REAR 2 PAGES OF BOOKLET FOR COLOUR, FONT & MATERIAL REFERENCES



Site
Barclays
Manchester Market Street

Job Number
144012
Drawing Location

Page
7

Scale
as shown @ A3
Issue / Rev
Issue 07


Drawn by
JS
Checked by

Sales Rep
AC
Date
11/10/24



BUTTERFIELD SIGNS LTD
174 Sunbridge Rd
Bradford West Yorkshire
BD1 2RZ
Tel: 01274 722244
Fax: 01274 848996
Web: www.butterfieldsigns.co.uk

Barclays - Manchester Market Street - Locations

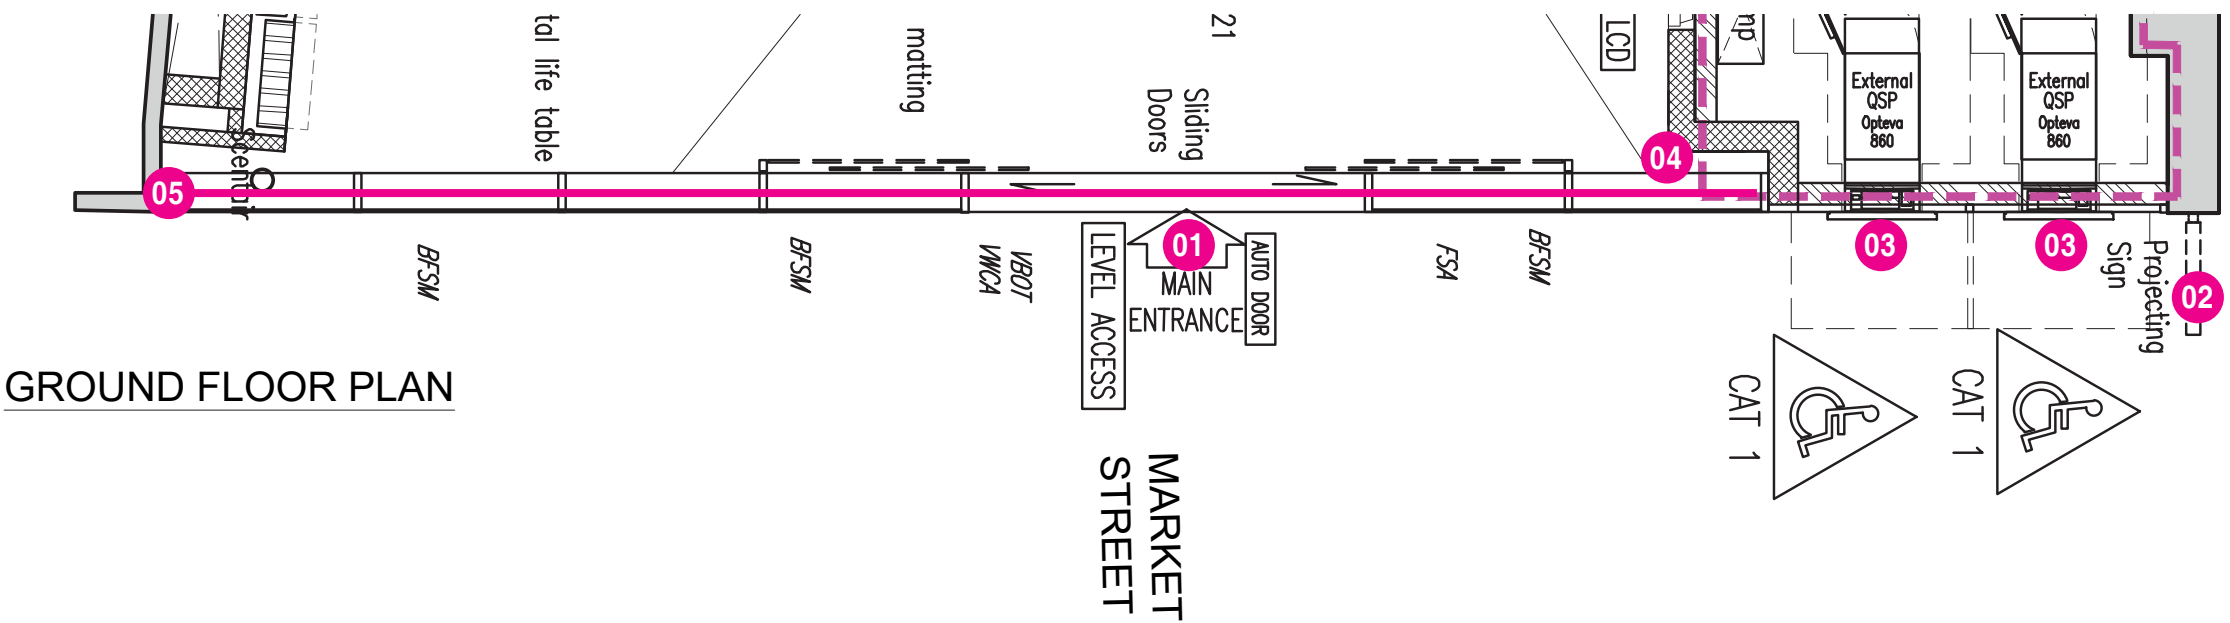

GROUND FLOOR PLAN



Site
Barclays
Manchester Market Street

Job Number
144012
Drawing Location

Page
8

Scale
as shown @ A3
Issue / Rev
Issue 06

Drawn by
JS
Checked by

Sales Rep
AC
Date
11/10/24



BUTTERFIELD SIGNS LTD
174 Sunbridge Rd
Bradford West Yorkshire
BD1 2RZ
Tel: 01274 722244
Fax: 01274 848996
Web: www.butterfieldsigns.co.uk


Barclays - REFERENCE SHEET - COLOURS & TYPEFACE

Logo

Primary:



Eagle:

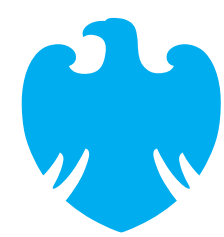

Typeface

Primary:

Expert Sans Regular	
Light	ABCDEFGHIJKLMNOPQRSTUVWXYZ
Regular*	abcdefghijklmnopqrstuvwxyz 1234567890
Bold	.,:;’?!#~£\$€&%@(){}<>^\\’_ =+÷/*

*Shown in example.

Colour Palette

Primary:

Cyan	
Pantone:	—
CMYK:	100/0/0/0
RGB:	0/174/239
HEX:	#00AEEF

White	
Pantone:	White c
CMYK:	0/0/0/0
RGB:	255/255/255
RAL:	9016 Traffic White (satin)
Vinyl:	3M 100-20 White (opaque)
HEX:	#FFFFFF

Secondary:

Blue	
Pantone:	302c
CMYK:	100/49/12/58
(print use only)	

Dark Grey	
Pantone:	425c
CMYK:	0/0/0/80
RGB:	102/102/102

Black	
Pantone:	Black c
CMYK:	0/0/0/100
RGB:	0/0/0

Silver	
Pantone:	—
RAL:	9006 White
Aluminium satin	

Language

Specification:

BSK: Bespoke
CA1: Critical Action point 1
CSK: Countersunk
C/W: Complete with
DTM: Direct to media
LAM: Laminate
N/A: Not applicable
SUP: Superseded
TBC: (missing info) to be confirmed
TBD: (yet) to be determined

Measurements:

CL: Centerline
EQ: Equal
FFL: Finished floor level
NOM: Nominal
O/A: Overall
R00mm: Radius
TOL: Tolerance
±00mm: Tolerance range
~00mm: Approximate
Ø00mm: Diameter
(+00mm AR): All-round bleed amount
(+00mm L,R,T,B): Bleed edge amount
00°: Degree
00cd/m²: Candela per square metre
00lm: Lumens
00K: Colour temperature (kelvin)

Surfaces:

S/S: Single Sided
D/S: Double Sided
T/S: Tri Sided
FA: Face applied (first surface)
RA: Reverse applied (second surface)
←👁️: Viewing angle

Colour:

PMS: Pantone matching system
RAL: RAL colour system (UK paint)
MP: Matthew’s Paint (US paint)

Sign ID:

E.01: External item 1
I.01: Internal item 1
I.GF.01: Internal (with floor indicator)
X.01: Out of Scope item 1
FL.FIL.WHT.X: Product/Illumination/Colour/Size



Site
Barclays
Manchester Market Street

Job Number
144012
Drawing Location

Page
9

Scale
as shown @ A3
Issue / Rev
Issue 06

Drawn by
JS
Checked by

Sales Rep
AC
Date
11/10/24



BUTTERFIELD SIGNS LTD
174 Sunbridge Rd
Bradford West Yorkshire
BD1 2RZ
Tel: 01274 722244
Fax: 01274 848996
Web: www.butterfieldsigns.co.uk

Barclays - REFERENCE SHEET - MATERIAL SUMMARY

Paint

P1 RAL _ 'or' PANTONE _ Cyan [TBD]
Powder coated or Wet spray 30% gloss finish

P2 RAL 9010 Pure White
Powder coated 30% gloss finish

P3 RAL 9006 White Aluminium (Silver)
Powder coated 30% gloss finish

P4 Cromadex 222 LWN 415 Bronze
Powder coated or Wet spray 30% gloss finish

P5 RAL 9004 Black Blue
Powder coated 30% gloss finish

Vinyl

V1 3M Scotchcal 2230-82 Light Blue
Translucent matt finish

V2 MD5A White - Printed CMYK 100/0/0/0
Opaque c/w digitally printed colour and matt LAM finish

V3 3M 100-20 White
Opaque matt finish

V4 MACal 99728-00 White
Translucent (diffuser) matt finish

V5 3M 3630-22 Black
Opaque matt finish

V6 PANTONE 425c Dark Grey (CMYK 0/0/0/80)
Opaque matt finish

V7 PANTONE 302c Blue (CMYK 100/49/12/58)
Opaque matt finish

Material

M1 Cyan 727 Px Acrylic
3mm/5mm/10mm thick translucent gloss finish

M2 Dense White 069 Px Acrylic
5mm thick Opaque gloss finish

M3 Opal 030 Px Acrylic
10mm thick translucent gloss finish

M4 Clear Px Acrylic
10mm/15mm thick clear gloss finish

M5 Descales Stainless Steel
2mm/2.5mm thick

M6 Descales Stainless Steel Coil
1.2mm/2mm thick coil [20/30/50/60mm deep]

ALTERNATIVE

M7 Aluminium
2mm/2.5mm/6mm thick

M8 Aluminium Coil
1.2mm/2mm thick coil [20/30/50/60mm deep]

M9 White Foamex Board
10mm thick opaque matte finish



Site
Barclays
Manchester Market Street

Job Number
144012
Drawing Location

Page
10

Scale
as shown @ A3
Issue / Rev
Issue 06

Drawn by
JS
Checked by

Sales Rep
AC
Date
11/10/24



BUTTERFIELD SIGNS LTD
174 Sunbridge Rd
Bradford West Yorkshire
BD1 2RZ
Tel: 01274 722244
Fax: 01274 848996
Web: www.butterfieldsigns.co.uk