


Existing Site Plan

 

© COPYRIGHT This drawing is protected by copyright and shall not be reproduced in any form without first gaining permission from Mulholland Architecture Ltd

Mulholland Architecture shall have no responsibility for any use made of this document other than for which it was prepared and issued.

All dimensions and levels should be checked on site. All dimensions to be taken on site prior to manufacture of any component or element. Do not scale from this drawing. Please report any discrepancies to Mulholland Architecture.

All works to be in accordance with all current editions and relevant clauses of building regulations, British Standards, Codes of Practice and HSE directives even if not stated.

All pipes, drains, services etc to be accurately located on site prior to demolition/excavation/construction. All disturbed surfaces to be made good thereafter.

Final building works to be in accordance with relevant building regulations - Structural engineers drawings to supercede drawn information.

If in doubt, ask.

Revision	Date	Author
*	26/02/25	

Stage:

Existing Drawings

Drawing Title:	Drawing Size:
Existing Site Plan	1:200 @A2

Project: Job Number: 062

Ground & first floor
reconfiguration inc. elevation
alterations to side and rear

Client:

Michael & Vitalija

Site Address:

87 Ashley Lane, Moston,
Manchester, M9 4NU

Drawn: CM	Date: Feb '25	Stage: P
Reviewed by:	Drawing No.	Revision:
CM	Ex-62-002	

Existing Basement Plan

Existing Ground Floor Plan

© COPYRIGHT This drawing is protected by copyright and shall not be reproduced in any form without first gaining permission from Mulholland Architecture Ltd

Mulholland Architecture shall have no responsibility for any use made of this document other than for which it was prepared and issued.

All dimensions and levels should be checked on site. All dimensions to be taken on site prior to manufacture of any component or element. Do not scale from this drawing. Please report any discrepancies to Mulholland Architecture.




All works to be in accordance with all current editions and relevant clauses of building regulations, British Standards, Codes of Practice and HSE directives even if not stated.

All pipes, drains, services etc to be accurately located on site prior to demolition/excavation/construction. All disturbed surfaces to be made good thereafter.

Final building works to be in accordance with relevant building regulations - Structural engineers drawings to supercede drawn information.

If in doubt, ask.

Revision	Date	Author
	26/02/25	

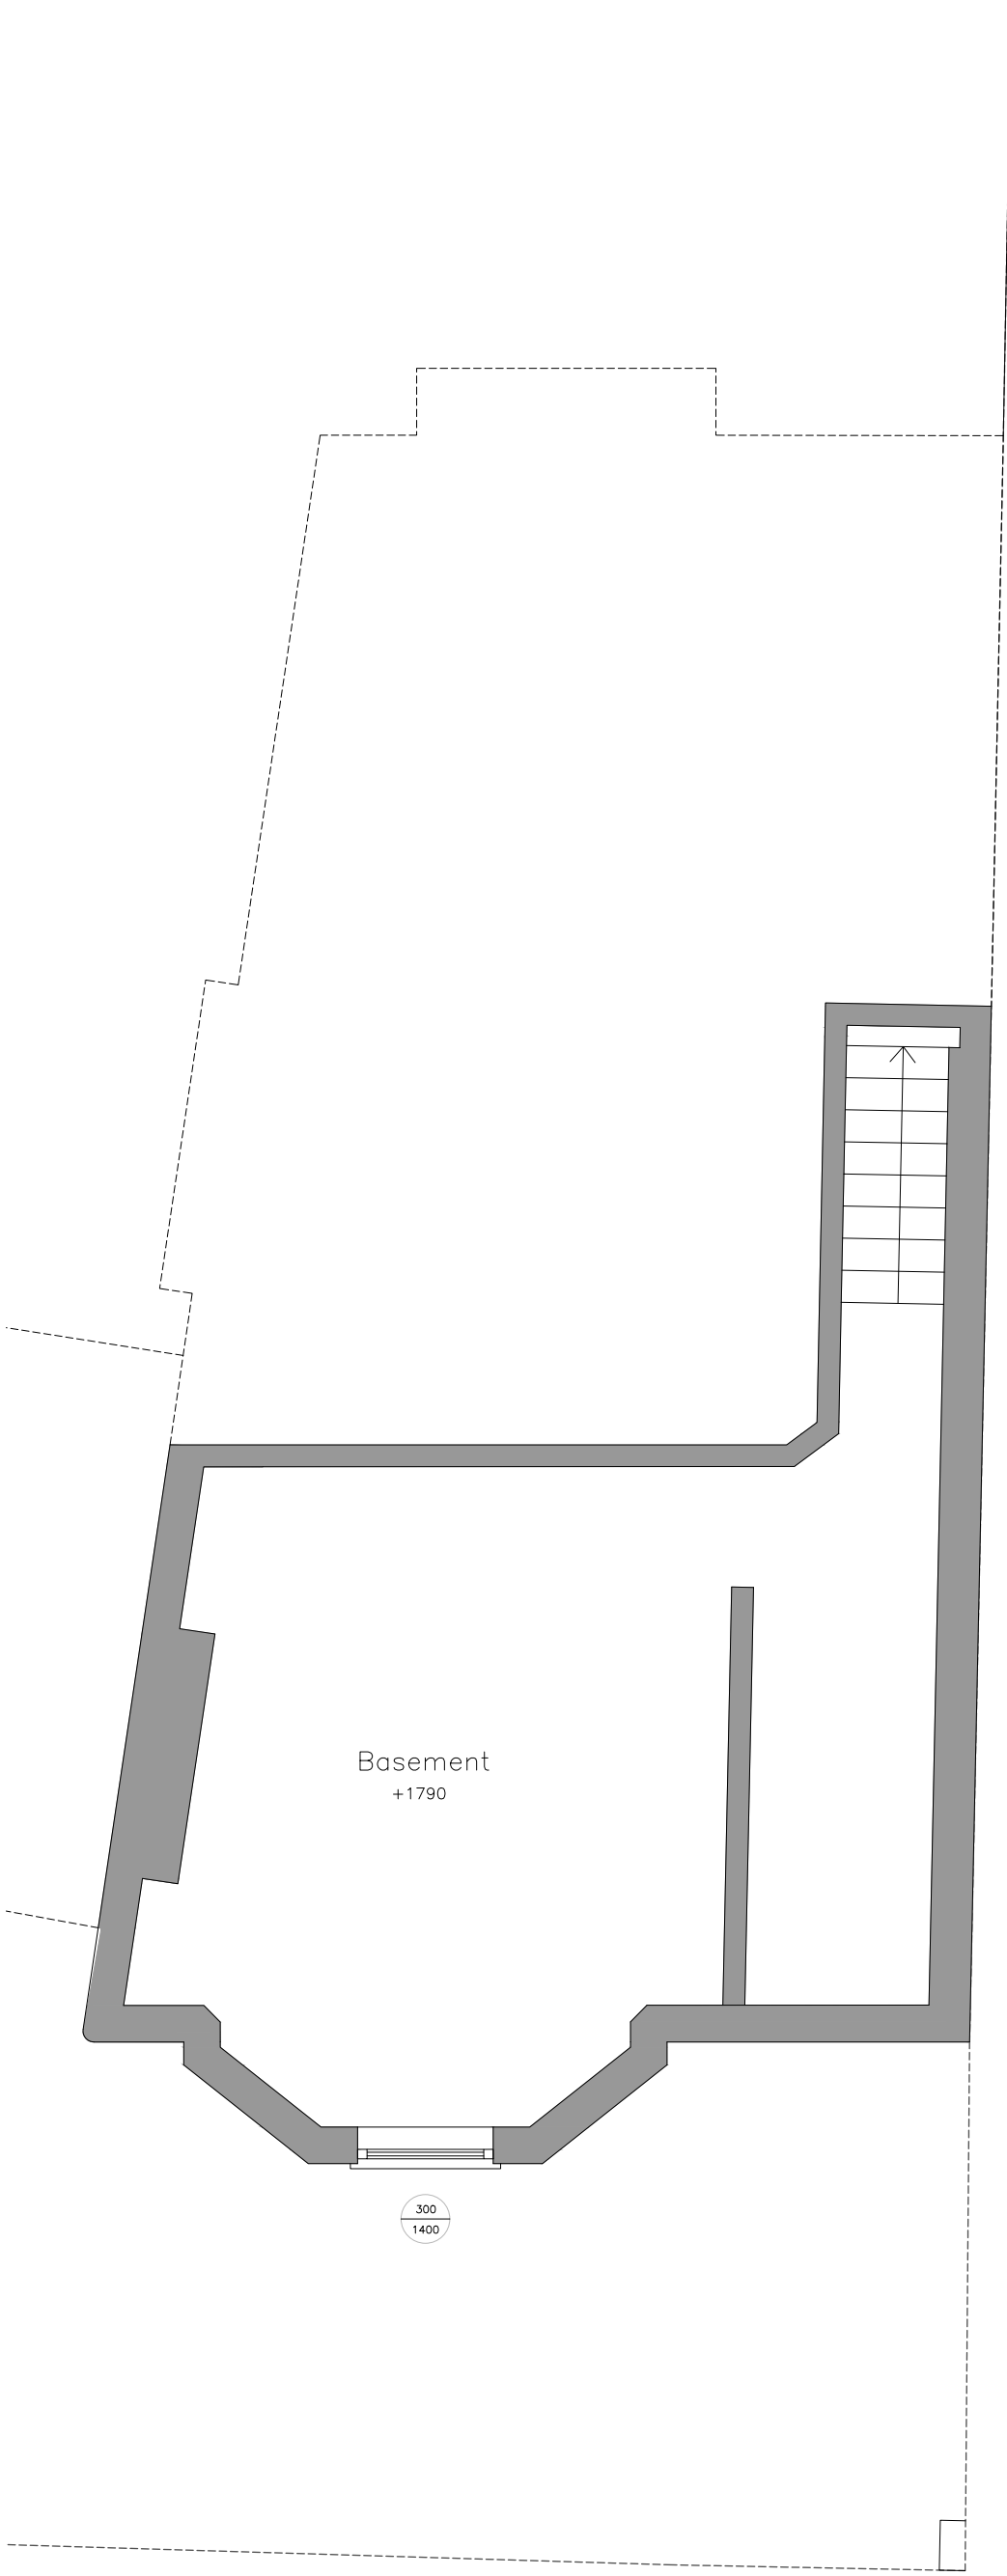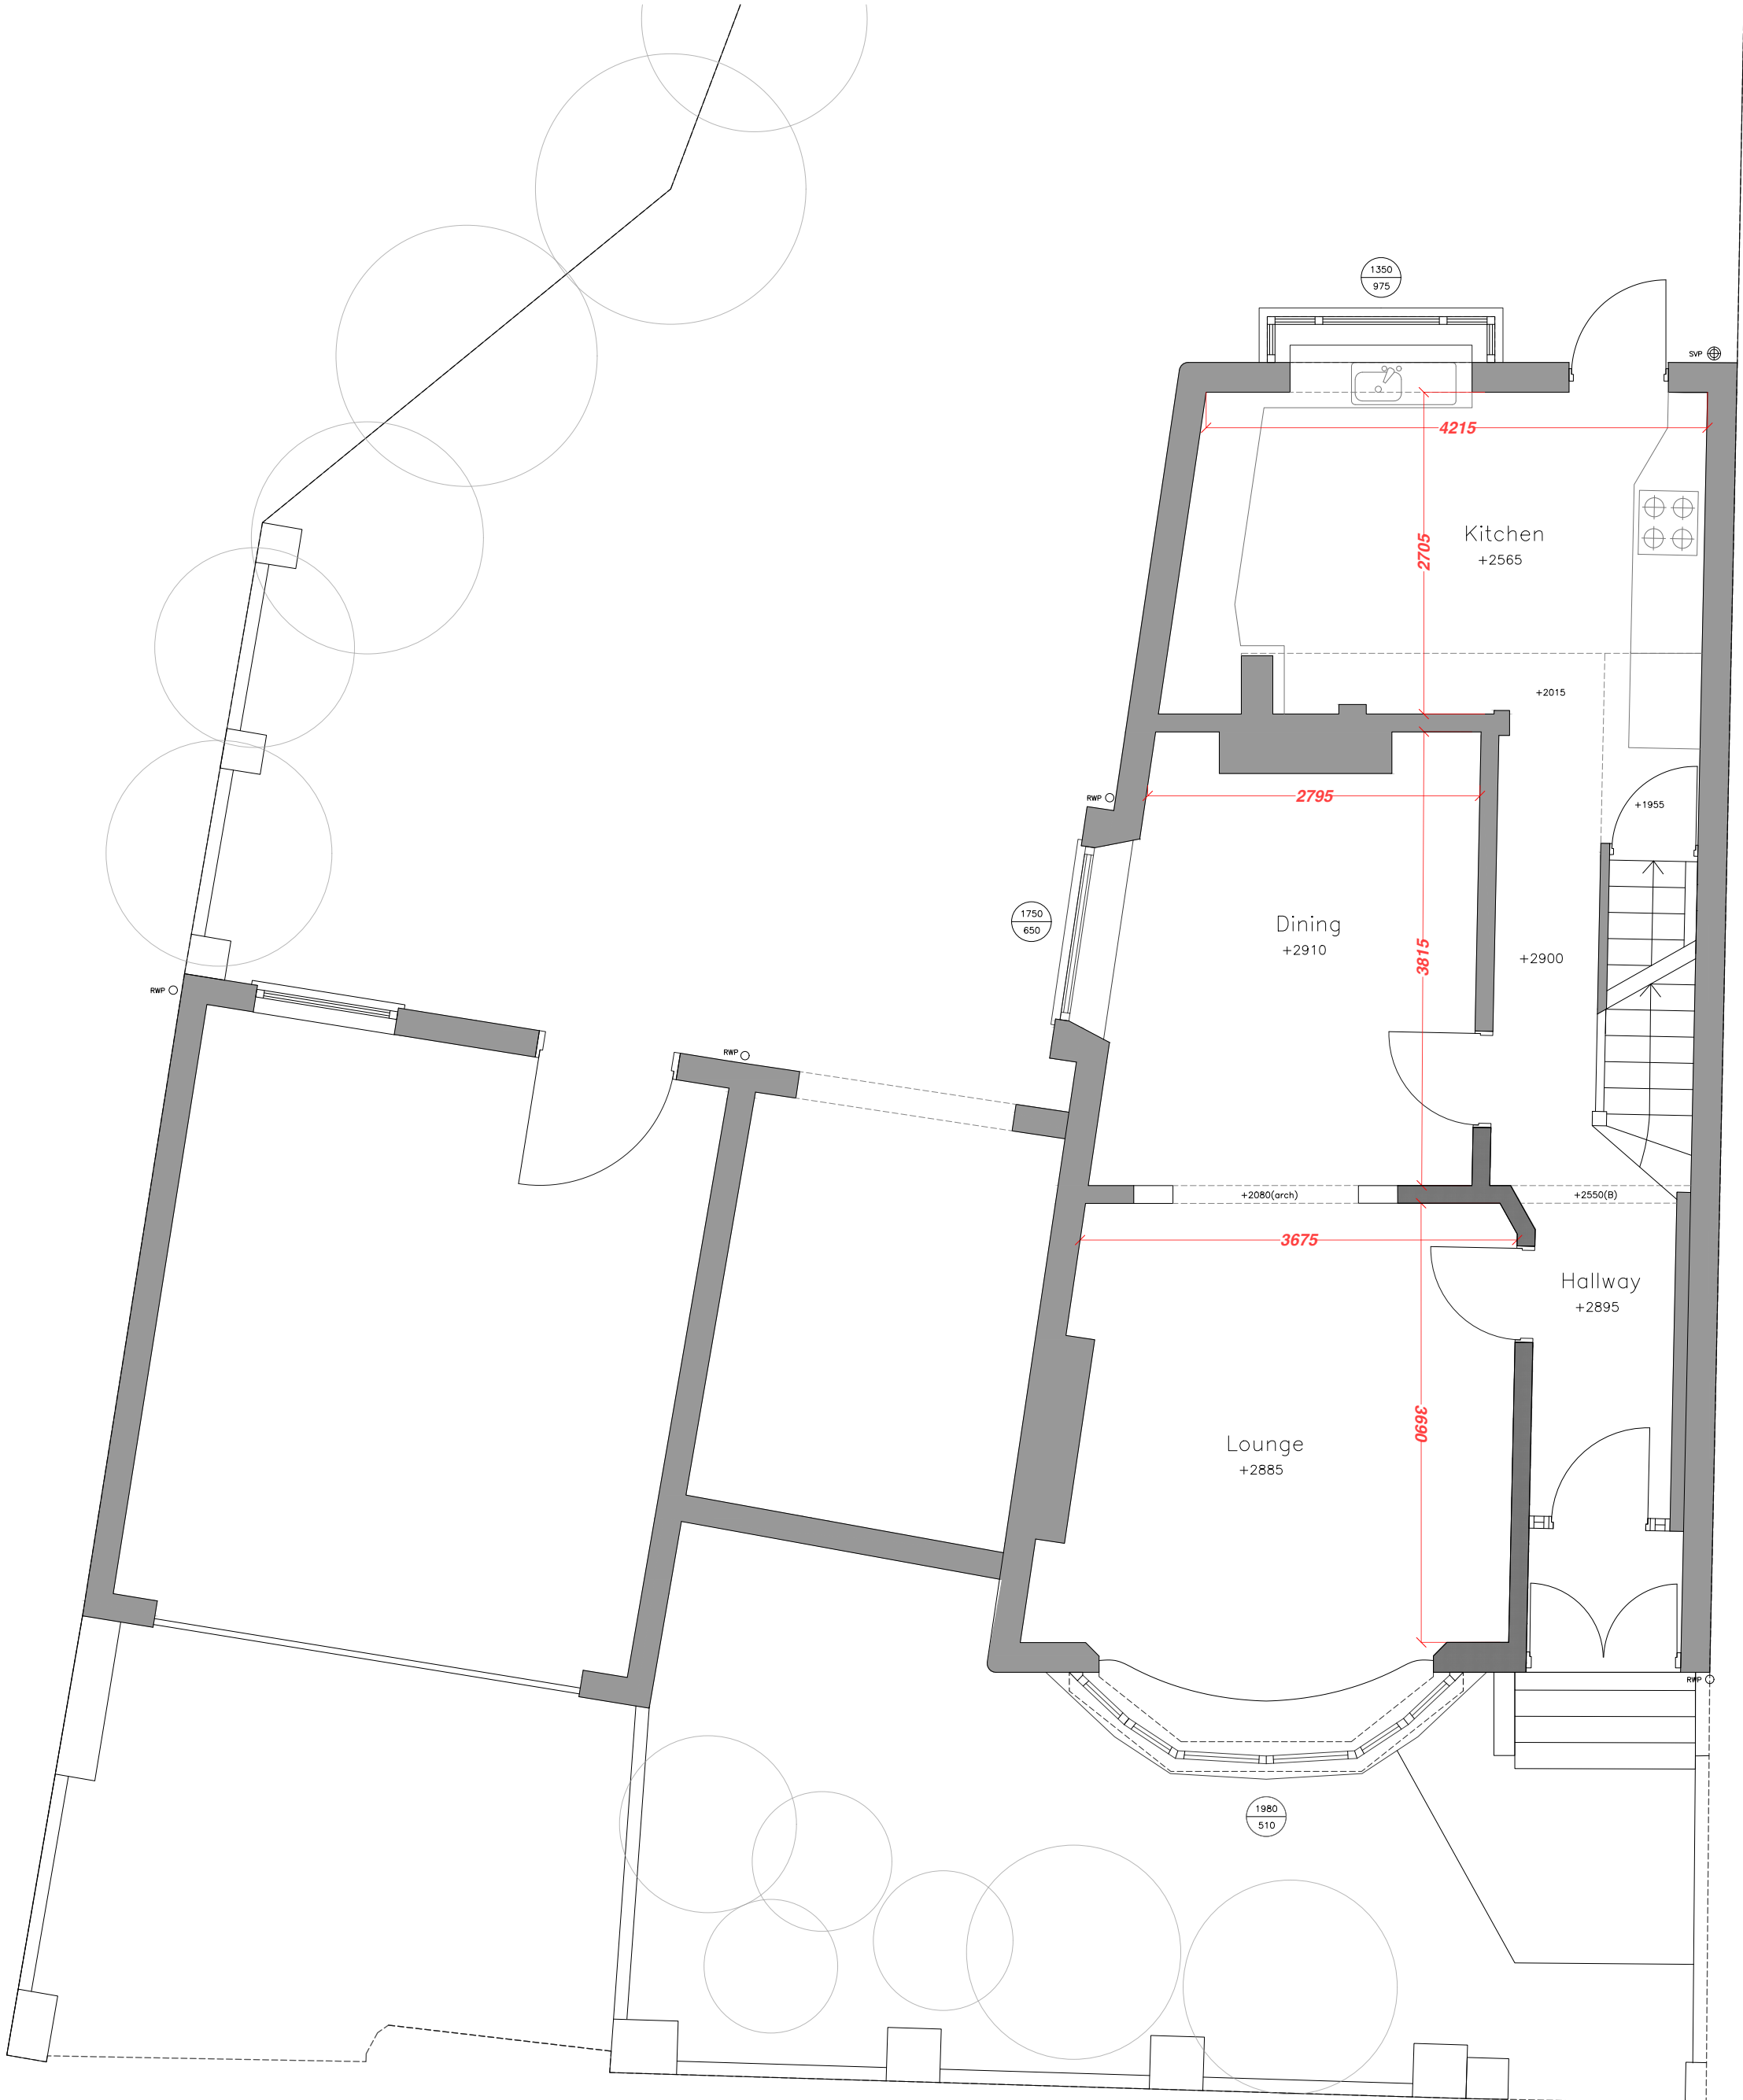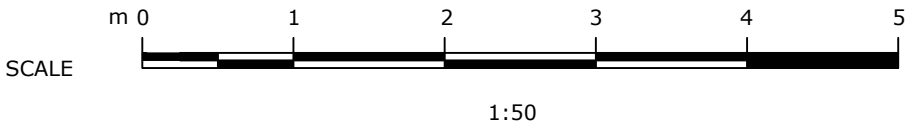

Stage:

Existing Drawings

Drawing Title:	Drawing Size:
Existing Basement & Ground Floor Plan	1:50 @A2

Project:	Job Number: 062
----------	-----------------

Ground & first floor reconfiguration inc. elevation alterations to side and rear

Client:

Michael & Vitalija

Site Address:


87 Ashley Lane, Moston, Manchester, M9 4NU

Drawn: CM	Date: Feb '25	Stage: P
-----------	---------------	----------



Reviewed by:	Drawing No.	Revision:
--------------	-------------	-----------

CM	Ex-062-100	
----	------------	--

Existing First Floor Plan

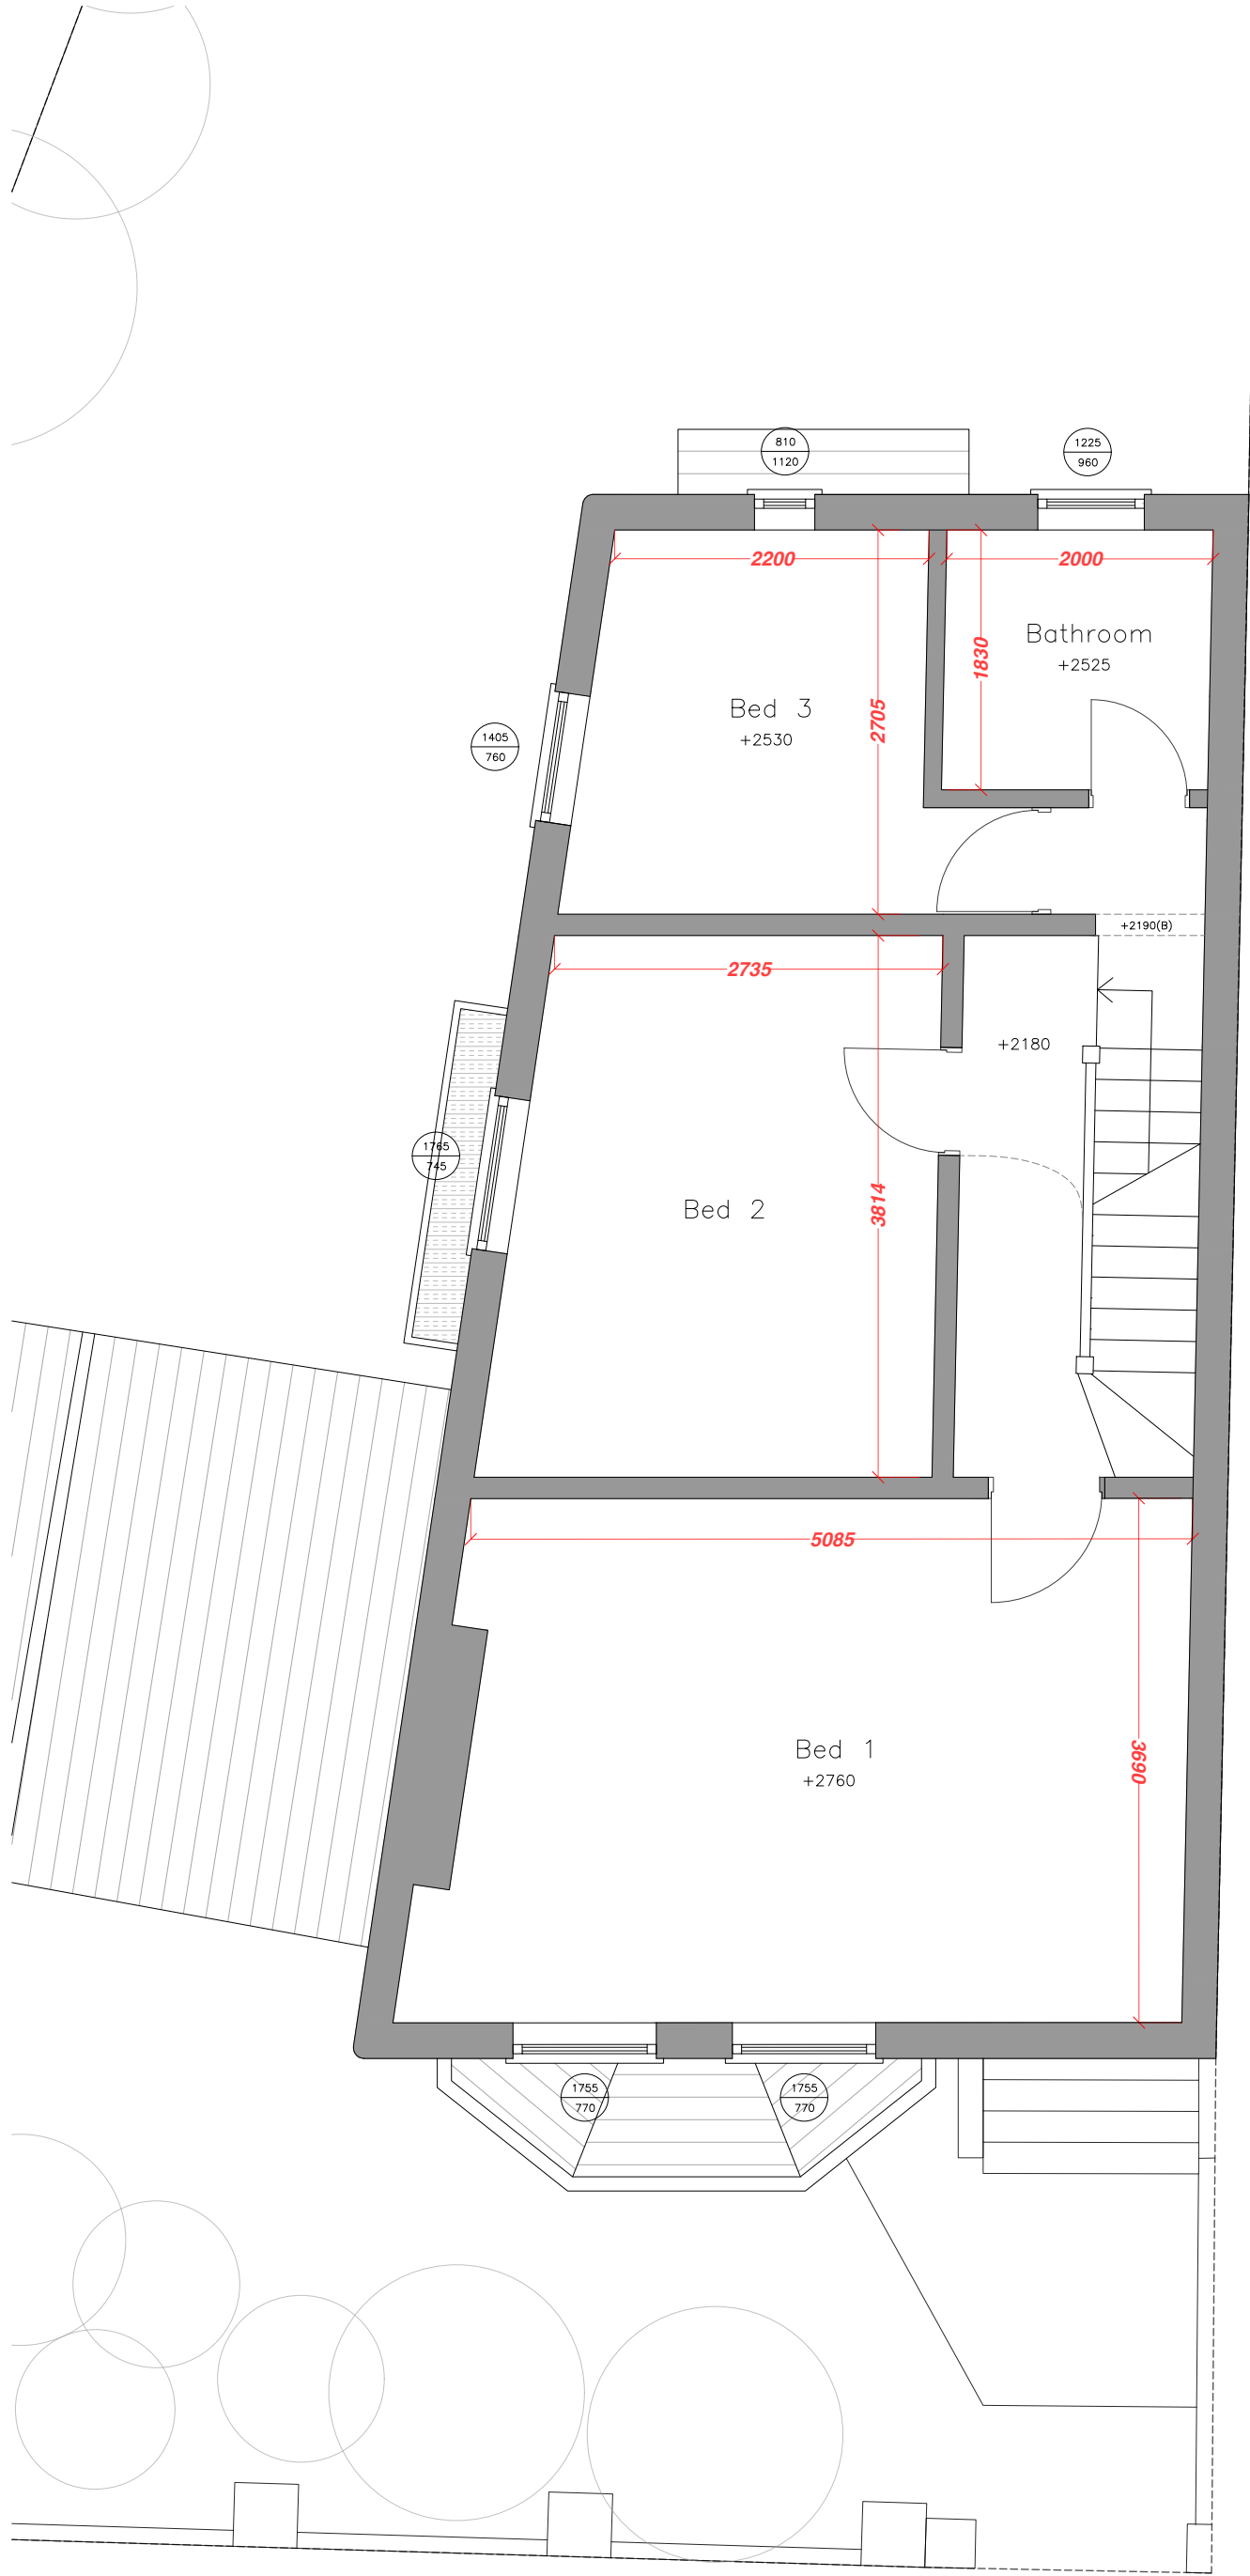

Existing Second Floor Plan

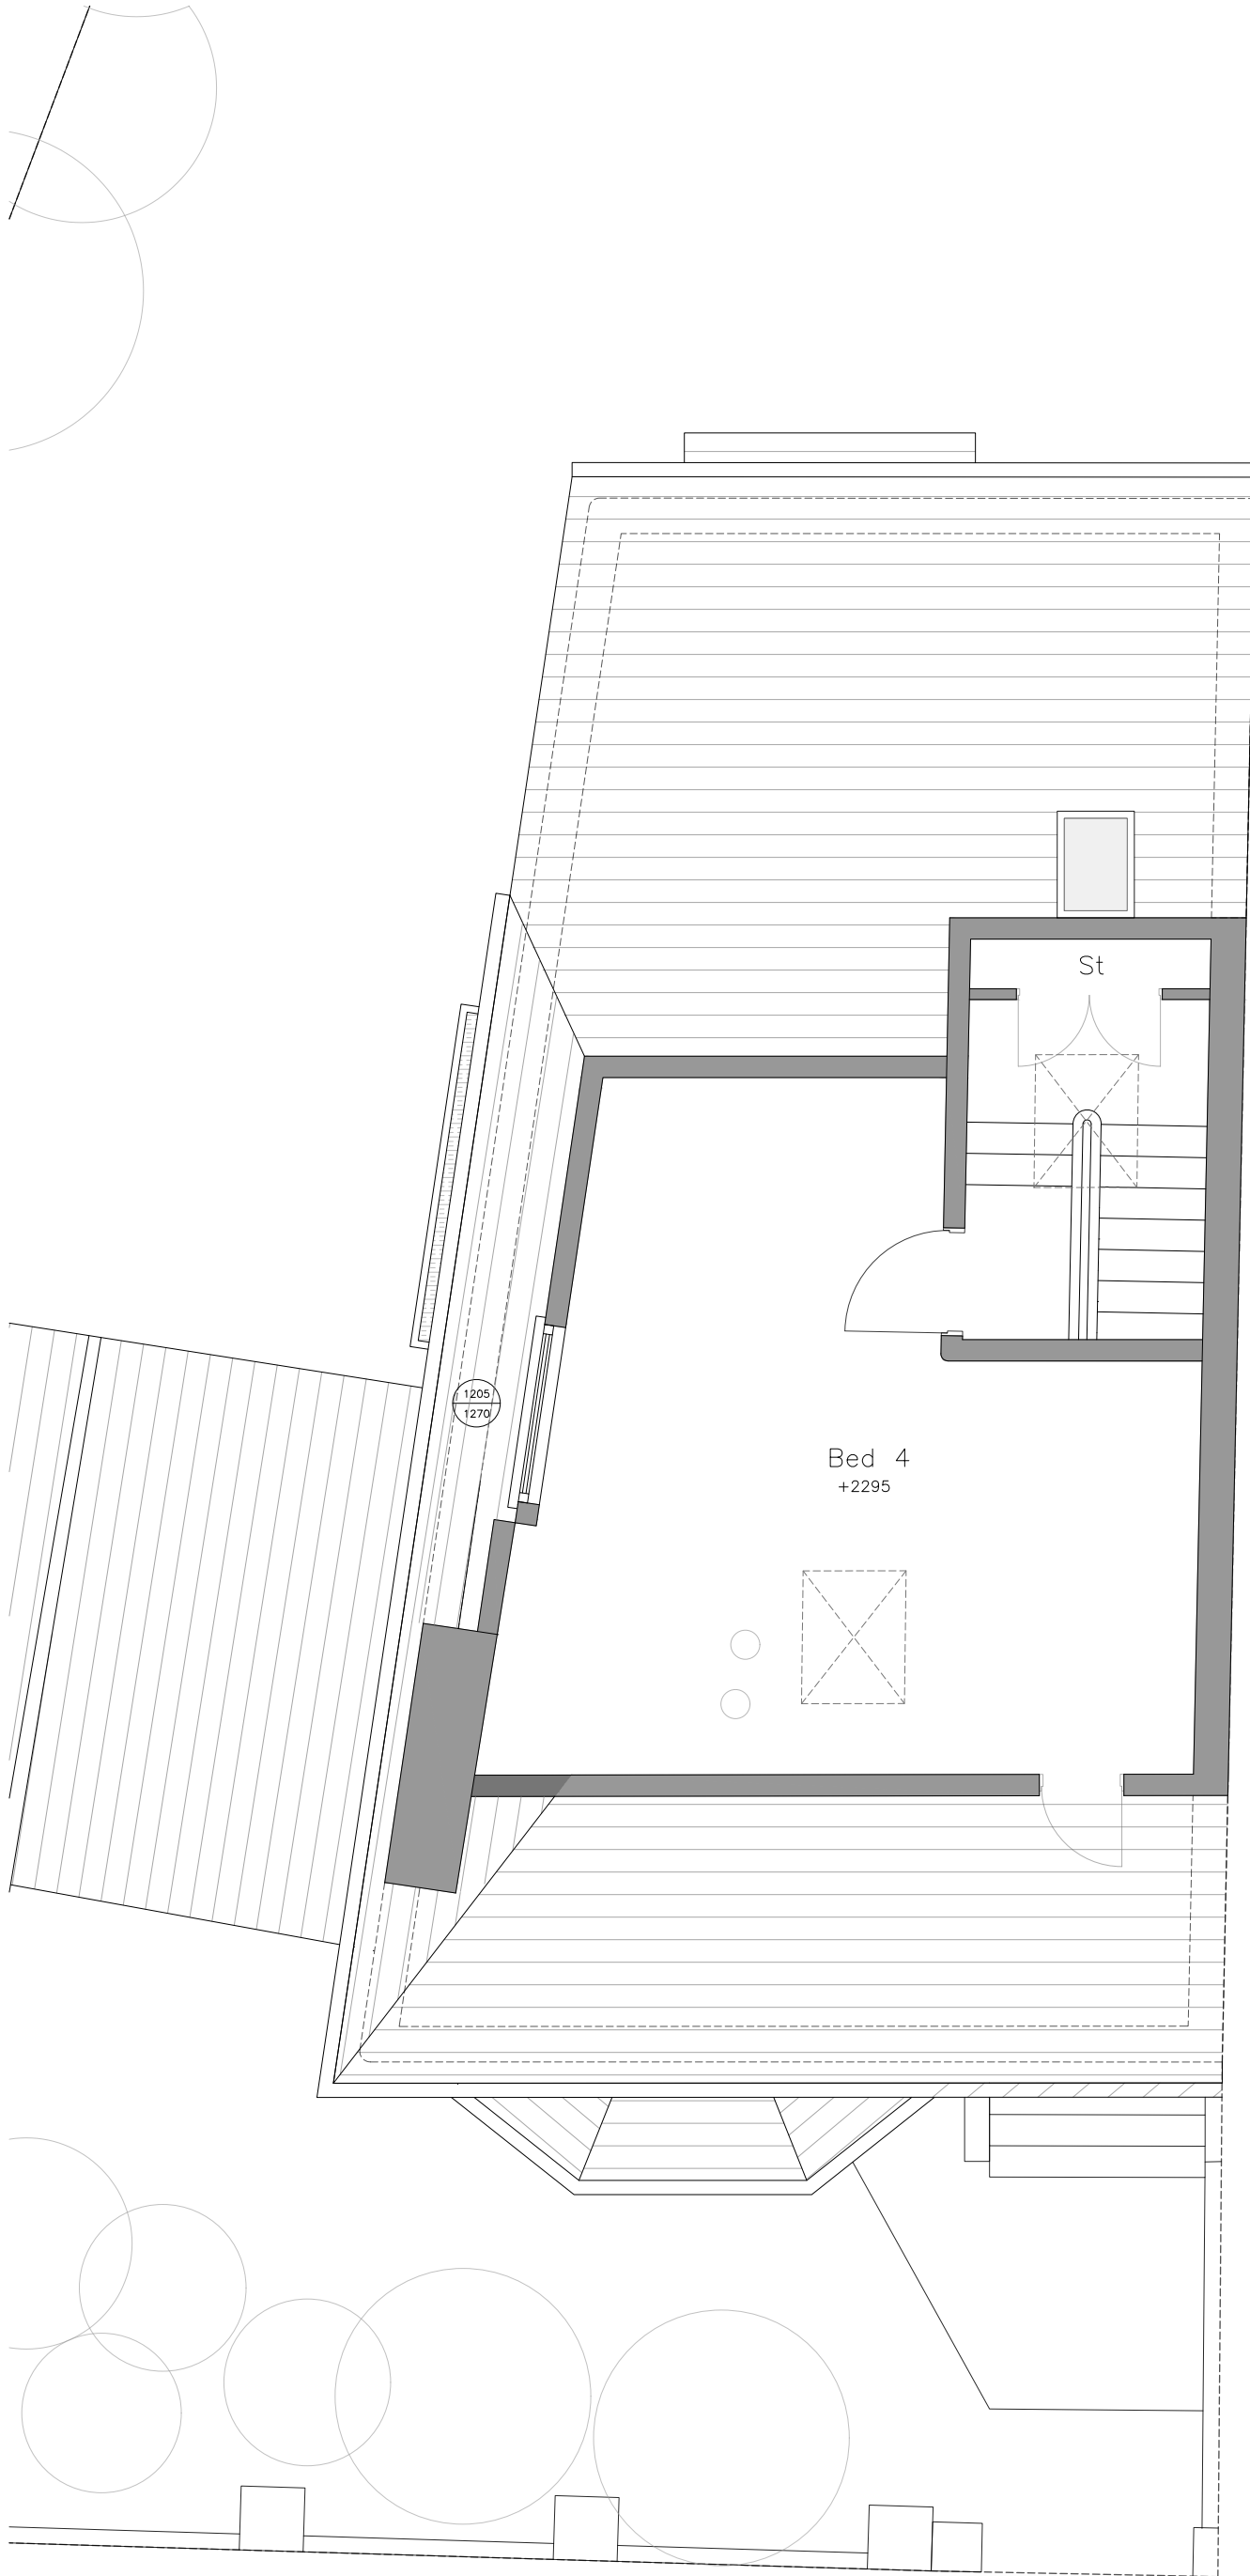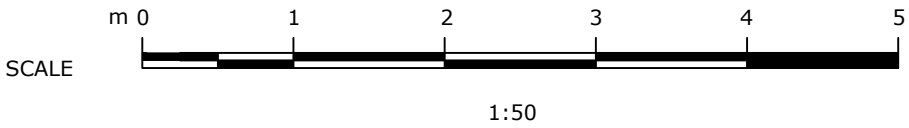

Revision	Date	Author
	26/02/25	

Stage:

Existing Drawings

Drawing Title:	Drawing Size:
Existing First & Second Floor Plan	1:50 @A2

Project:	Job Number:
	062

Ground & first floor reconfiguration inc. elevation alterations to side and rear

Client:



Michael & Vitalija

Site Address:

87 Ashley Lane, Moston, Manchester, M9 4NU

Drawn:	Date:	Stage:
CM	Feb '25	P
Reviewed by:	Drawing No.	Revision:
CM	Ex-062-101	

Existing Roof Plan

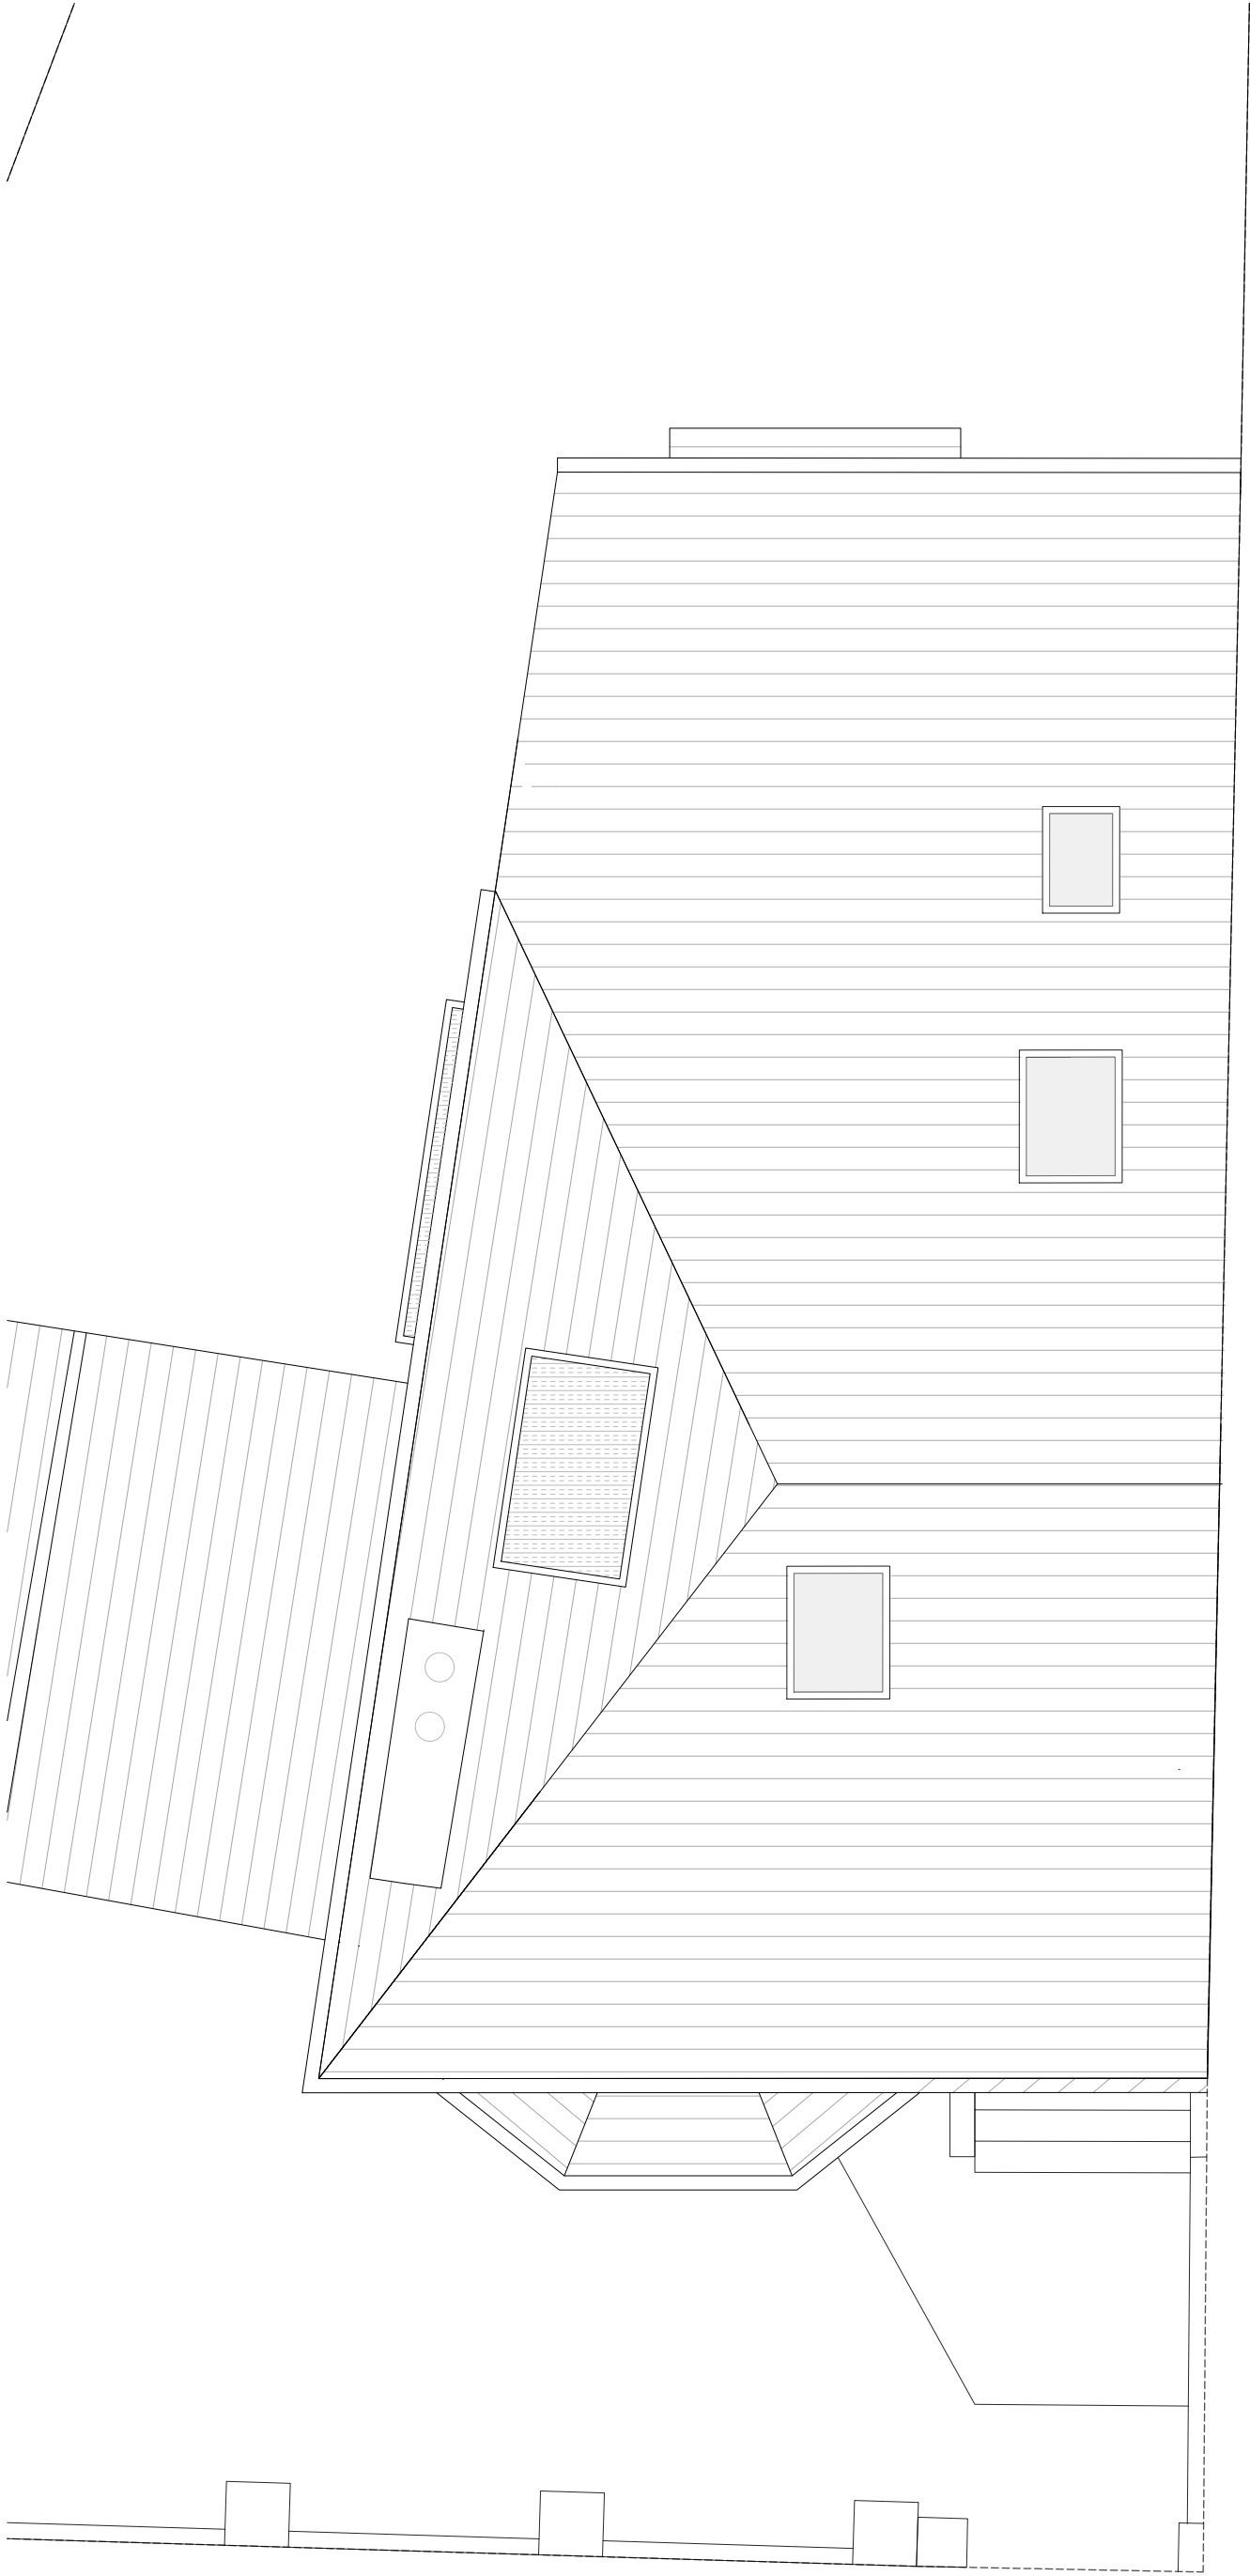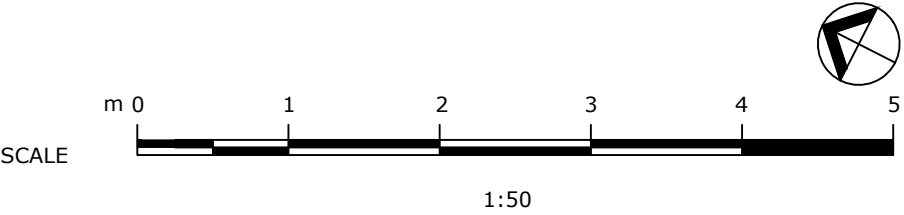

© COPYRIGHT This drawing is protected by copyright and shall not be reproduced in any form without first gaining permission from Mulholland Architecture Ltd

Mulholland Architecture shall have no responsibility for any use made of this document other than for which it was prepared and issued.

All dimensions and levels should be checked on site. All dimensions to be taken on site prior to manufacture of any component or element. Do not scale from this drawing. Please report any discrepancies to Mulholland Architecture.

All works to be in accordance with all current editions and relevant clauses of building regulations, British Standards, Codes of Practice and HSE directives even if not stated.

All pipes, drains, services etc to be accurately located on site prior to demolition/excavation/construction. All disturbed surfaces to be made good thereafter.

Final building works to be in accordance with relevant building regulations - Structural engineers drawings to supercede drawn information.

If in doubt, ask.

Revision	Date	Author
	26/02/25	

Stage:

Existing Drawings

Drawing Title:	Drawing Size:
Existing Roof Plan	1:50 @A2

Project:	Job Number:
	062

Ground & first floor
reconfiguration inc. elevation
alterations to side and rear

Client:

Michael & Vitalija

Site Address:

87 Ashley Lane, Moston,
Manchester, M9 4NU

Drawn:	Date:	Stage:
CM	Feb '25	P
Reviewed by:	Drawing No.	Revision:
CM	Ex-062-102	

Existing Front Elevation (01)



© COPYRIGHT This drawing is protected by copyright and shall not be reproduced in any form without first gaining permission from Mulholland Architecture Ltd

Mulholland Architecture shall have no responsibility for any use made of this document other than for which it was prepared and issued.

All dimensions and levels should be checked on site. All dimensions to be taken on site prior to manufacture of any component or element. Do not scale from this drawing. Please report any discrepancies to Mulholland Architecture.

All works to be in accordance with all current editions and relevant clauses of building regulations, British Standards, Codes of Practice and HSE directives even if not stated.

All pipes, drains, services etc to be accurately located on site prior to demolition/excavation/construction. All disturbed surfaces to be made good thereafter.

Final building works to be in accordance with relevant building regulations - Structural engineers drawings to supercede drawn information.

If in doubt, ask.

Revision	Date	Author
	26/02/25	

Stage:

Existing Drawings

Drawing Title:	Drawing Size:
Existing Front Elevation	1:50 @A2

Project: Job Number: 062

Ground & first floor
reconfiguration inc. elevation
alterations to side and rear

Client:

Michael & Vitalija

Site Address:

87 Ashley Lane, Moston,
Manchester, M9 4NU

Drawn: CM	Date: Feb '25	Stage: P
Reviewed by:	Drawing No.	Revision:
CM	Ex-062-200	

© COPYRIGHT This drawing is protected by copyright and shall not be reproduced in any form without first gaining permission from Mulholland Architecture Ltd

Mulholland Architecture shall have no responsibility for any use made of this document other than for which it was prepared and issued.


All dimensions and levels should be checked on site. All dimensions to be taken on site prior to manufacture of any component or element. Do not scale from this drawing. Please report any discrepancies to Mulholland Architecture.

All works to be in accordance with all current editions and relevant clauses of building regulations, British Standards, Codes of Practice and HSE directives even if not stated.

All pipes, drains, services etc to be accurately located on site prior to demolition/excavation/construction. All disturbed surfaces to be made good thereafter.

Final building works to be in accordance with relevant building regulations - Structural engineers drawings to supercede drawn information.

If in doubt, ask.

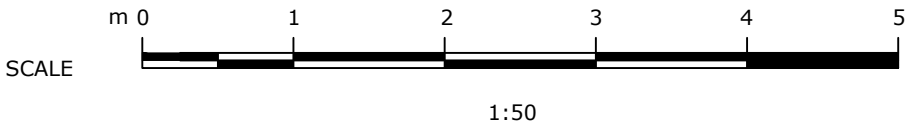

Stage:

Existing Drawings

Drawing Title:

Existing Rear Elevation

Drawing Size:

1:50
@A2

Project:

Job Number: 062

Ground & first floor
reconfiguration inc. elevation
alterations to side and rear

Client:

Michael & Vitalija

Site Address:

87 Ashley Lane, Moston,
Manchester, M9 4NU

Drawn: CM

Date: Feb '25

Stage: P

Reviewed by:

Drawing No.

Revision:

CM

Ex-062-201

© COPYRIGHT This drawing is protected by copyright and shall not be reproduced in any form without first gaining permission from Mulholland Architecture Ltd

Mulholland Architecture shall have no responsibility for any use made of this document other than for which it was prepared and issued.

All dimensions and levels should be checked on site. All dimensions to be taken on site prior to manufacture of any component or element. Do not scale from this drawing. Please report any discrepancies to Mulholland Architecture.

All works to be in accordance with all current editions and relevant clauses of building regulations, British Standards, Codes of Practice and HSE directives even if not stated.

All pipes, drains, services etc to be accurately located on site prior to demolition/excavation/construction. All disturbed surfaces to be made good thereafter.

Final building works to be in accordance with relevant building regulations - Structural engineers drawings to supercede drawn information.

If in doubt, ask.

Revision	Date	Author
	26/02/25	



Stage:

Existing Drawings

Drawing Title:	Drawing Size:
Existing Side Elevation	1:50 @A2

Project:	Job Number:
	062

Ground & first floor
reconfiguration inc. elevation
alterations to side and rear

Client:

Michael & Vitalija

Site Address:

87 Ashley Lane, Moston,
Manchester, M9 4NU

Drawn: CM	Date: Feb '25	Stage: P
Reviewed by:	Drawing No.	Revision:
CM	Ex-062-201	