



0m 1m 2m 3m 4m 5m

VISUAL SCALE 1:100 @ A3

Proposed plans/material amendment is for a scaled back/reduced scheme from the approved double storey rear and side to just a single rear/side extension. The roof on the rear extension will only cover the kitchen area with the rest of the already built extension to remain as a outdoors seating area.

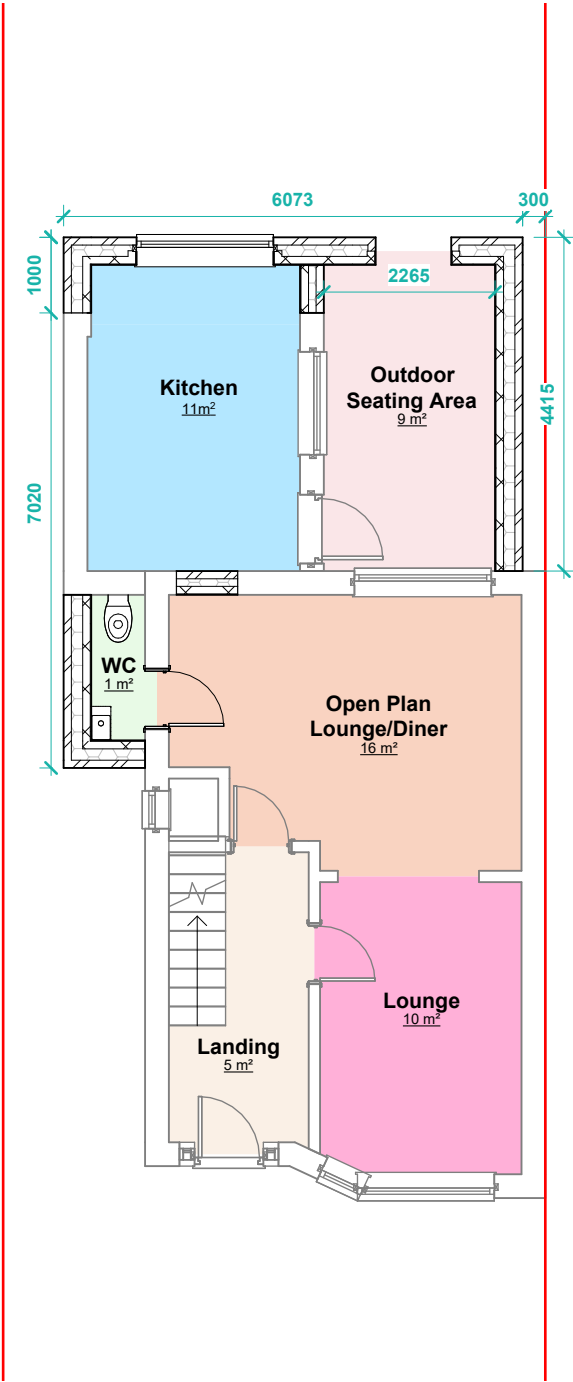

PP Ground Floor
1 : 100

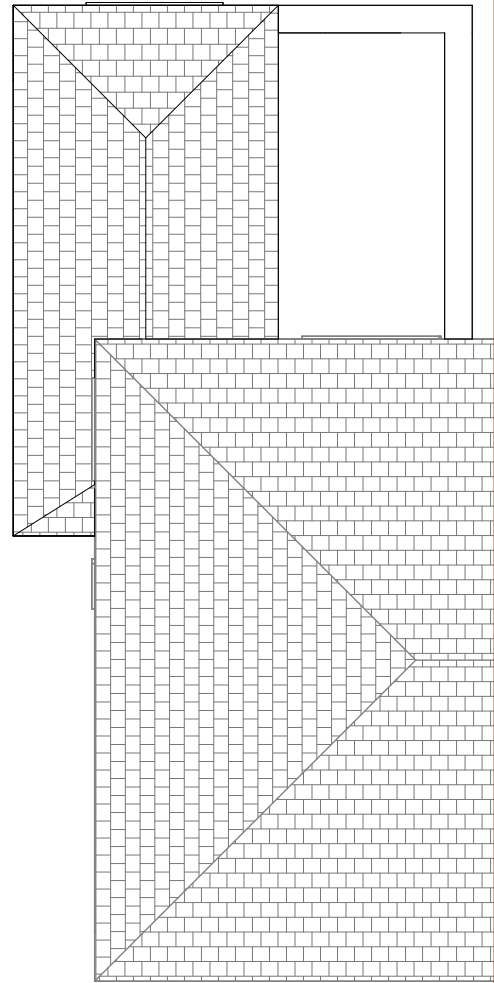

PP Roof Plan
1 : 100

THIS DRAWING IS THE COPYRIGHT OF MD DESIGN CONSULTANCY. DO NOT SCALE FROM THESE DRAWINGS. ALL LEVELS/DIMENSIONS TO BE CHECKED ON SITE PRIOR TO WORKS COMMENCING. REPORT ALL DISCREPANCIES TO CLIENT/DESIGNER.

Proposed Material Amendment To
Previously Approved Application
5 Eastholme Drive, Manchester M19 2QU

Proposed Plans
(DR) A100

Project Number
0066

Client Name
Mrs. Q Siddique

Drawn By
MDR

Rev	Description	Date
A	Issued To Council	18.07.25

Revision A

CIAT


affiliate




MD DESIGN
CONSULTANCY
07728417797
dabeer@mddesigns.co.uk




Front Elevation AS APPROVED
1 : 100

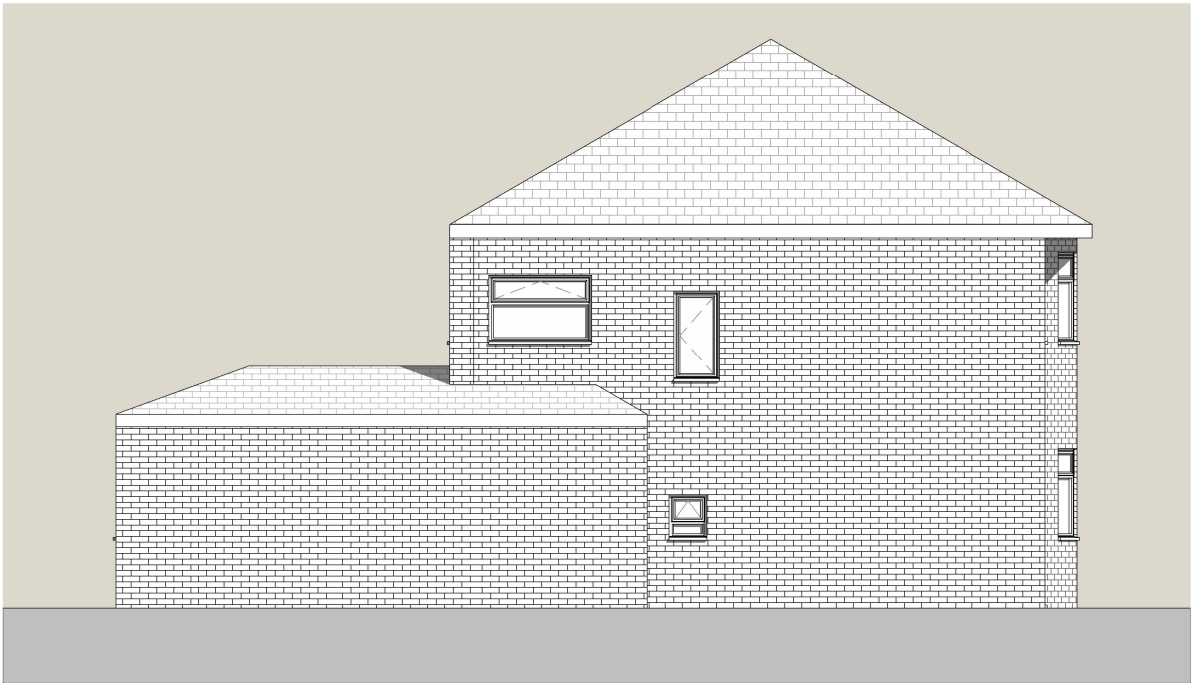

LHS Elevation AS APPROVED
1 : 100

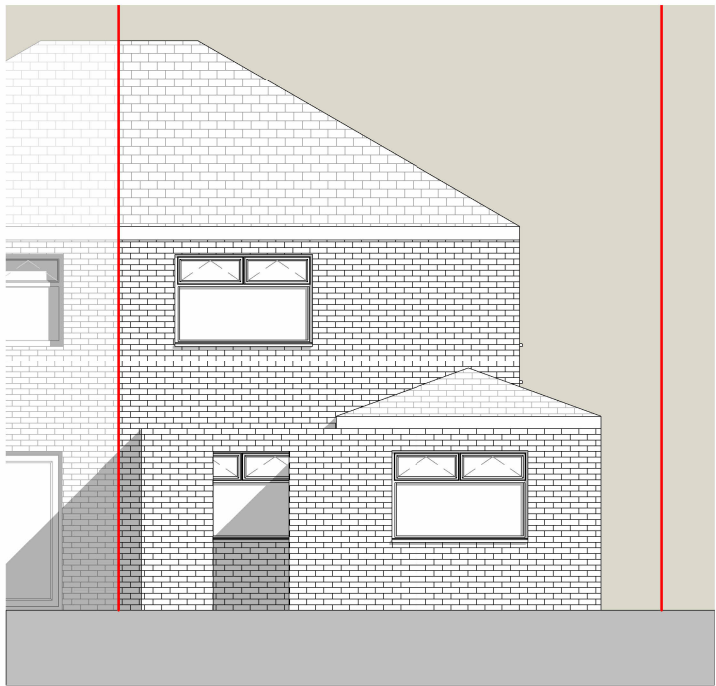

Rear Elevation AS APPROVED
1 : 100

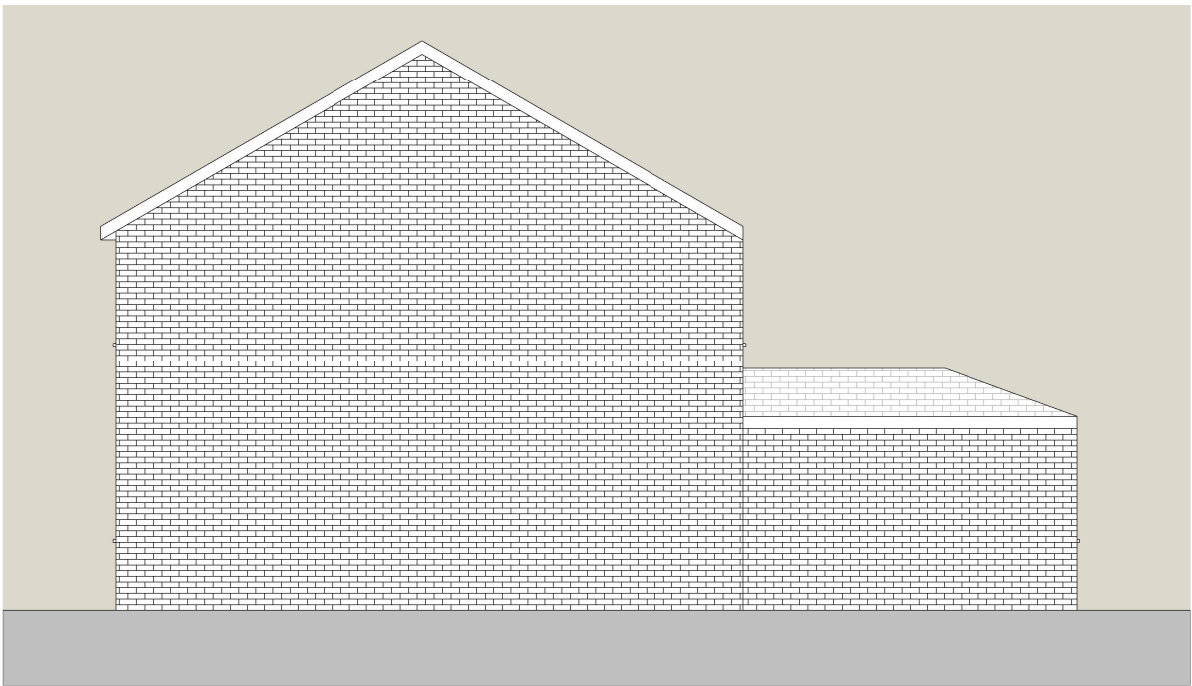

RHS Elevation AS APPROVED
1 : 100

THIS DRAWING IS THE COPYRIGHT OF MD DESIGN CONSULTANCY. DO NOT SCALE FROM THESE DRAWINGS. ALL LEVELS/DIMENSIONS TO BE CHECKED ON SITE PRIOR TO WORKS COMMENCING. REPORT ALL DISCREPANCIES TO CLIENT/DESIGNER.

**Proposed Material Amendment To
Previously Approved Application**
5 Eastholme Drive, Manchester M19 2QU

Proposed Elevations
(DR) A101
Project Number
0066

Client Name
Mrs. Q Siddique
Drawn By
MDR

Rev	Description	Date
A	Issued To Council	18.07.25
Revision A		




THIS DRAWING IS THE COPYRIGHT OF MD DESIGN CONSULTANCY. DO NOT SCALE FROM THESE DRAWINGS. ALL LEVELS/DIMENSIONS TO BE CHECKED ON SITE PRIOR TO WORKS COMMENCING. REPORT ALL DISCREPANCIES TO CLIENT/DESIGNER.

CIAT affiliate	 MD DESIGN CONSULTANCY 07728417797 dabeer@mddesigns.co.uk	Proposed Material Amendment To Previously Approved Application 5 Eastholme Drive, Manchester M19 2QU	3D View (DR) A102	Client Name Mrs. Q Siddique	Rev A	Description Issued To Council	Date 18.07.25
			Project Number 0066	Drawn By MDR			
			Revision A				


0m 1m 2m 3m 4m 5m

VISUAL SCALE 1:100 @ A3

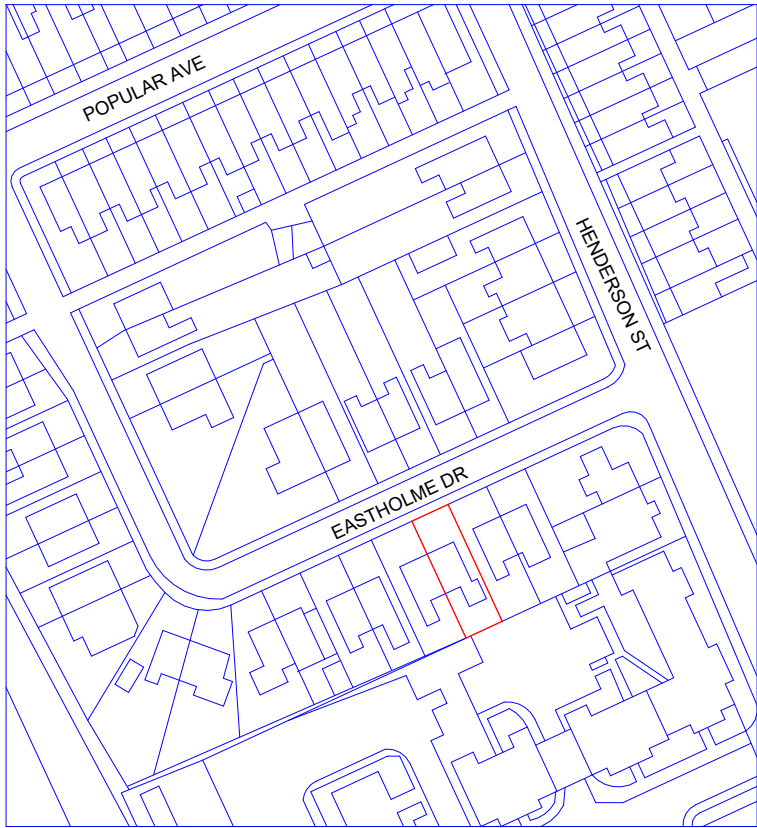


Location Plan

1 : 1250

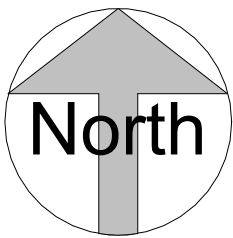

VISUAL SCALE 1:1250 @ A3

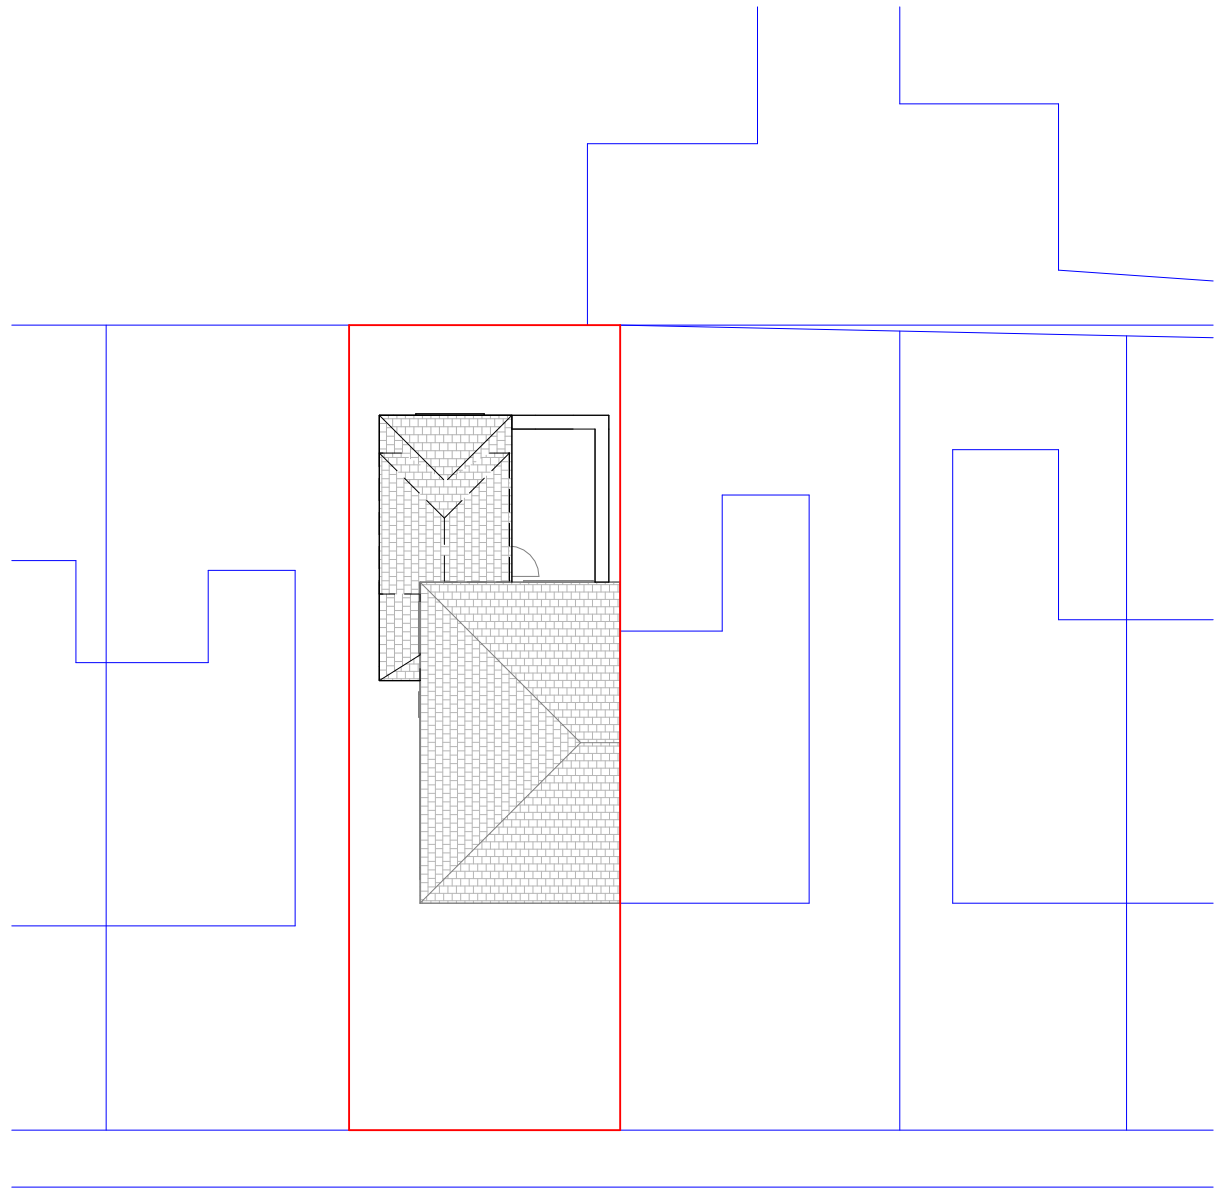


Site Plan AS APPROVED

1 : 200



VISUAL SCALE 1:200 @ A3

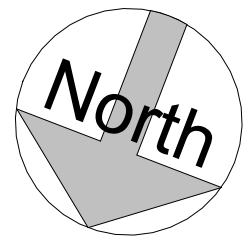

THIS DRAWING IS THE COPYRIGHT OF MD DESIGN CONSULTANCY. DO NOT SCALE FROM THESE DRAWINGS. ALL LEVELS/DIMENSIONS TO BE CHECKED ON SITE PRIOR TO WORKS COMMENCING. REPORT ALL DISCREPANCIES TO CLIENT/DESIGNER.

CIAT

affiliate



MD DESIGN
CONSULTANCY

07728417797
dabeer@mddesigns.co.uk

**Proposed Material Amendment To
Previously Approved Application**

5 Eastholme Drive, Manchester M19 2QU

Location Plan

(DR) A103

Project Number

0066

Client Name

Mrs. Q Siddique

Drawn By

MDR

Rev

A

Description

Issued To Council

Date

18.07.25

Revision

A