

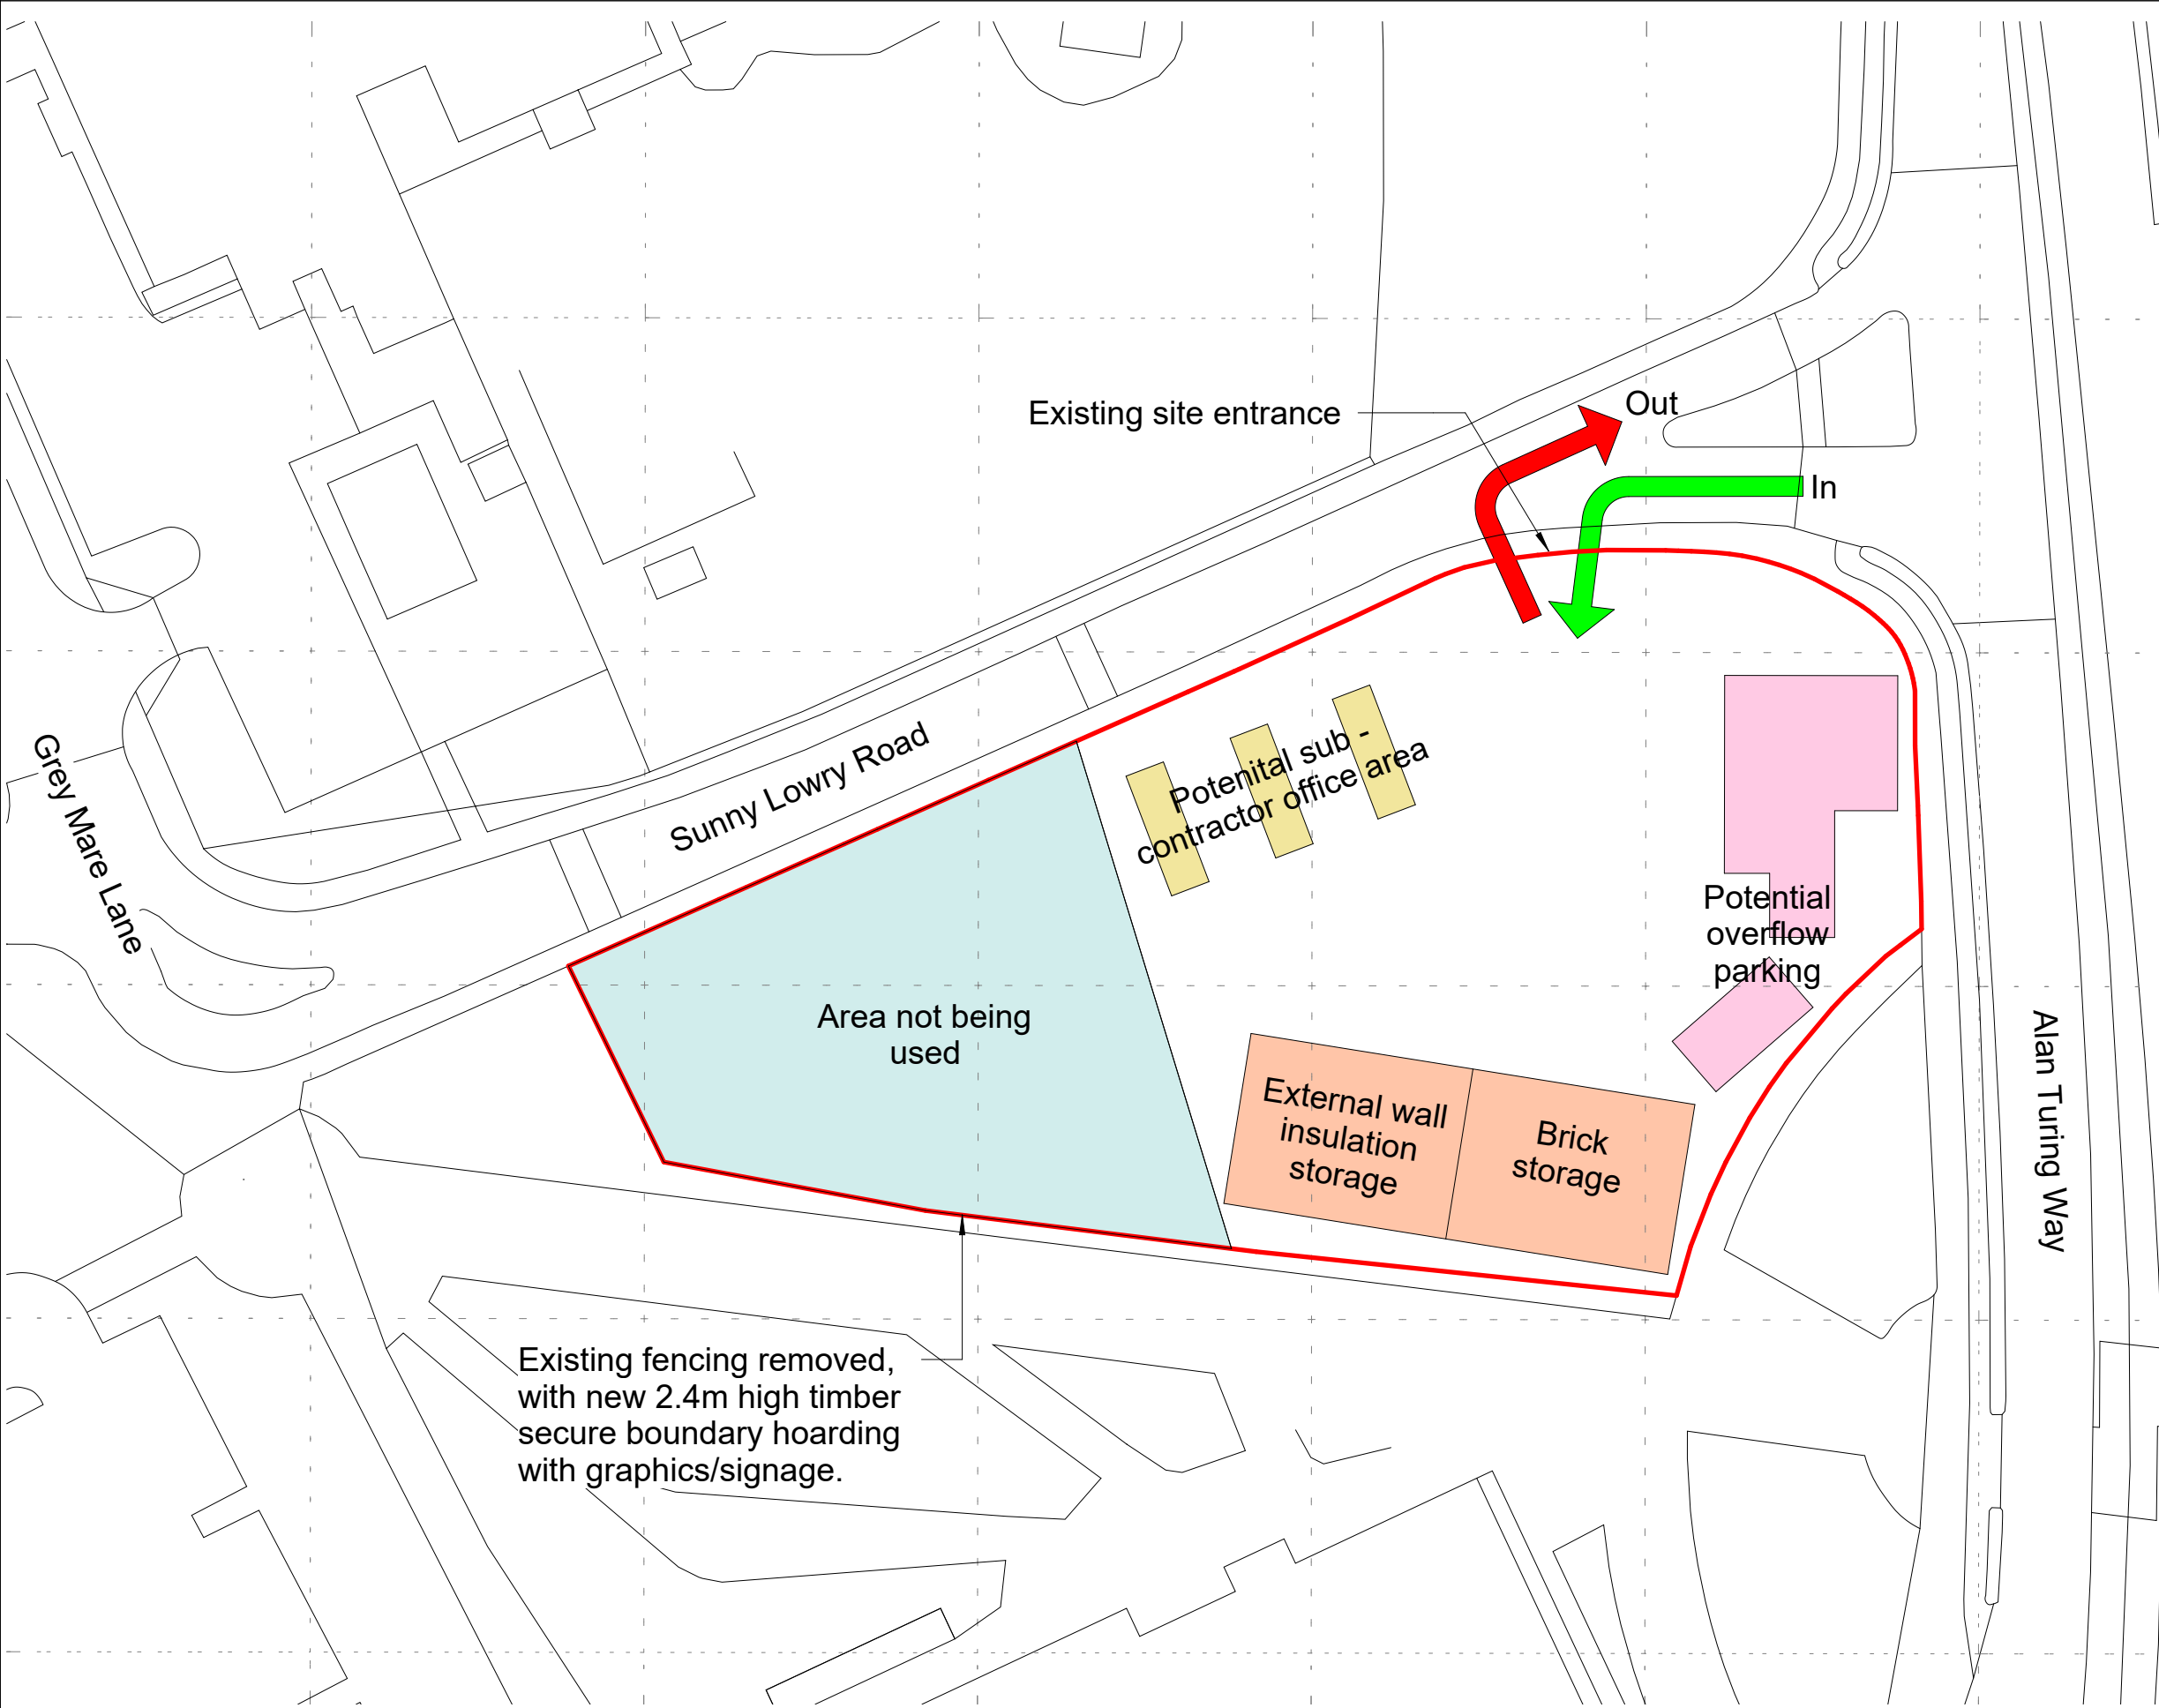


 

© Bowker Sadler Partnership Limited

■ This drawing is the subject of copyright which vests in Bowker Sadler Partnership Limited. It is an infringement of copyright to reproduce this drawing, by whatever means, including electronic, without the express written consent of Bowker Sadler Partnership Limited which reserves all its rights. Bowker Sadler Partnership Limited asserts its rights to be identified as the author of this design

- Report Errors and Omissions to the Architect.
- Check all dimensions on site
- Drawing to be read in conjunction with the Health and Safety Plan and all relevant Risk Assessments

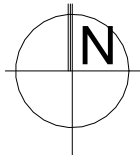

P01	15/10/25	KLM	Updated to suit contractors layout.	
Rev.	Date	Drn.		Chkd.

BowkerSadler

Project
Grey Mare Lane

Client
Great Places Housing Group

Drawing
Site Plan - Contractors Parking and Storage

Scale	Sheet Size	Drawn	Checked	Date
1 : 500	@ A3	KLM	CL	01/10/2025

Project No. Originator Zone Level Form Discipline Number Revision
22-049 -BSA -XX -XX - D - A - 1105P01

Status
Planning

Hatherlow House, Hatherlow, Romiley, Stockport, SK6 3DY
0161 406 7333 office@bowker-sadler.co.uk www.bowker-sadler.co.uk

Site Plan Sunny Lowry Rd

1 : 500