




rev.	date	description

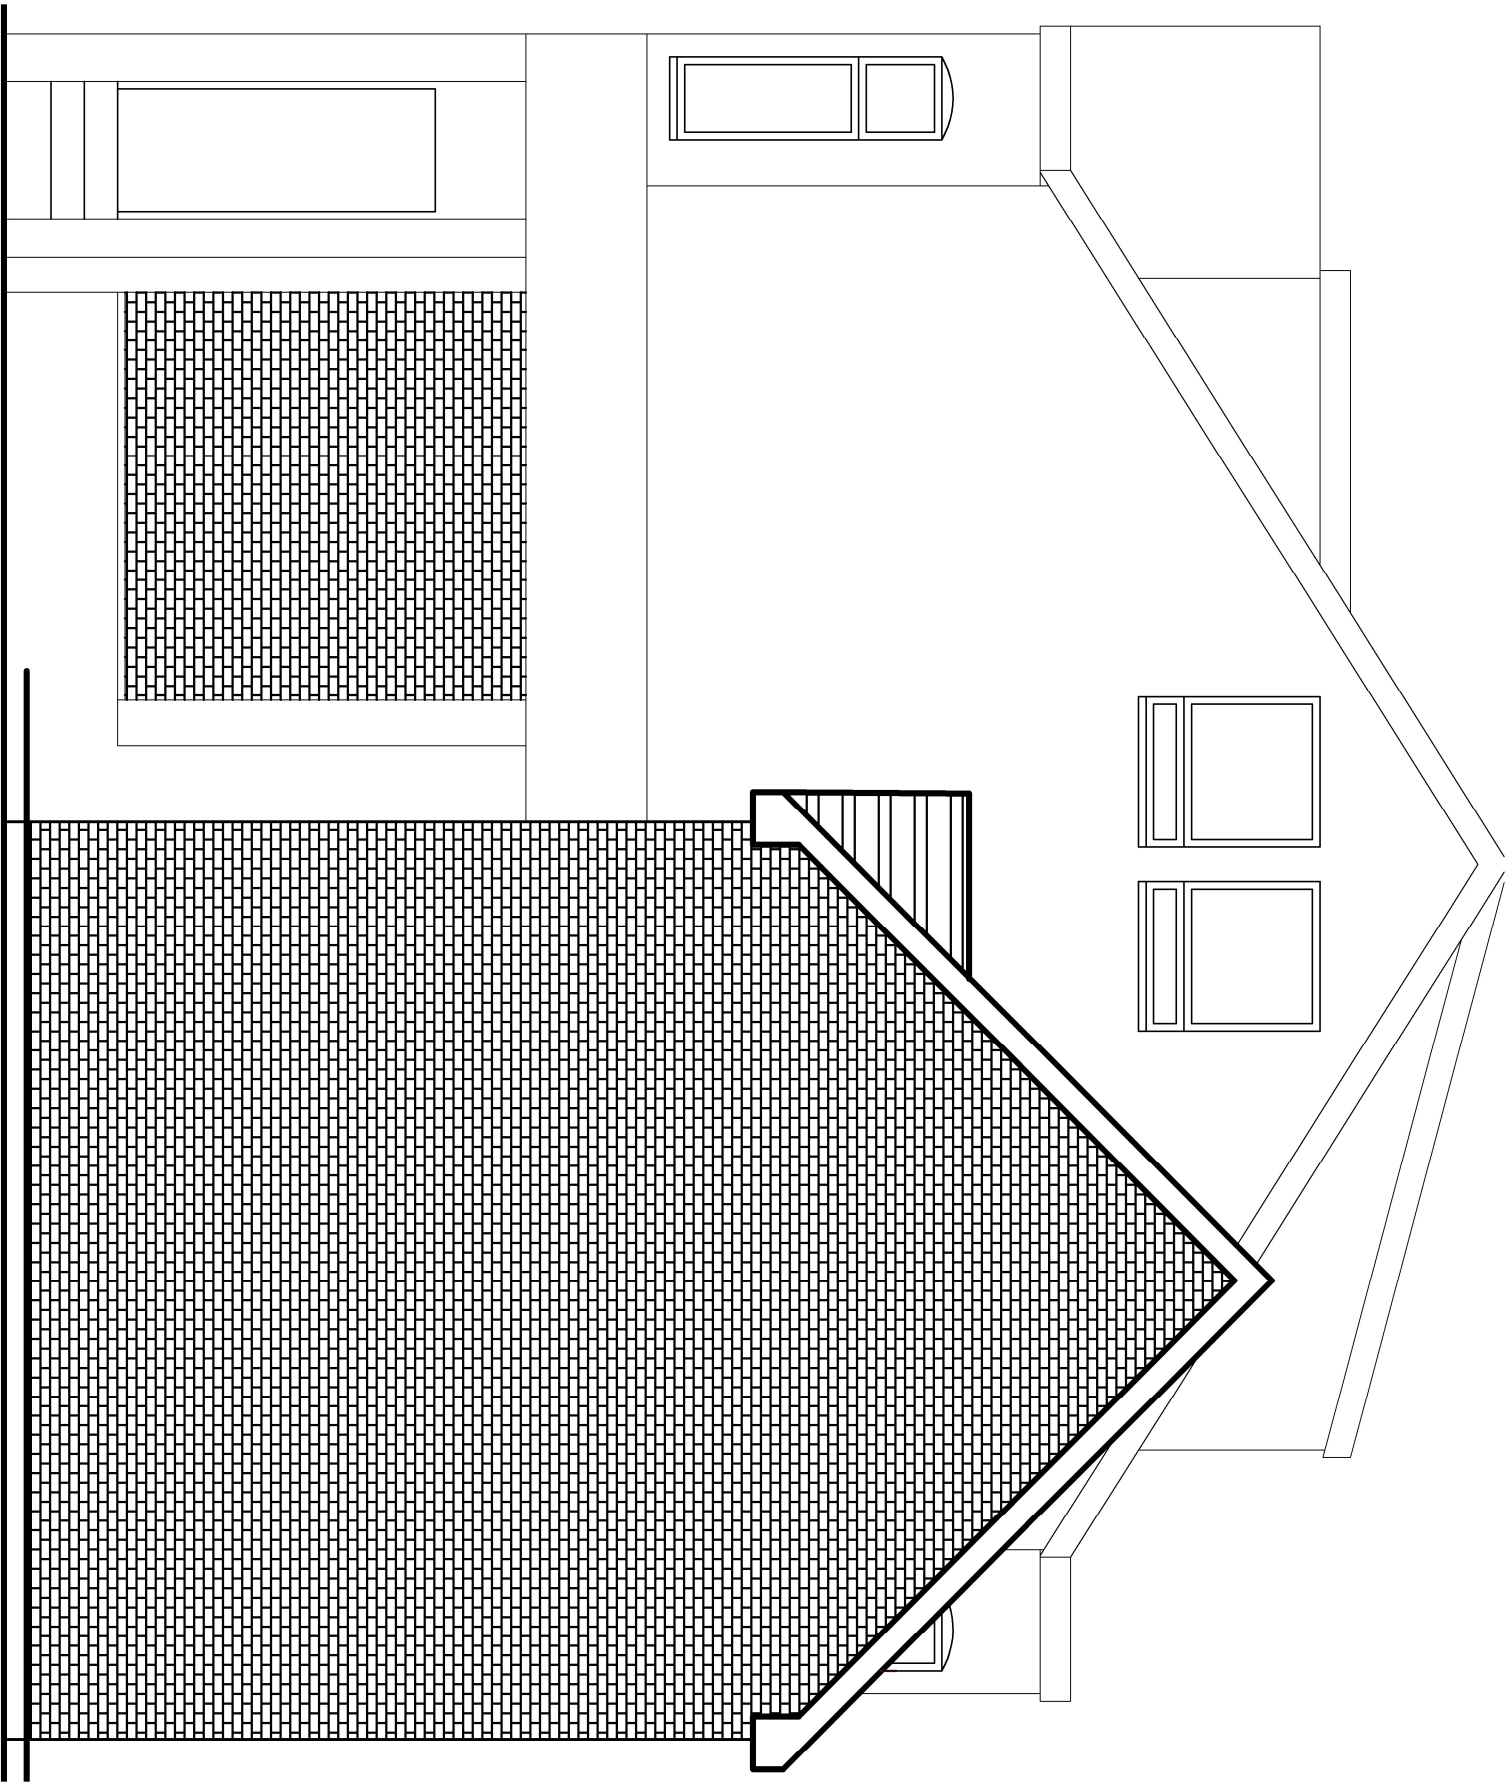

PROPOSED SIDE ELEVATION OPTION 3

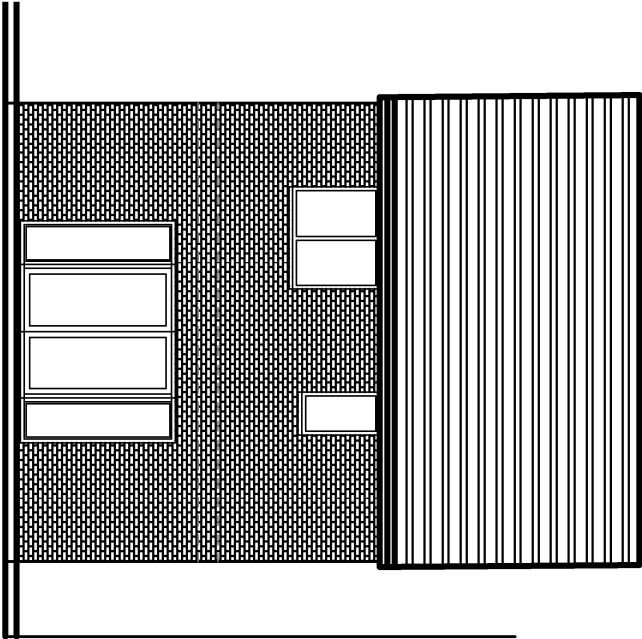

PROPOSED FRONT ELEVATION OPTION 3

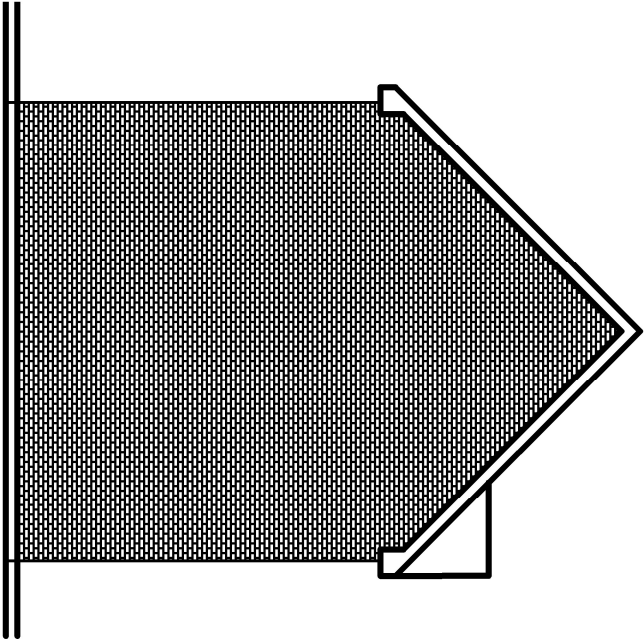

PROPOSED SIDE ELEVATION OPTION 3



WALKER ARCHITECTURAL

DESIGN

CIAT

CHARTERED PRACTICE

Client:

Mr M Kriticos

Project:

465 Barlow Moor Rd
Chorlton-cum-Hardy

Drawn:

Checked:

Date: Dec 24

Drawing no:

WA075 P105

Client:	Mr M Kriticos		
Project:	465 Barlow Moor Rd Chorlton-cum-Hardy		
Title:	Proposed Elevation Sheet 2		
Scales 1:50 100 @/A3			
Drawn:	Checked:	Date Dec 24	
Drawing no:	WA075 P105		Rev: