


 


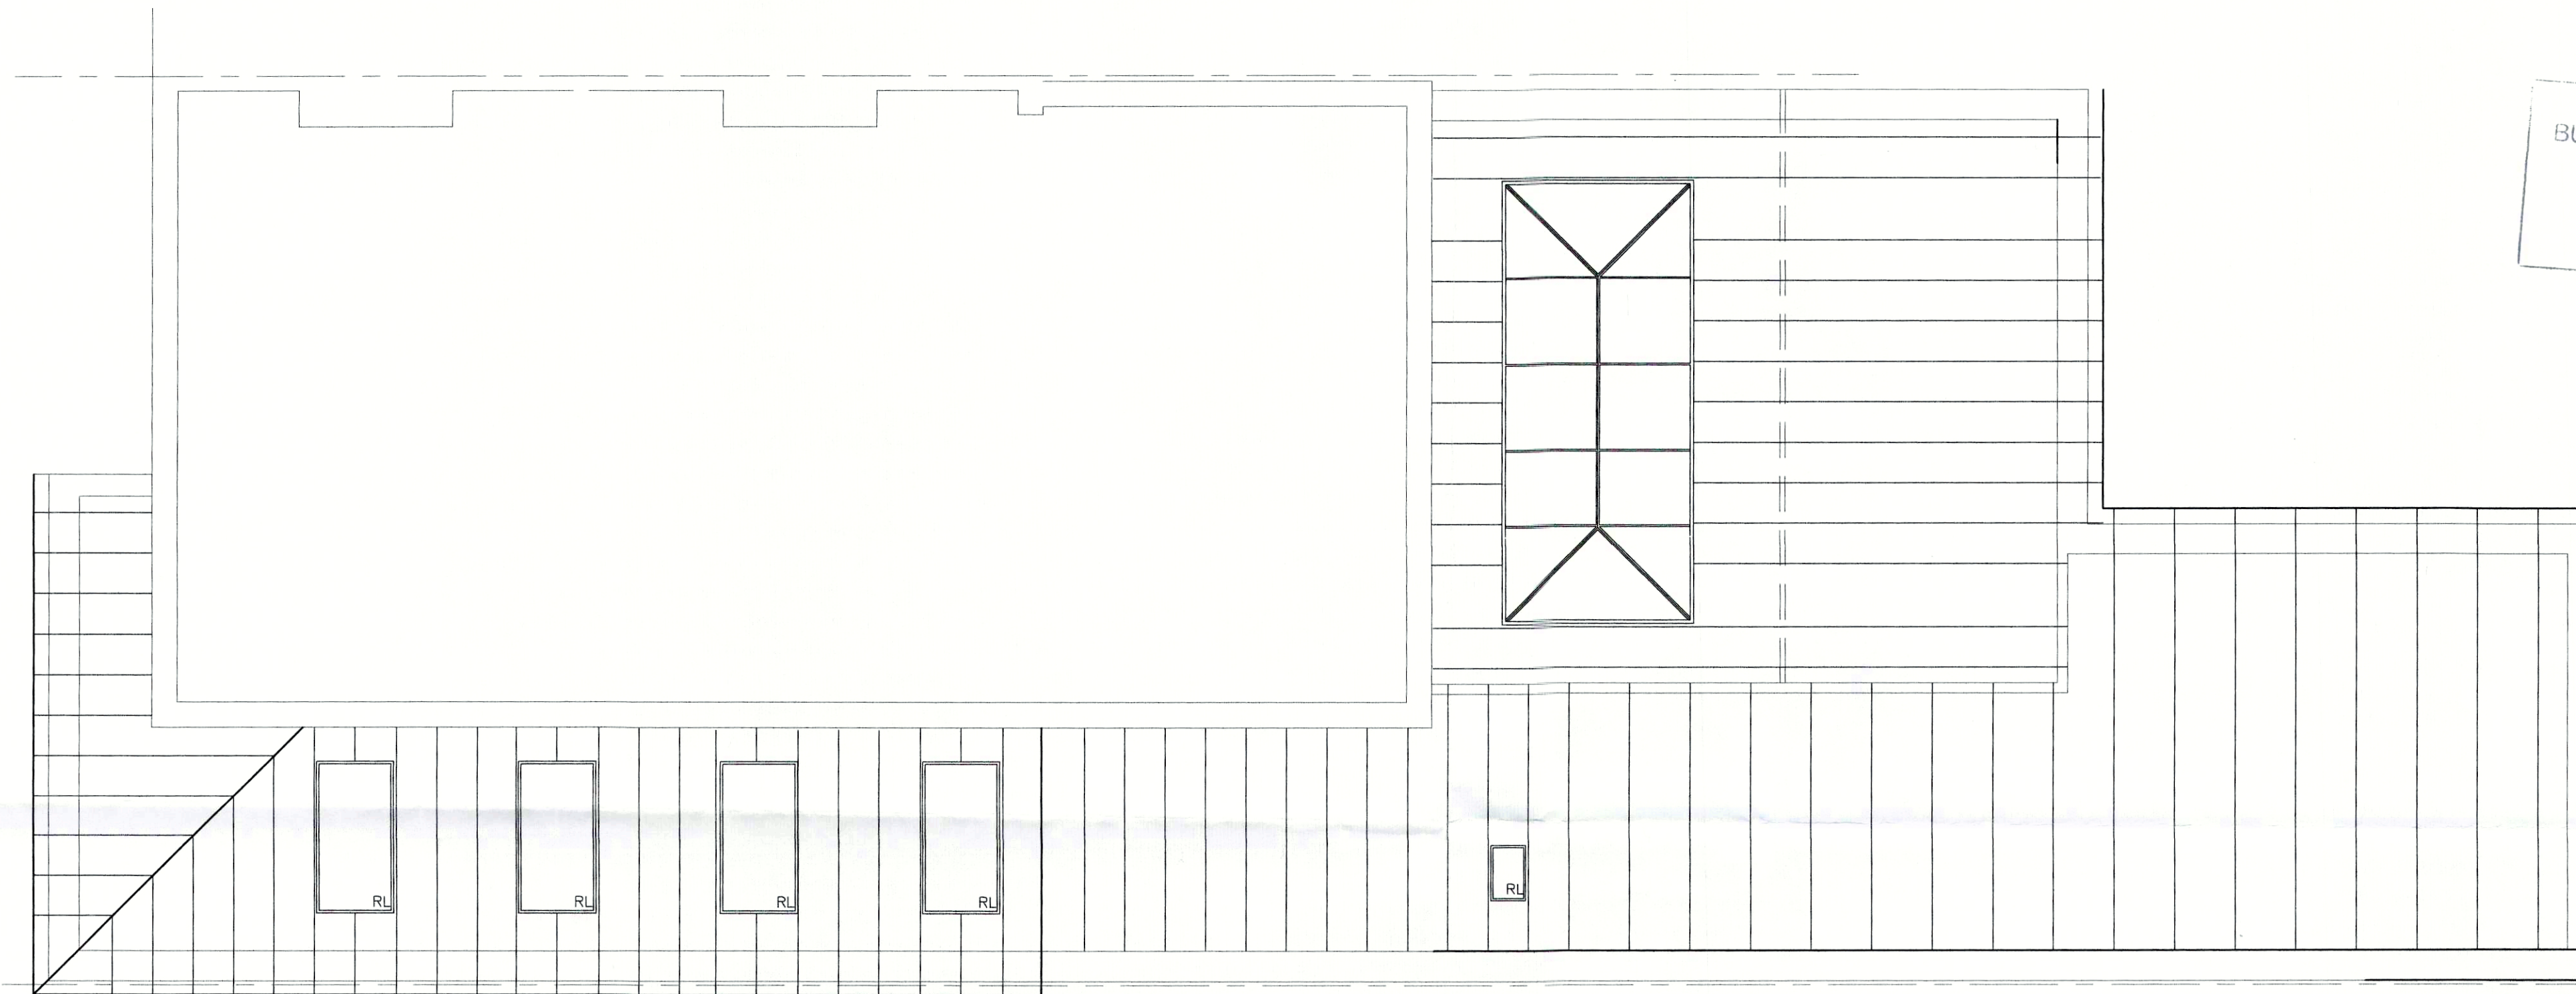

Proposed Roof Plan

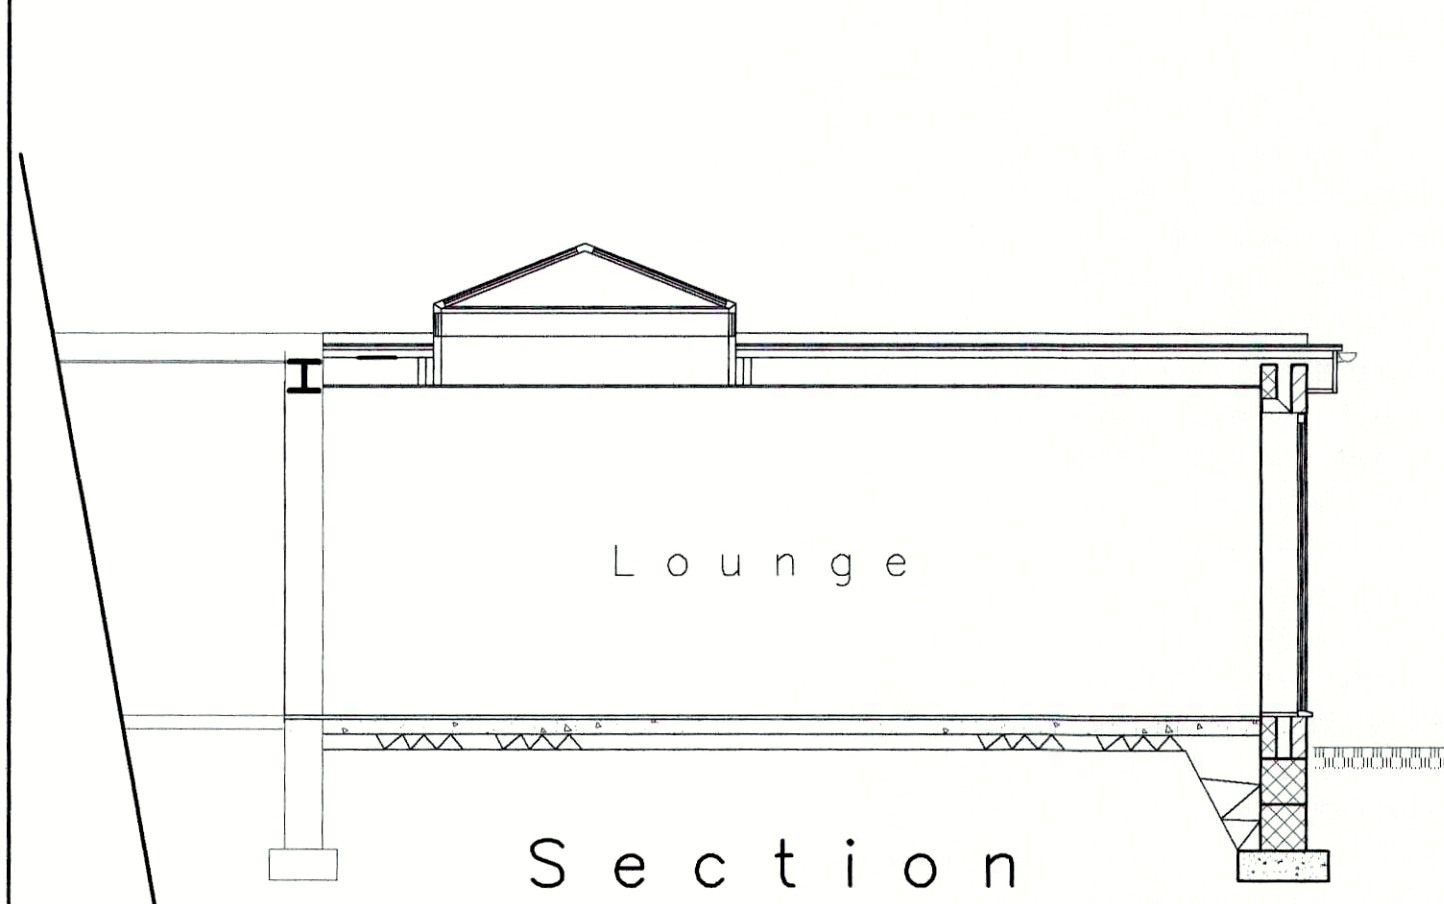

Section

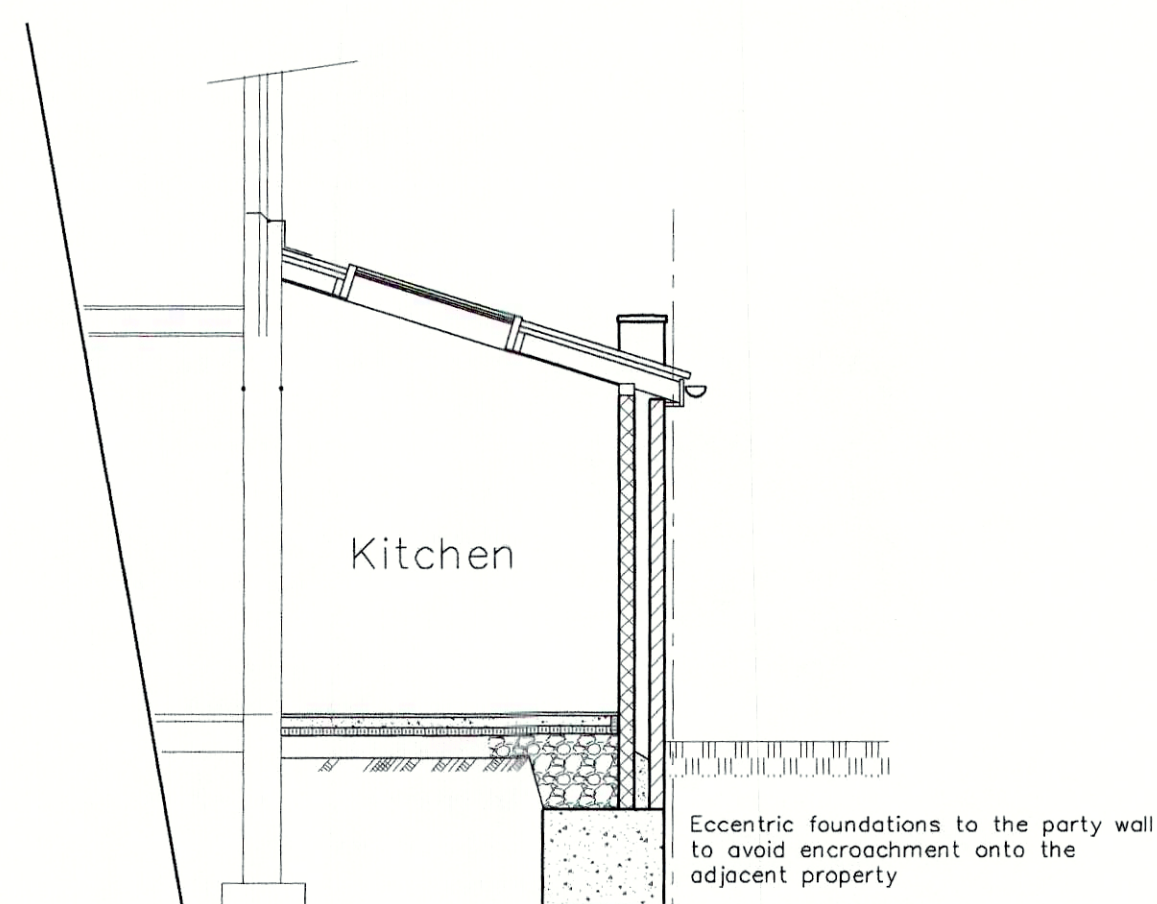


Section

Planning Plan

Proposed Single Storey Front Side and Rear Extension
5 WHITE MOSS AVENUE
CHORLTON
MANCHESTER
M21 0XU



Prepared by:-
A & S INMAN (Designs) Ltd.
24 GRANGETHORPE ROAD
URMSTON
MANCHESTER
M41 9HT

 

Phone 0161 747 7433

Drg. No. 2101 / 04 / 25 Sht. 5

A

Scale 1:50 @ A2