




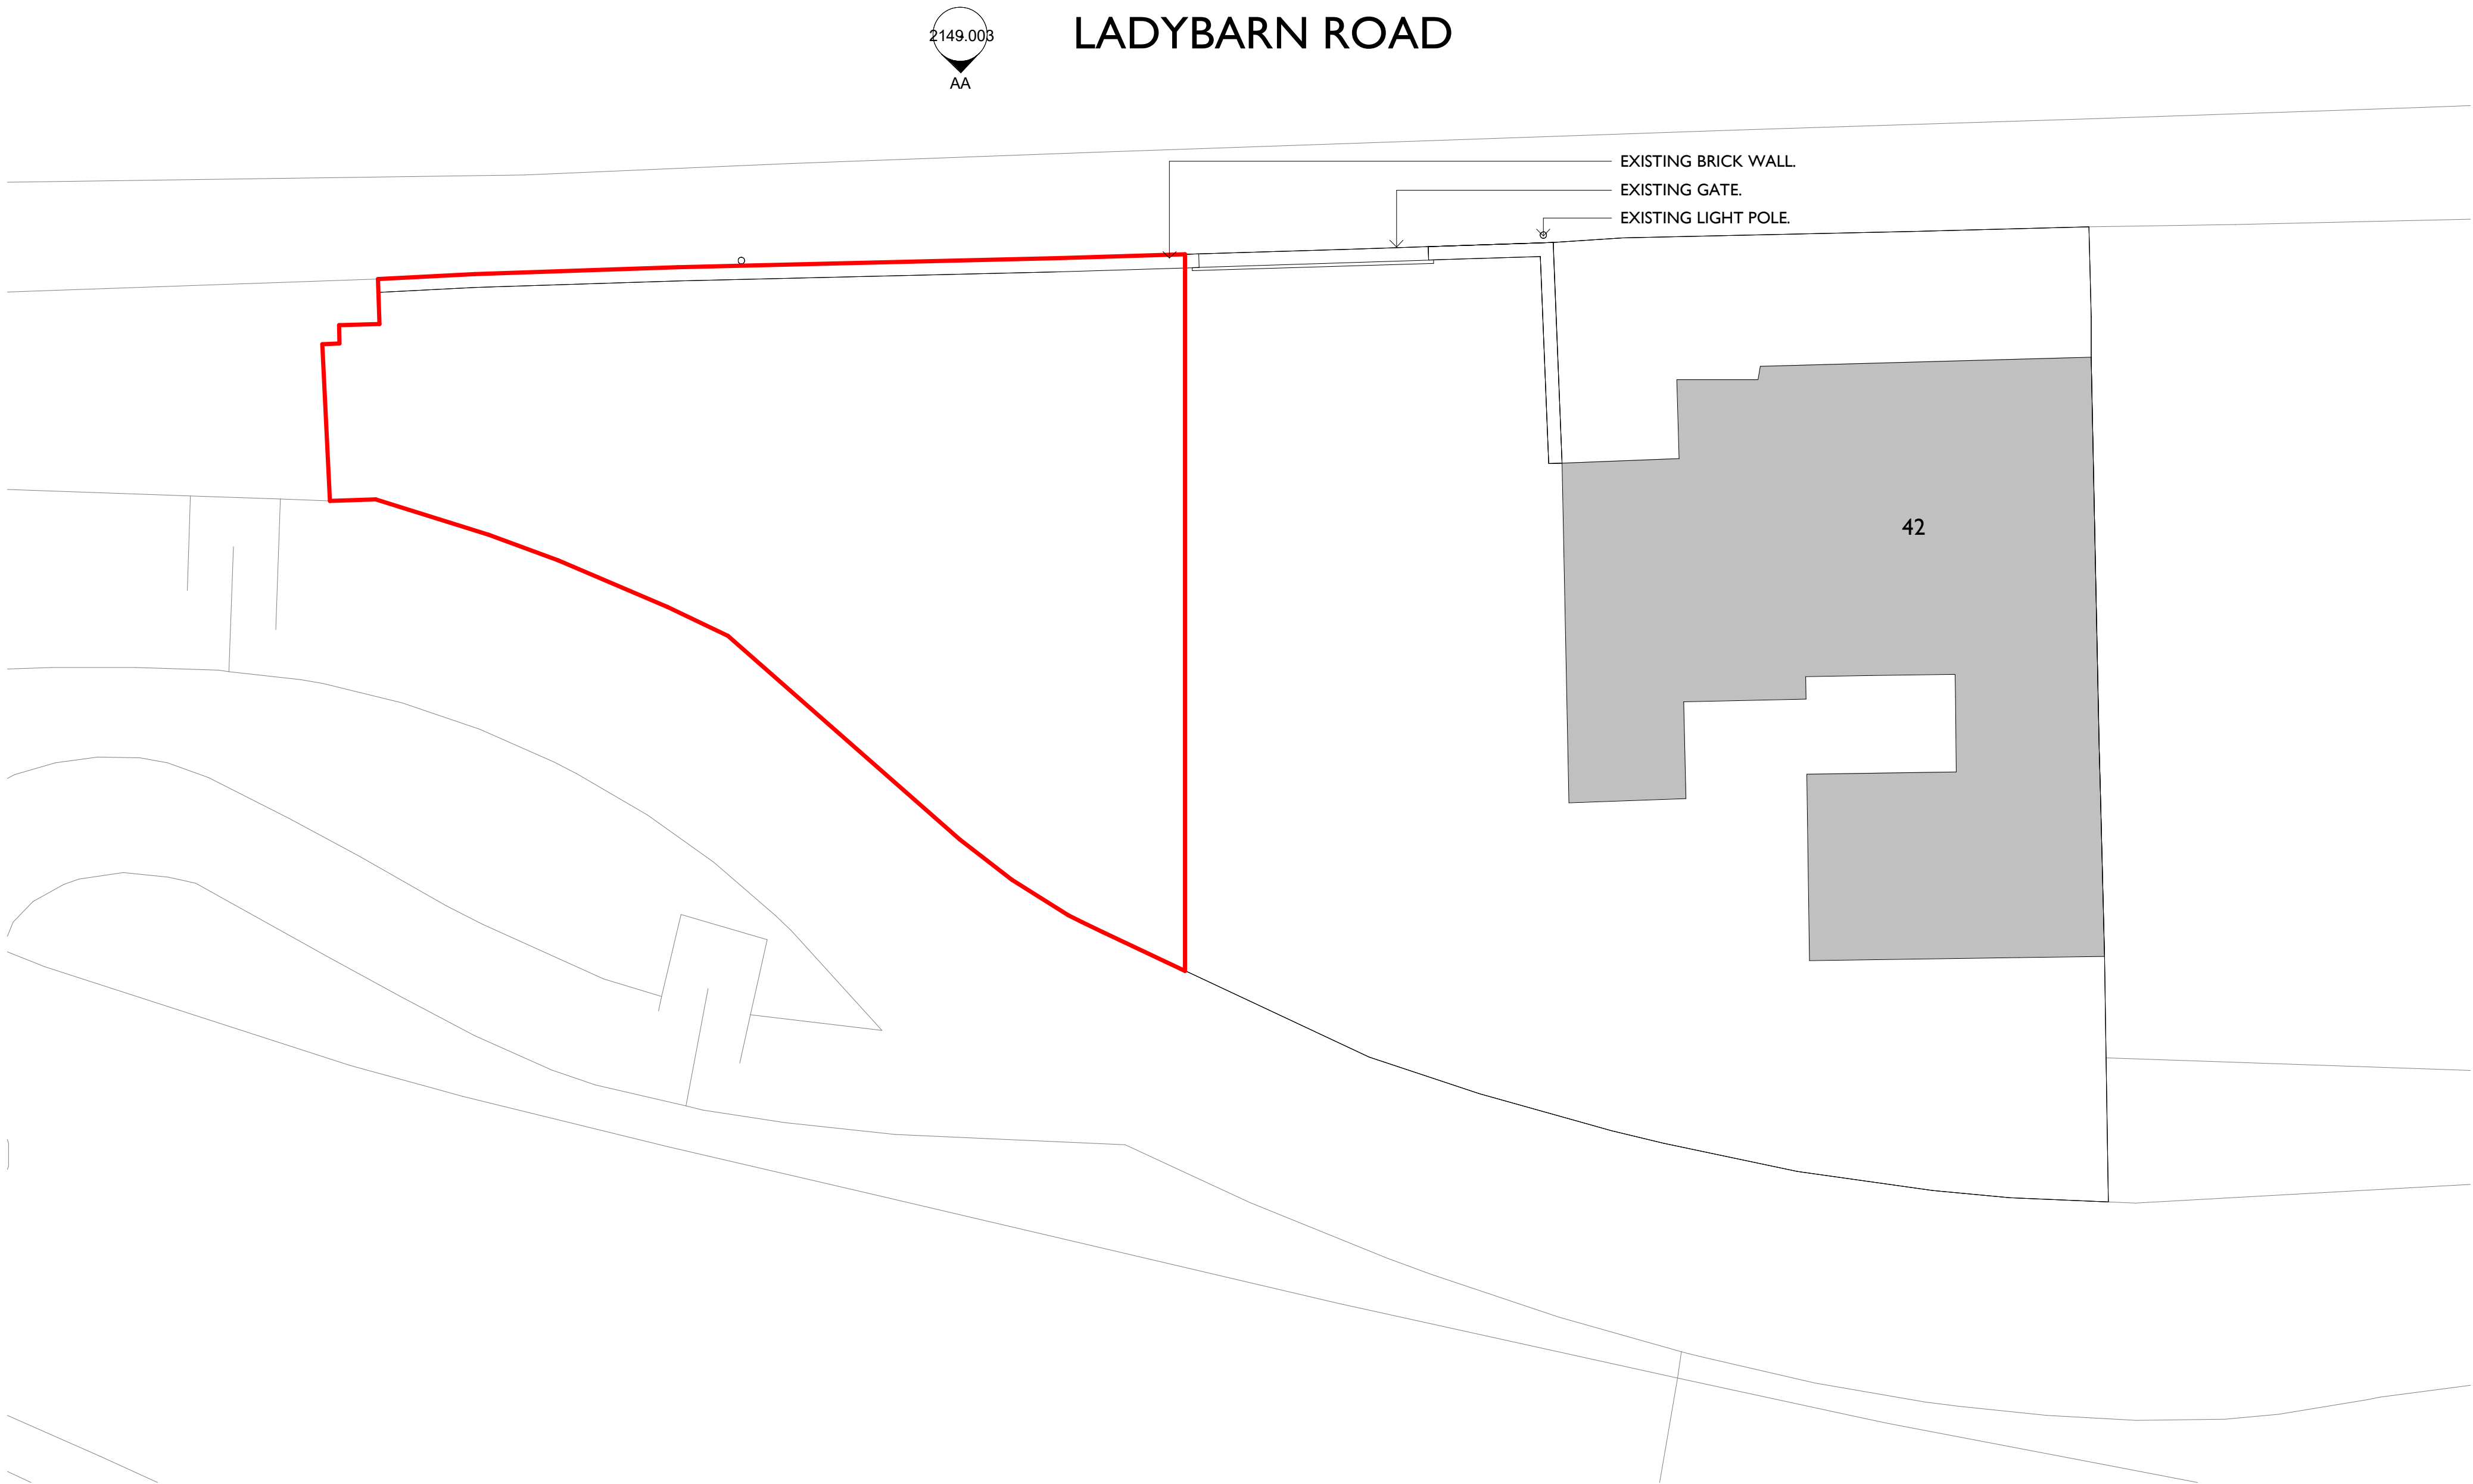

EXISTING SITE PLAN - YARD
1 : 100

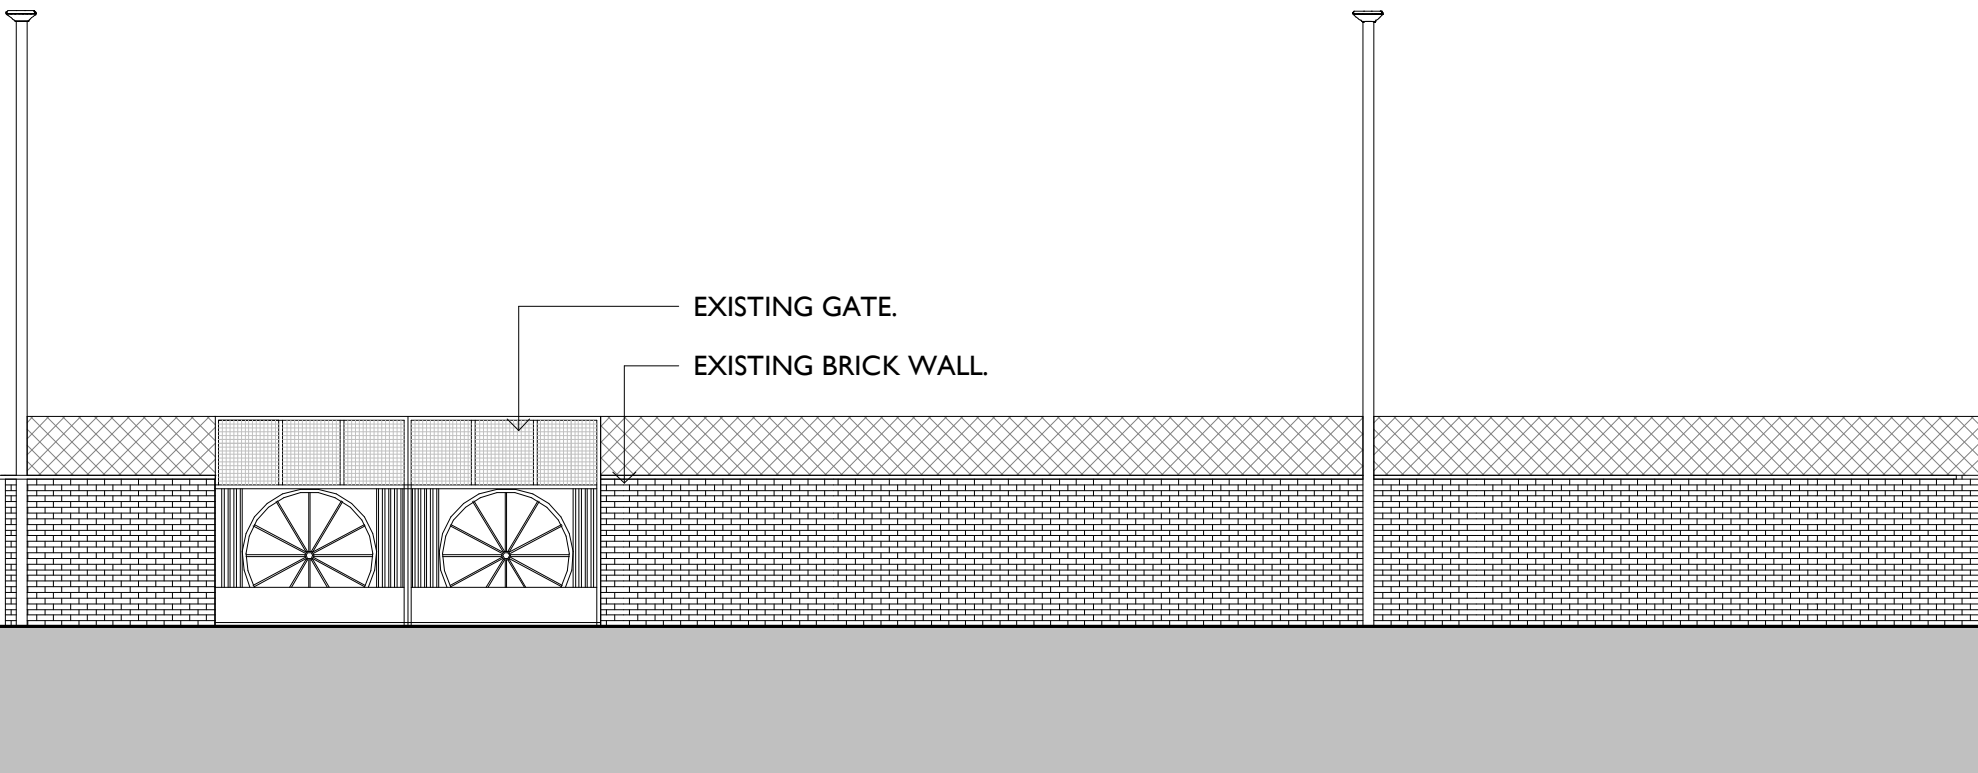

EXISTING YARD ELEVATION AA
1 : 100

 

Rev	Description	Date	Issued by	Issued to
-----	-------------	------	-----------	-----------

REVISIONS

Guidance:
Refer to the following documents for guidance on the BIM Standards and review process.

A. BIM Project Appraisal Form
B. AHR Project BIM Strategy Manual
C. AHR ABC(UK) BIM Standard
(all located PP/PROTOCOL/REVT)

REA prepared this model using Revit 2017 and does not accept liability for any loss or degradation of the information held in the model resulting from the translation from the original file format to another file format or from the recipient's reading of it in any other program or an earlier version of Revit.

CLIENT
HOWARTH TIMBER & BUILDING
SUPPLIES

PROJECT
HOWARTH TIMBER & BUILDING
SUPPLIES FALLOWFIELD,
MANCHESTER, M14 6WN

TITLE
EXISTING SITE PLAN & ELEVATION -
YARD

DATE
JULY 2025

SCALE
1 : 100

STATUS
PLANNING

REVISION

DRAWING NUMBER
2149.003

Richard Eves Architects LLP
Alexandra Villa, 3 Victoria Avenue, Harrogate, HG1 1EQ
Tel: 01423 504488 Fax: 01423 500015 office@rearchitects.co.uk

 richard eves
ARCHITECTS