

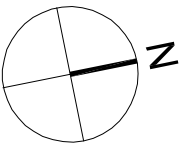



Copyright: All rights reserved. This drawing or any portion of it may not be reproduced in any way without the consent of the Architect.
Dimensions are to millimetres unless specified. Any intending user should not rely on the drawing as being a representation of fact but must satisfy themselves by inspection or otherwise. All discrepancies should be reported to the C.A. immediately upon discovery and prior to commencement of the works.

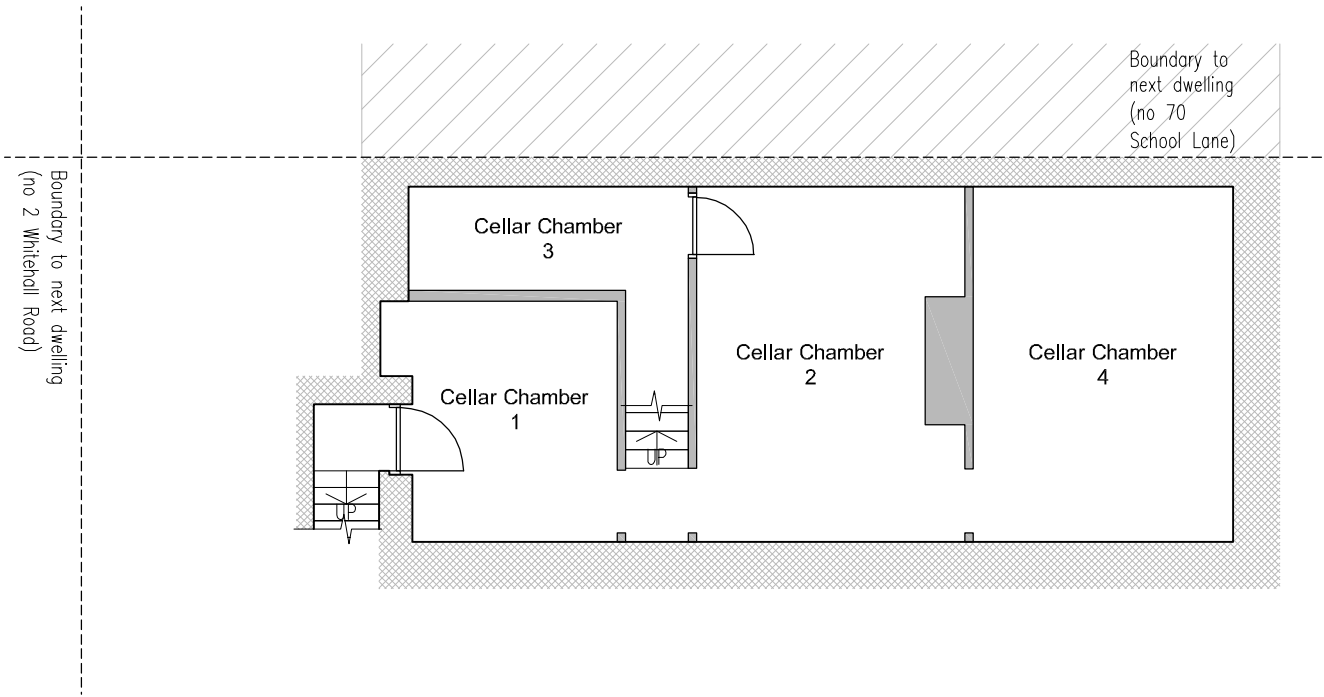

Existing Cellar Plan

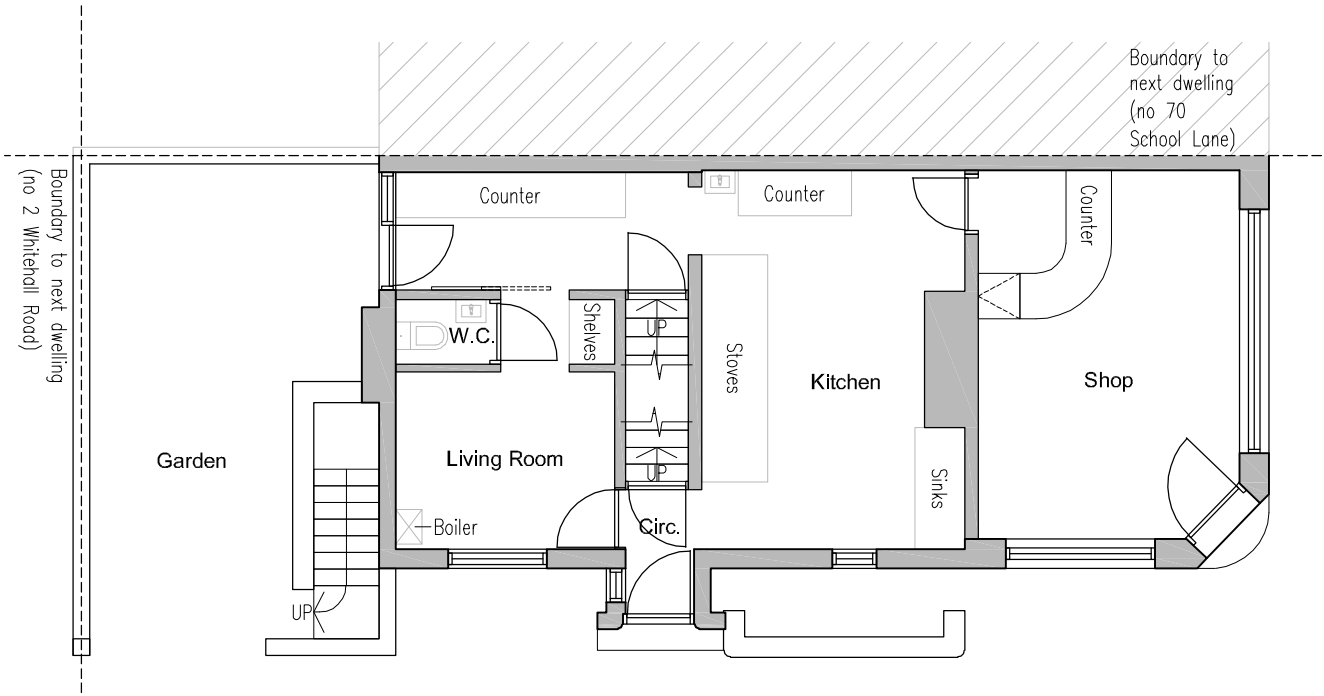

Existing Ground Floor Plan

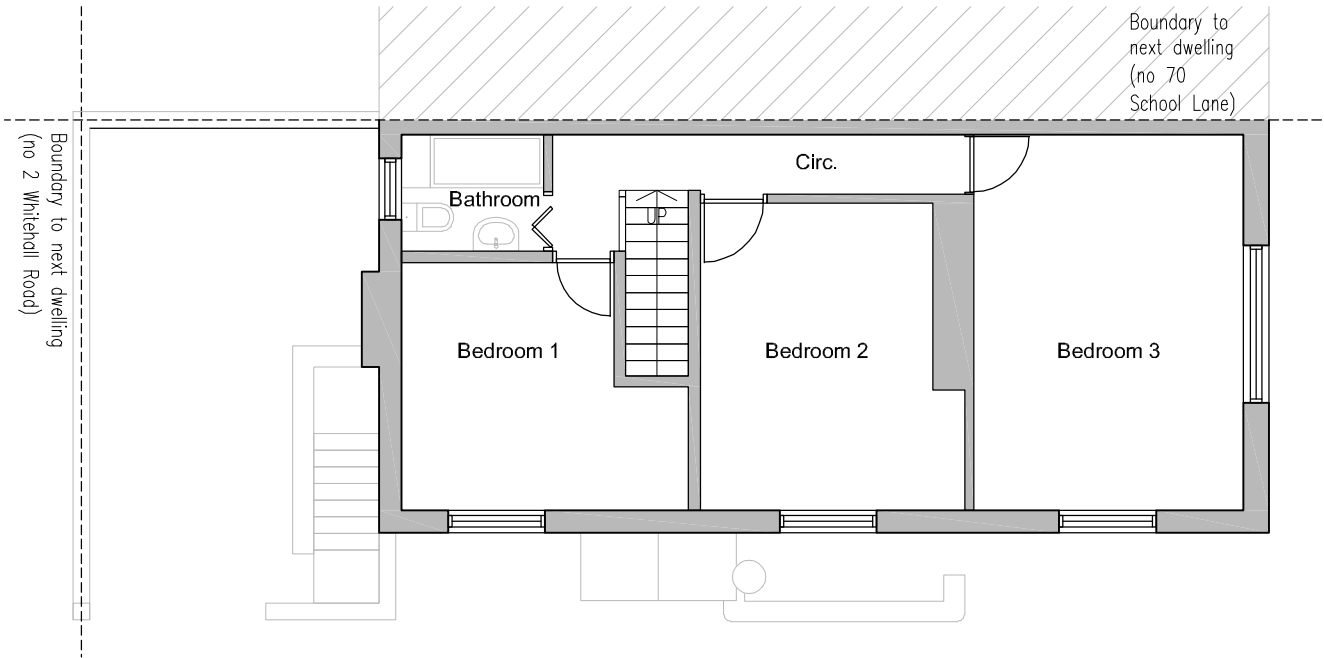

Existing First Floor Plan

A	29.07.25	Planning Submission.
Rev	Date	Revision Note

72 School Lane, Manchester, M20 6RT

Project Reference: 072SL
Title: Existing Plans
Drawing Number: 072SL- 1201
Drawn by: G. Chan
Checked by: /
Scale: 1:100 @ A3
Revision: A