


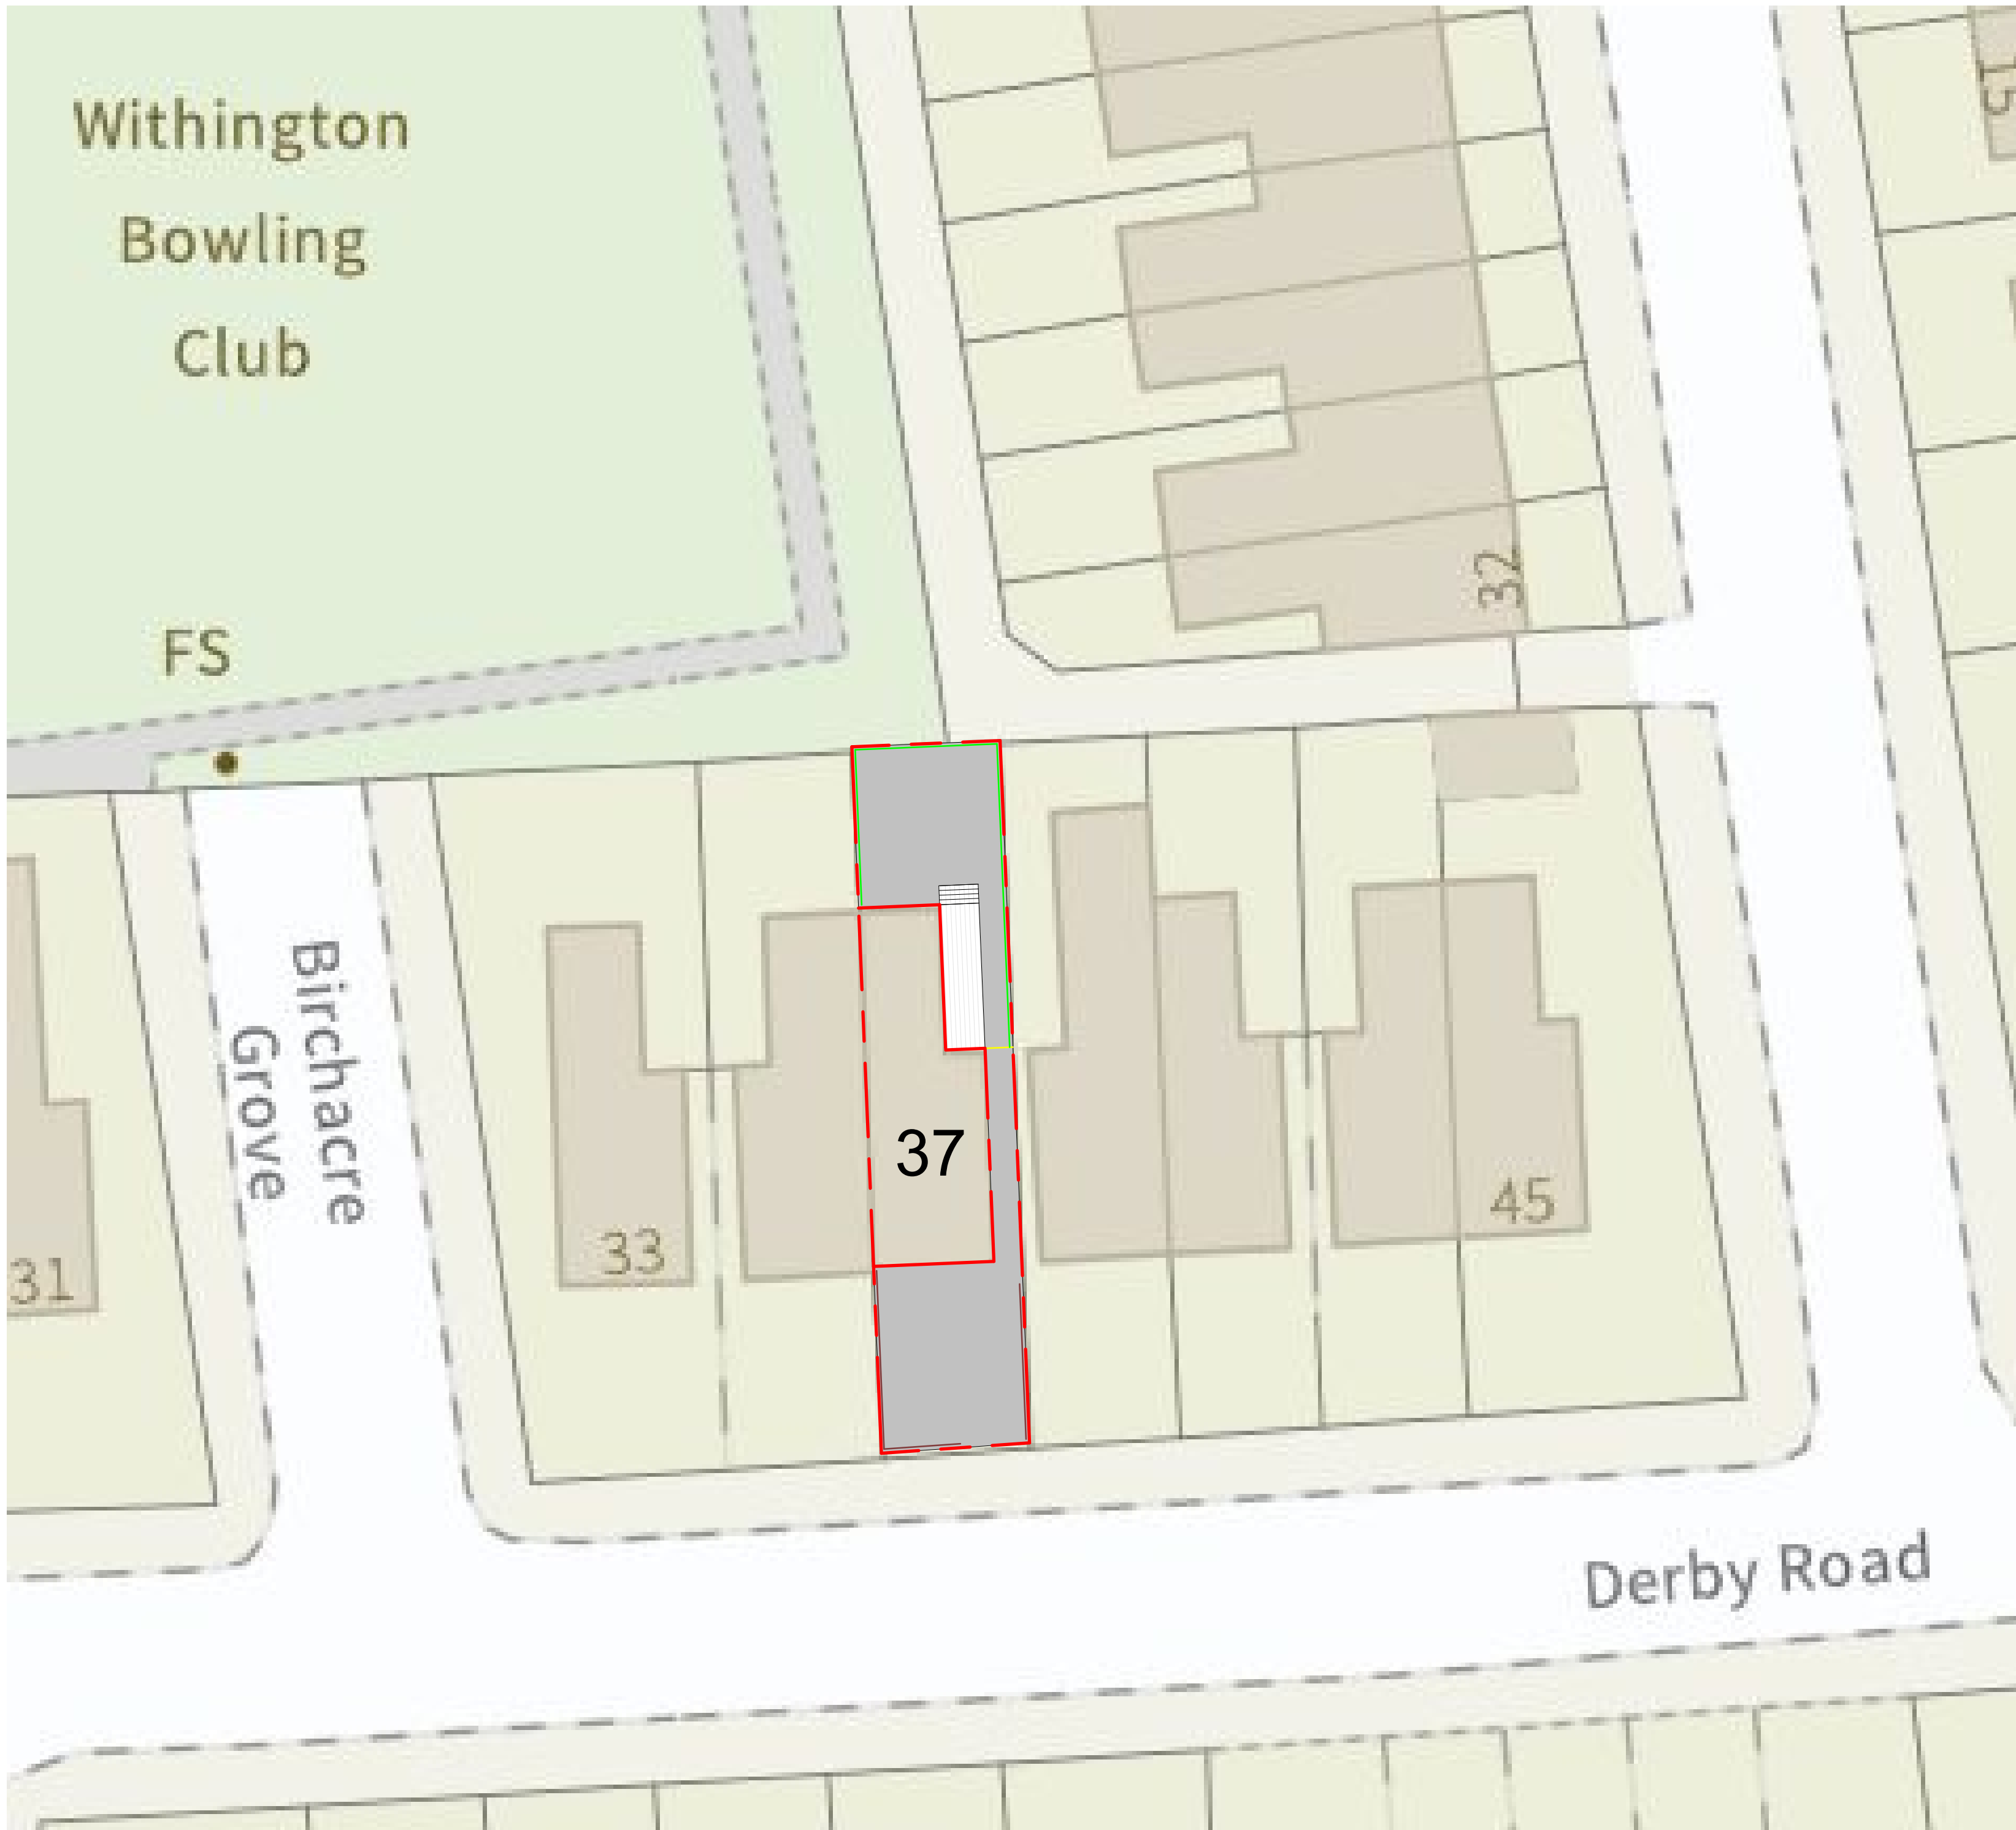

 PROPOSED - SITE PLAN
1 : 200

Rev	Description	Date

- KEY:
- BOUNDARY
 - LOW HEIGHT FENCE/WALL
 - GATE/FENCE
 - HEDGES
 - HARDSCAPING
 - COMPOSITE DECKING

Figured dimensions only to be taken from this drawing. DO NOT SCALE.
All contractors must visit the site and be responsible for checking all setting out dimensions and notifying the architect of any discrepancies prior to any manufacture or construction work.

NOTES:

STATUS	PURPOSE OF ISSUE
--------	------------------



SLH Home Design
M: 07999322120
E: info@slhomedesign.co.uk
W: www.slhomedesign.co.uk

PROJECT
SINGLE STOREY REAR EXTENSION

TITLE
Proposed Site Plan

ADDRESS
37 DERBY ROAD.
FALLOWFIELD, M14 6UX

DRAWN BY Author	CHECKED BY Checker	DATE 08/20/20
--------------------	-----------------------	------------------

SCALE (@ A1) As indicated	PROJECT NUMBER 2591
------------------------------	------------------------

DRAWING NUMBER A003	REV
------------------------	-----

