


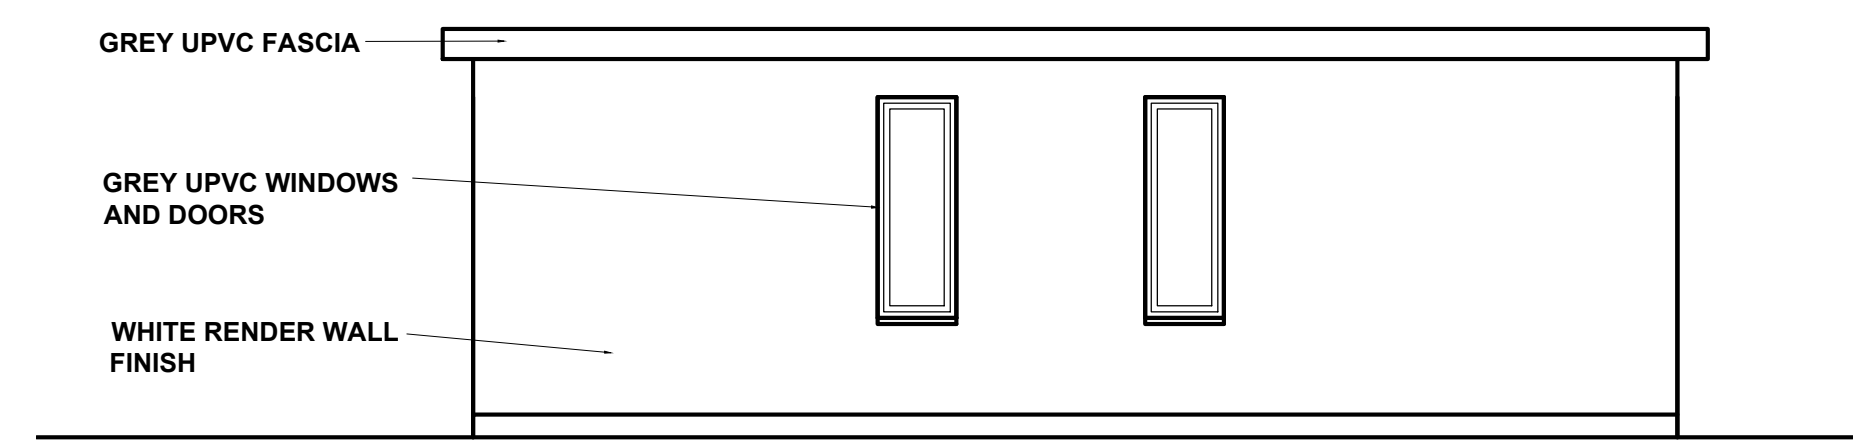
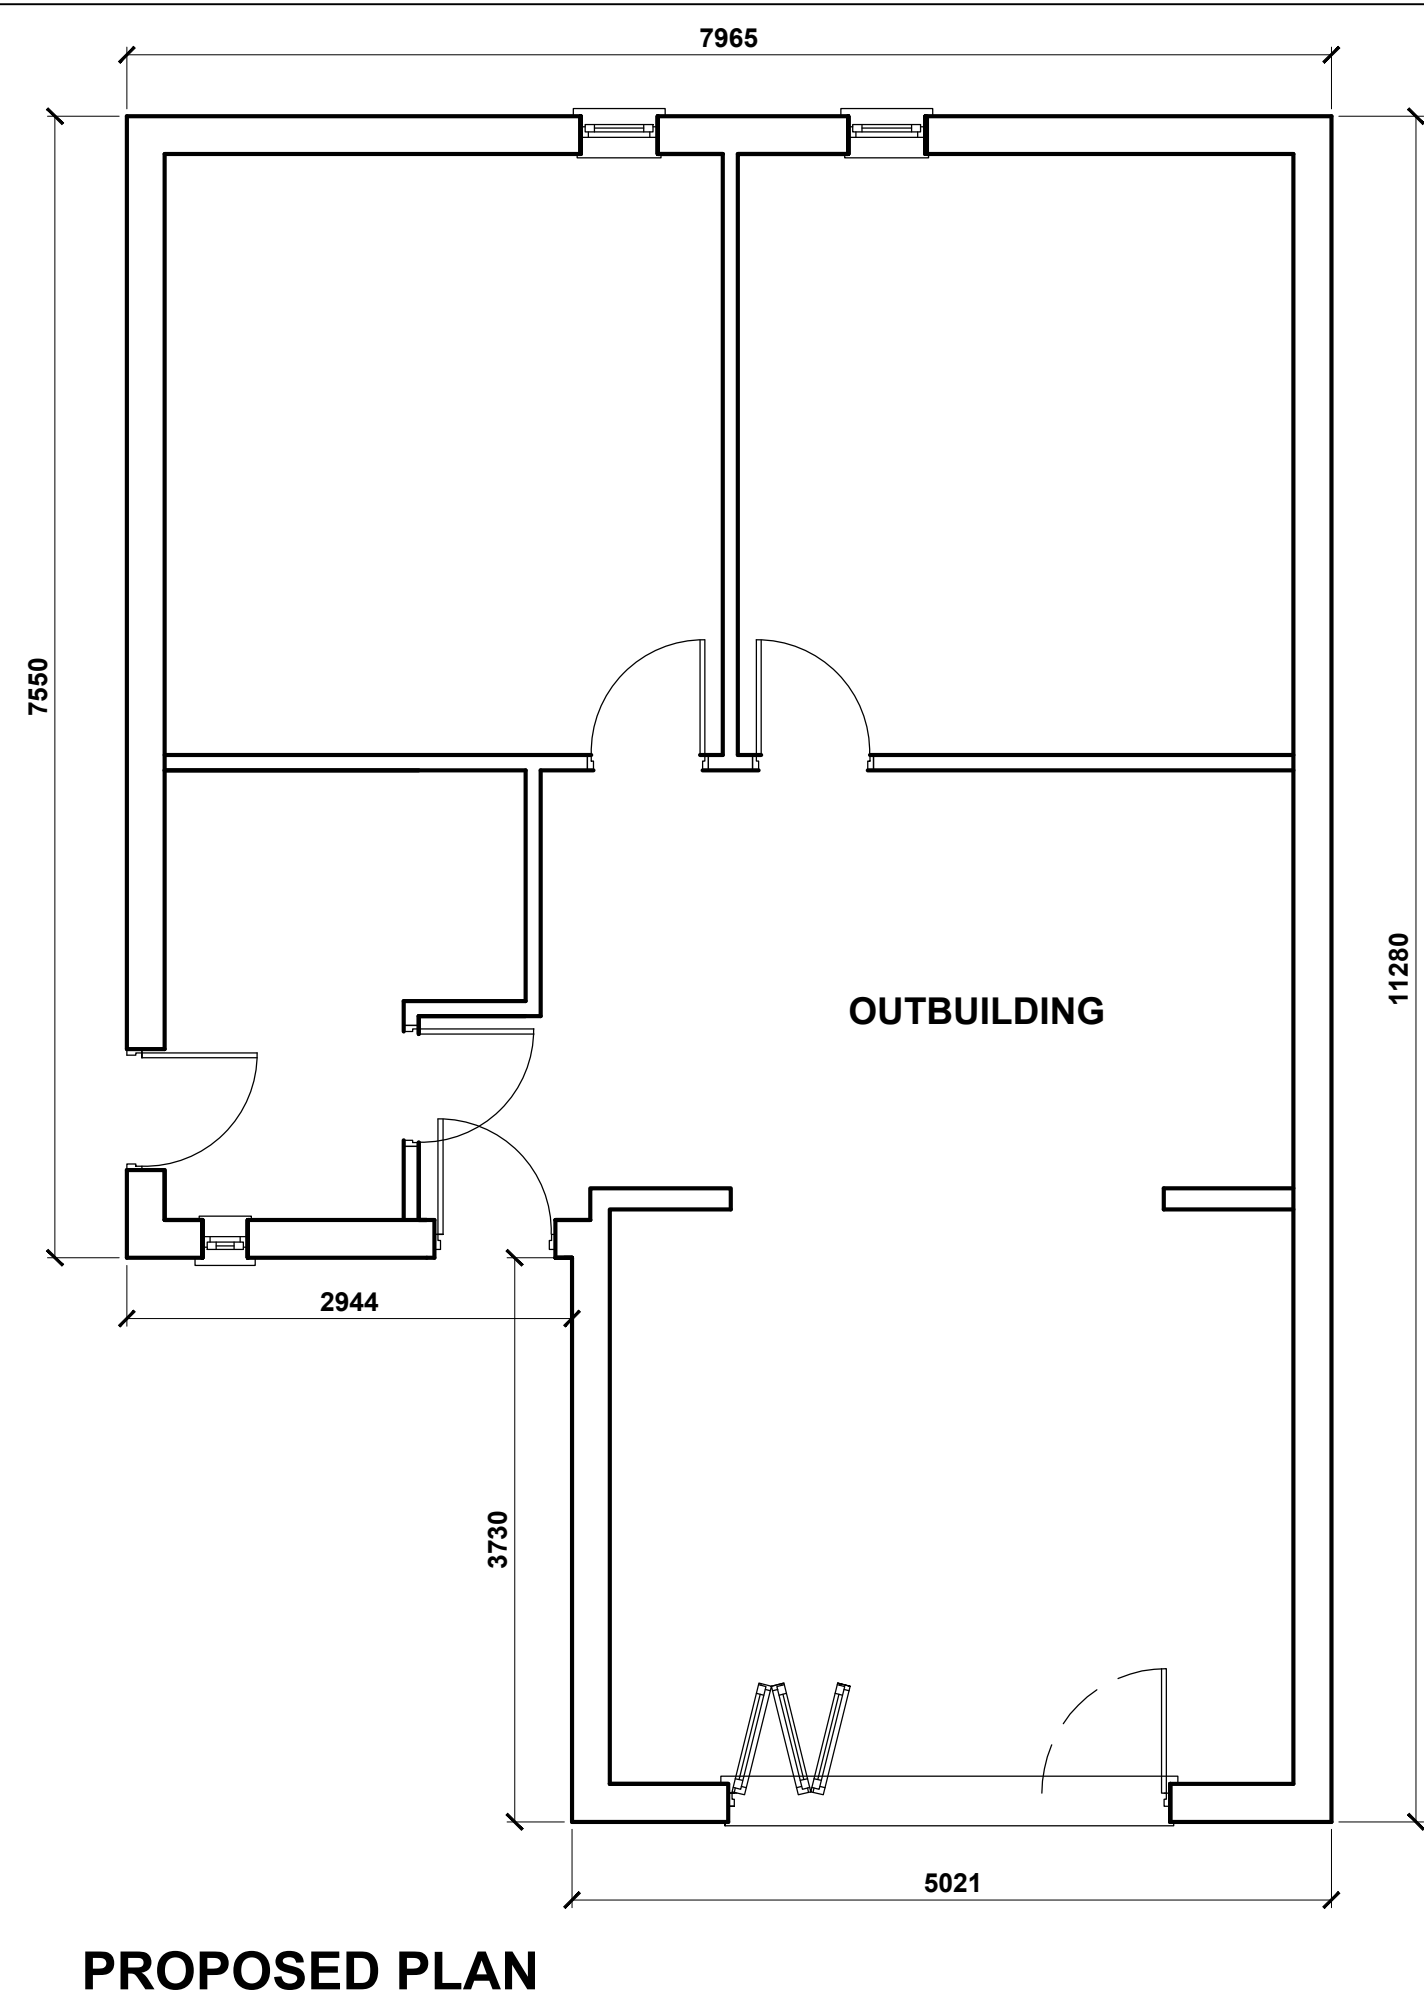


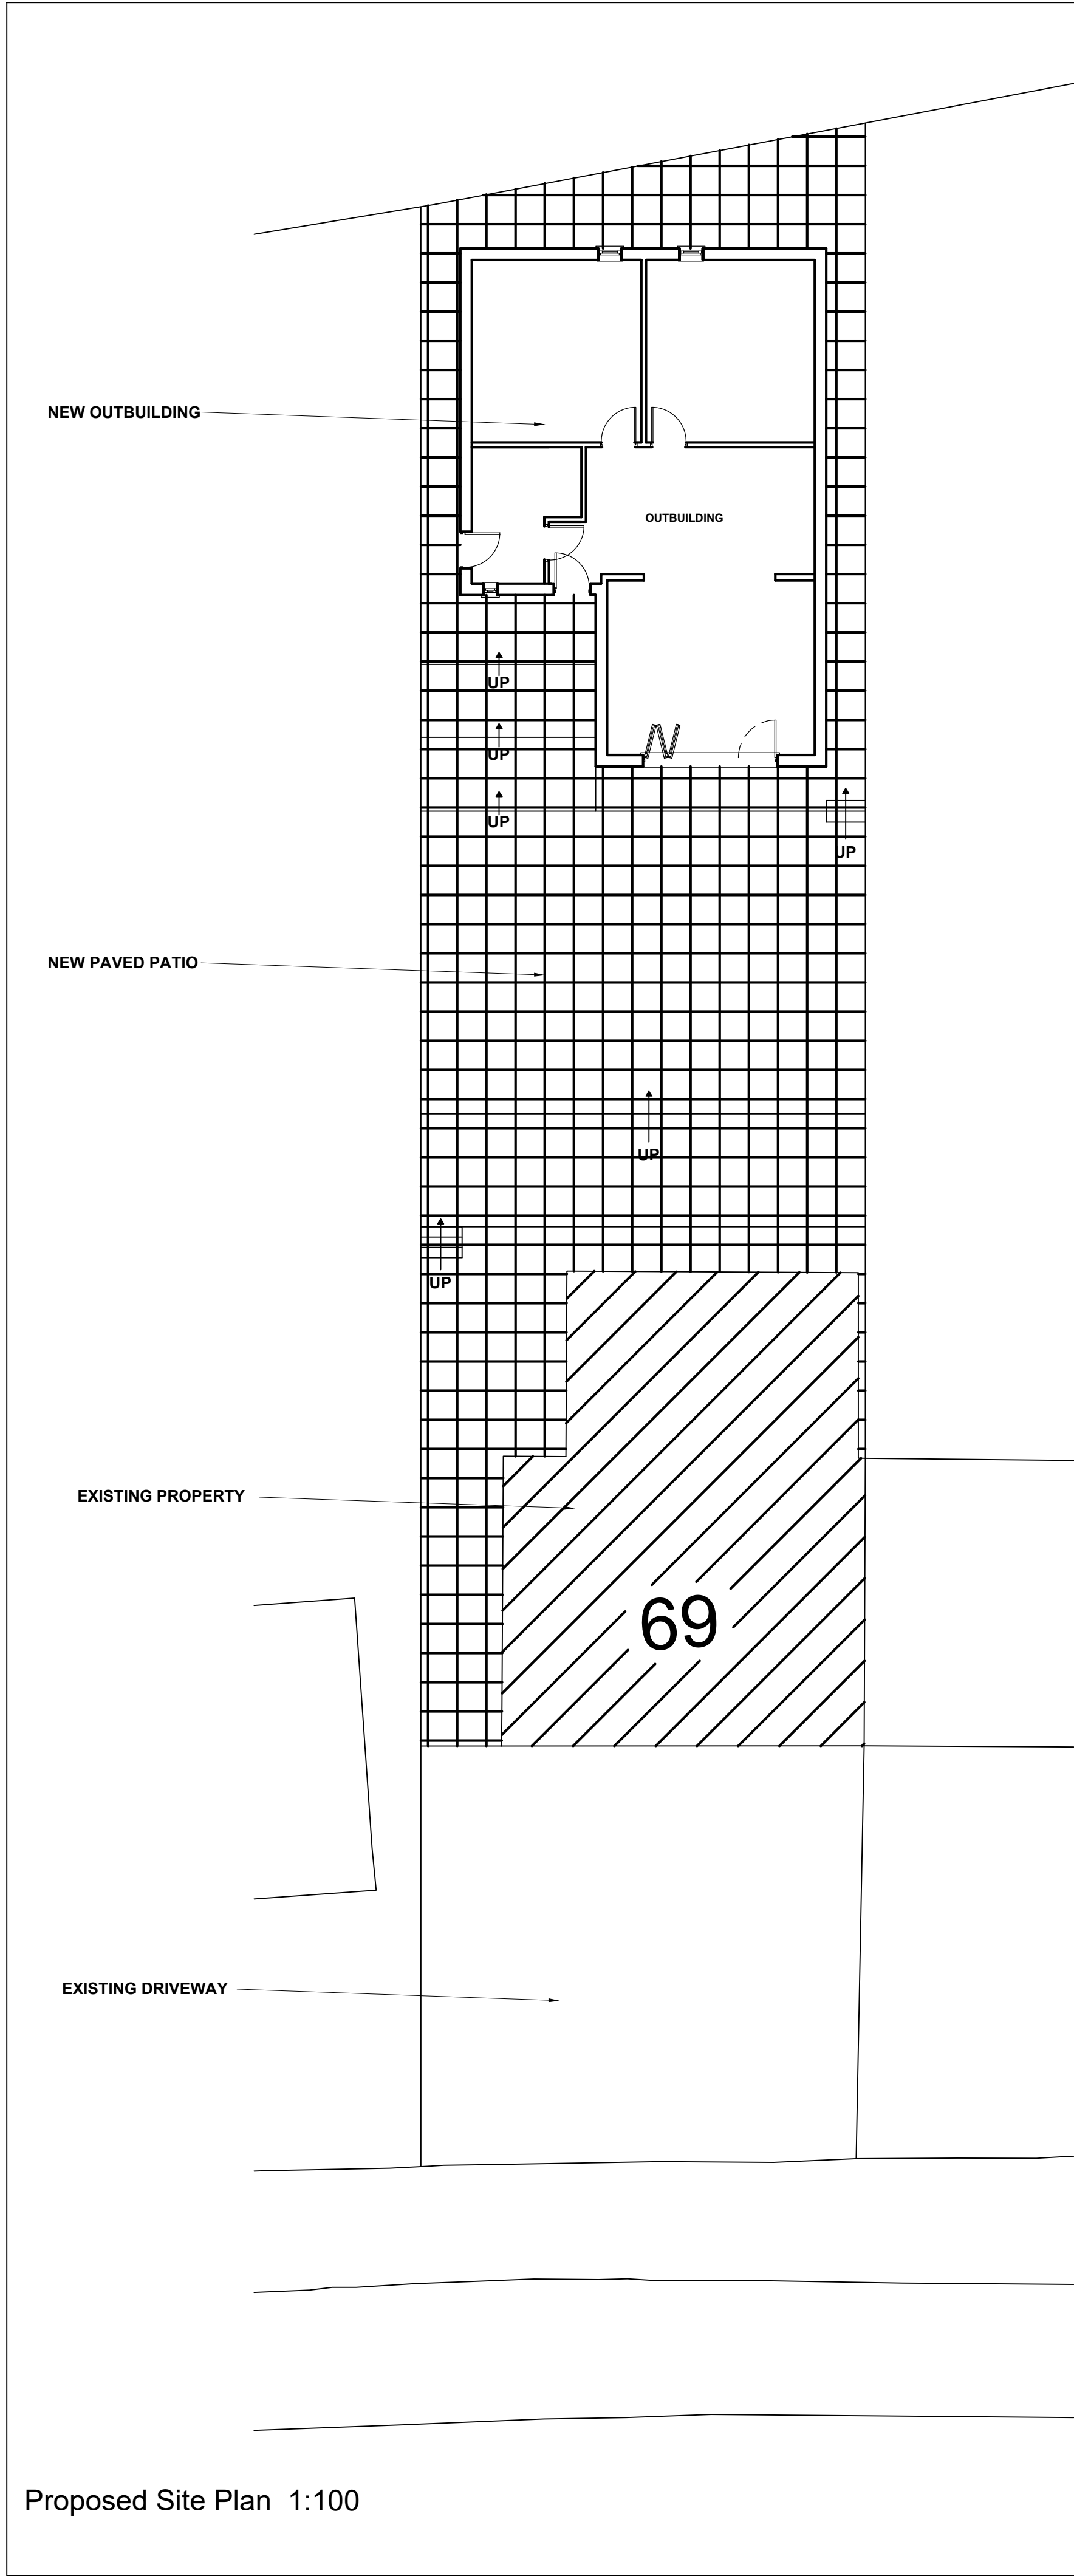


REAR ELEVATION

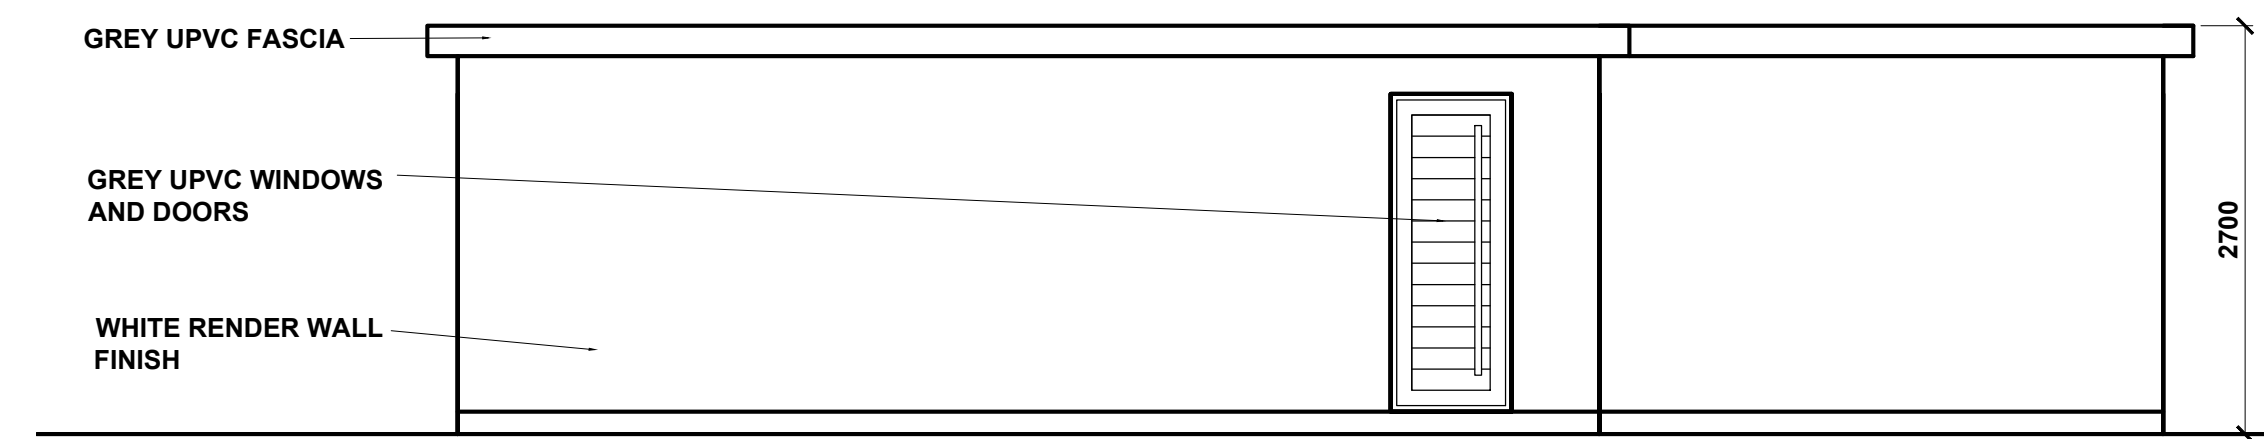



SIDE ELEVATION

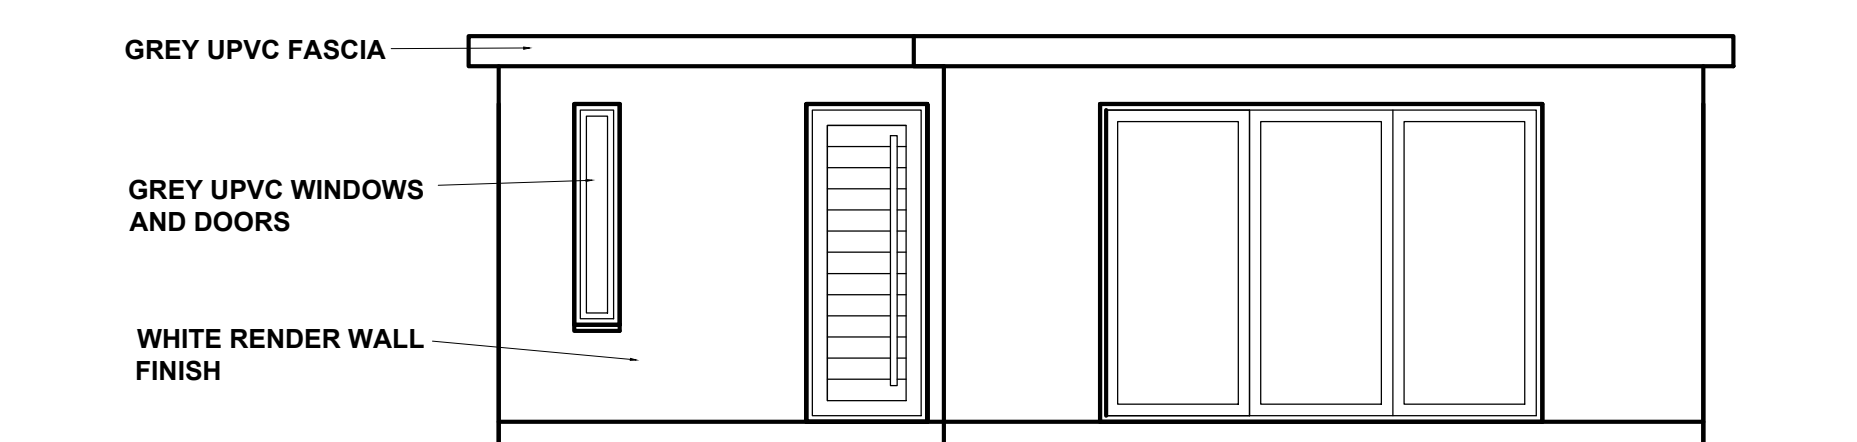

FRONT ELEVATION

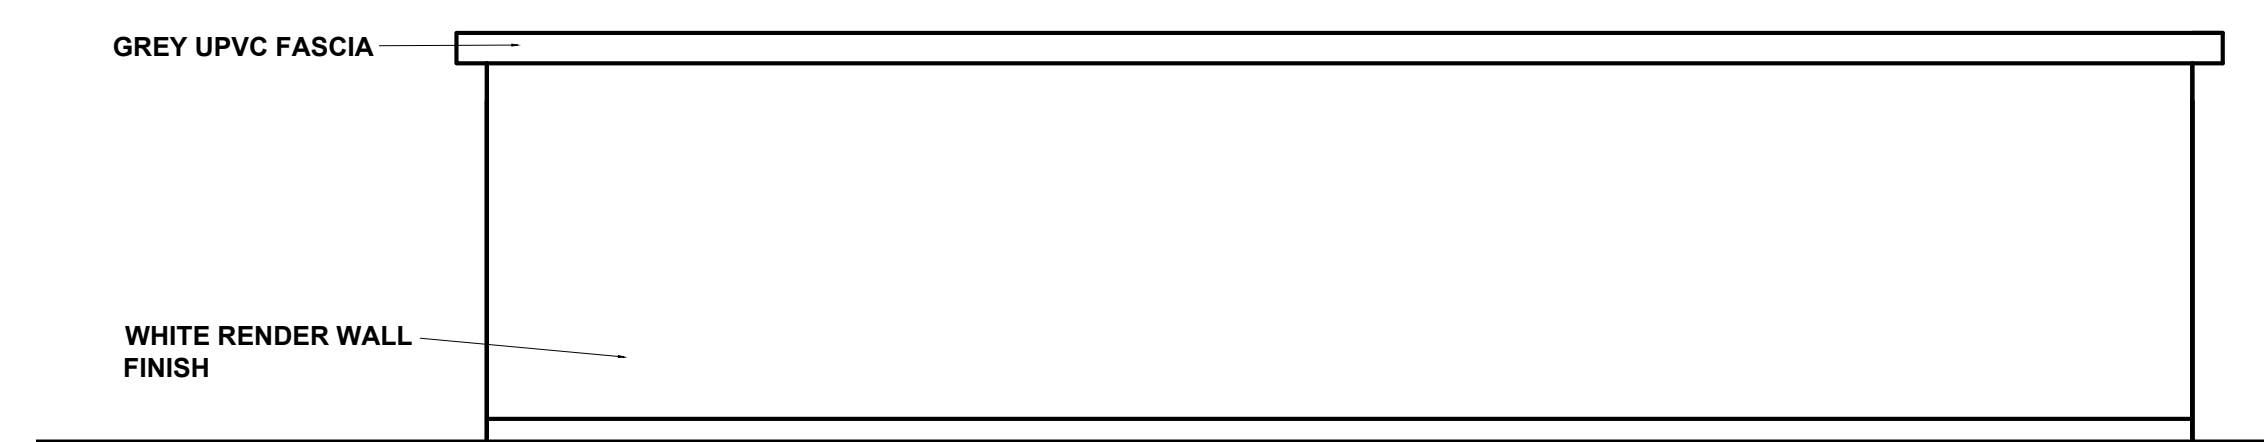

SIDE ELEVATION

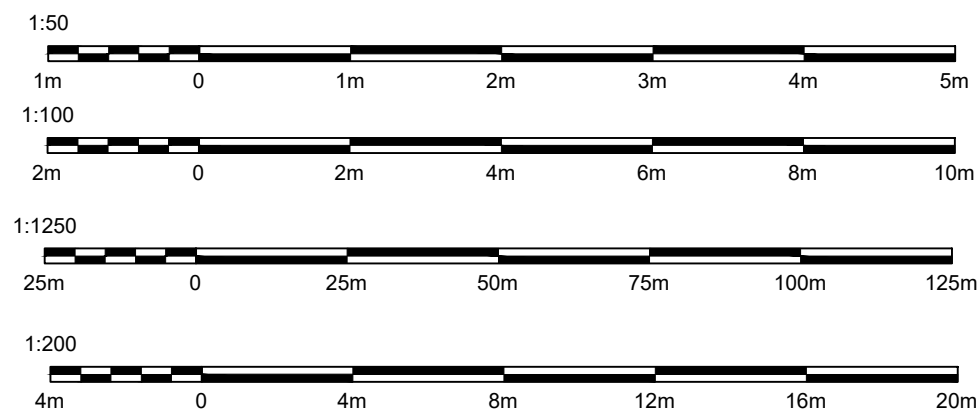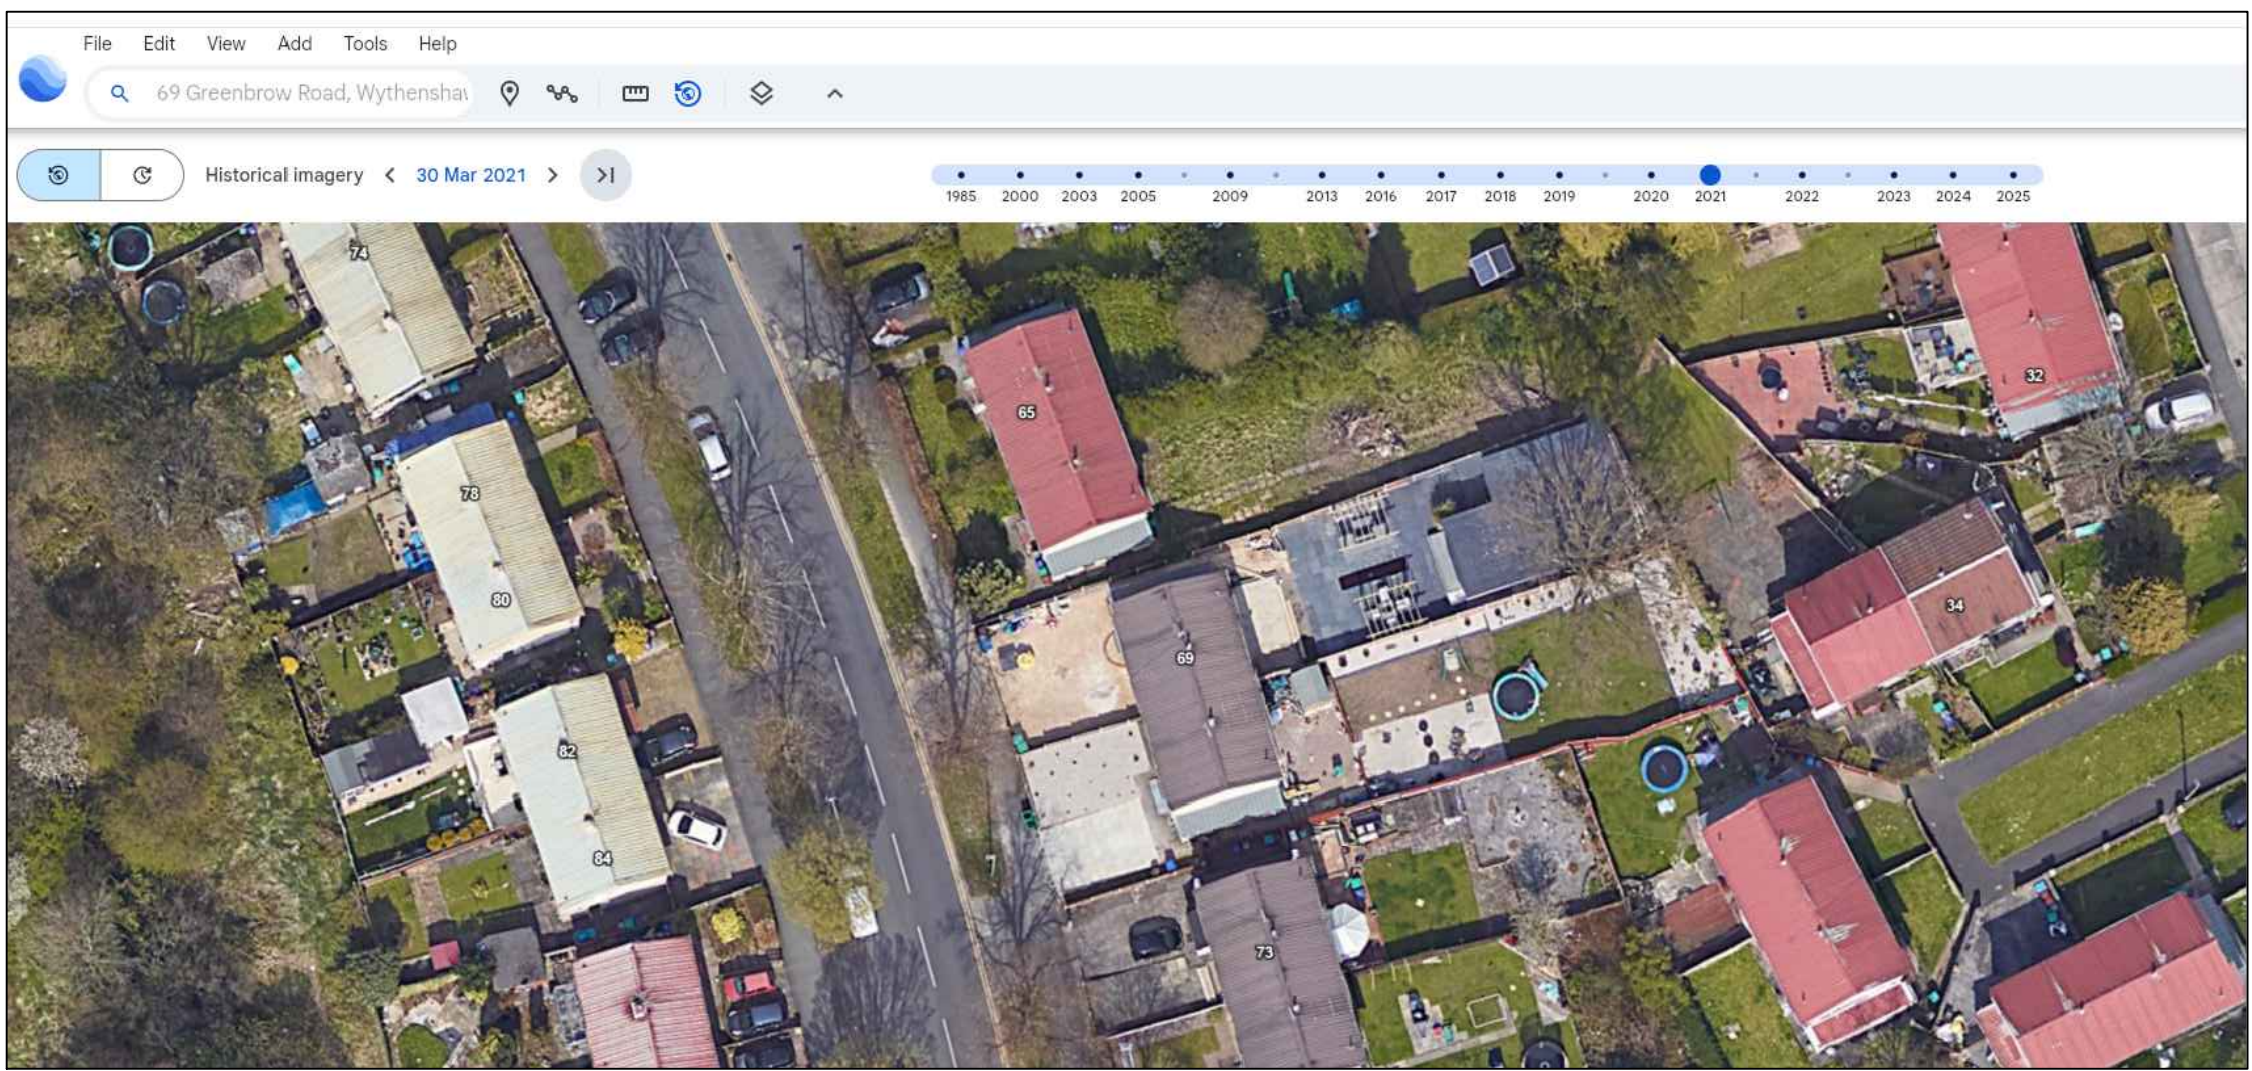

*	*	*
rev	Revision details	Date
This drawing is not authorised unless signed as checked & approved		
Address 69 Greenbrow Road		
Job Title Retrospective Application for the Retention of Out Building and Hard Landscaping		
Drawing title Proposed Site Plan & Proposed Plans and Elevations		
RJSArchitecture 23 Ellerslie Avenue, Rainhill, L35 4QD Mob:07511515637		
Chkd	Appvd	date
		JUL 25
scale	1:50/ 1:100@A1	drawn
		rs
DRAWING No		rev *