



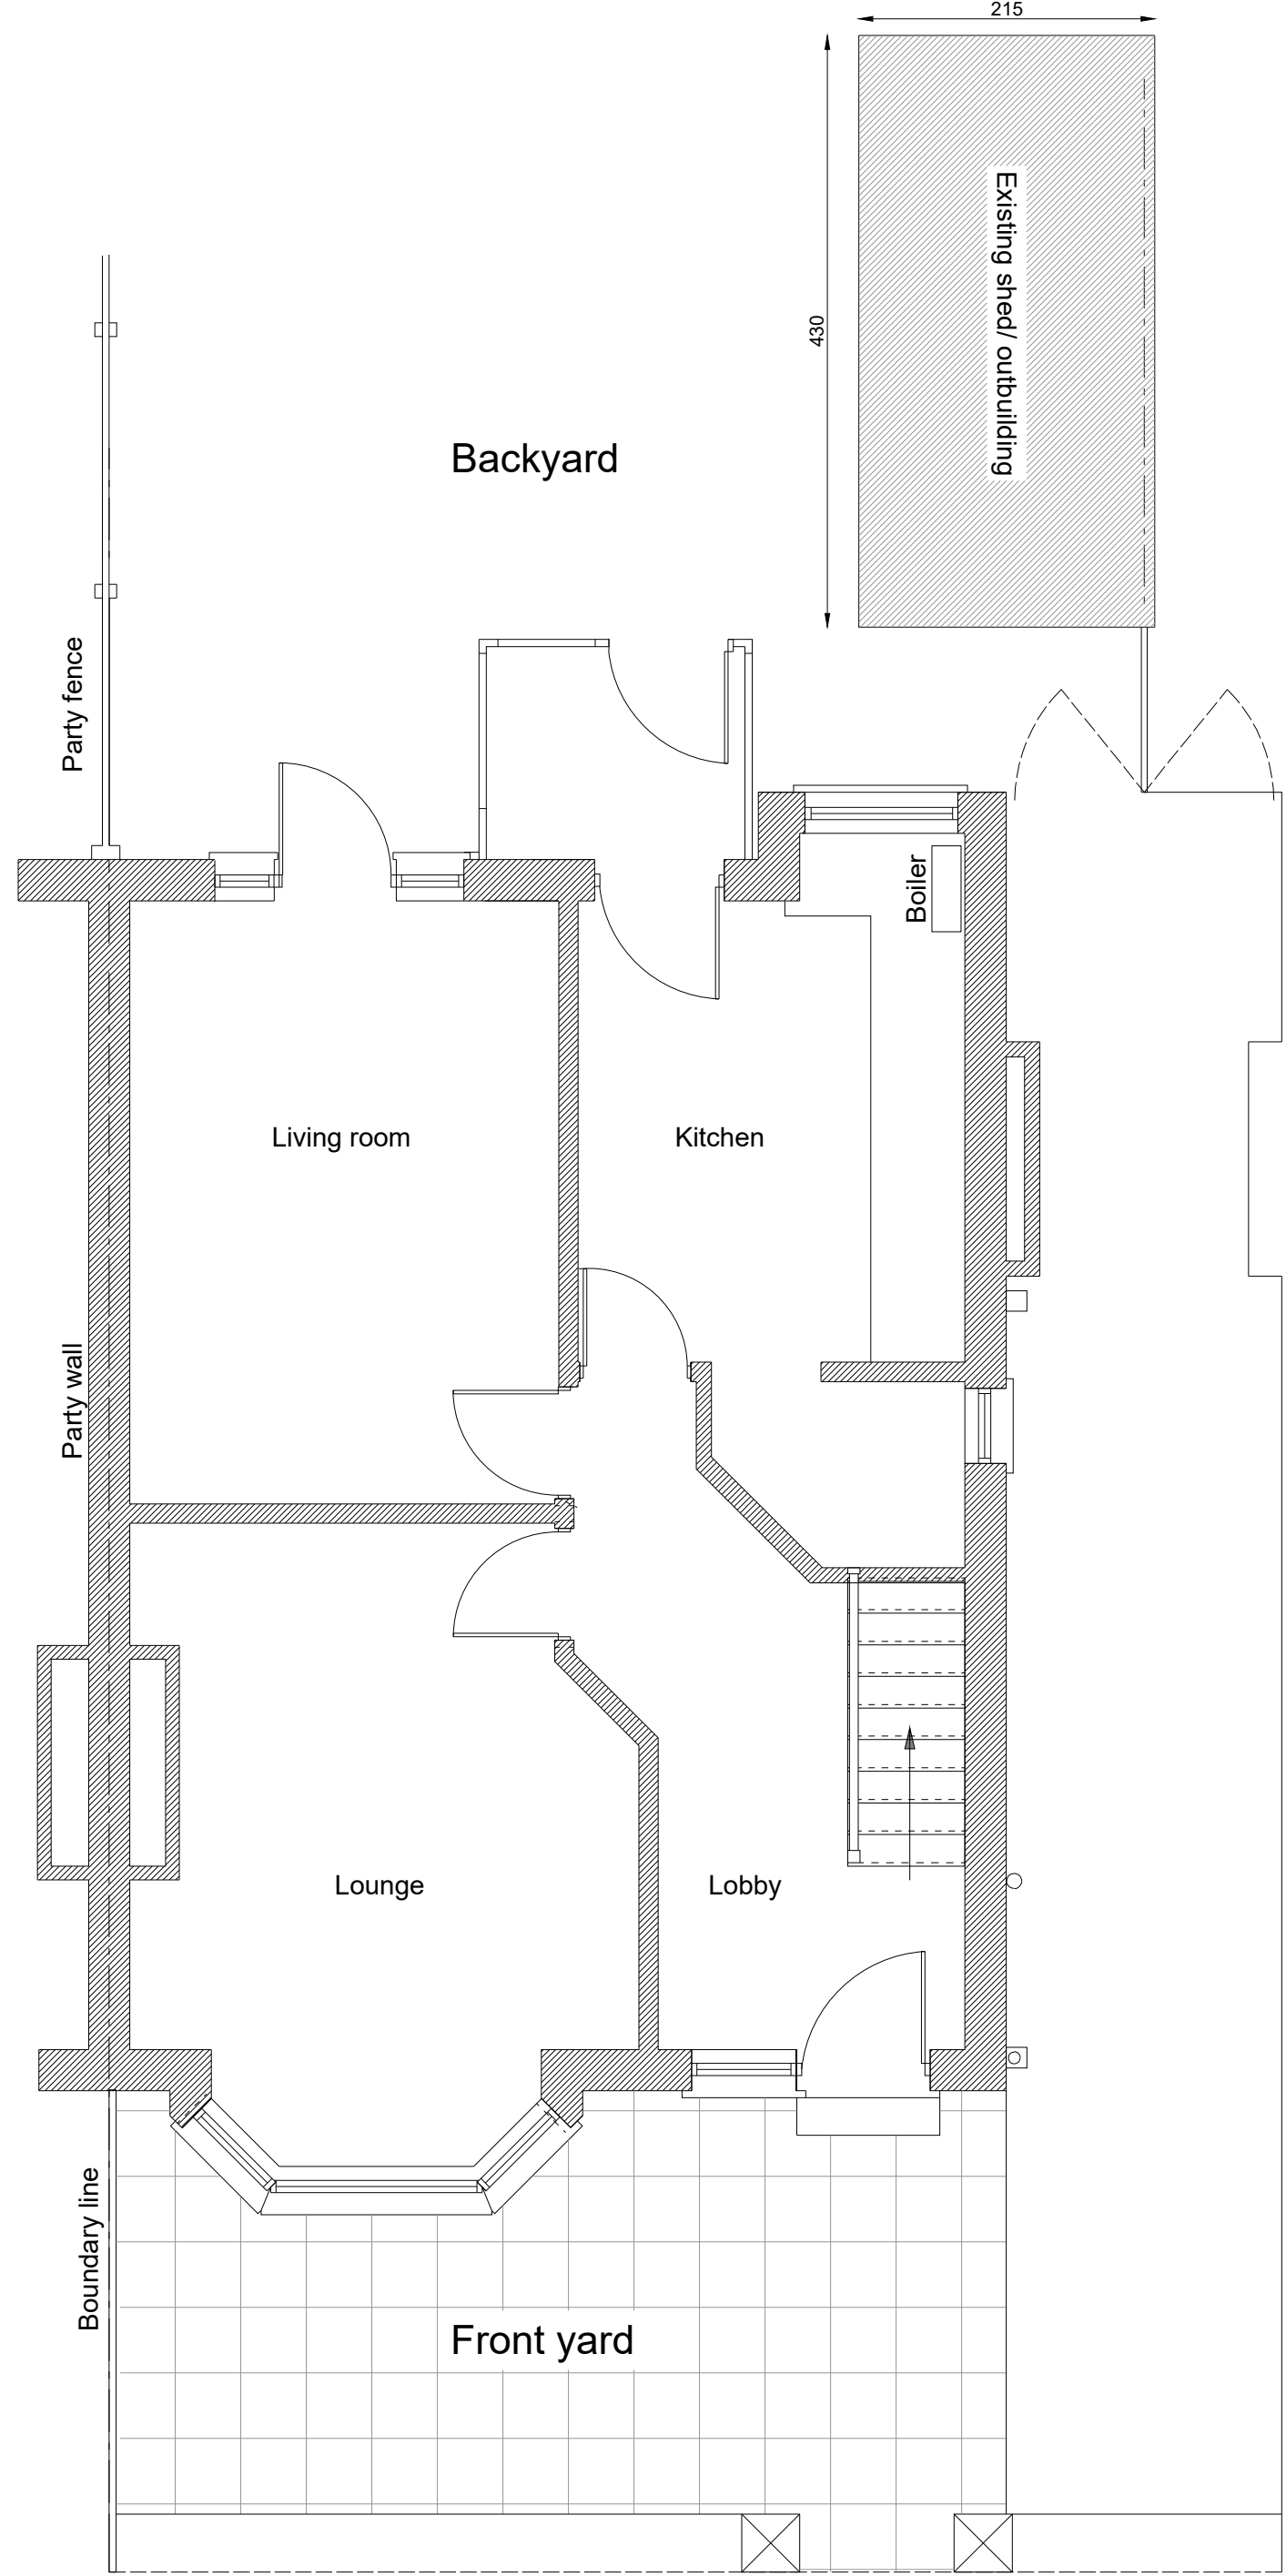

EXISTING GROUND FLOOR

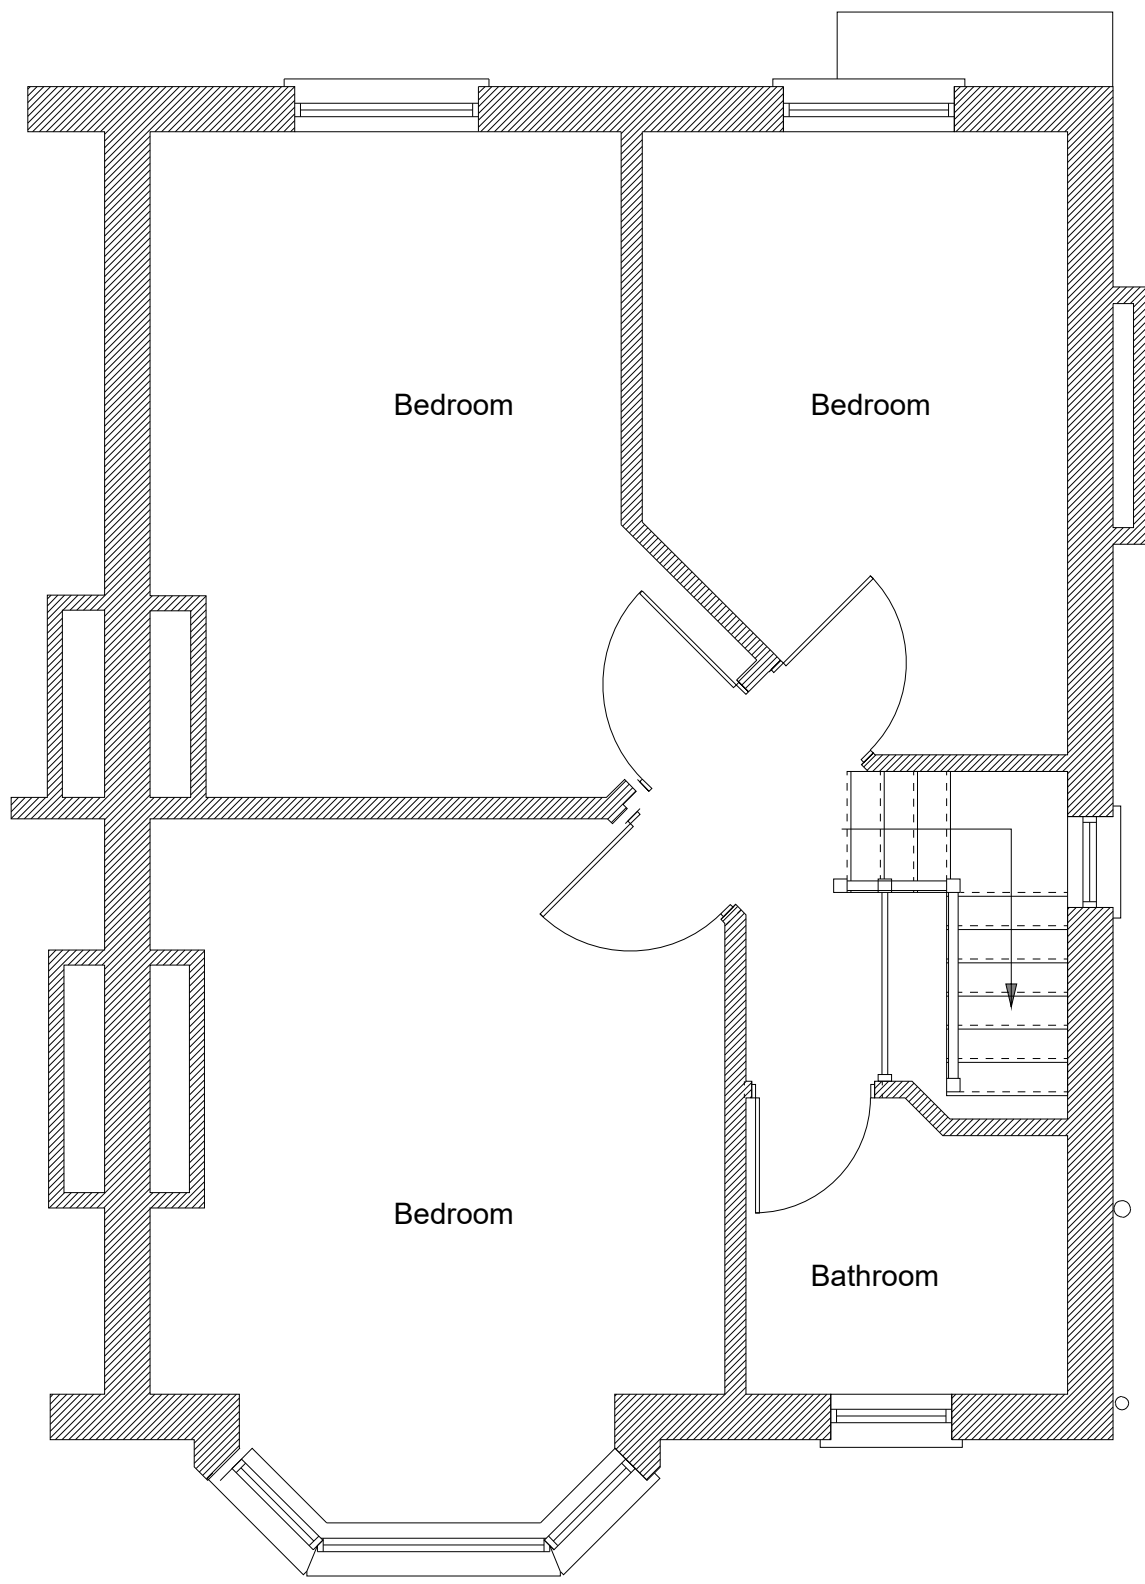


EXISTING FIRST FLOOR



EXISTING REAR ELEVATION




EXISTING FRONT ELEVATION

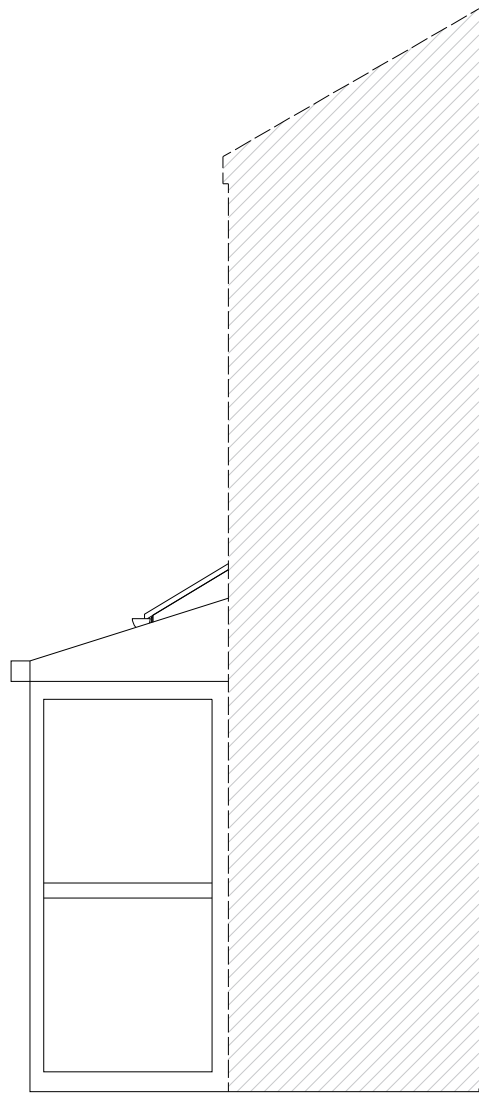

EXISTING SIDE ELEVATION




EXISTING SIDE ELEVATION

 


First floor side extension at 35 Montgomery Road Manchester M13 0PW		
Client: Mr Babul Miah		
DRG Title: Existing Plans		
Date: 30/06/2025	Job No 22.03.00	Dwg. No A02
Scale: 1:50 on A1		
Email: SUNBULLI@HOTMAIL.CO.UK Tel: 07587719118		

Subject to Planning permission
All structure work to be examined and signed
off by a qualified structure engineer. All electric
work done by a qualified electrician - All measurements to
be checked on site.

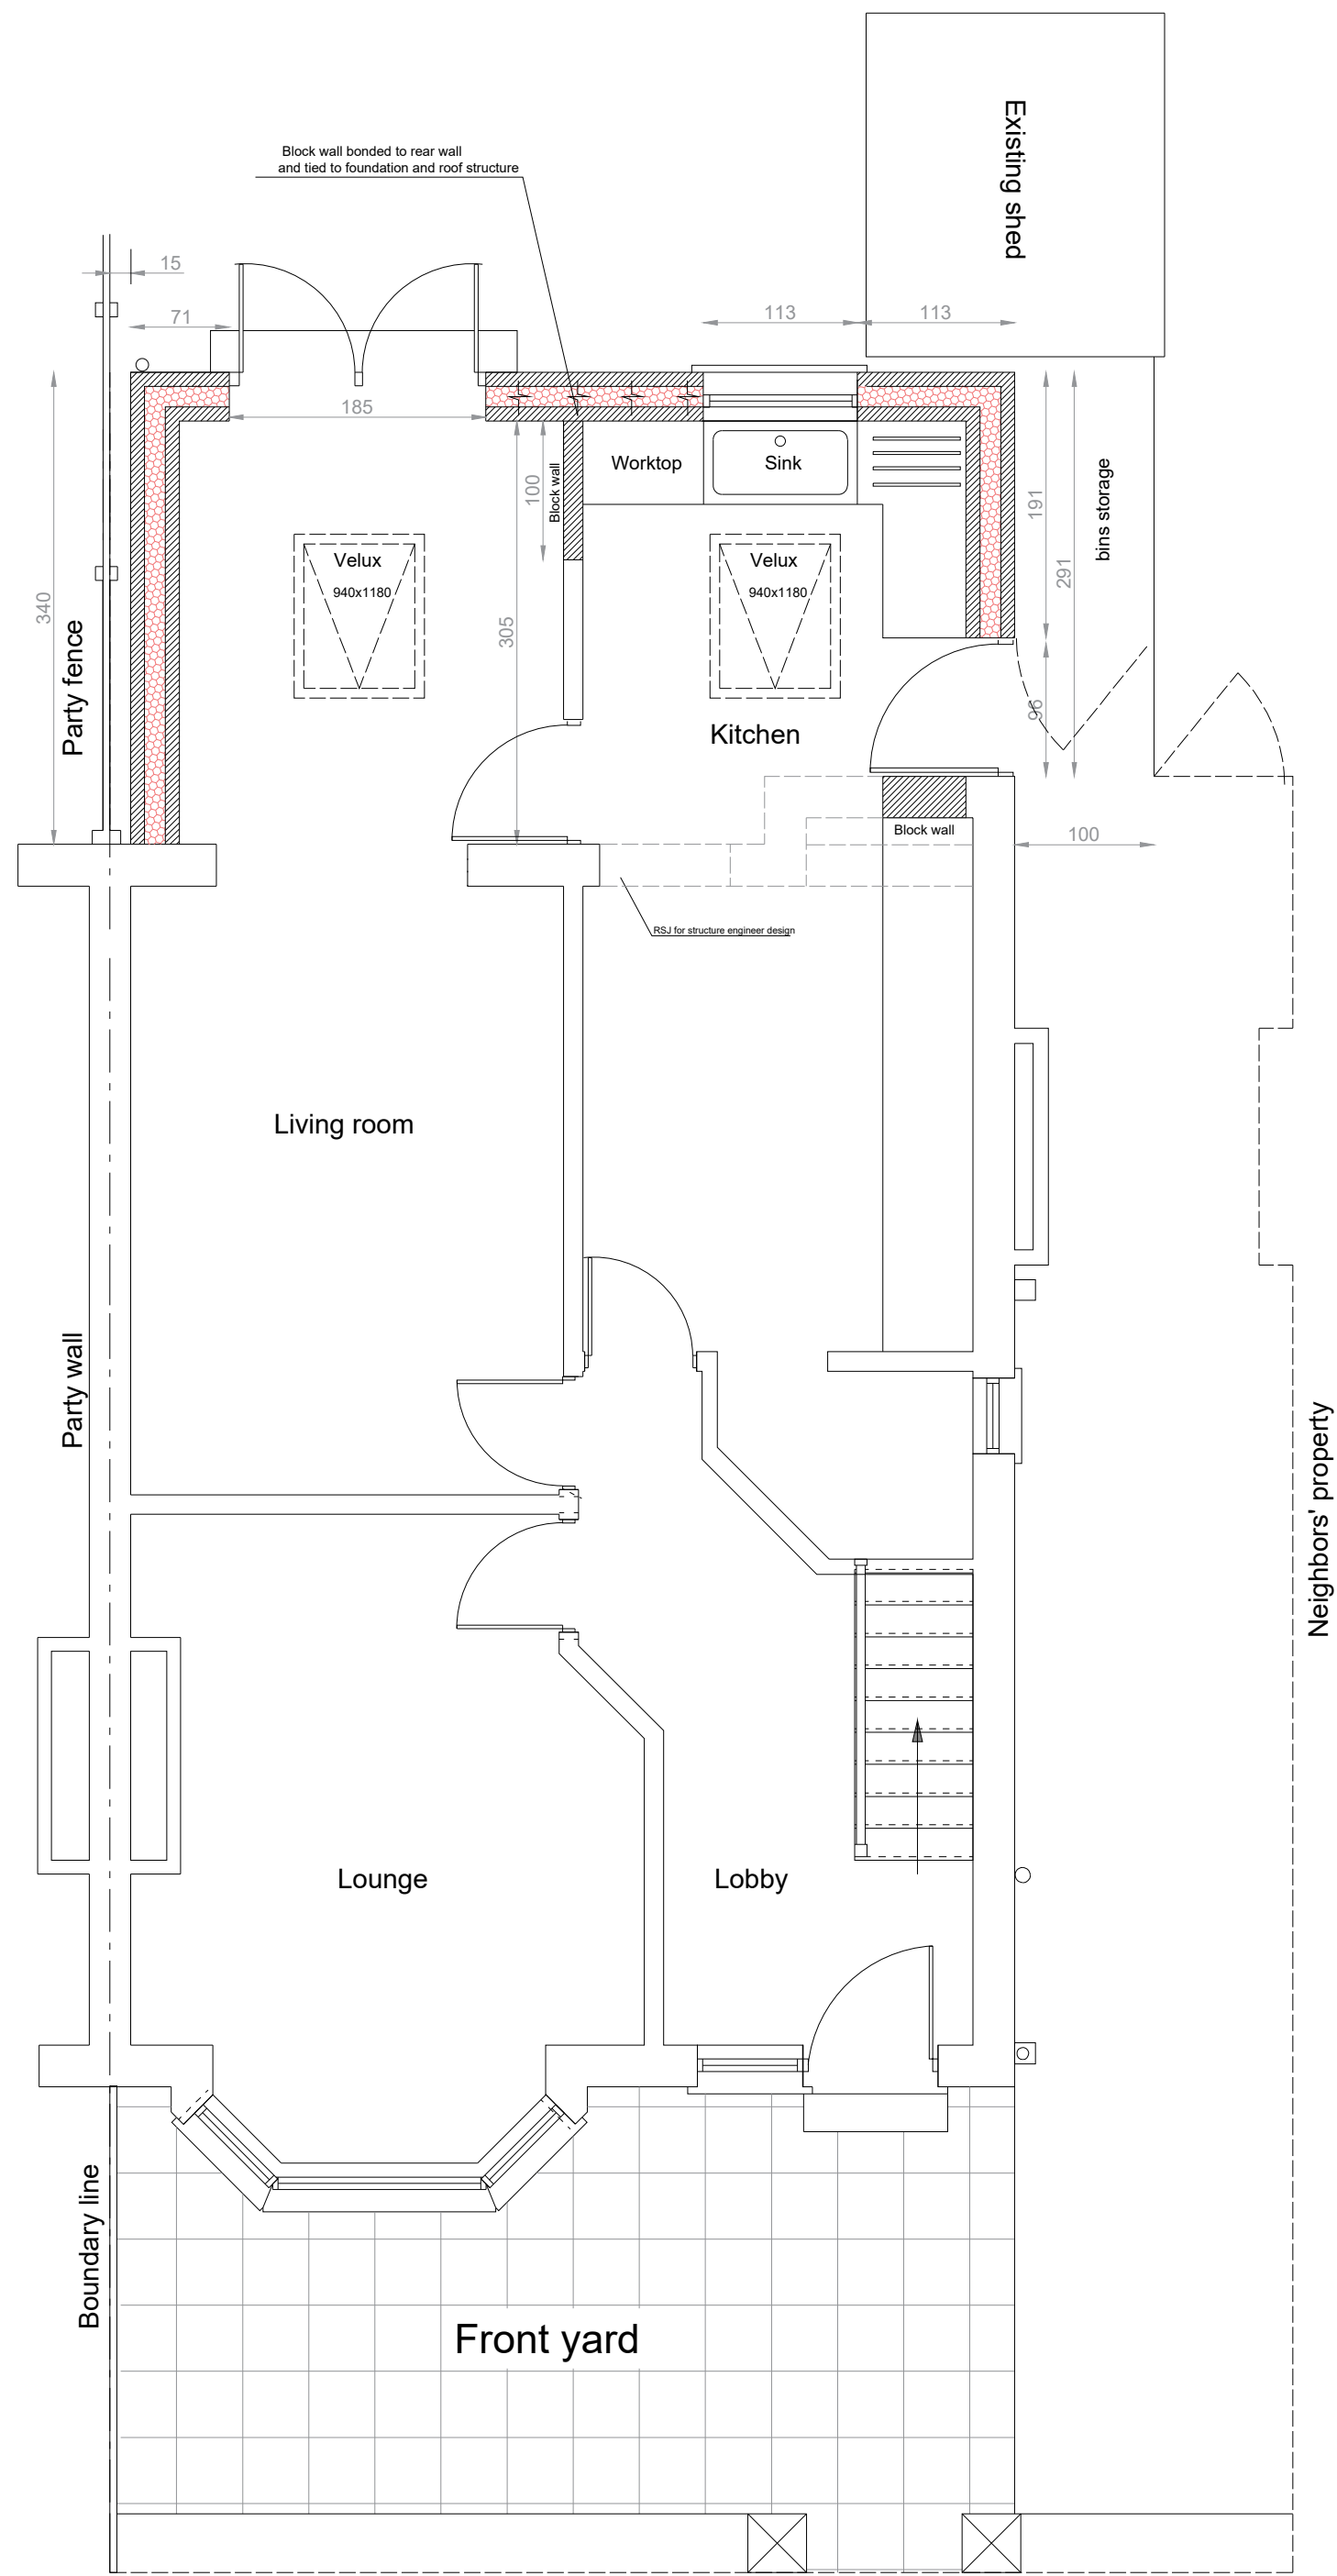

PROPOSED GROUND FLOOR

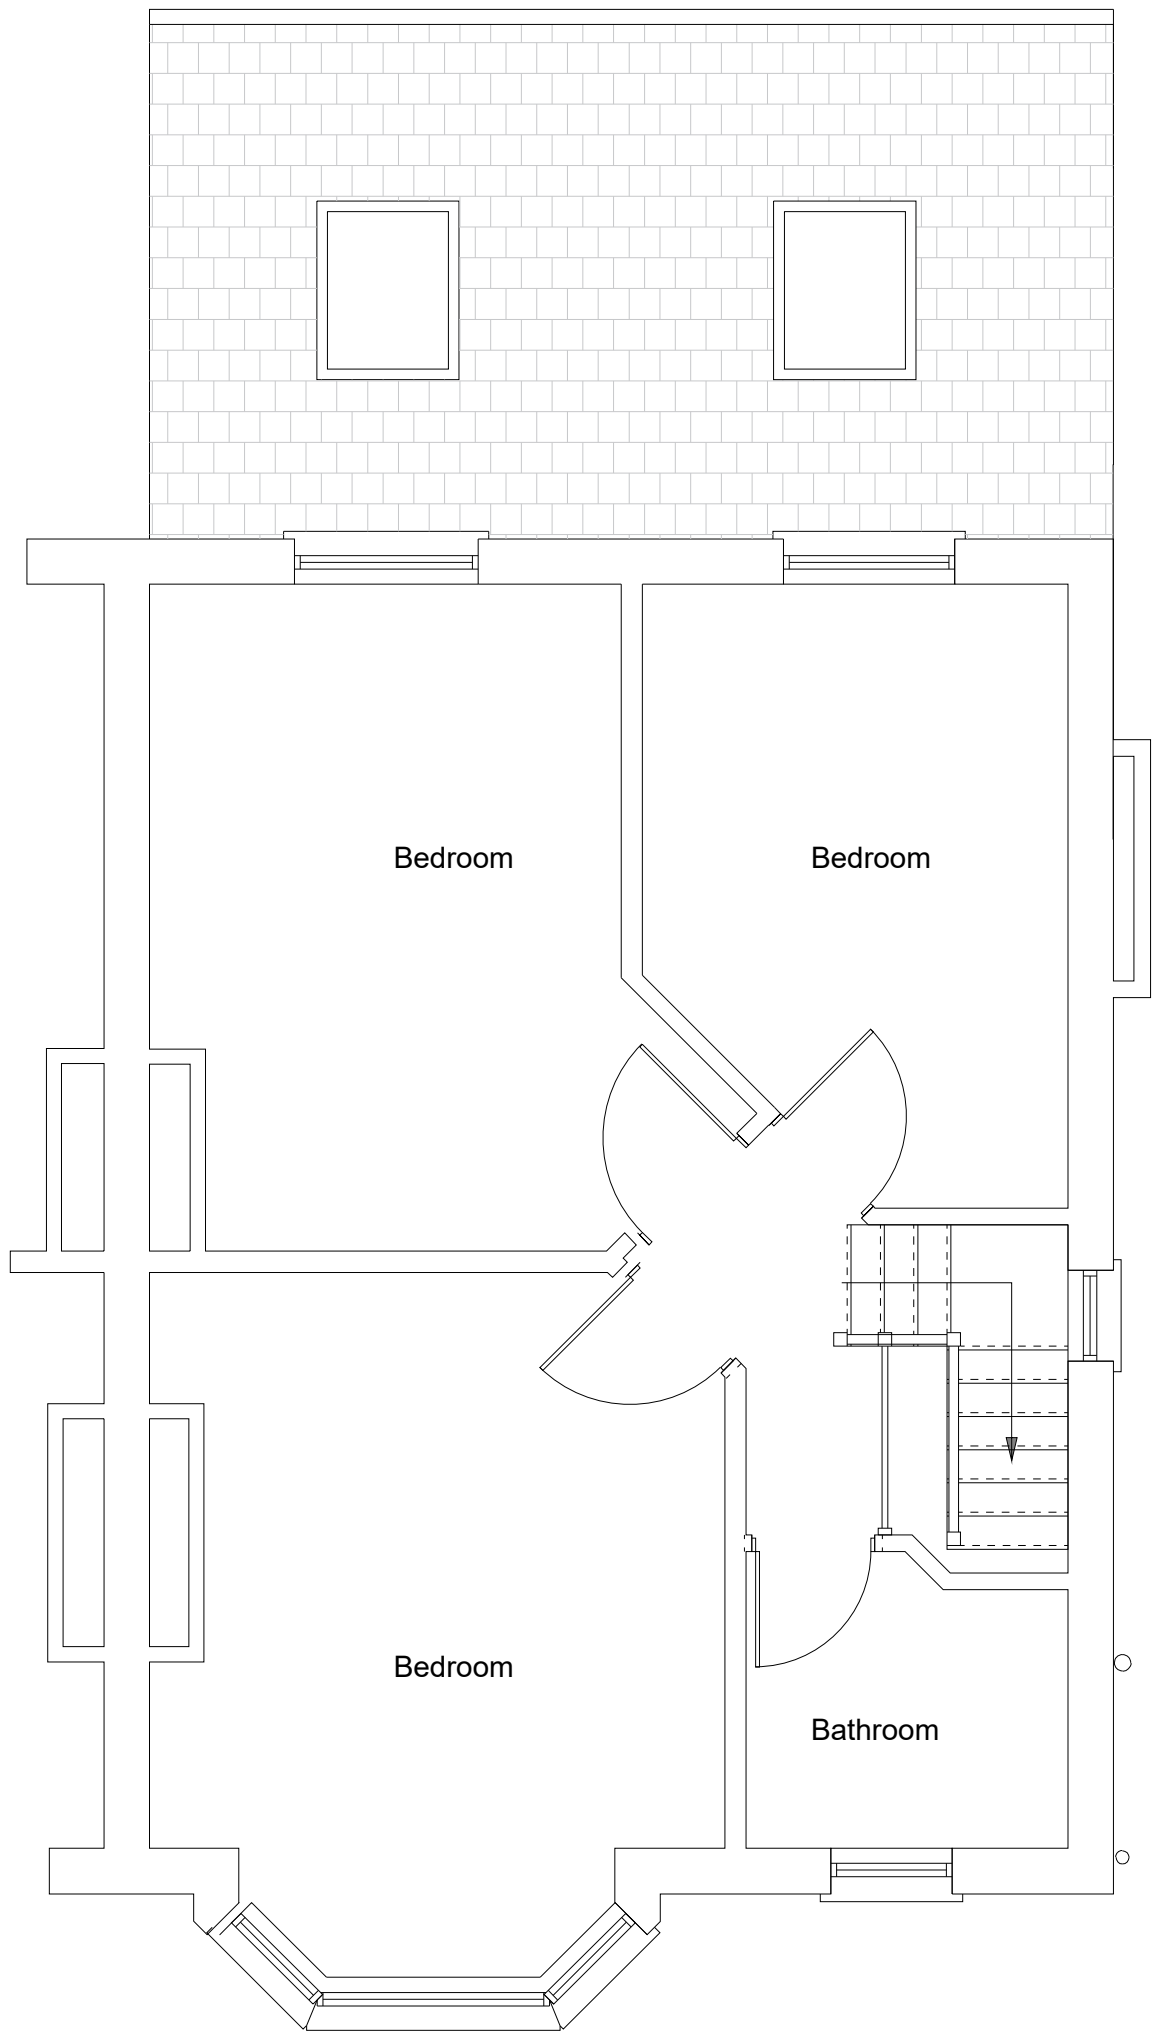


PROPOSED FIRST FLOOR




PROPOSED REAR ELEVATION





PROPOSED FRONT ELEVATION

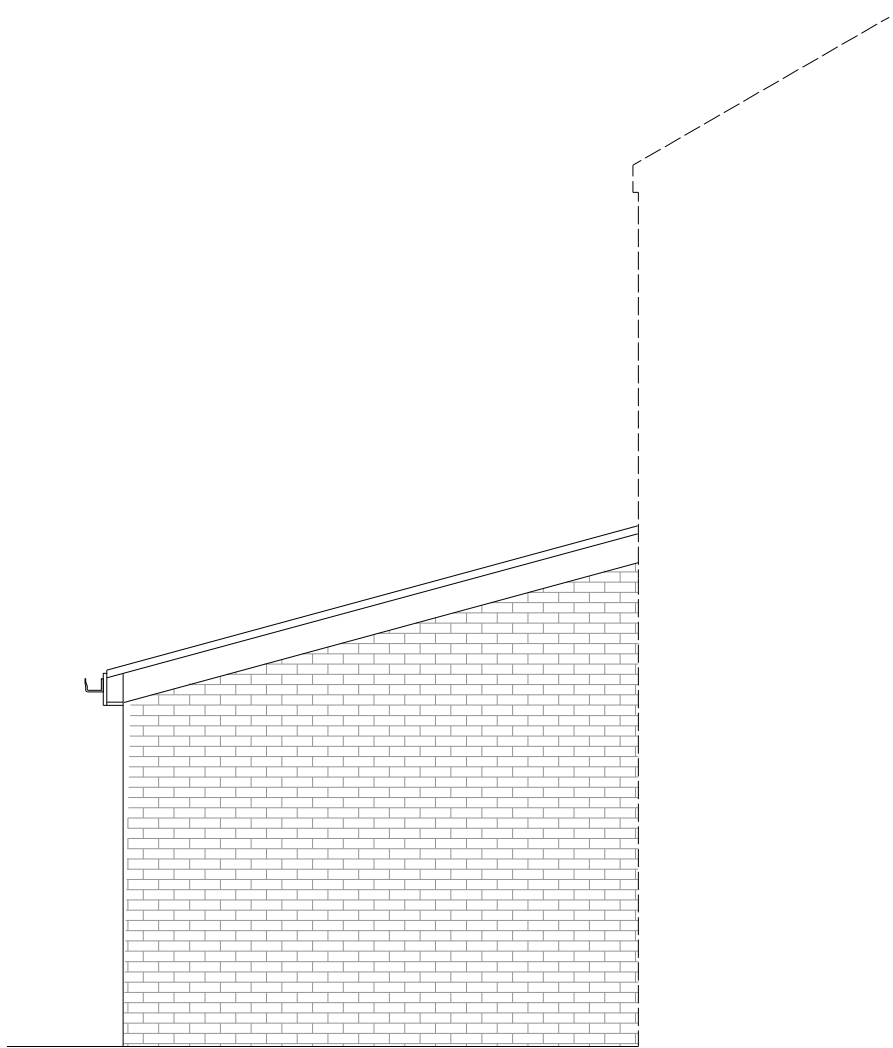

PROPOSED SIDE ELEVATION

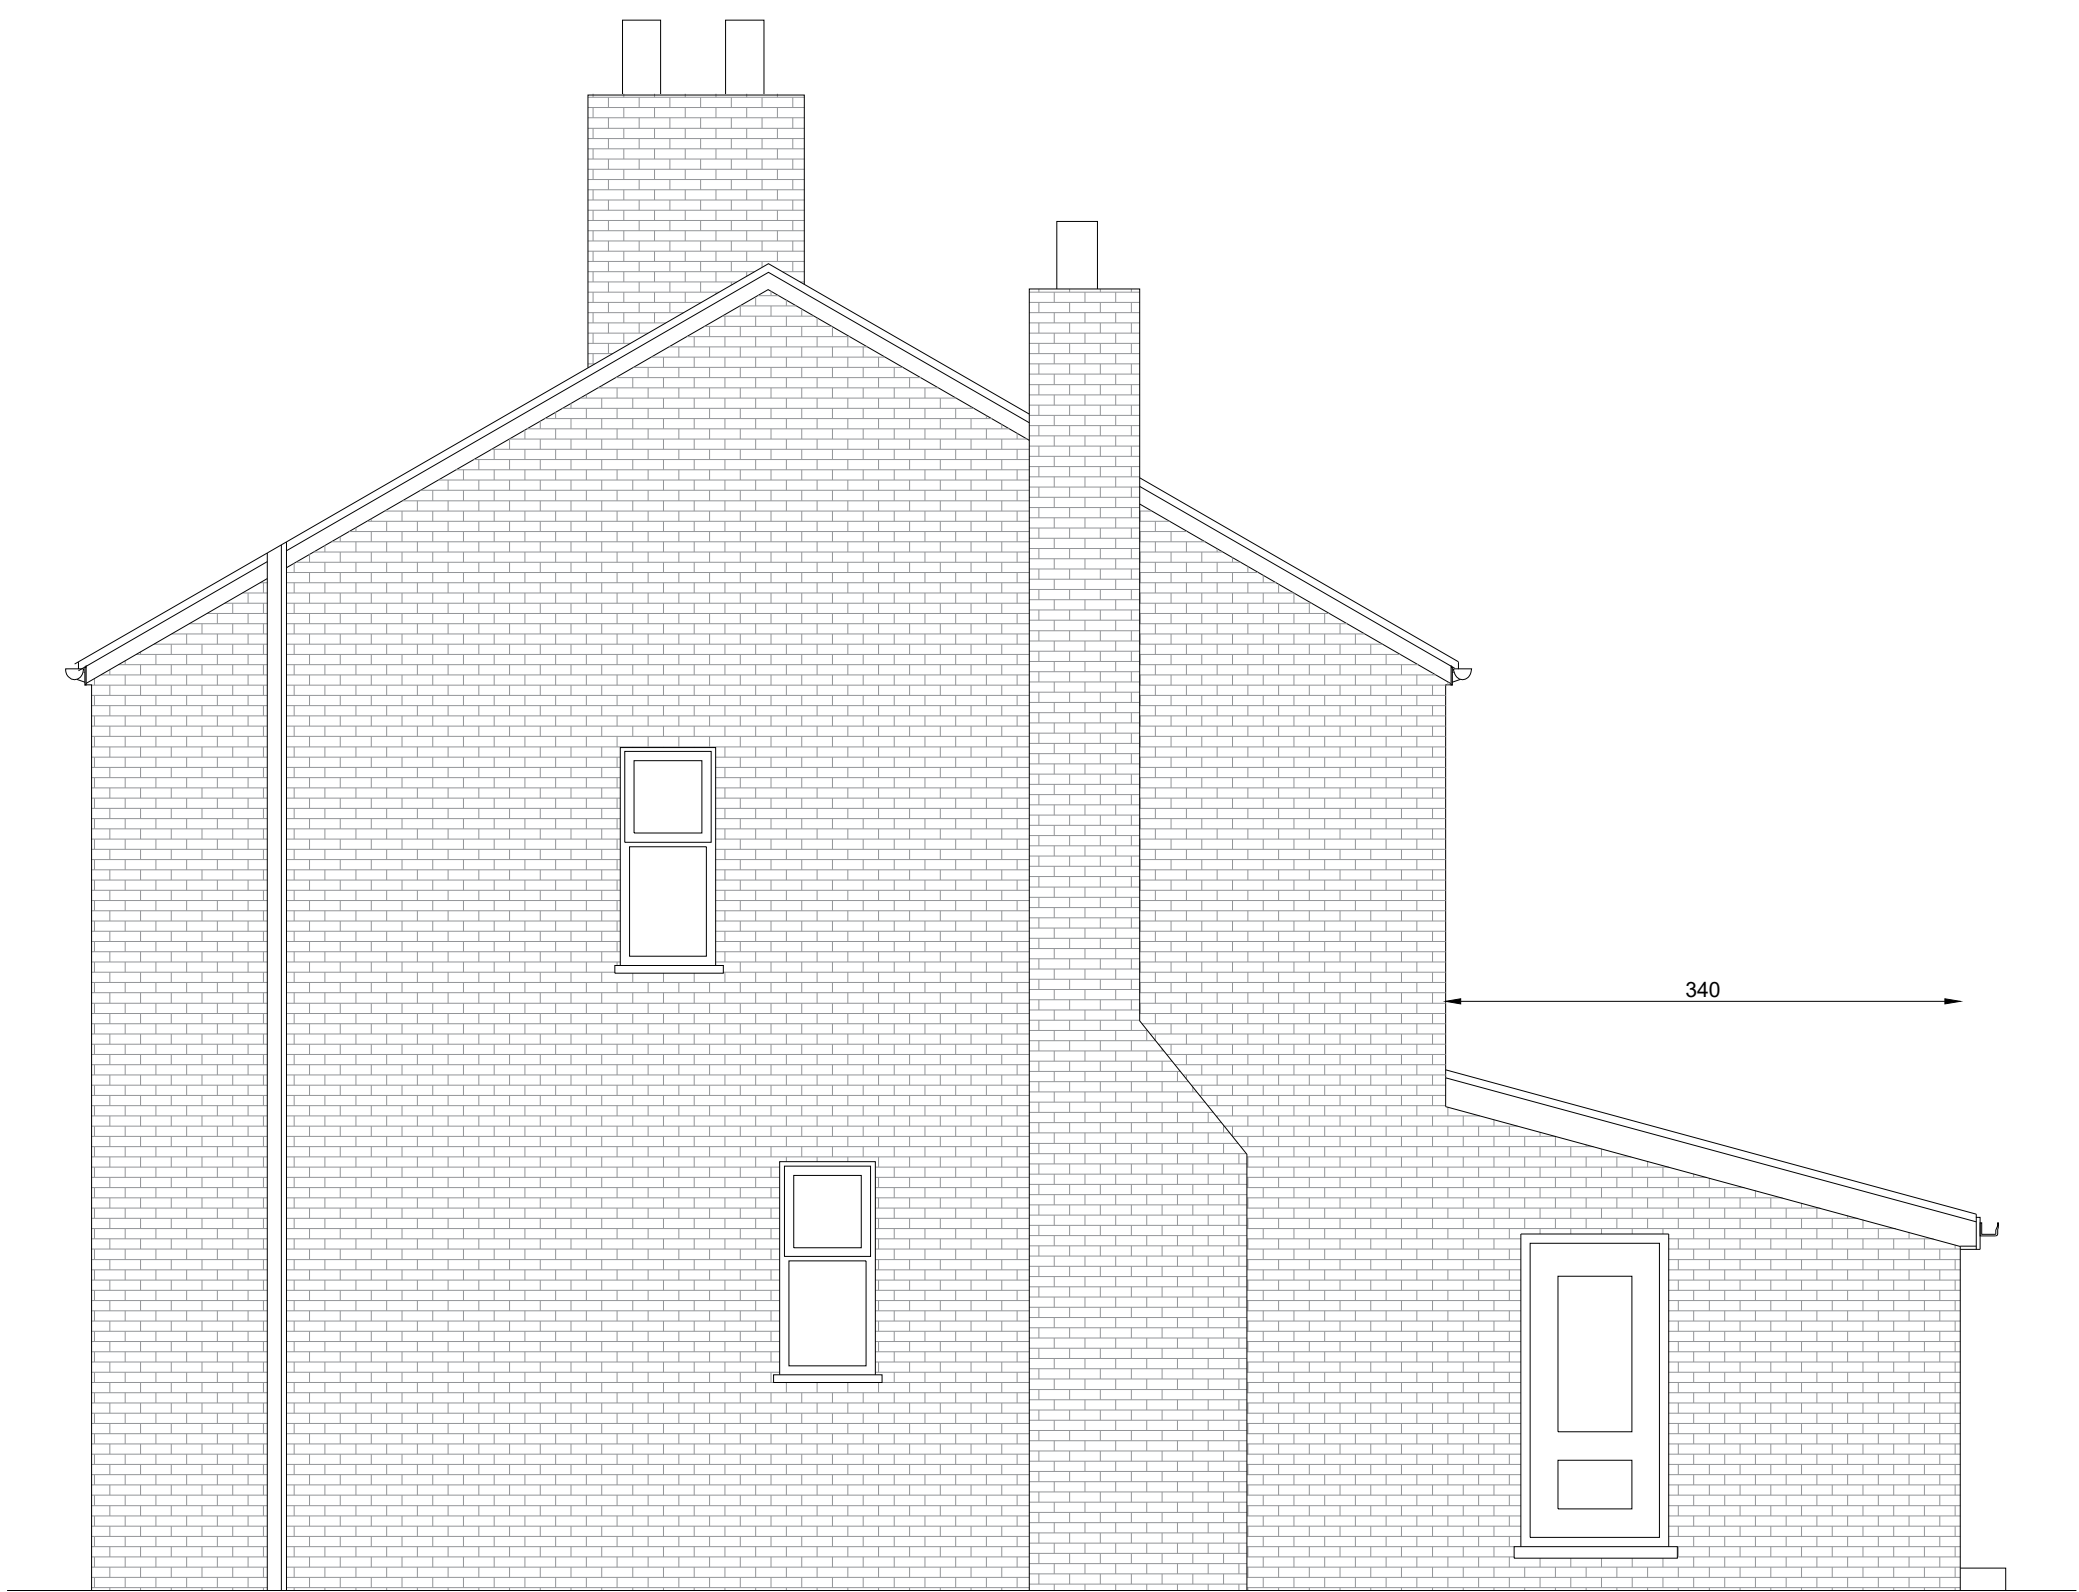

PROPOSED SIDE ELEVATION

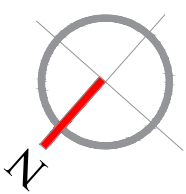 

First floor side extension at 35 Montgomery Road Manchester M13 0PW		
Client: Mr Babul Miah		
DRG Title: Proposed Plans		
Date: 30/06/2025	Job No 22.03.00	Dwg. No A03
Scale: 1:50 on A1		
Email: SUNBULLI@HOTMAIL.CO.UK Tel: 07587719118		

Subject to Planning permission
All structure work to be examined and signed off by a qualified structure engineer. All electric work done by a qualified electrician - All measurements to be checked on site.