


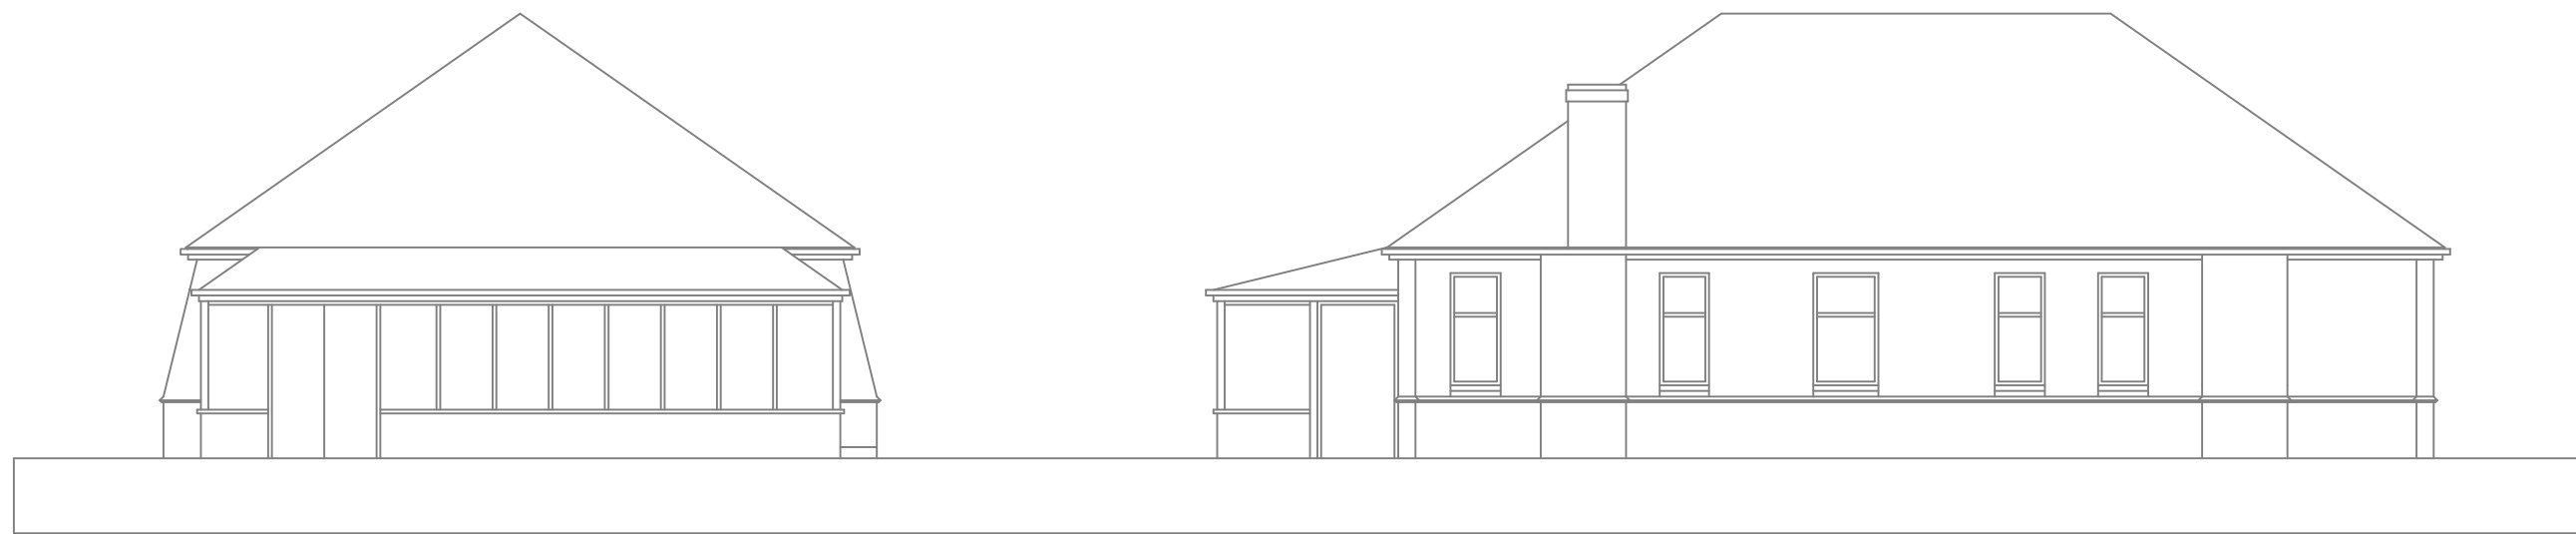


FRONT ELEVATION

SIDE ELEVATION




REAR ELEVATION


SIDE ELEVATION

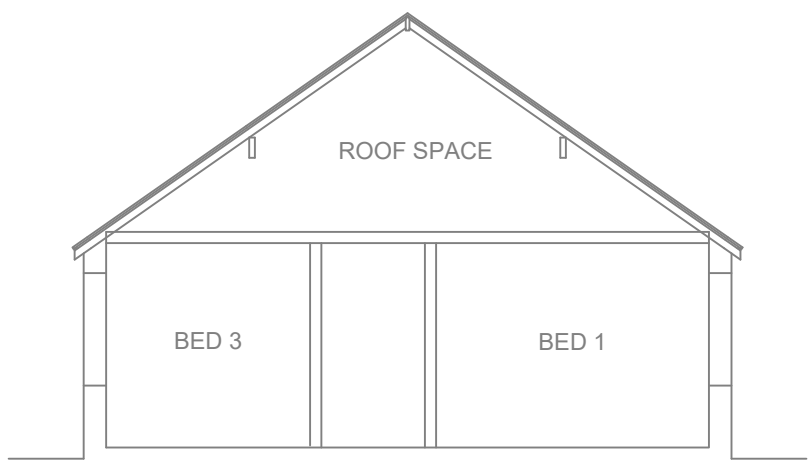


TYPICAL SECTION

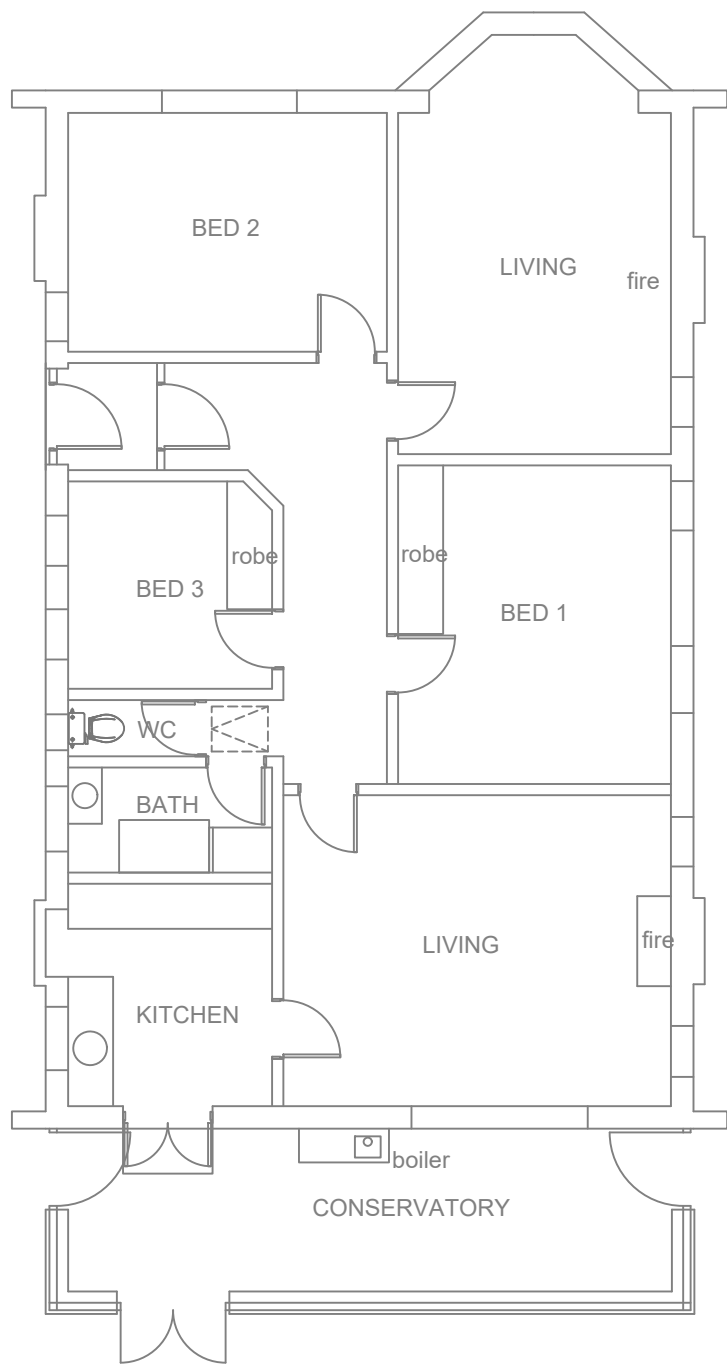

GROUND FLOOR PLAN

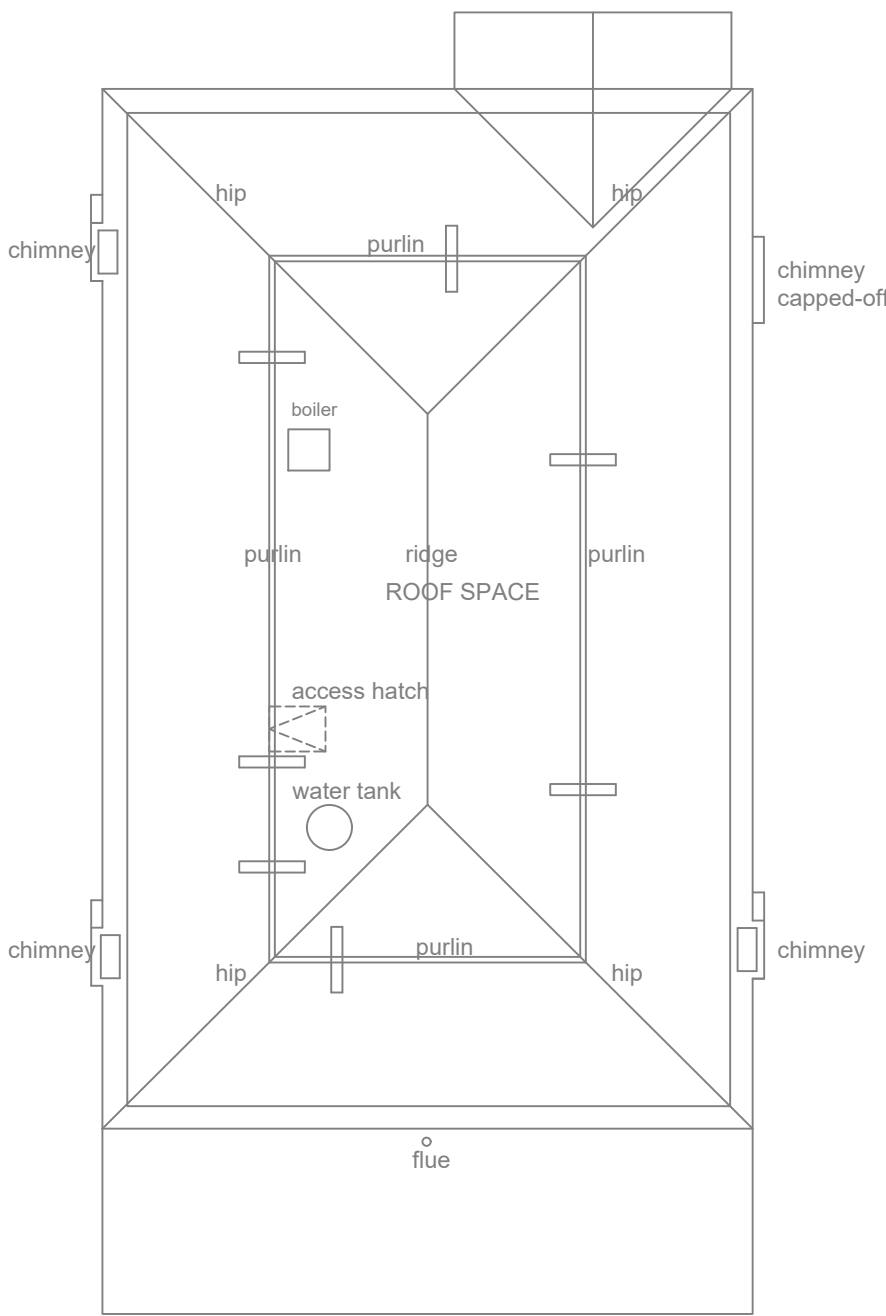

ROOF SPACE PLAN

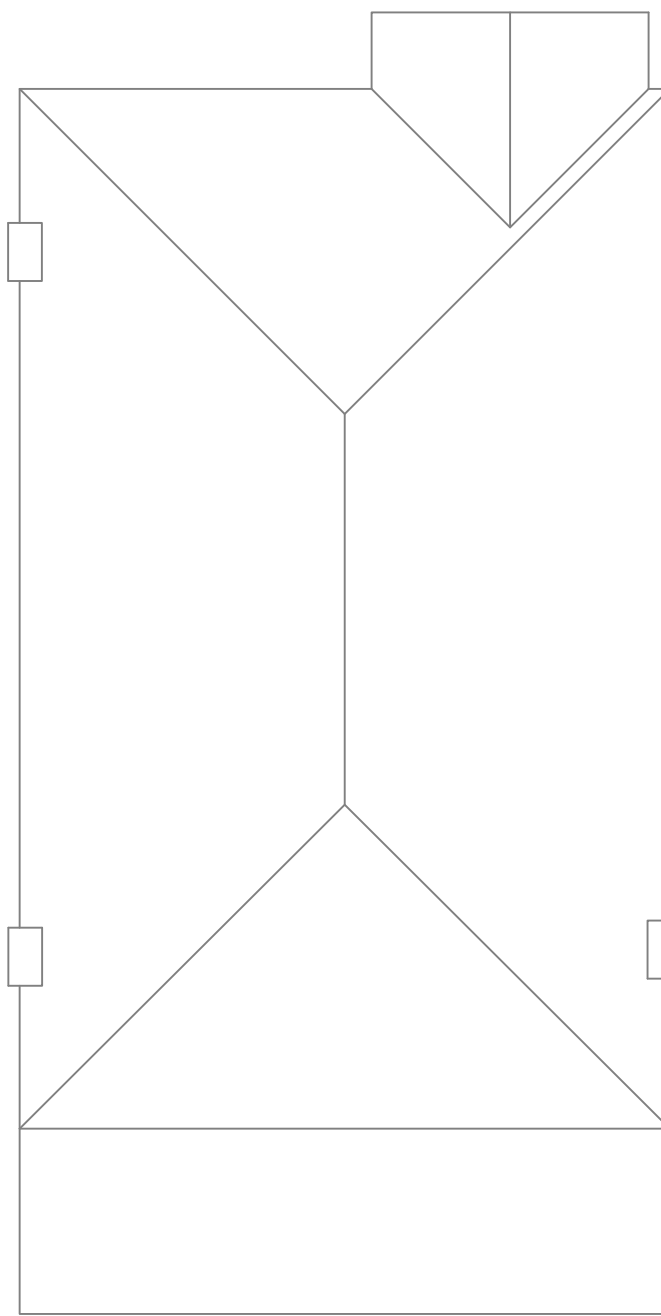

ROOF PLAN

Client jules sinclair simon		
Project proposed rear extension and loft conversion		
Drawing Title existing plans and elevations		
Scale 1:100@A1 / 1:200@A3 do not scale		
Drawing Number RK102.04	Status planning	Revision
RK Architectural Limited 71-75 Shelton Street, Covent Garden, London, WC2H 9JQ tel. 07585 943280. email. onearchitectural@gmail.com		