


Do Not Scale

If in doubt, ask. All discrepancies to be reported to the architect before manufacture, fabrication
Drawings are to be read in conjunction with all relevant specifications and consultant information

This drawing is not to be re produced without express permission of the architect and only used for the purposes shown within the titleblock status bar. This drawing and all associated designs indicated remain the copyright of the architect.

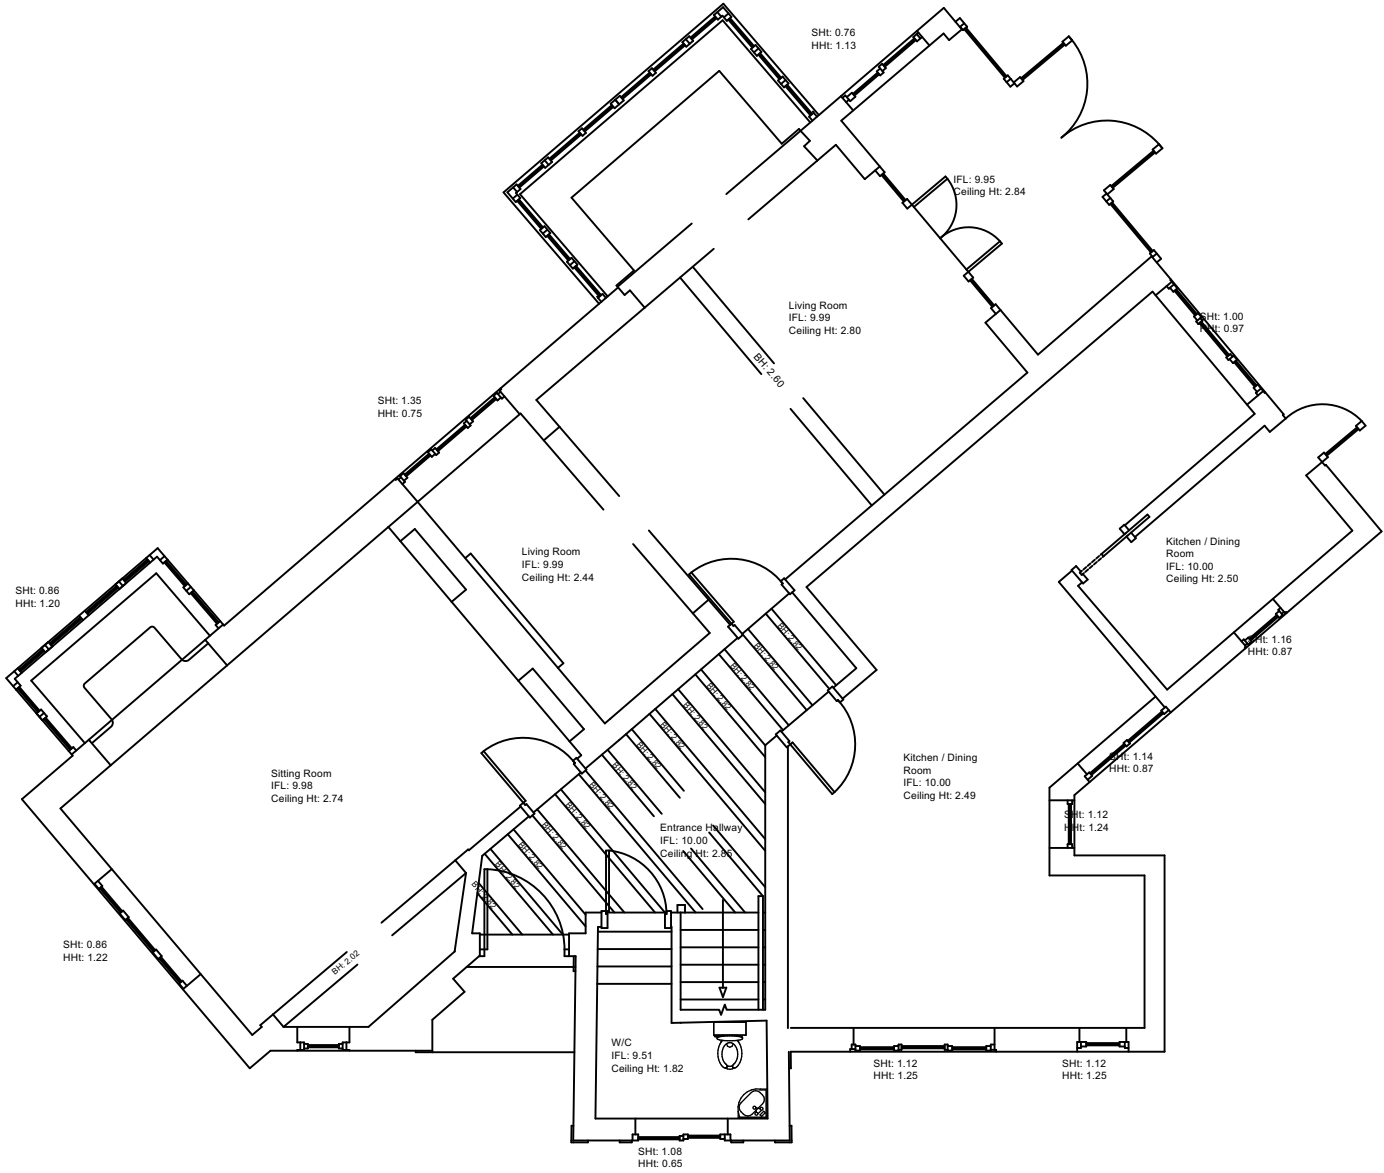

1 Existing Ground Floor Plan
Scale: 1:100

1 Darley Avenue

Existing Ground Floor Plan

dwg 2427-001 rev -

scale 1:100 @ A3

issued Prelim

date 21/08/2025 drawn mm checked

mcnulty architects

RIBA

mcnulty architects ltd
Designworks
The Cockney Winslow
Abchurch Road
S1G 4LY
info@mcnultyarchitects.com