





Proposed Front Elevation

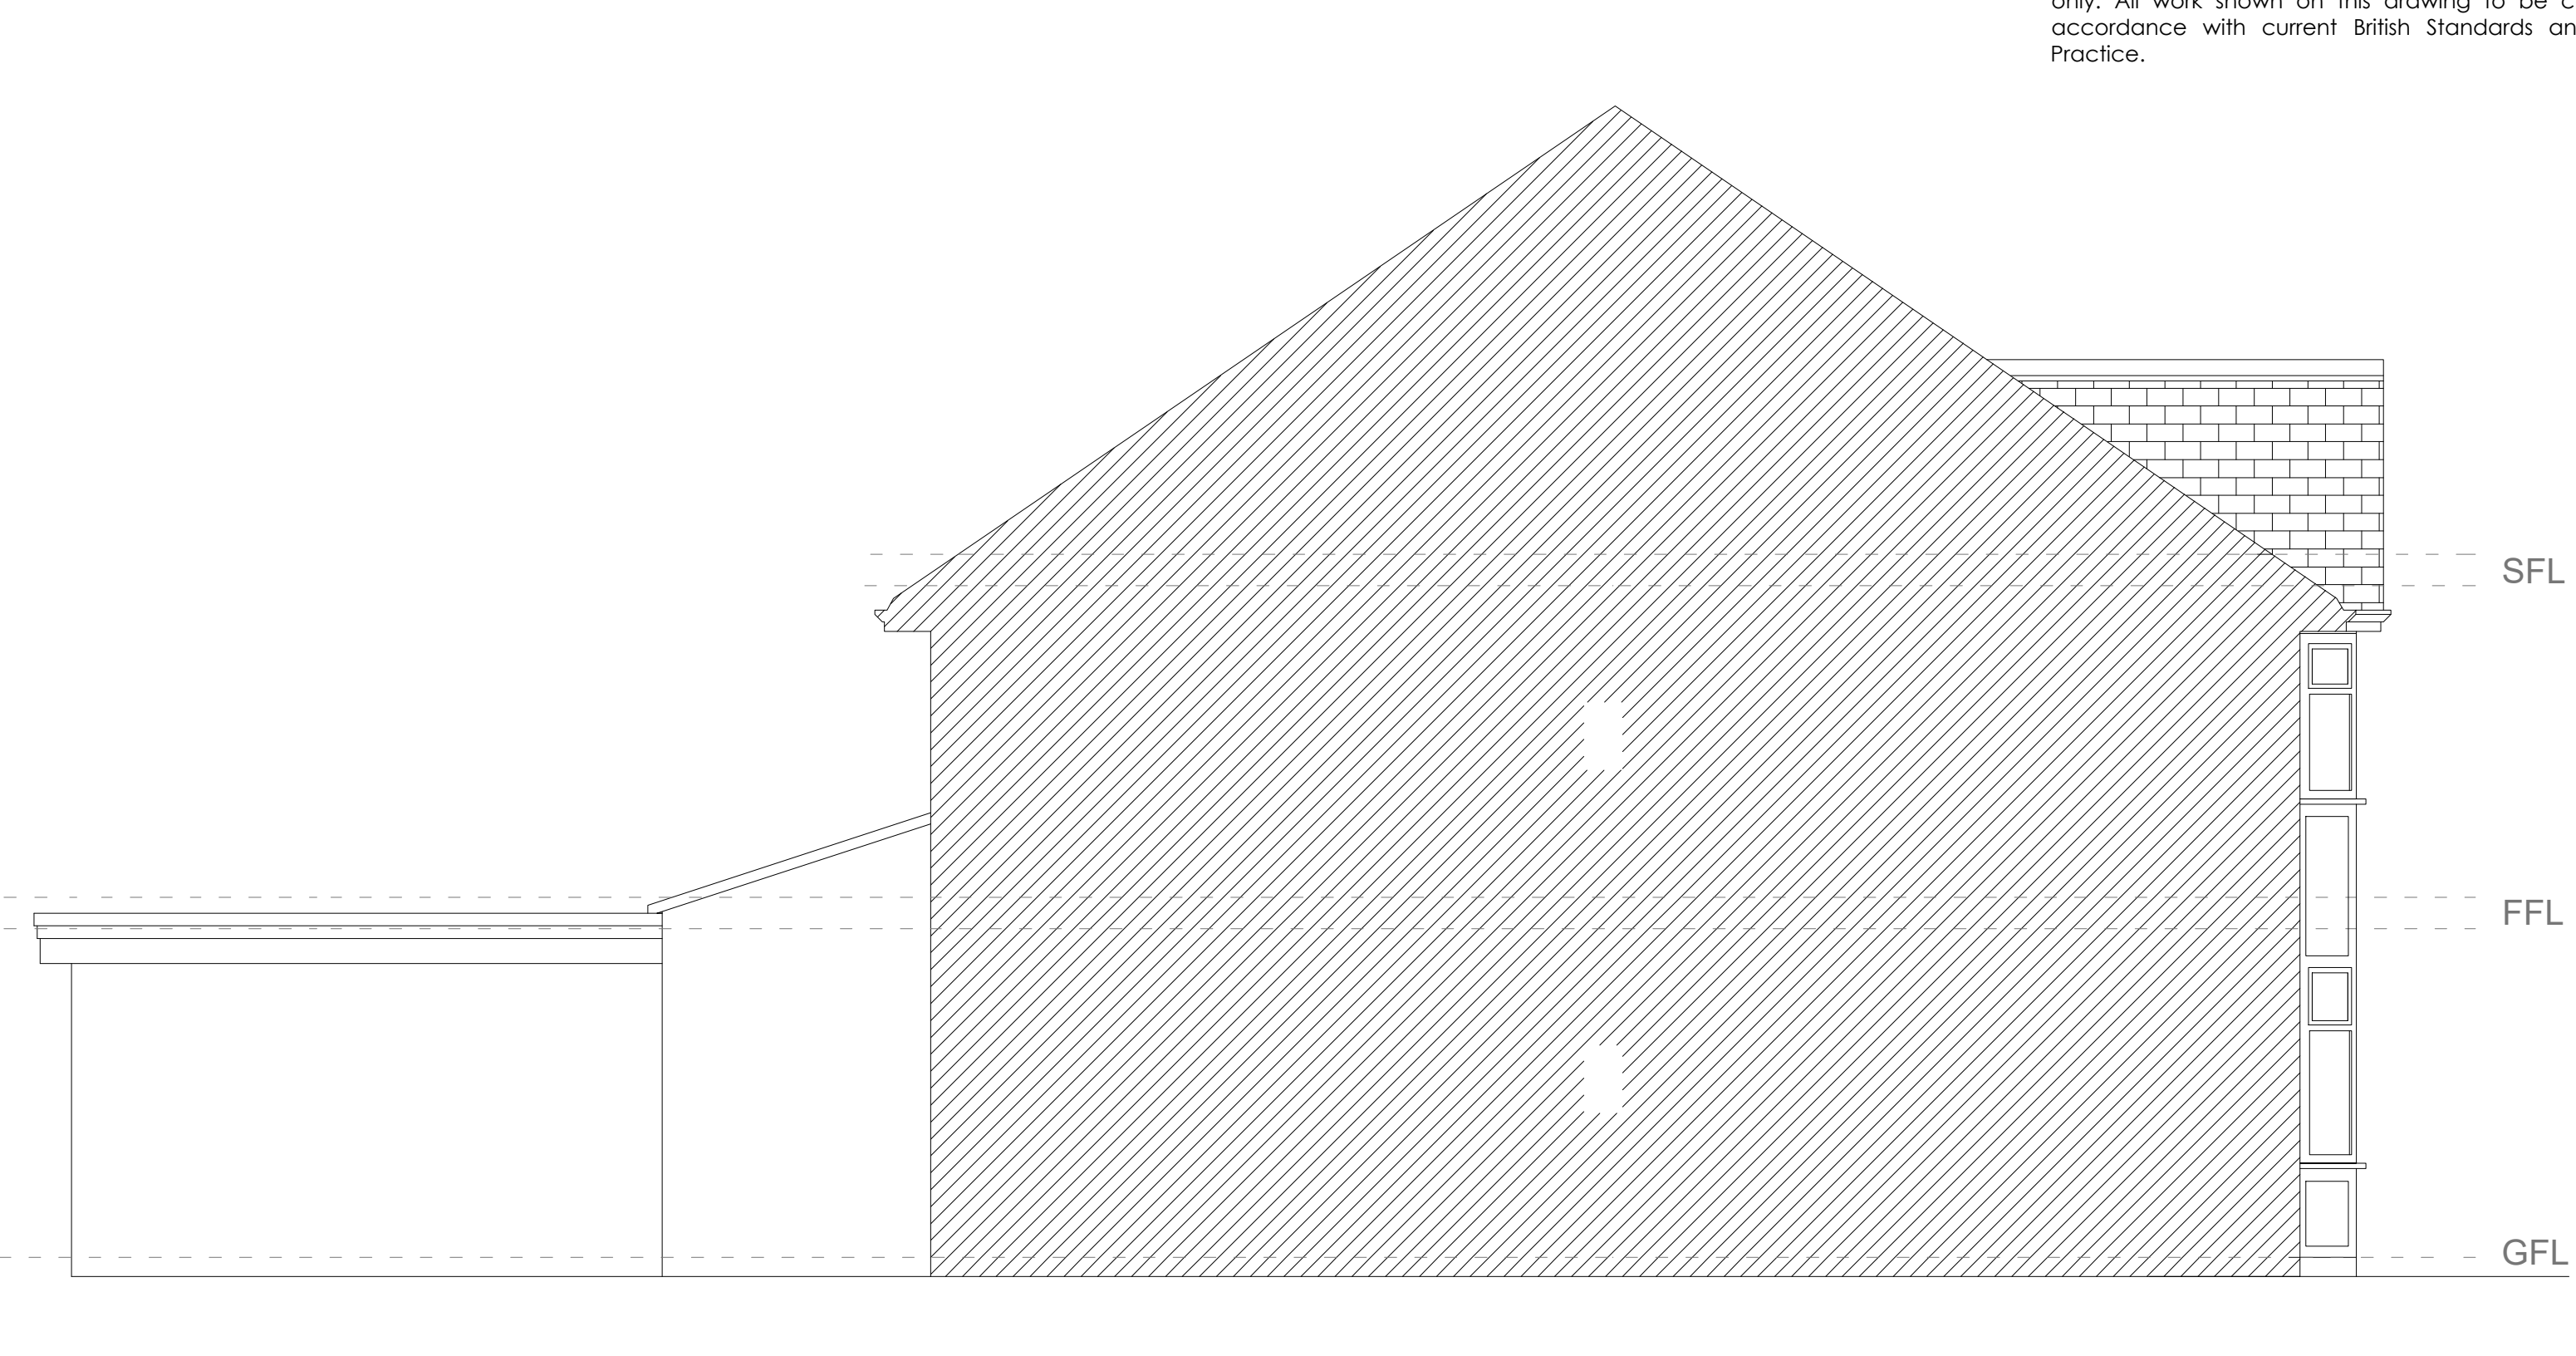


Proposed RHS Elevation




Proposed LHS Elevation

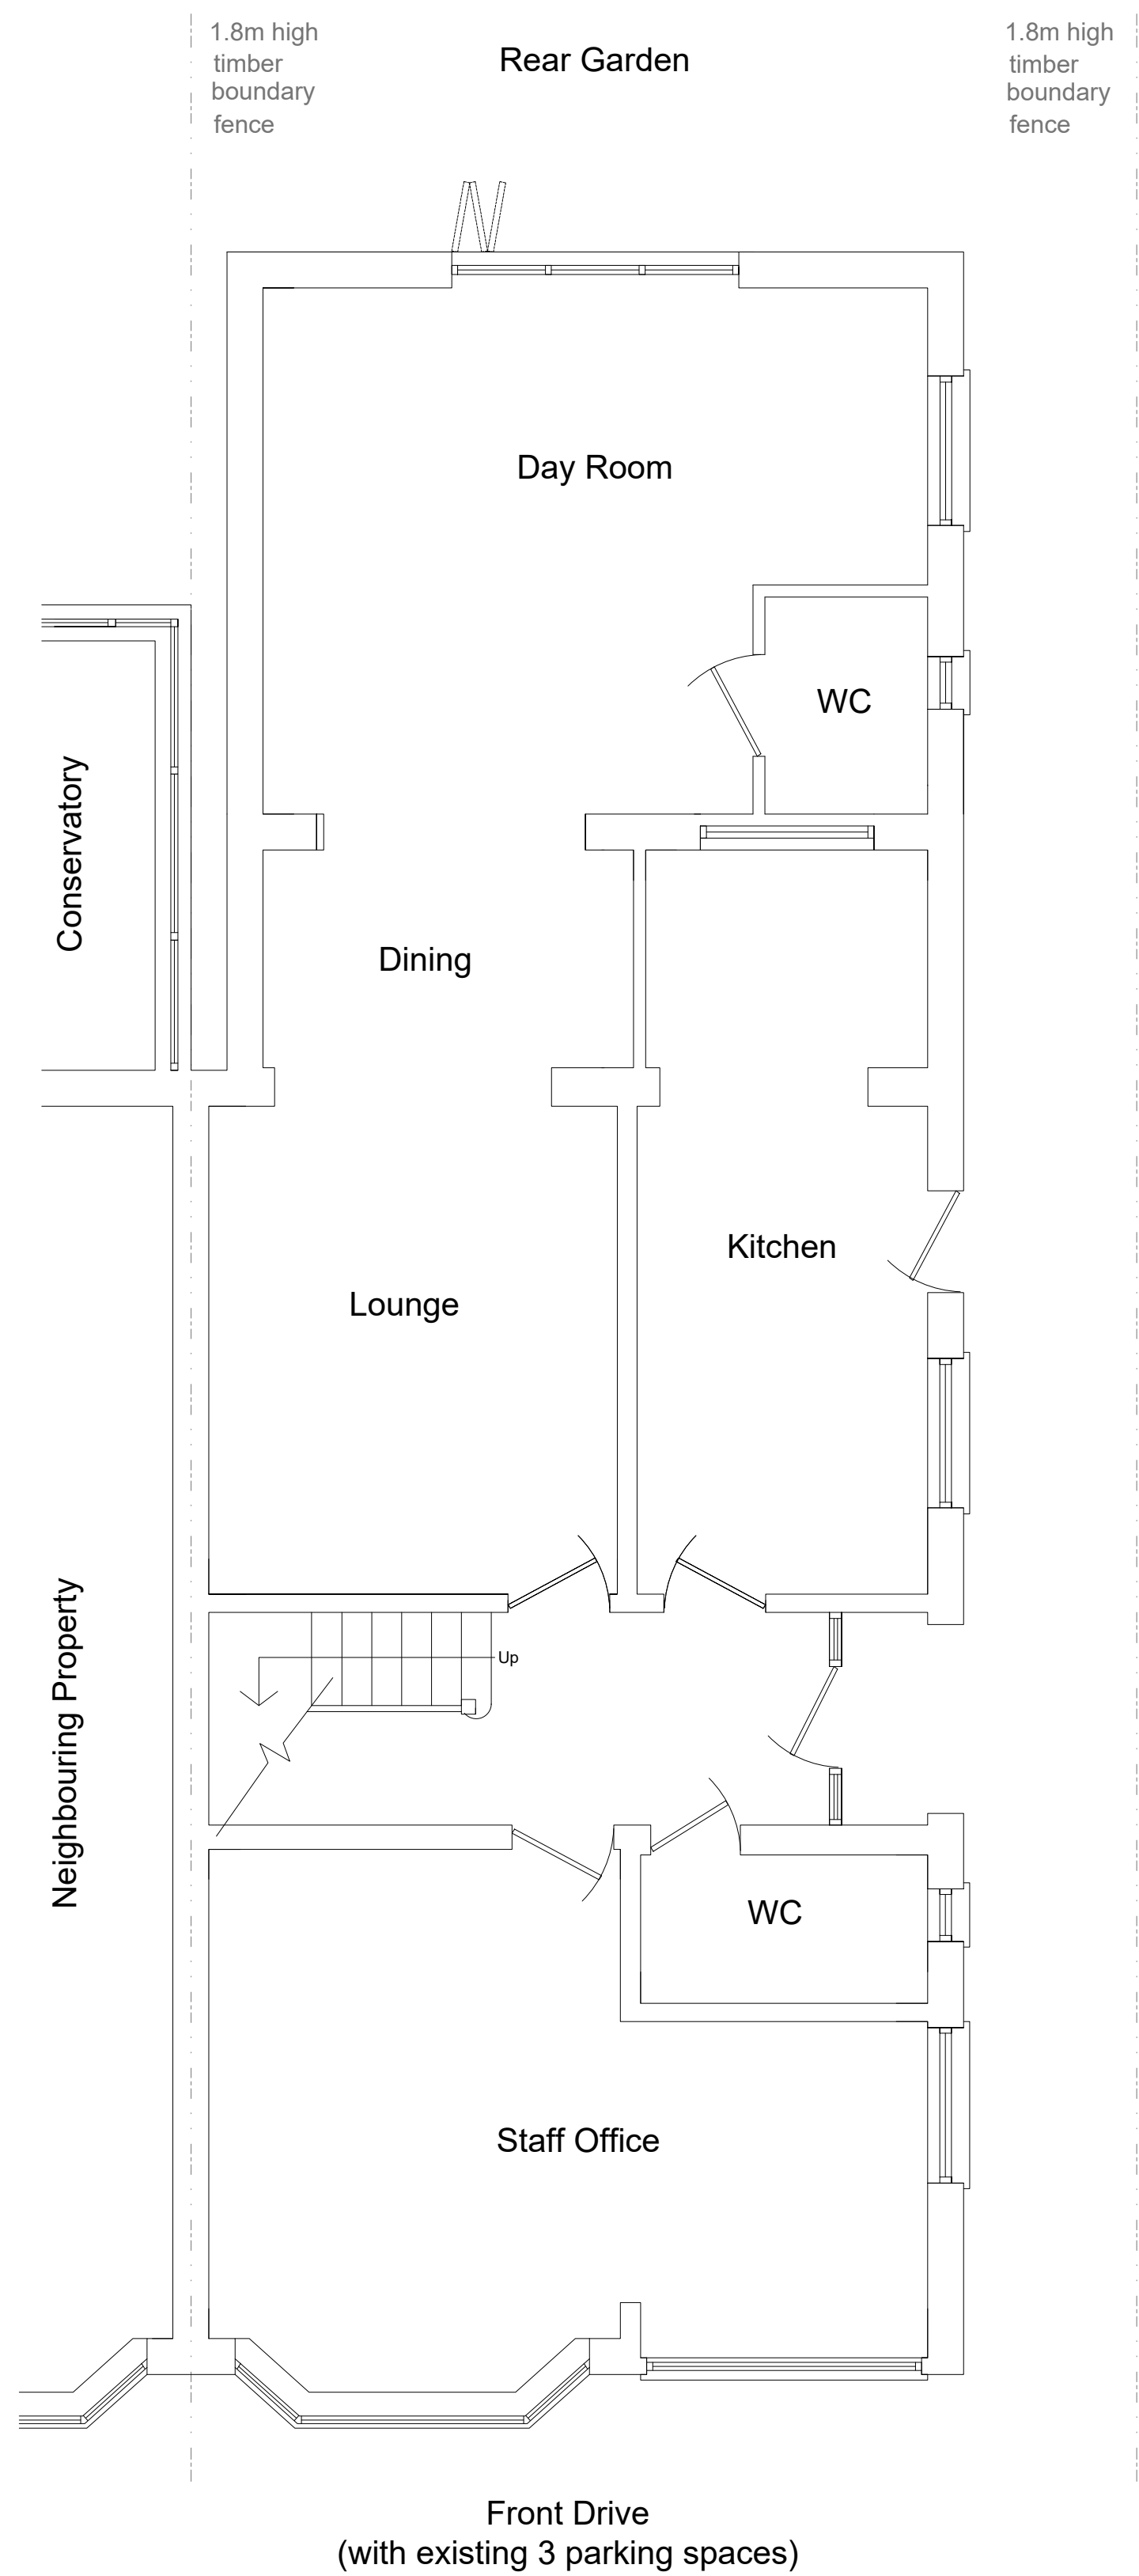


Proposed Ground Floor Plan

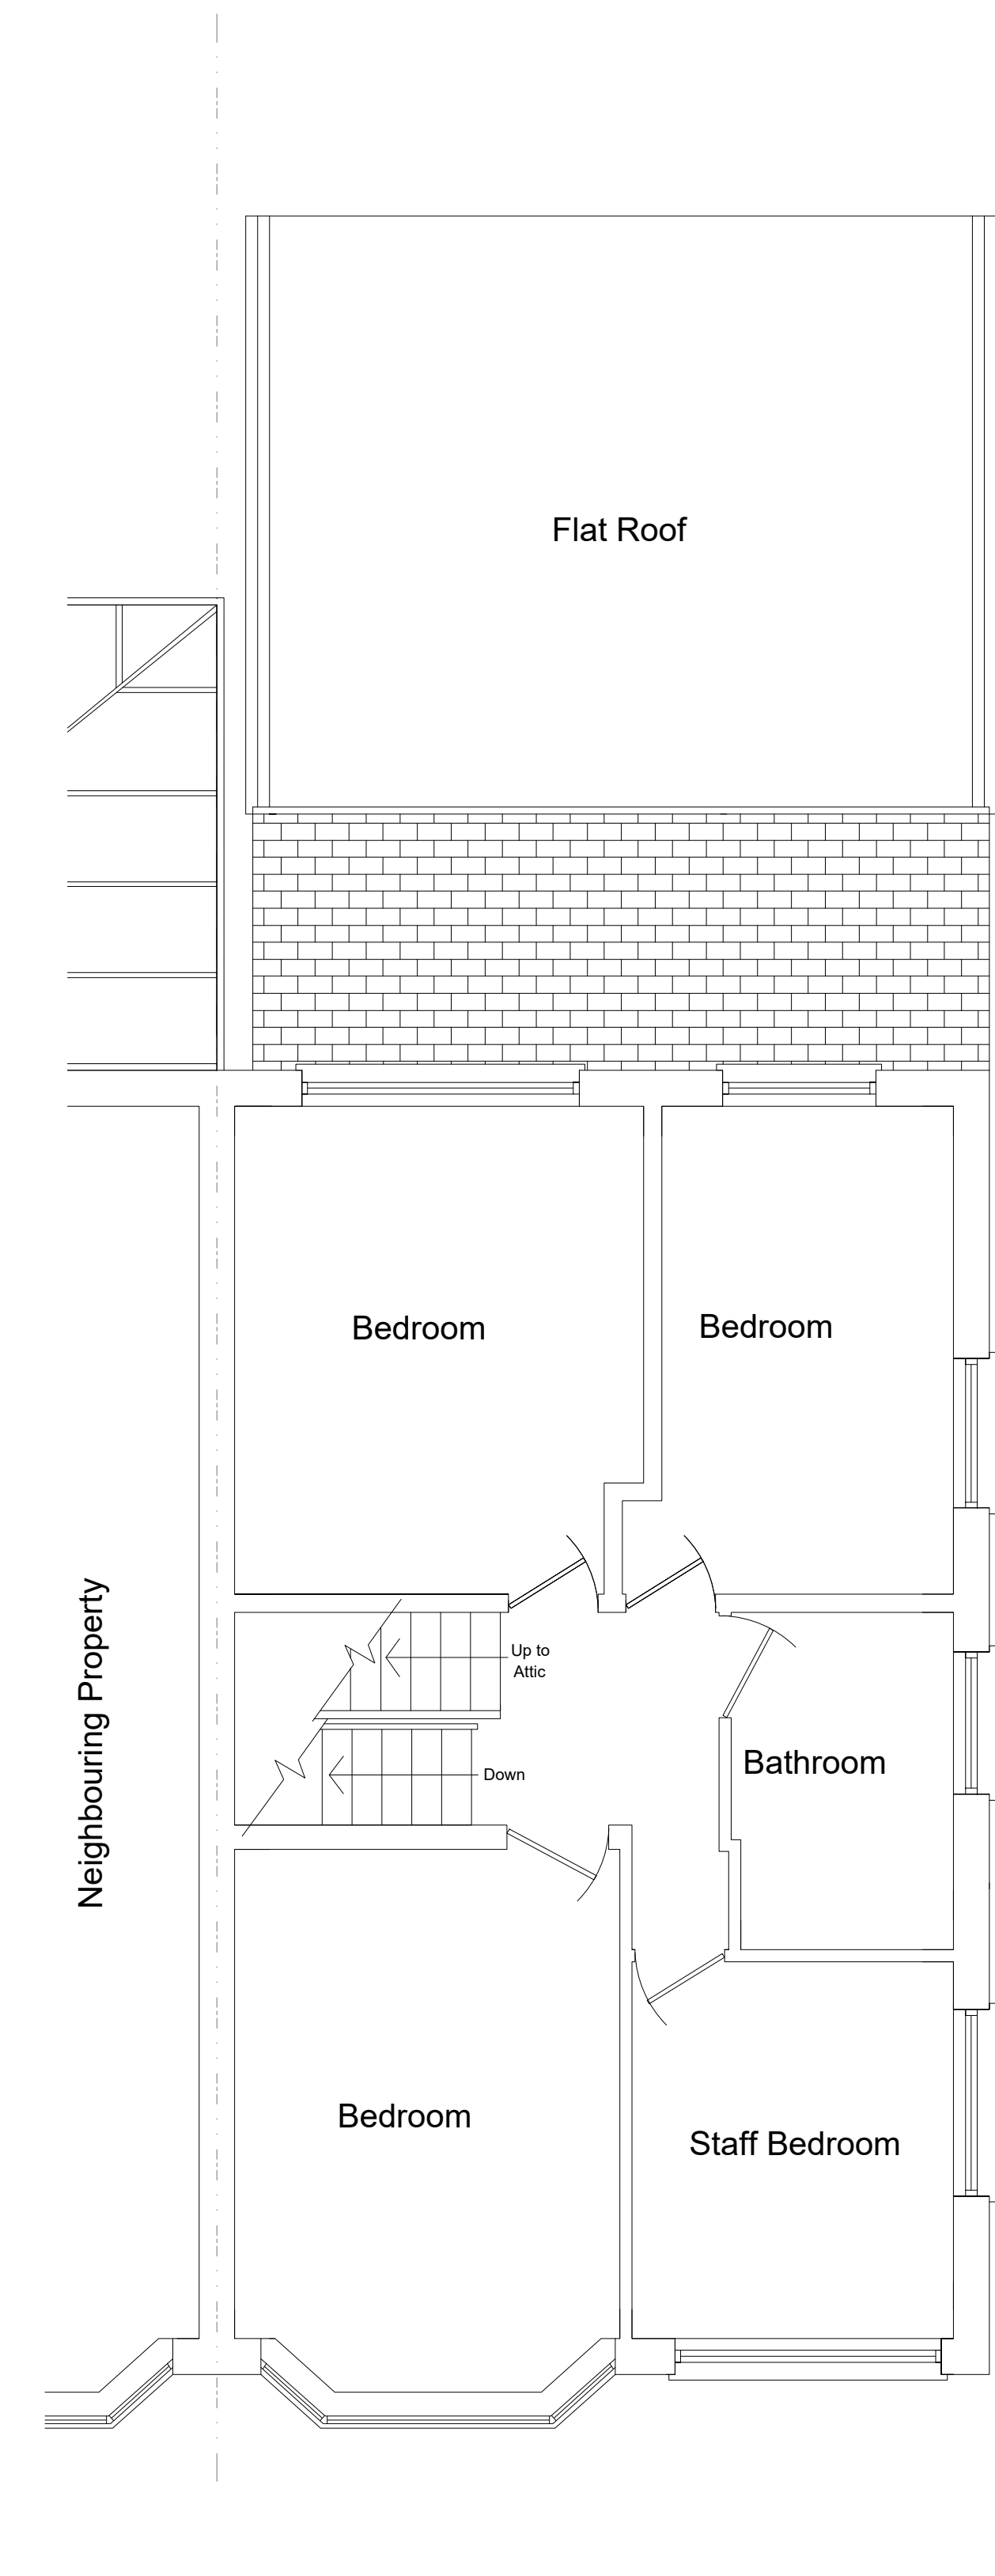

Proposed First Floor Plan

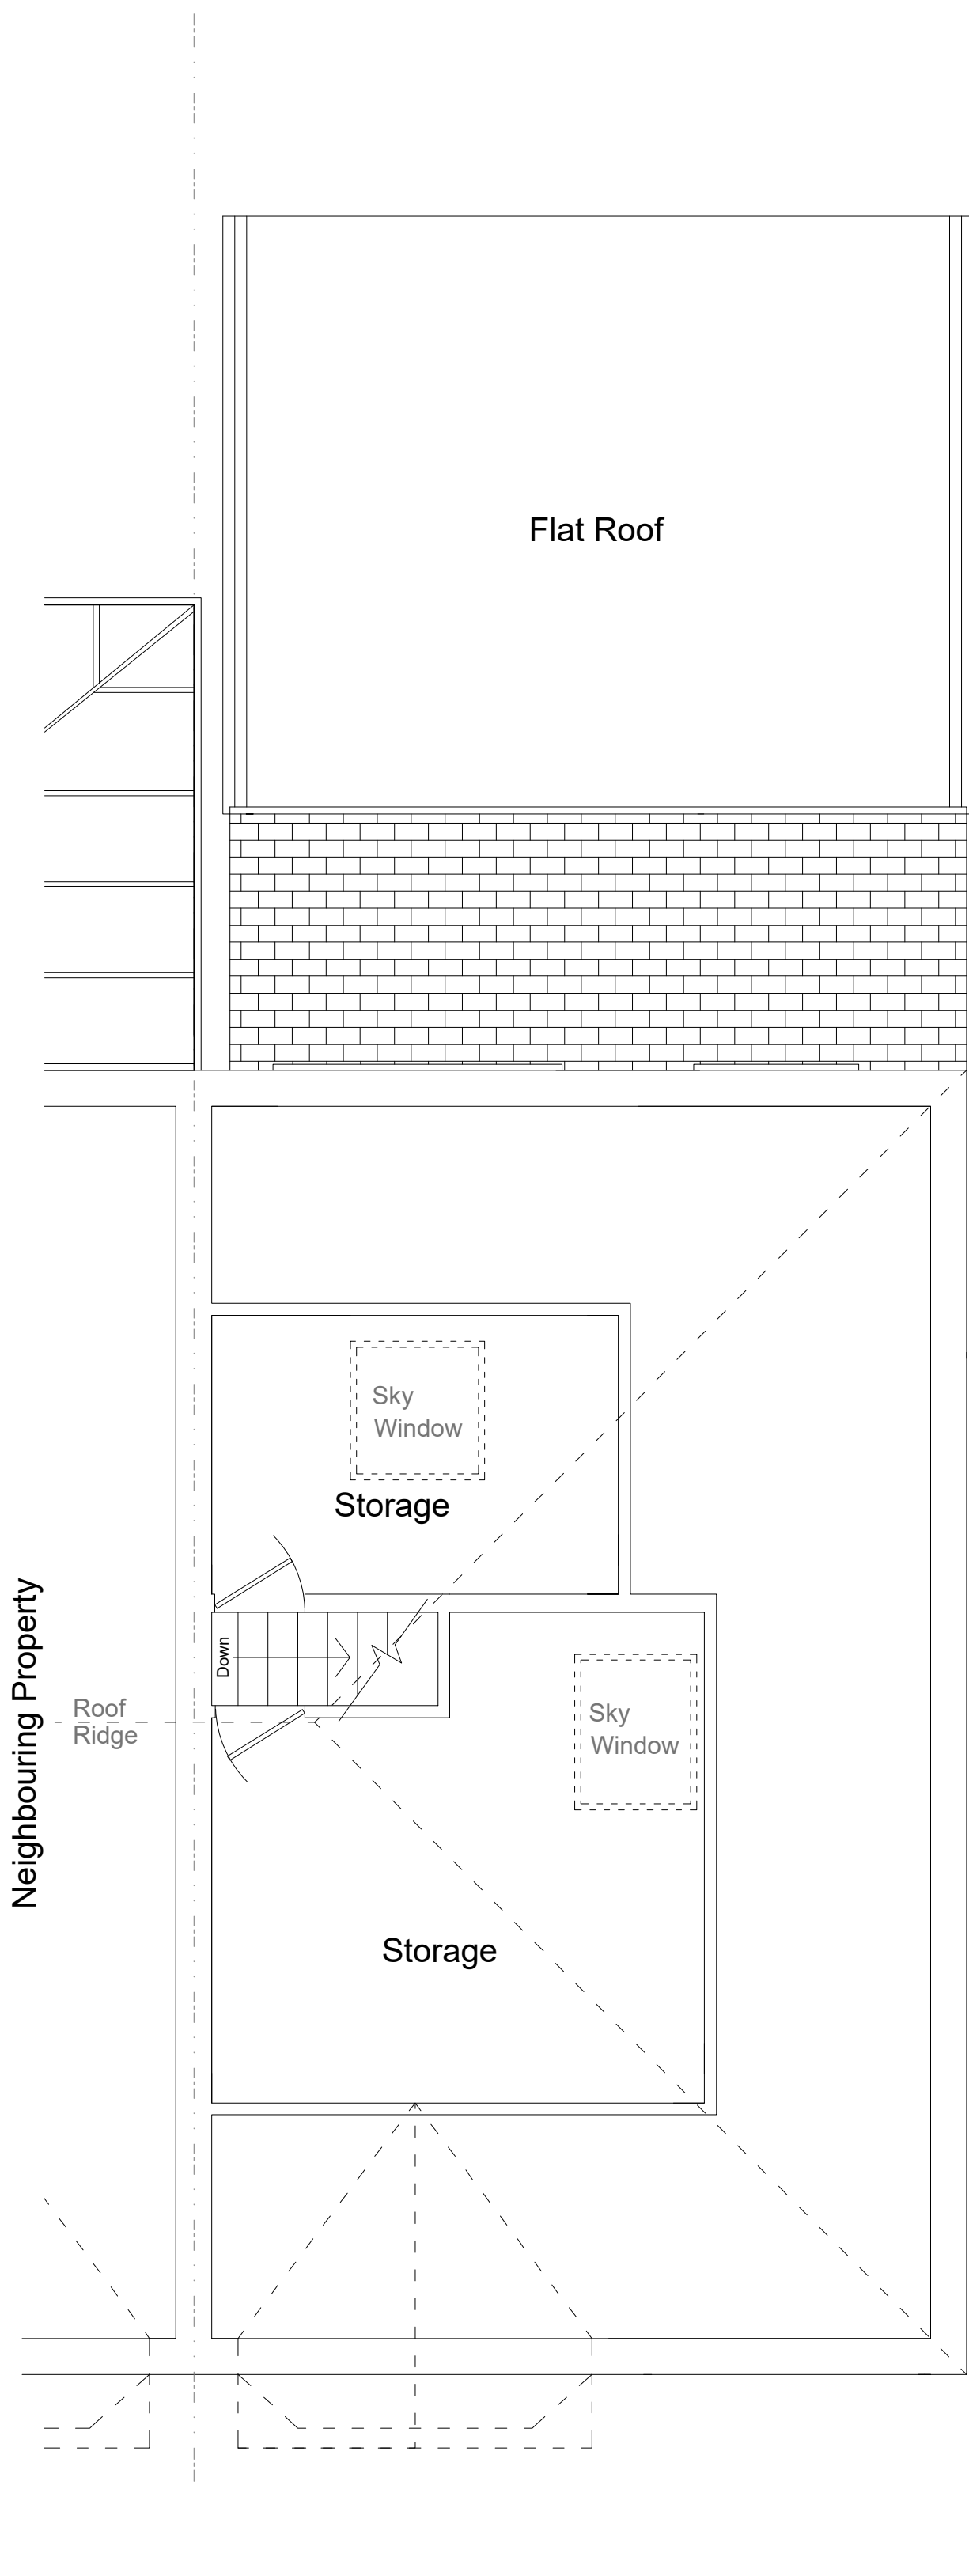

Proposed Attic / Second Floor Plan

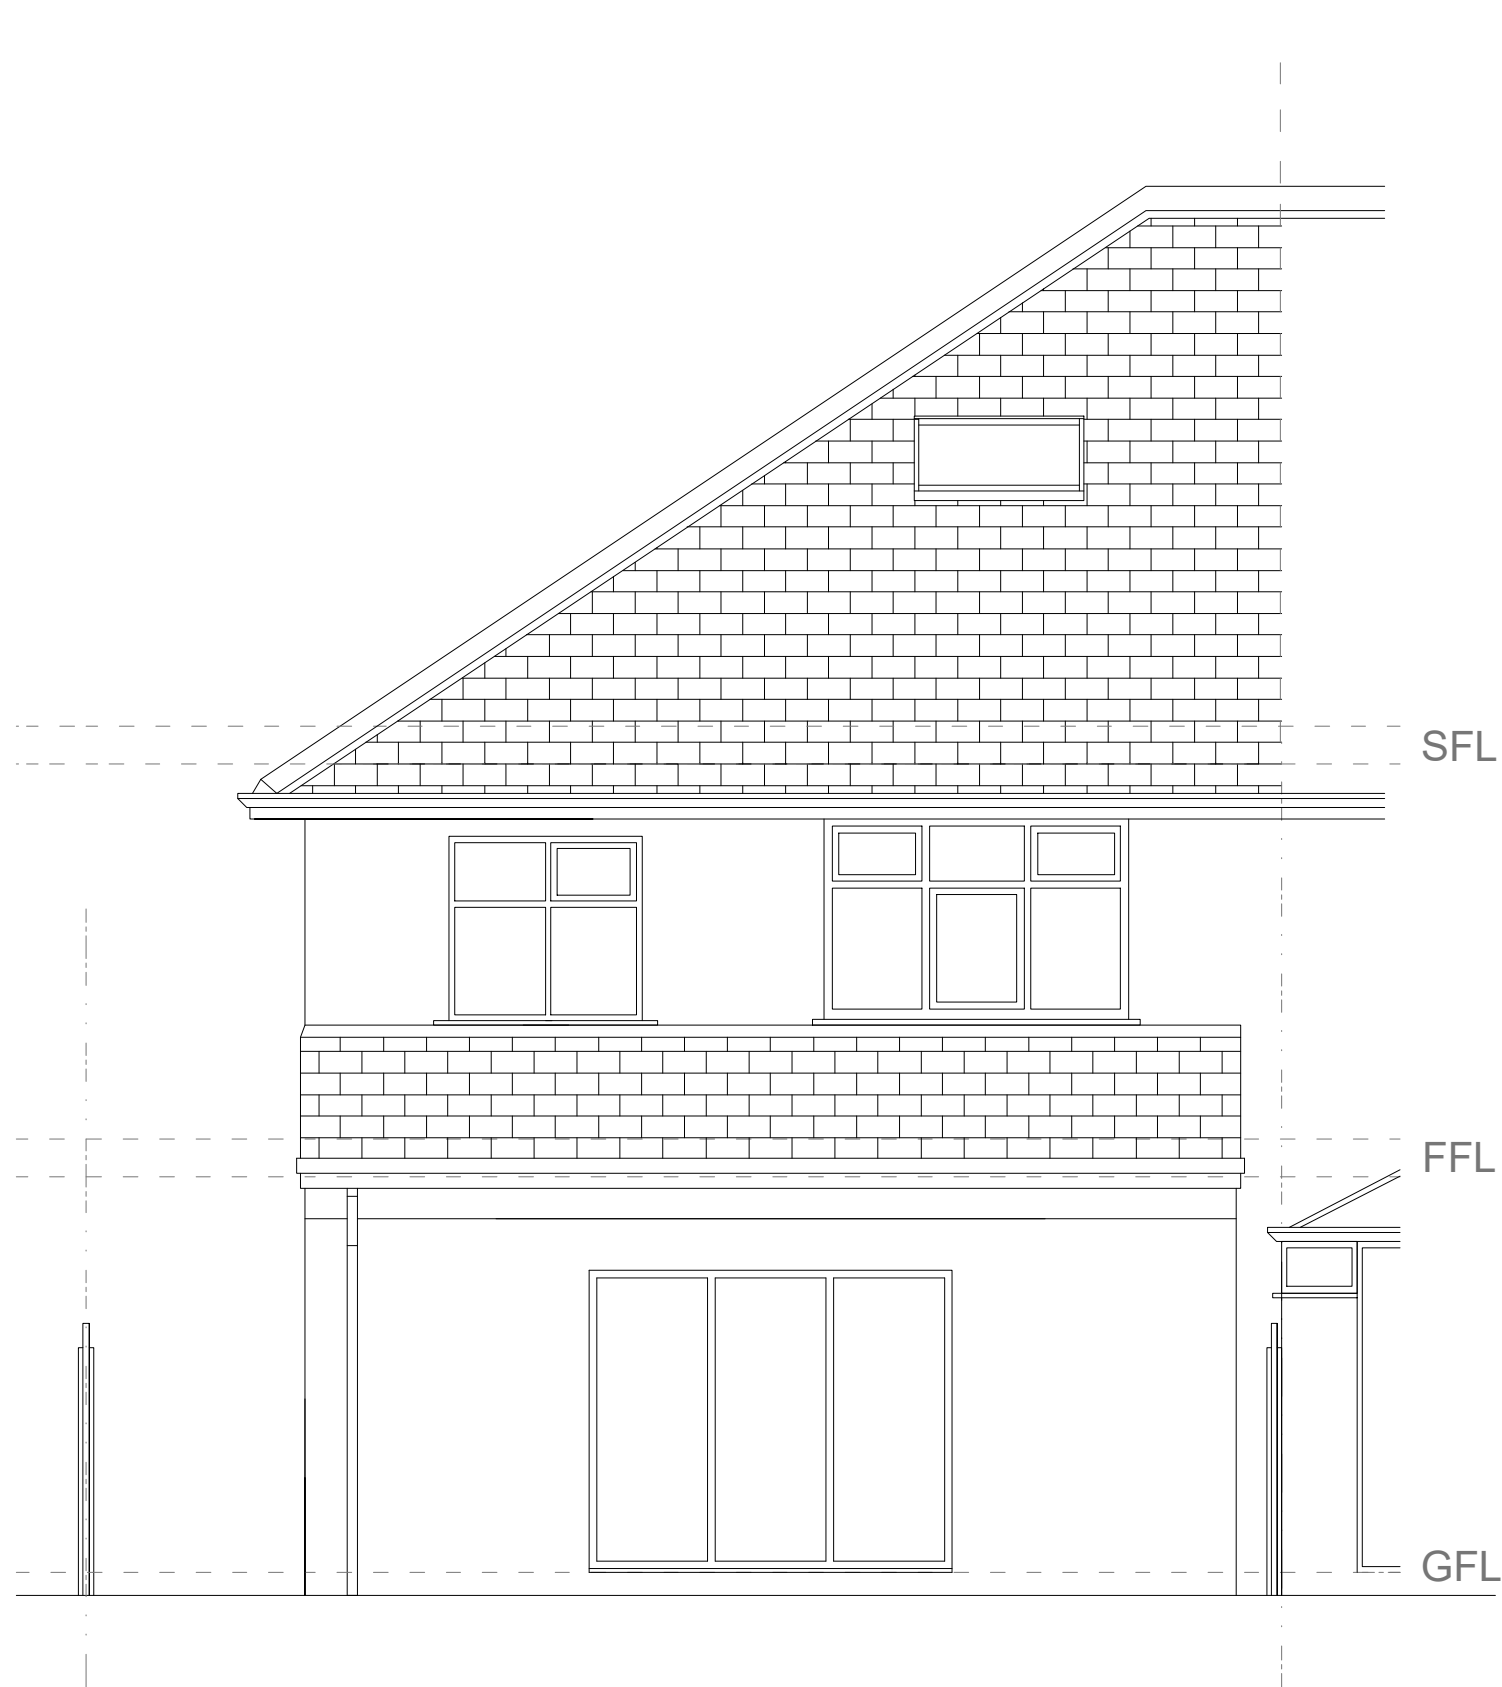

Proposed Rear Elevation

General Notes:

All levels and dimensions to be checked on site by contractor prior to commencement.

Any variations / anomalies to be reported to Hunter & Belle Ltd. Do not scale from this drawing use figured dimensions only. All work shown on this drawing to be carried out in accordance with current British Standards and Codes of Practice.

Rev: | Date: | Description:

Client: VS Property Group
Project: 153 Burnage Lane, Manchester
Project No: 177 Drawing No: 011 Rev: -
Description: Proposed Plans and Elevations
Main House

Scale: 1:50 @ A0 Date Drawn: 20.05.25



Purpose of Issue: Planning Building Regs Tender Comment Approval Construction