





Note:
Do Not Scale from this drawing.
Dimensions are to be checked on site.
If in doubt please ask.

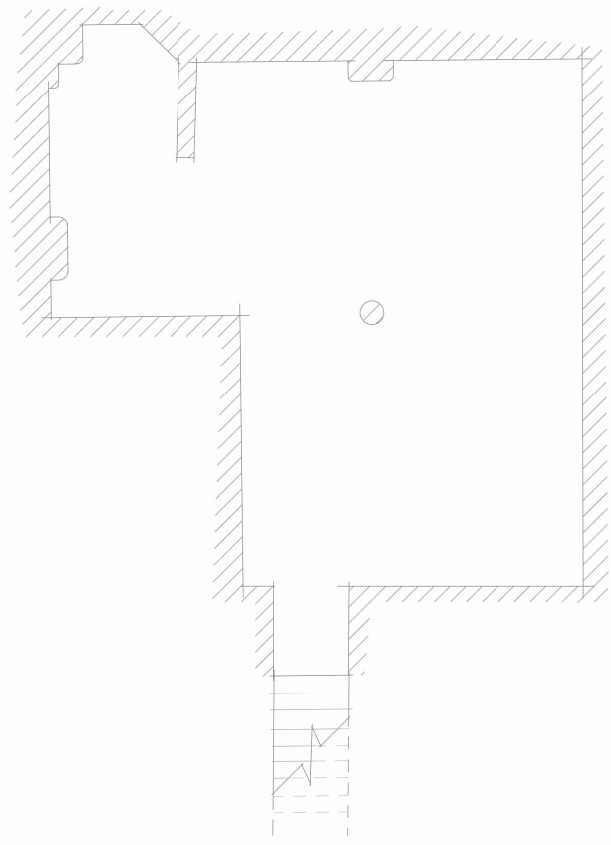


Basement Subfloor (Location Dashed Below)

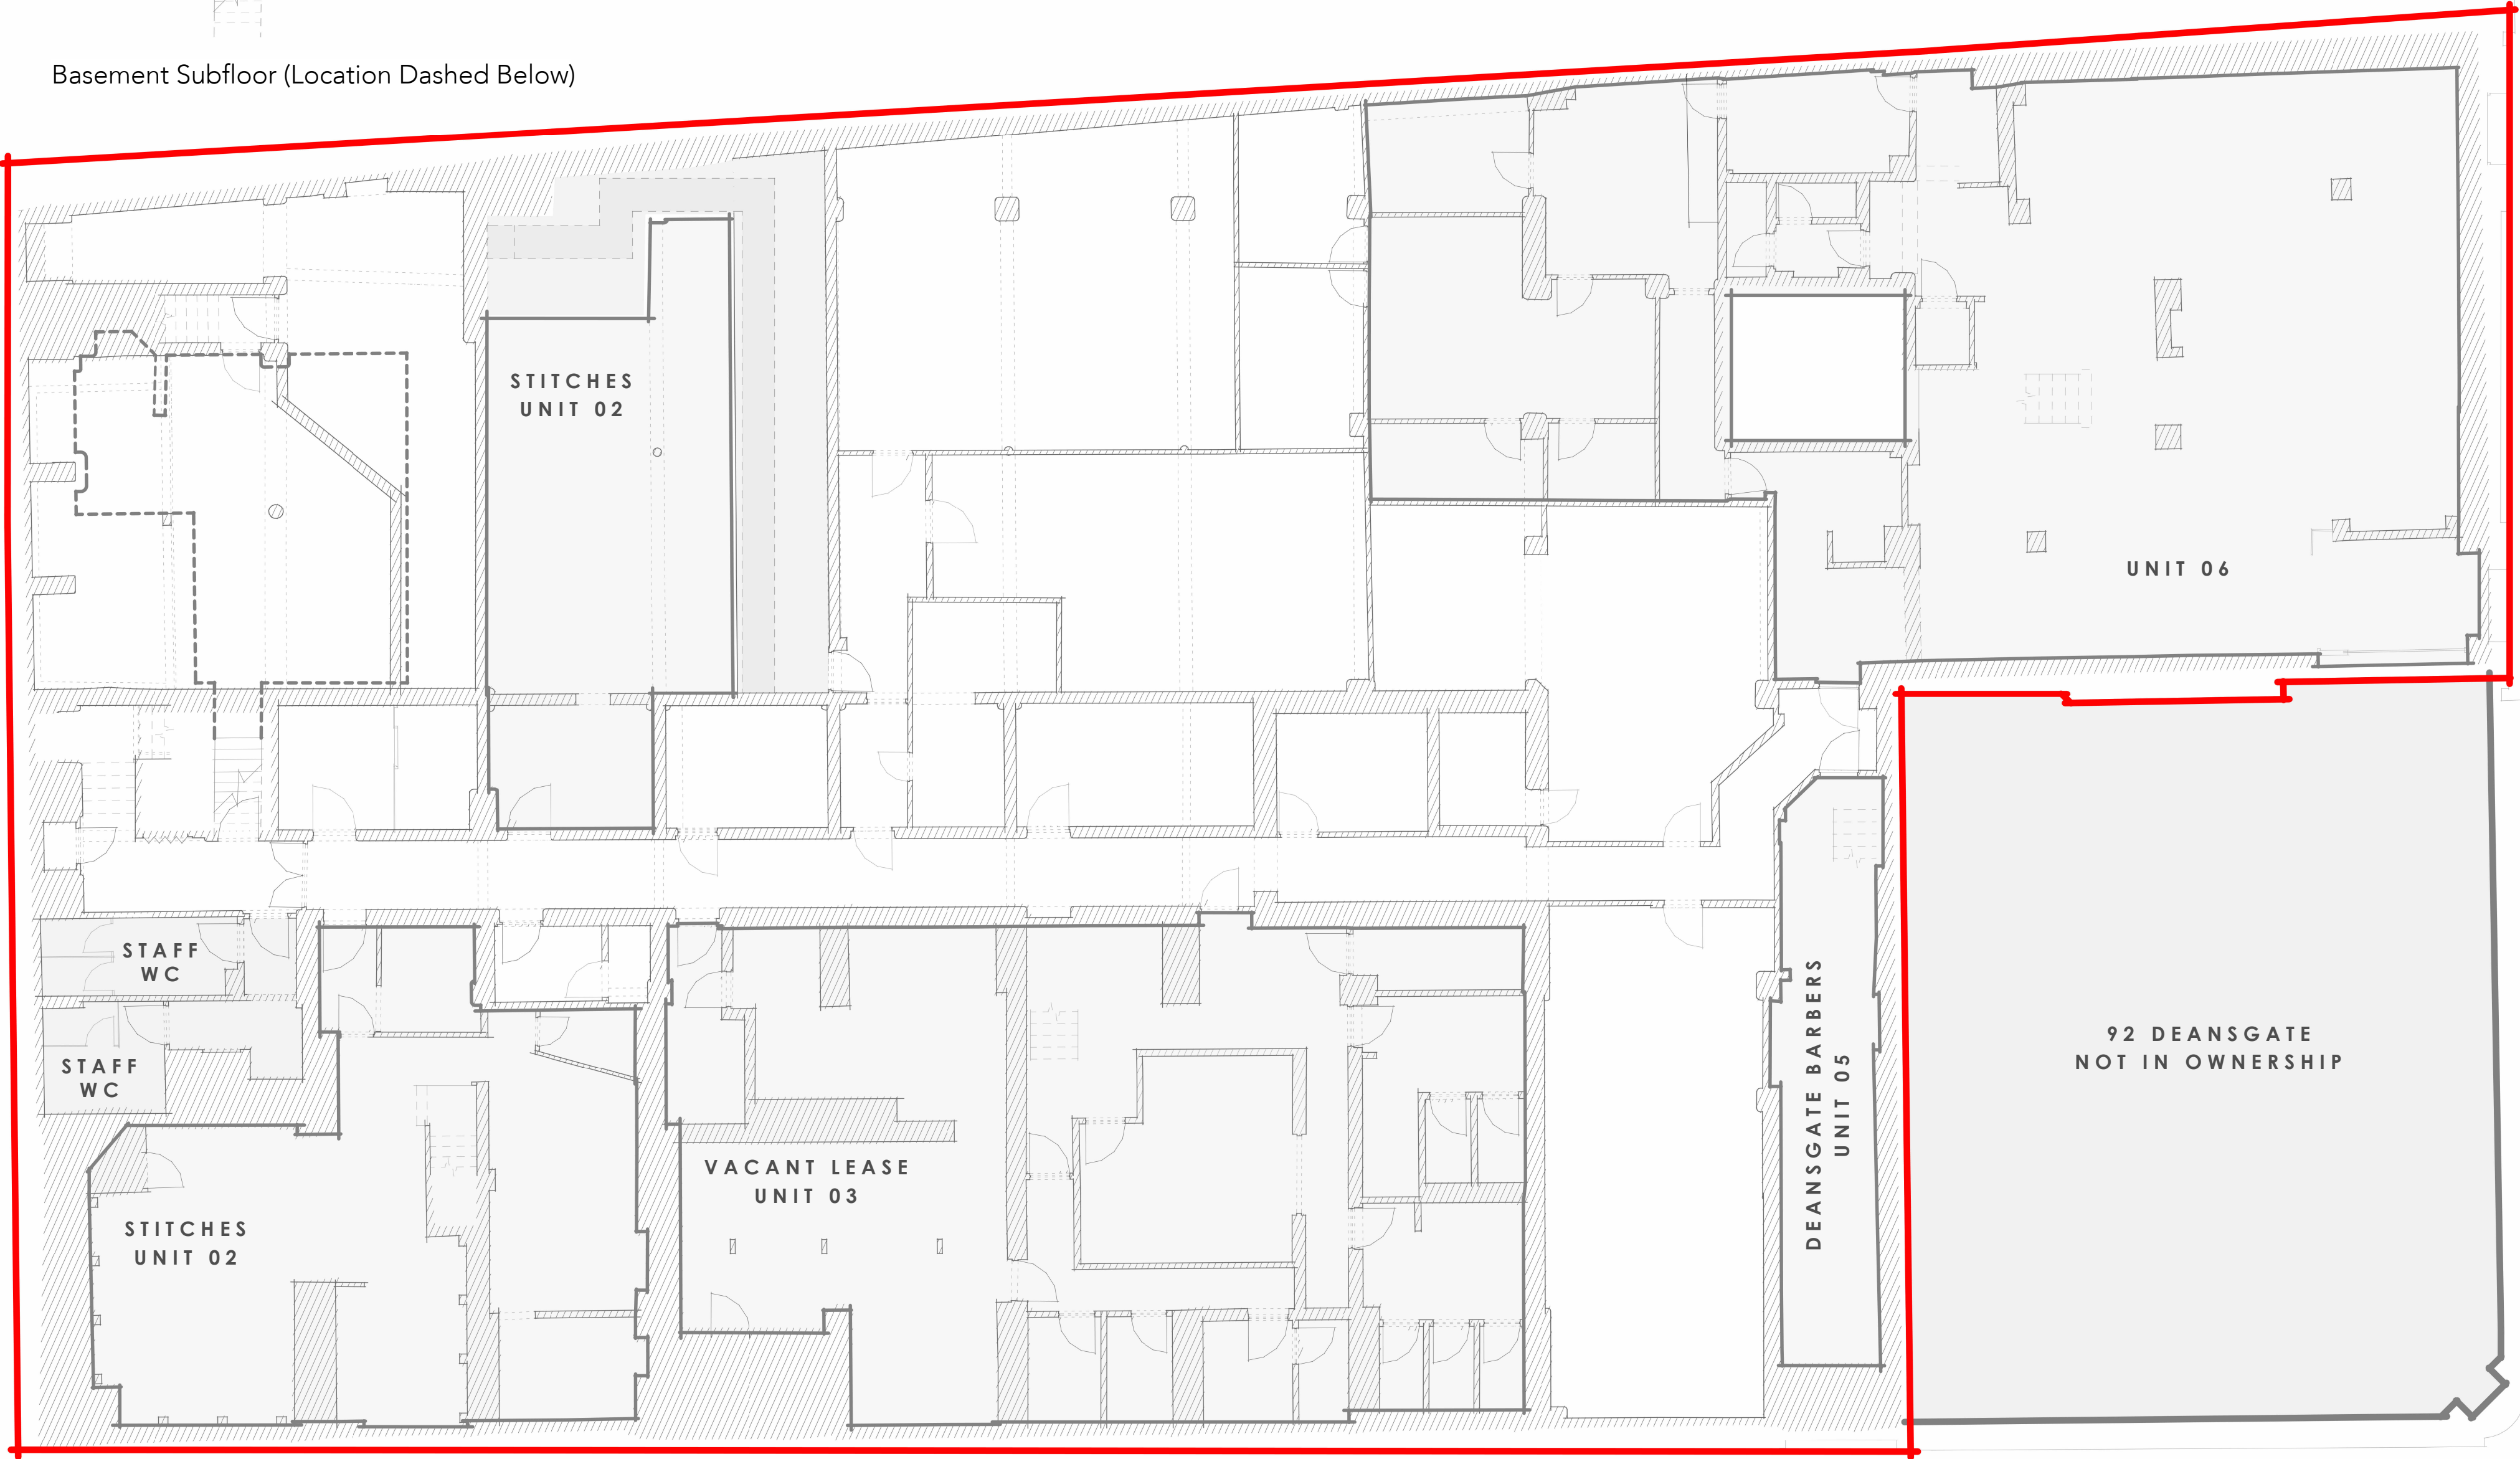

Existing Basement Floor Plan

1 : 100

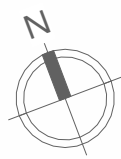

SCALE 1: 100
1 0 1 2 3 4 5 m

P02 22.09.25 DA Planning Issue
P01 18.09.25 DA Planning Issue

Rev Date Ints Details

© The moral rights of the author are hereby asserted.
This drawing and design is the sole property of Buttress Ltd and must not be reproduced without permission.
Buttress Ltd is Registered in England and Wales: 536373

Buttress

Manchester

41 Bengal Street
Manchester
M4 6AF
0161 236 3303
www.buttress.net

Leeds

Clockwise, Yorkshire House
Greek Street, Leeds
LS1 5SH
0113 539 7965

Certified



Project Title 90 Deansgate

Client Criterion Capital

Location Manchester

Drawing ref Existing Basement Plan

Date 19/02/2025

Scale 1 : 100

Checker TW

Size A1

Job No: 10036

Status S2

Project Origin Volume Level Type Role Number Rev
10036-BUT-XX-B1-DR-A-01000-P02