


VISUAL SCALE 1:100 @ A3

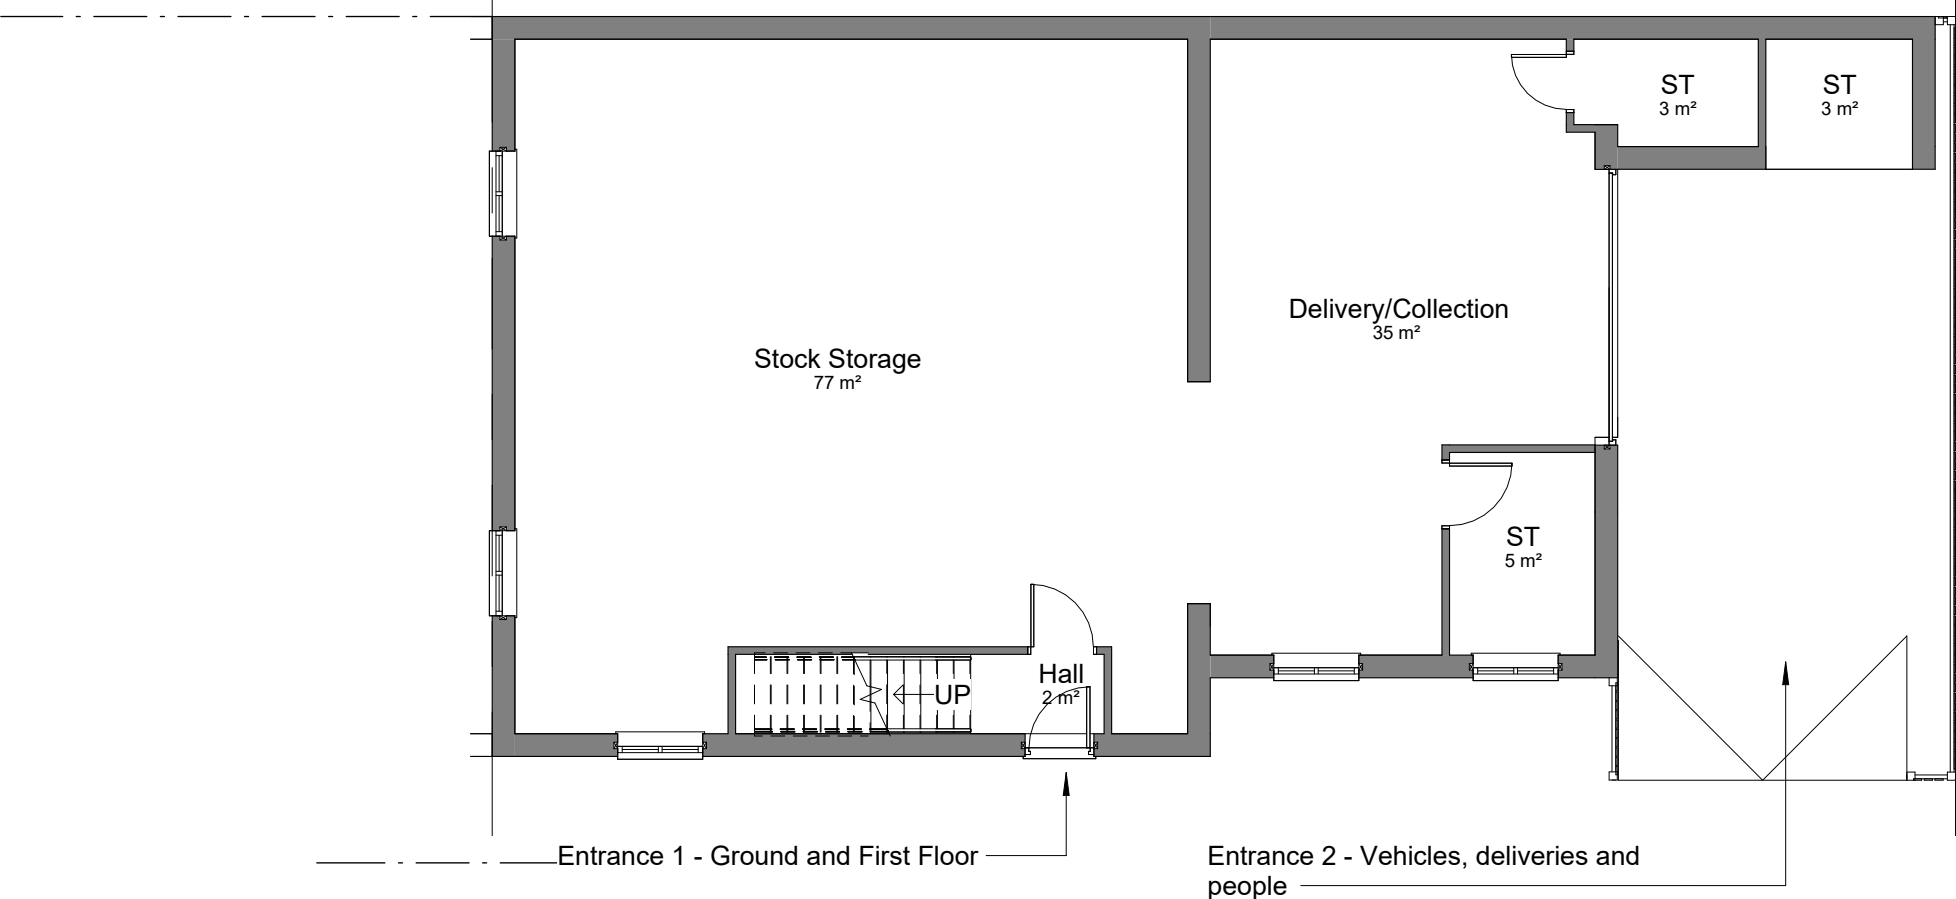

00-E-Ground Floor
1 : 100

COPYRIGHT © ALL RIGHTS RESERVED BY VIKAS ALYAS LTD. DO NOT SCALE FROM DRAWING. DRAWING INDICATES DESIGN INTENT ONLY. REPORT ANY DISCREPANCIES TO CLIENT / VA LTD. NOT TO BE USED FOR CONSTRUCTION UNLESS STATED SO. TO BE READ IN CONJUNCTION WITH OTHER DRAWINGS OR SPECIFICATION WHERE PROVIDED.



0161 511 8479

vikas@architek.uk
916 Stockport Road, Levenshulme, Manchester, M19 3AB

No.	Description	Date
P1	Issue to Planning	29.07.2025

PROJECT		ADDRESS		CLIENT	
Change of Use - Class B1 to F1		1 Worrall St, Manchester M40 2ED		Dorcas Olowoyo	
		SHEET		Date 15.04.2025	Project number
Manchester City Council		Existing Ground Floor Plan		Drawn by NA	Scale (@ A3) 1 : 100
PURPOSE OF ISSUE PLANNING		Checked by VA		DRAWING NUMBER A101	
				REV	P1