
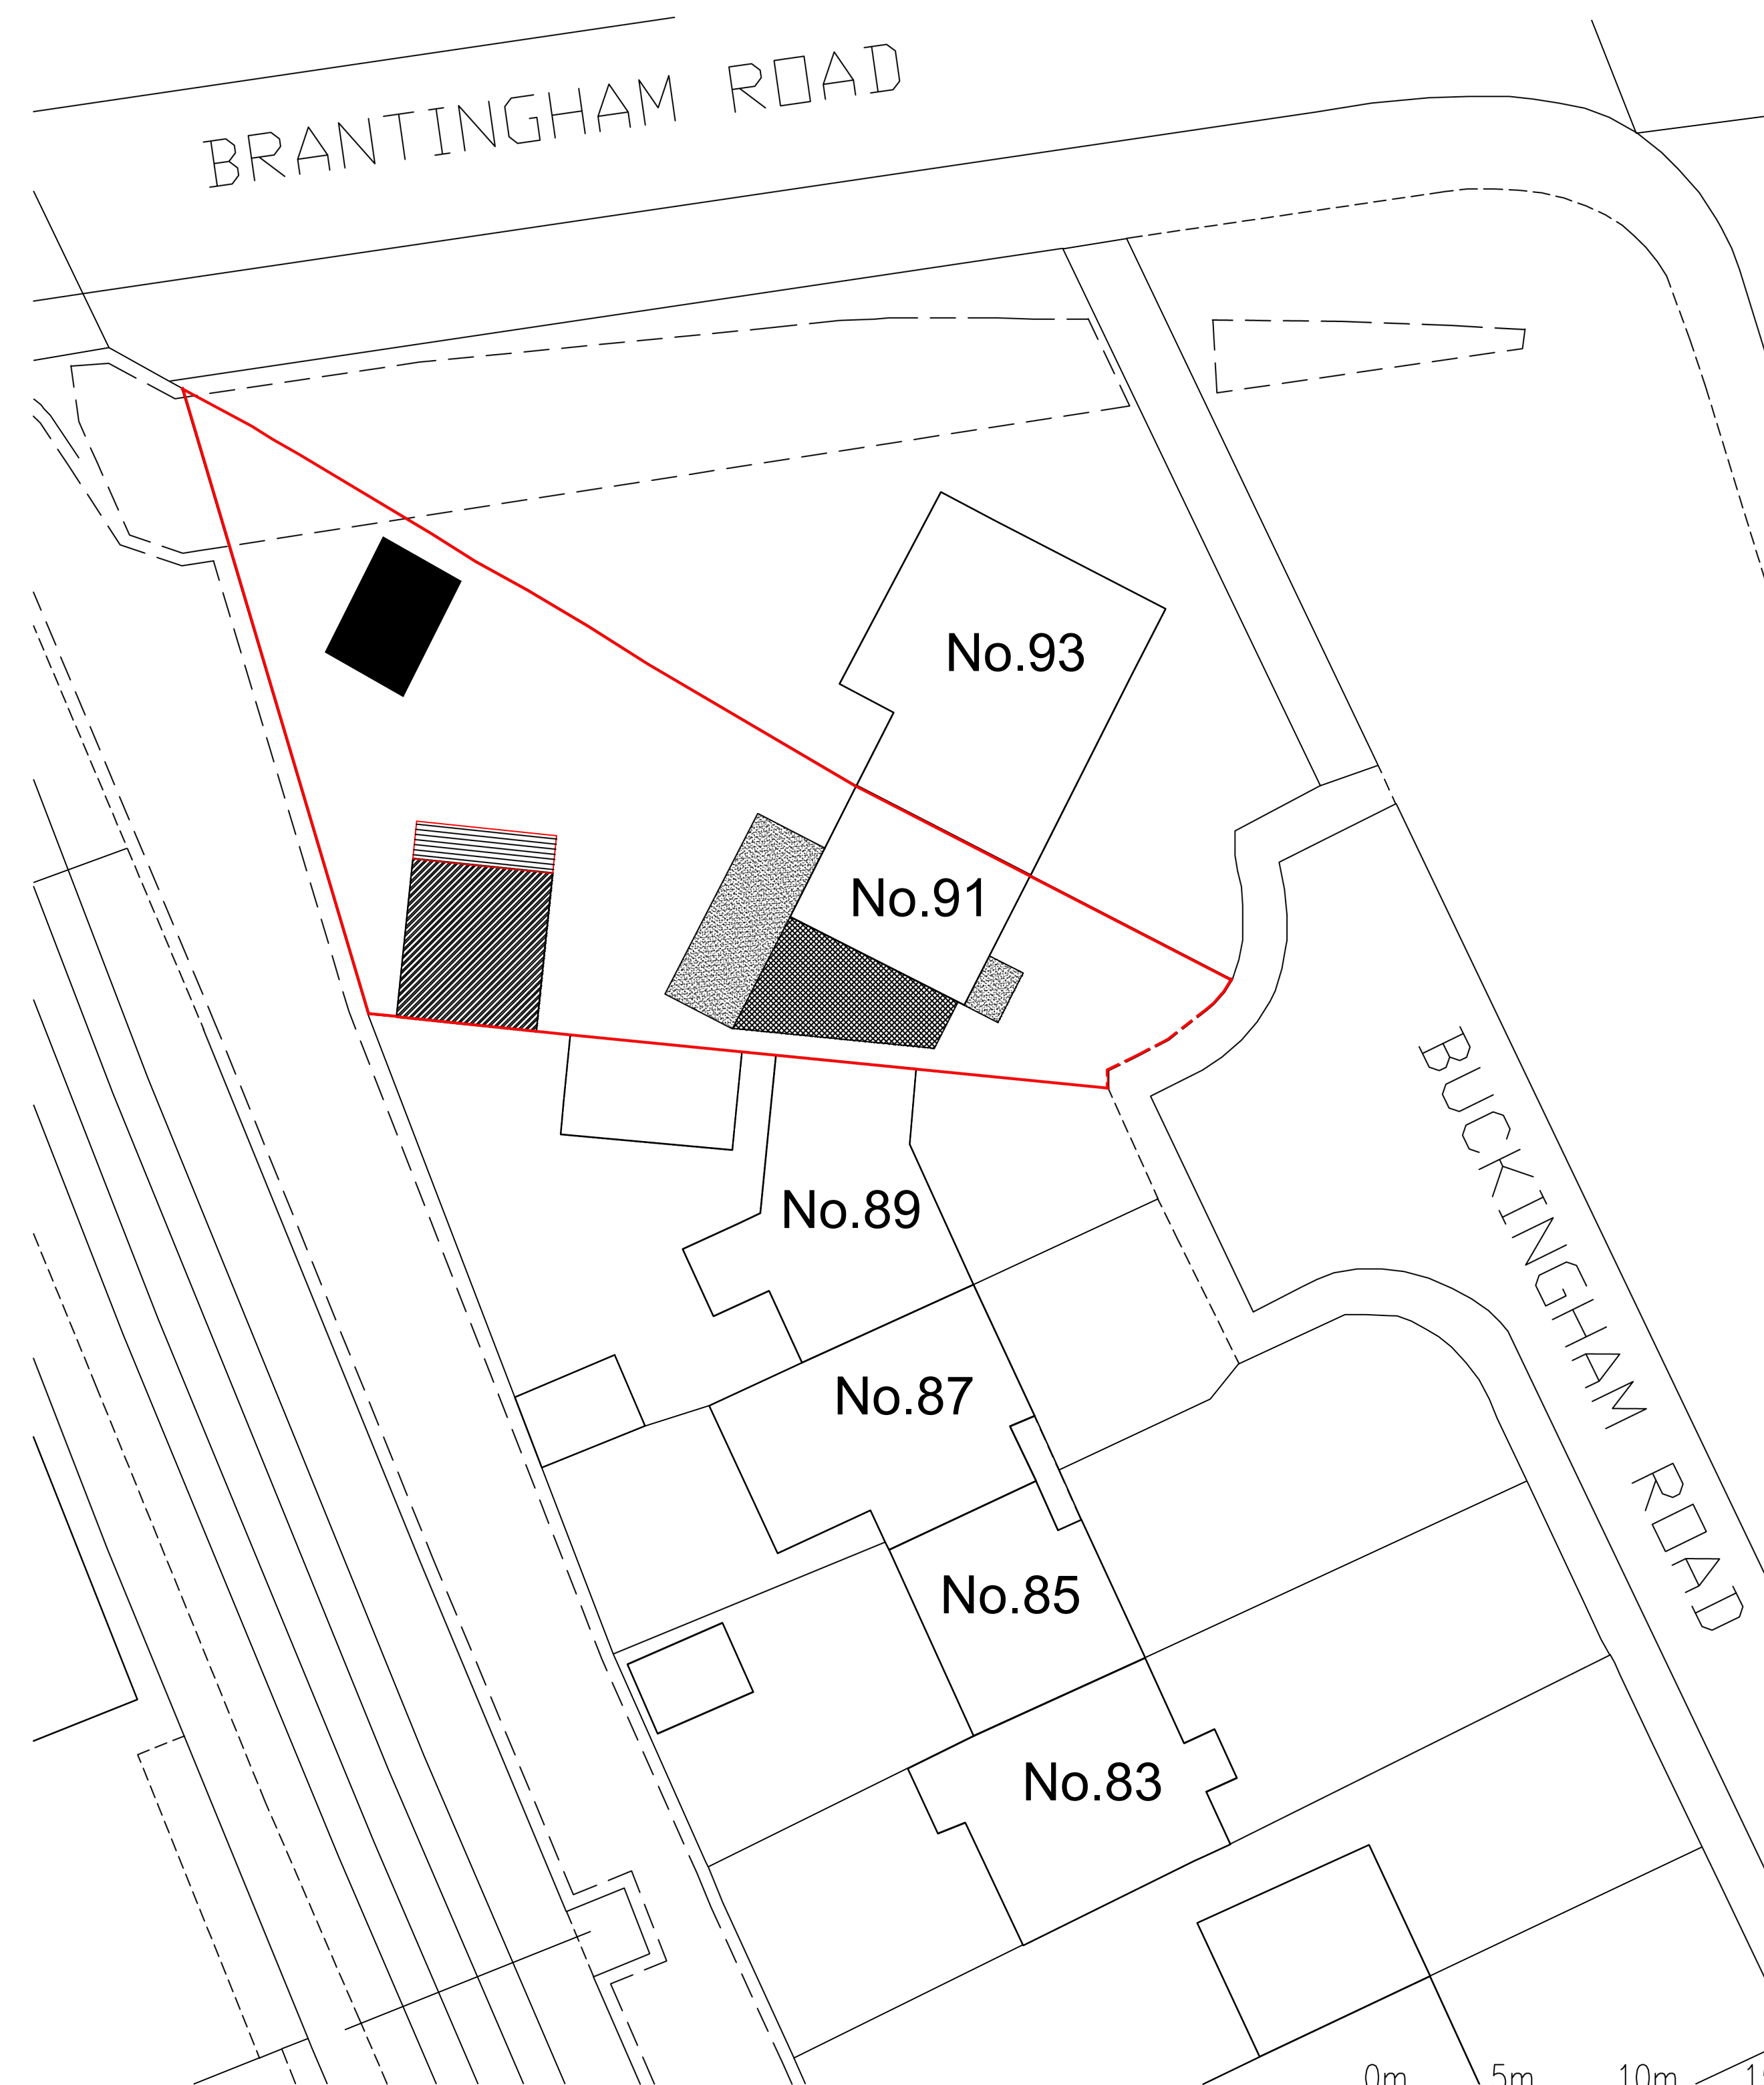


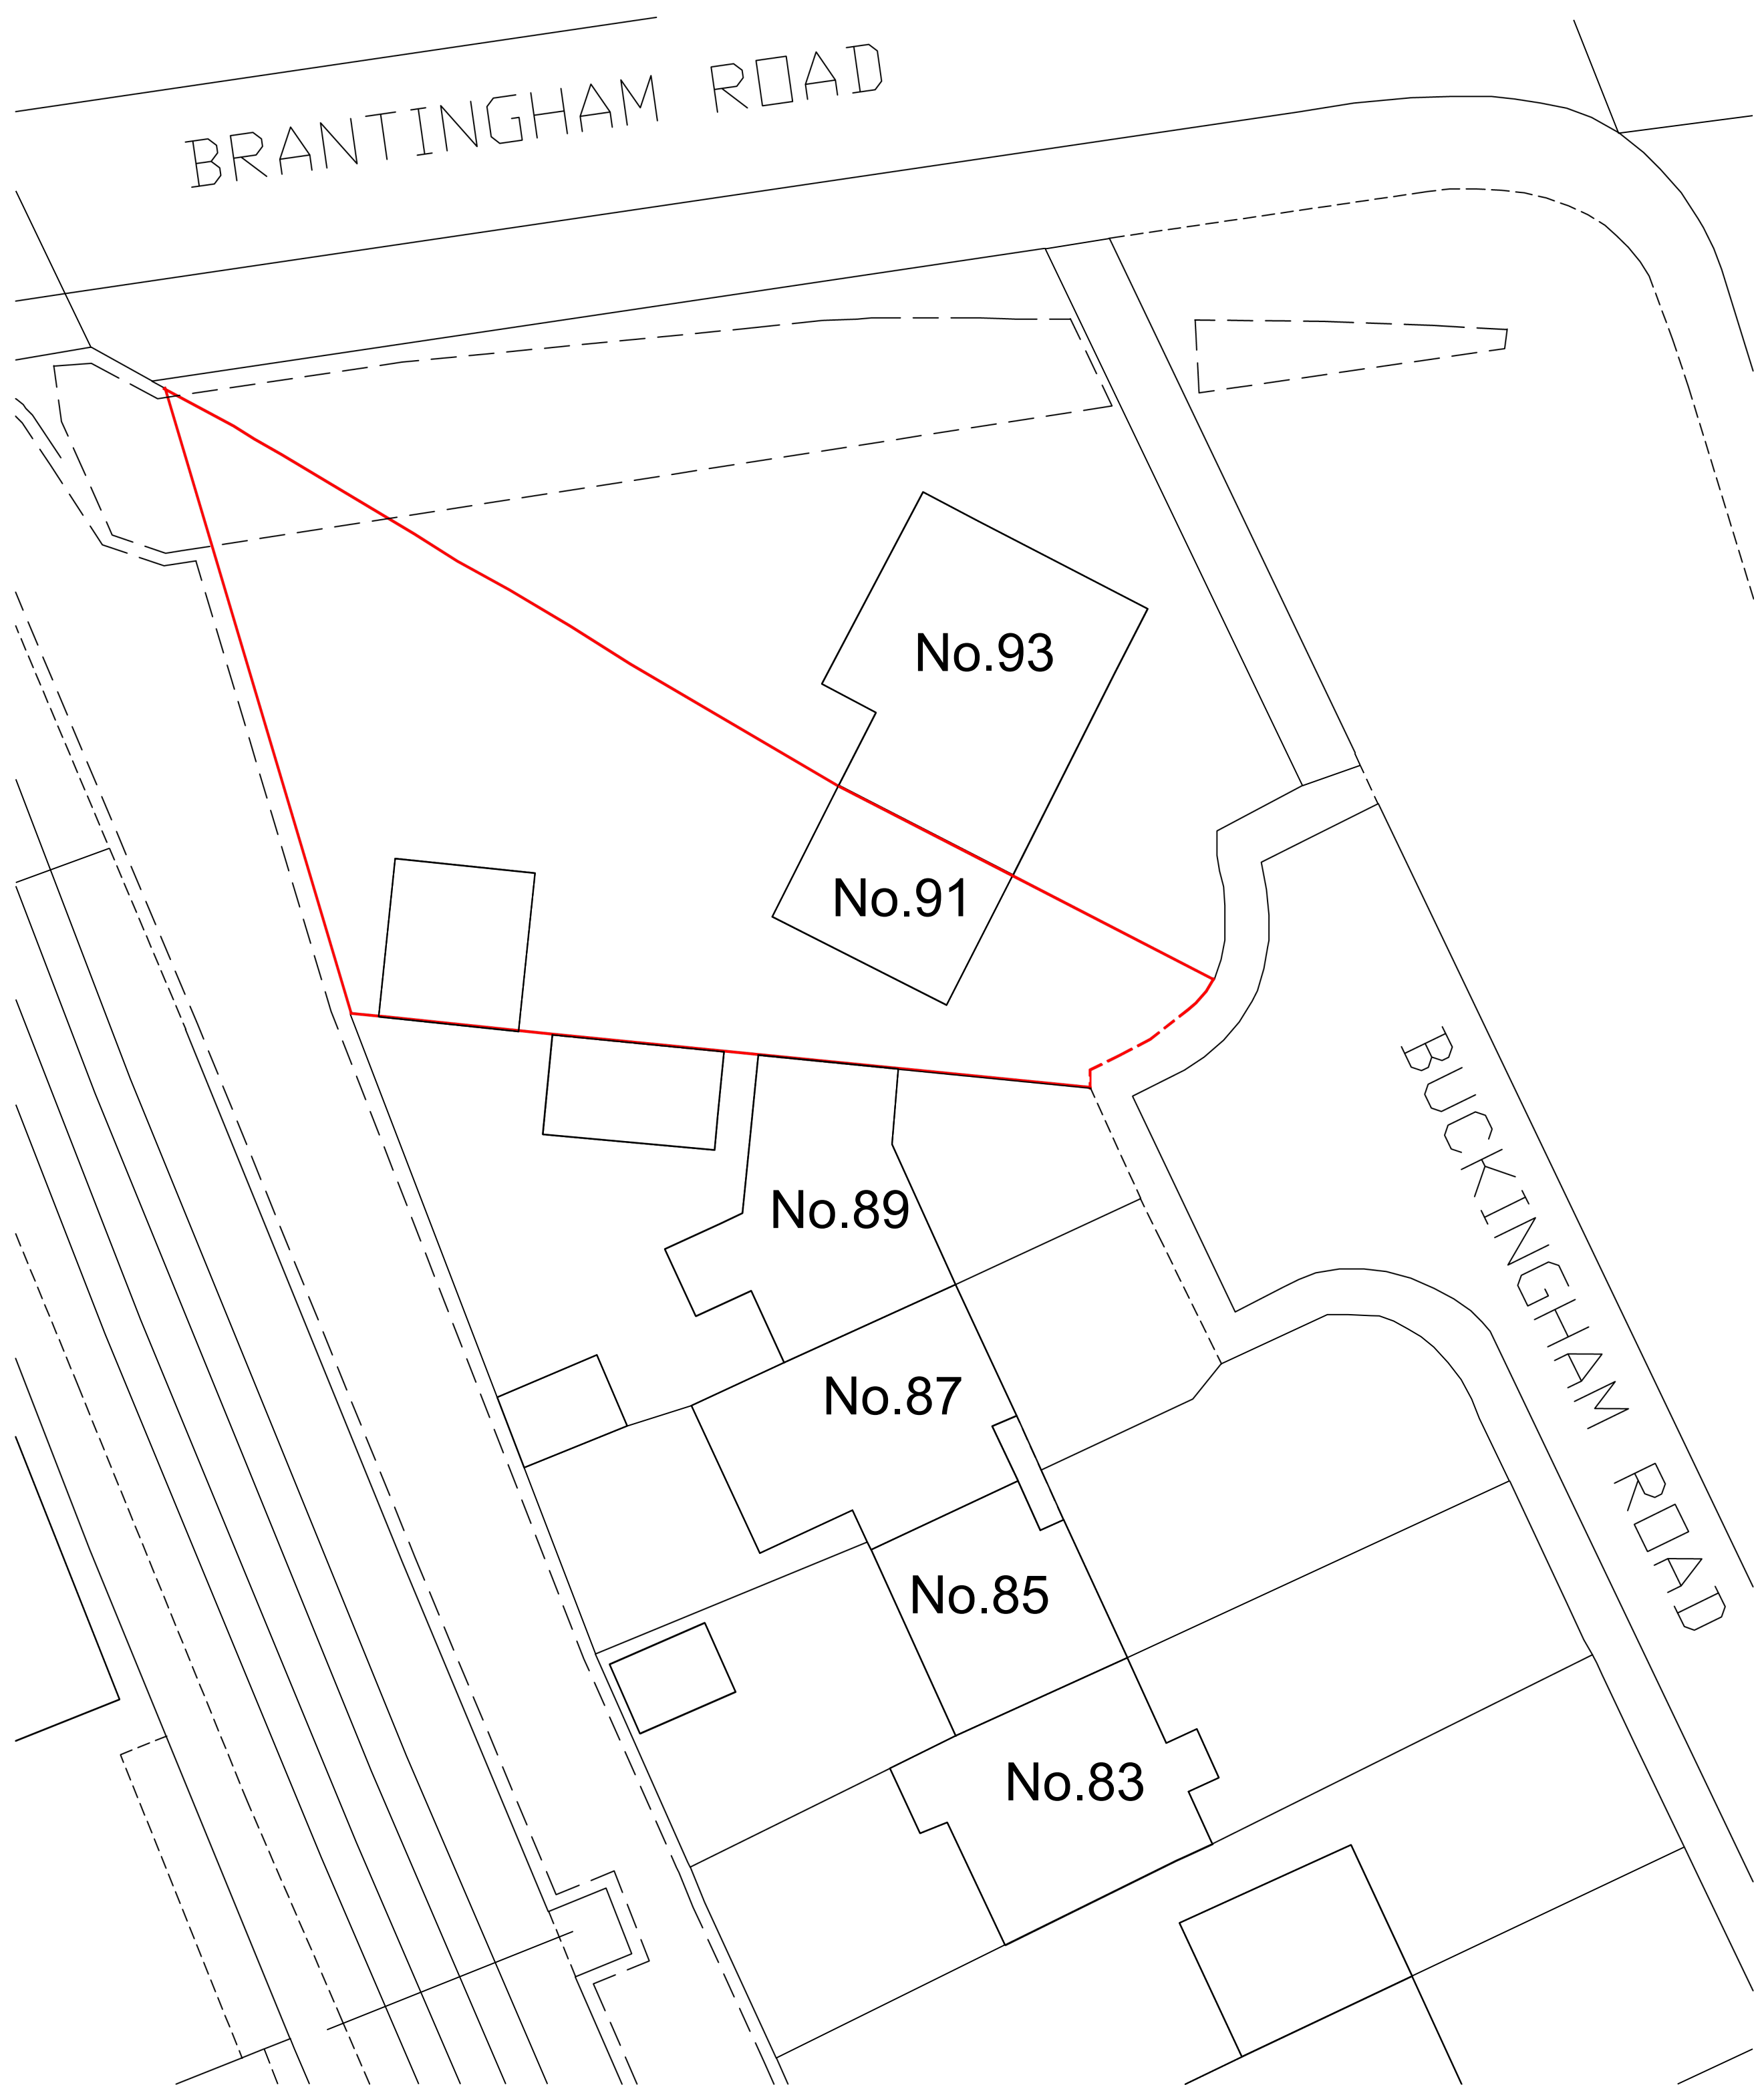


Existing Site Plan

Proposed Site Plan

Legends

- Site Boundary
- Proposed Single Storey
- Proposed Two Storey
- Proposed Annex
- Proposed Decking

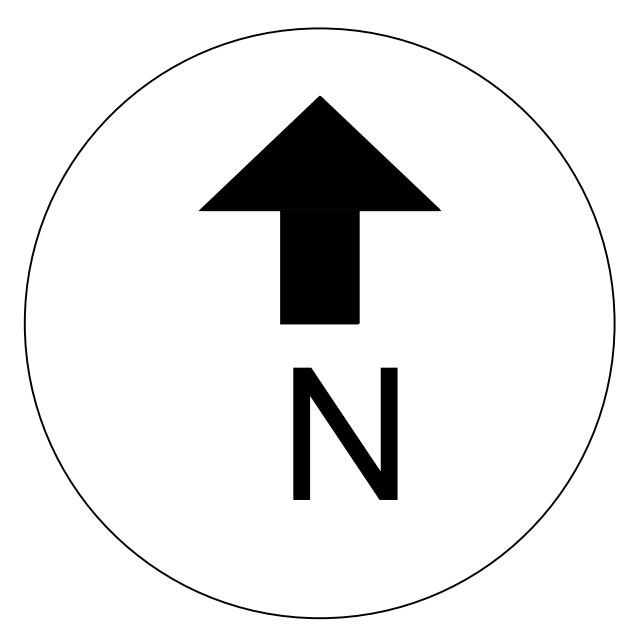

| Rev.                                                            | Description | By                                | Date |
|-----------------------------------------------------------------|-------------|-----------------------------------|------|
| Project                                                         |             | Drawing Title                     |      |
| Mr D Campbell, 91<br>Buckingham Road,<br>Manchester,<br>M21 0QT |             | Existing/Proposed Site<br>Layouts |      |
| Drawing No.                                                     |             | Rev.                              |      |
| CAMPBELL/04                                                     |             | A                                 |      |
| Drawn by                                                        |             | Scale Date                        |      |
| J.TD.                                                           |             | 1:200@A1<br>MAY'21                |      |

1. Figured dimensions to be followed in preference to scale.  
2. All dimensions to be checked on site prior to the  
commencement of any work. Any discrepancies to be  
reported immediately if reported prior to work commencing.  
3. This drawing is the copyright of AJ Architectural LTD.  
and may not be copied or used without prior consent.