




Copyright: All rights reserved. This drawing or any portion of it may not be reproduced in any way without the consent of the Architect.
Dimensions are to millimetres unless specified. Any intending user should not rely on the drawing as being a representation of fact but must satisfy themselves by inspection or otherwise. All discrepancies should be reported to the C.A. immediately upon discovery and prior to commencement of the works.

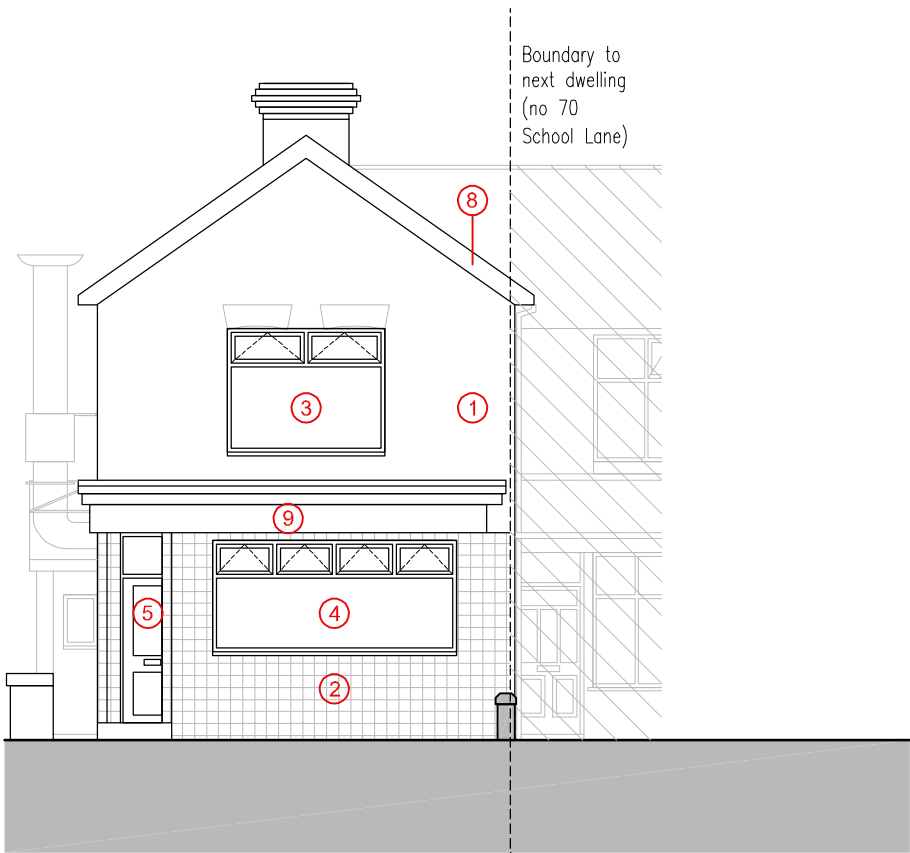

Existing North Elevation

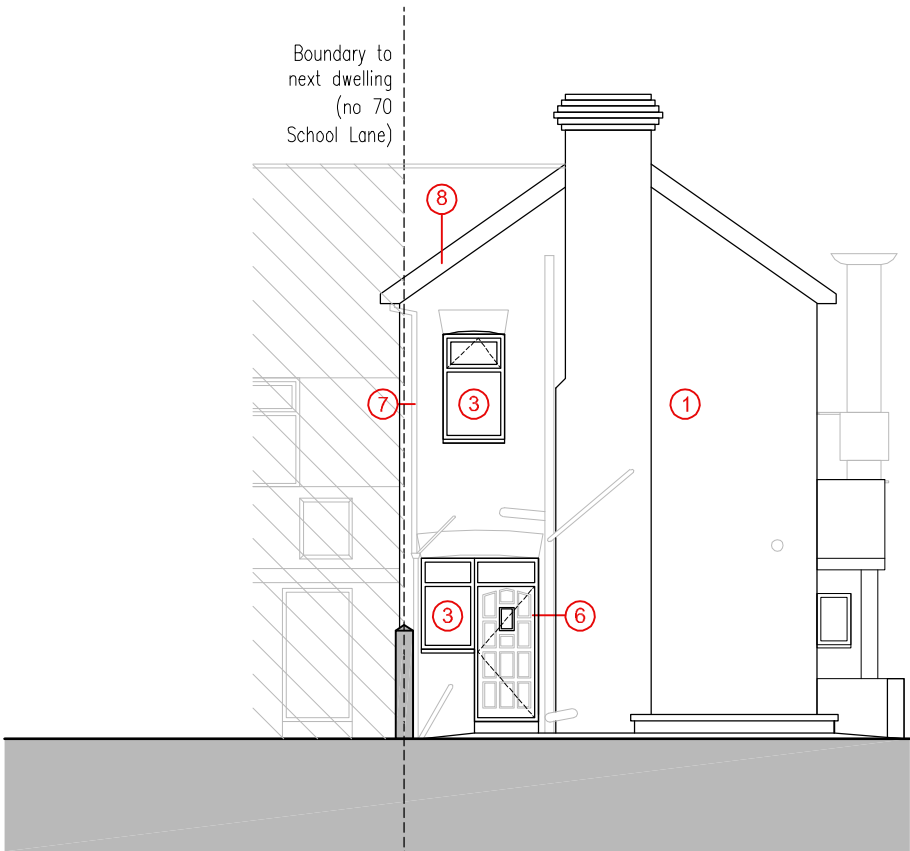

Existing South Elevation

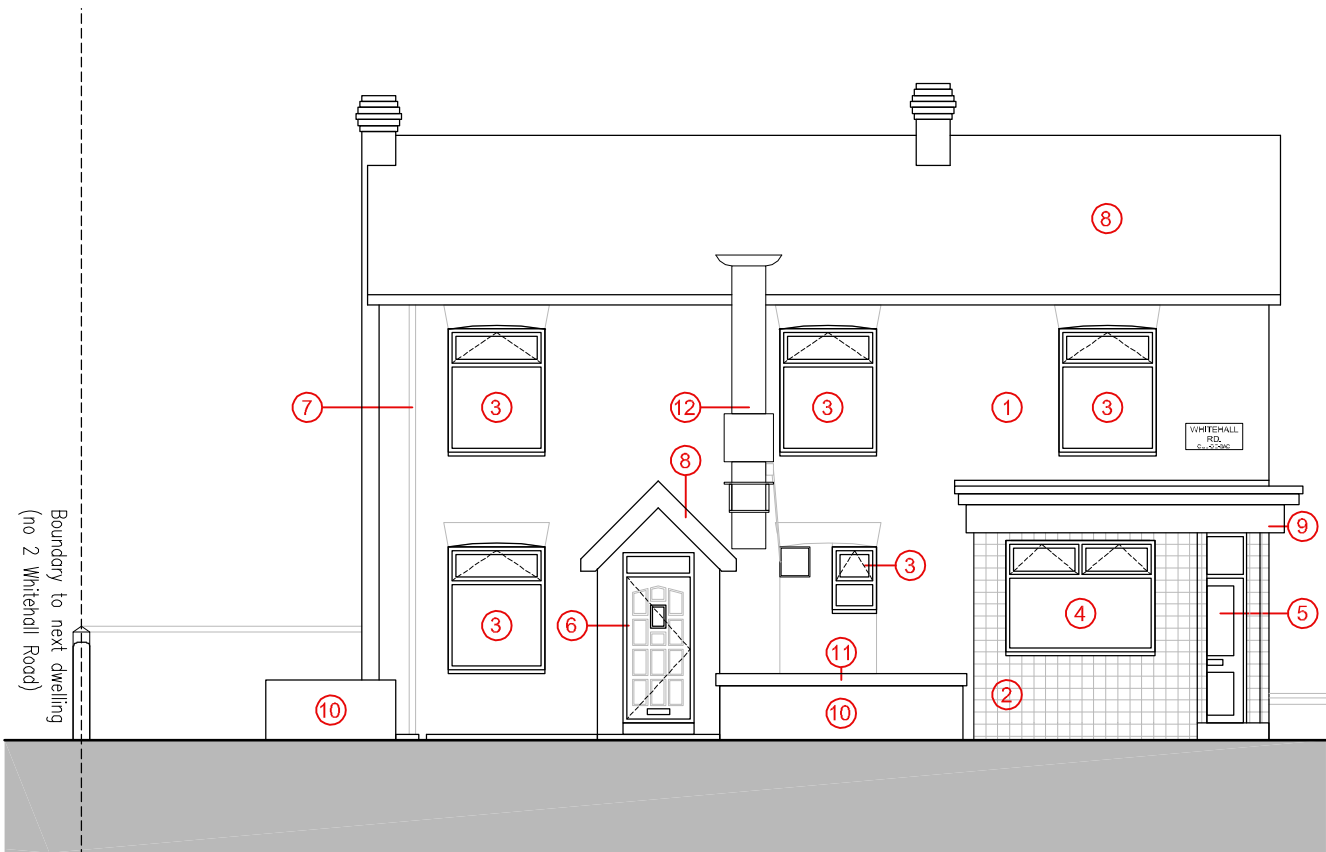

Existing East Elevation



- ① Existing Brickwork
- ② Tiling over existing Brickwork
- ③ Existing Single Glazed Windows
(Painted Frame Colour: White)
- ④ Existing Single Glazed Windows To Shop Area
(Frame Colour: Grey)
- ⑤ Existing UPVC Door- Shop Entrance
(Door and Frame Colour: White)
- ⑥ Existing Red Timber Door
(Door and Frame Colour: Red)
- ⑦ Existing uPVC gutter and downpipe
(Colour: Black)
- ⑧ Existing Pitched Roof Tiles
Colour: Grey
- ⑨ Existing Shop Signage
- ⑩ Existing Brick Wall
- ⑪ Existing Stone Capping to Brick Wall
- ⑫ Existing Extraction Flue
Colour: Red

A 29.07.25 Planning Submission.

Rev	Date	Revision Note
-----	------	---------------

72 School Lane, Manchester, M20 6RT

Project Reference: 072SL
Title: Existing Elevations
Drawing Number: 072SL- 1301
Drawn by: G. Chan
Checked by: /
Scale: 1:100 @ A3
Revision: A