


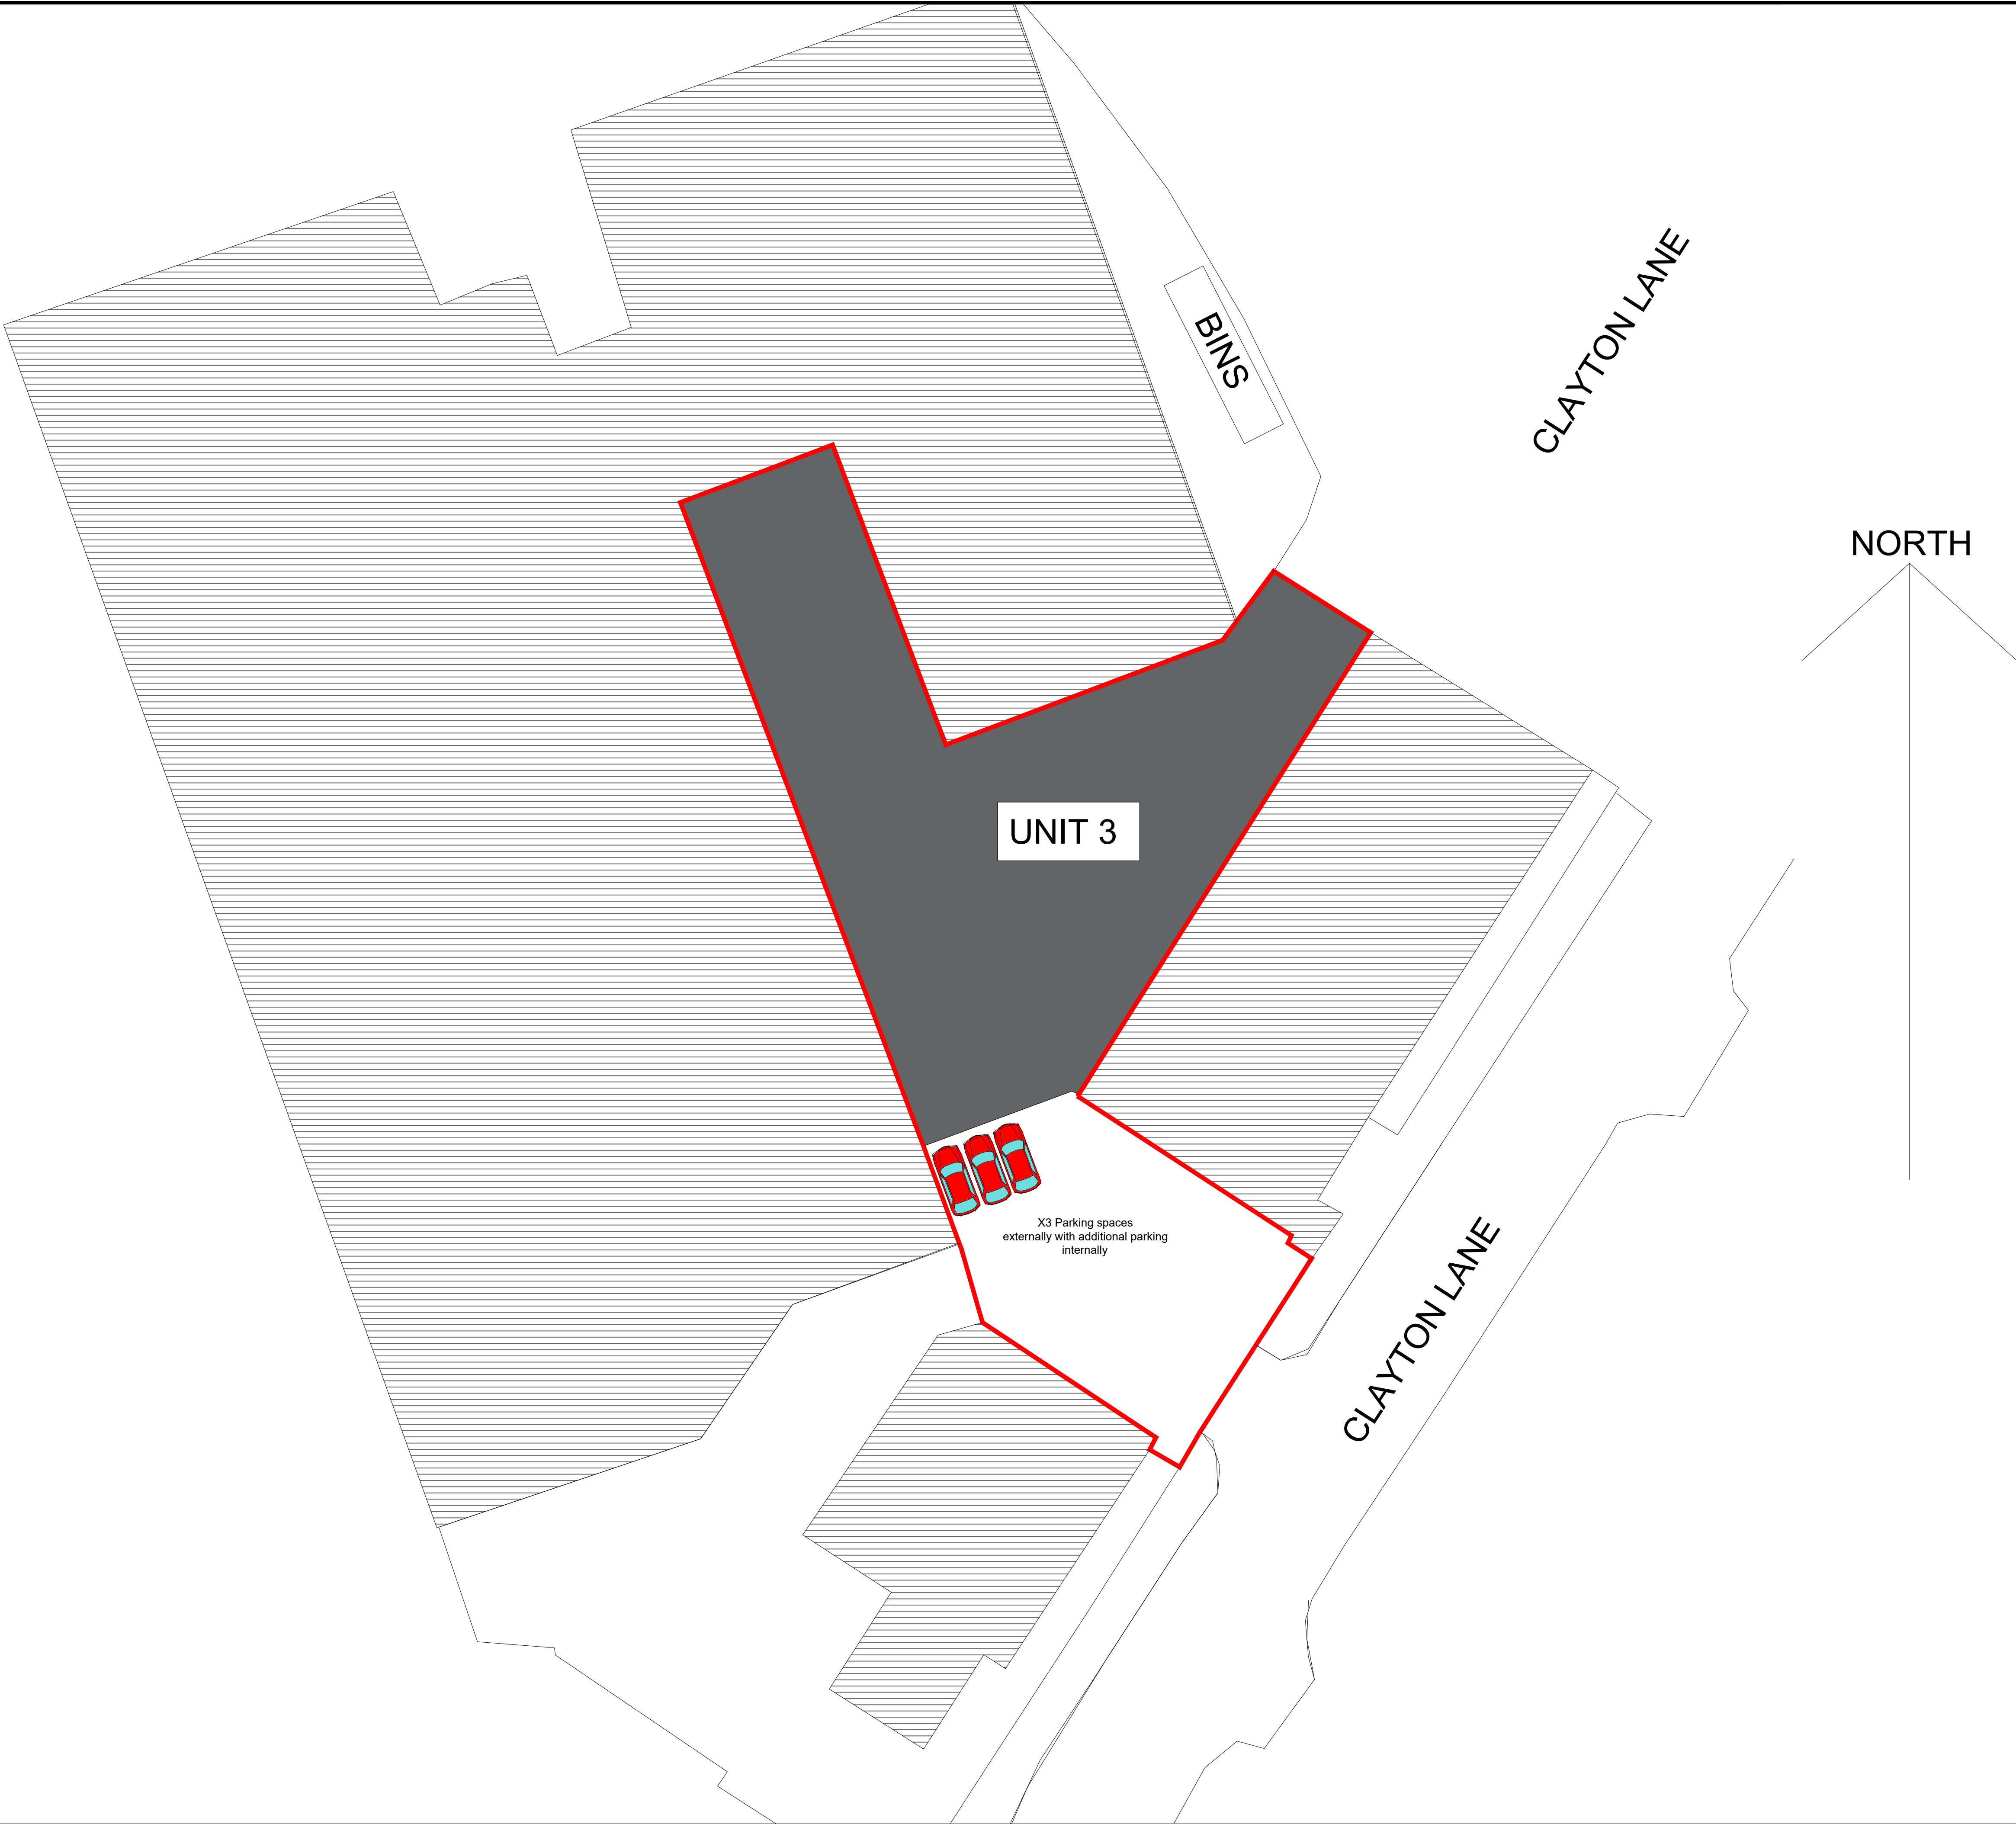

NOTES

REVISIONS

PROJECT:XL WAREHOUSING LTD UNIT  
3 SPORTCITY GARAGE CLAYTON LANE  
CHANGE OF USE TO MOT CENTRE  
AND BODY WORKS GARAGE

CLIENT: HEMAN MINA

SCALE: 1:200 @ A1 SHEET

REFERENCE NO: 1469 SITE PLAN

BARRY CULLEN  
ARCHITECTURE LTD

