
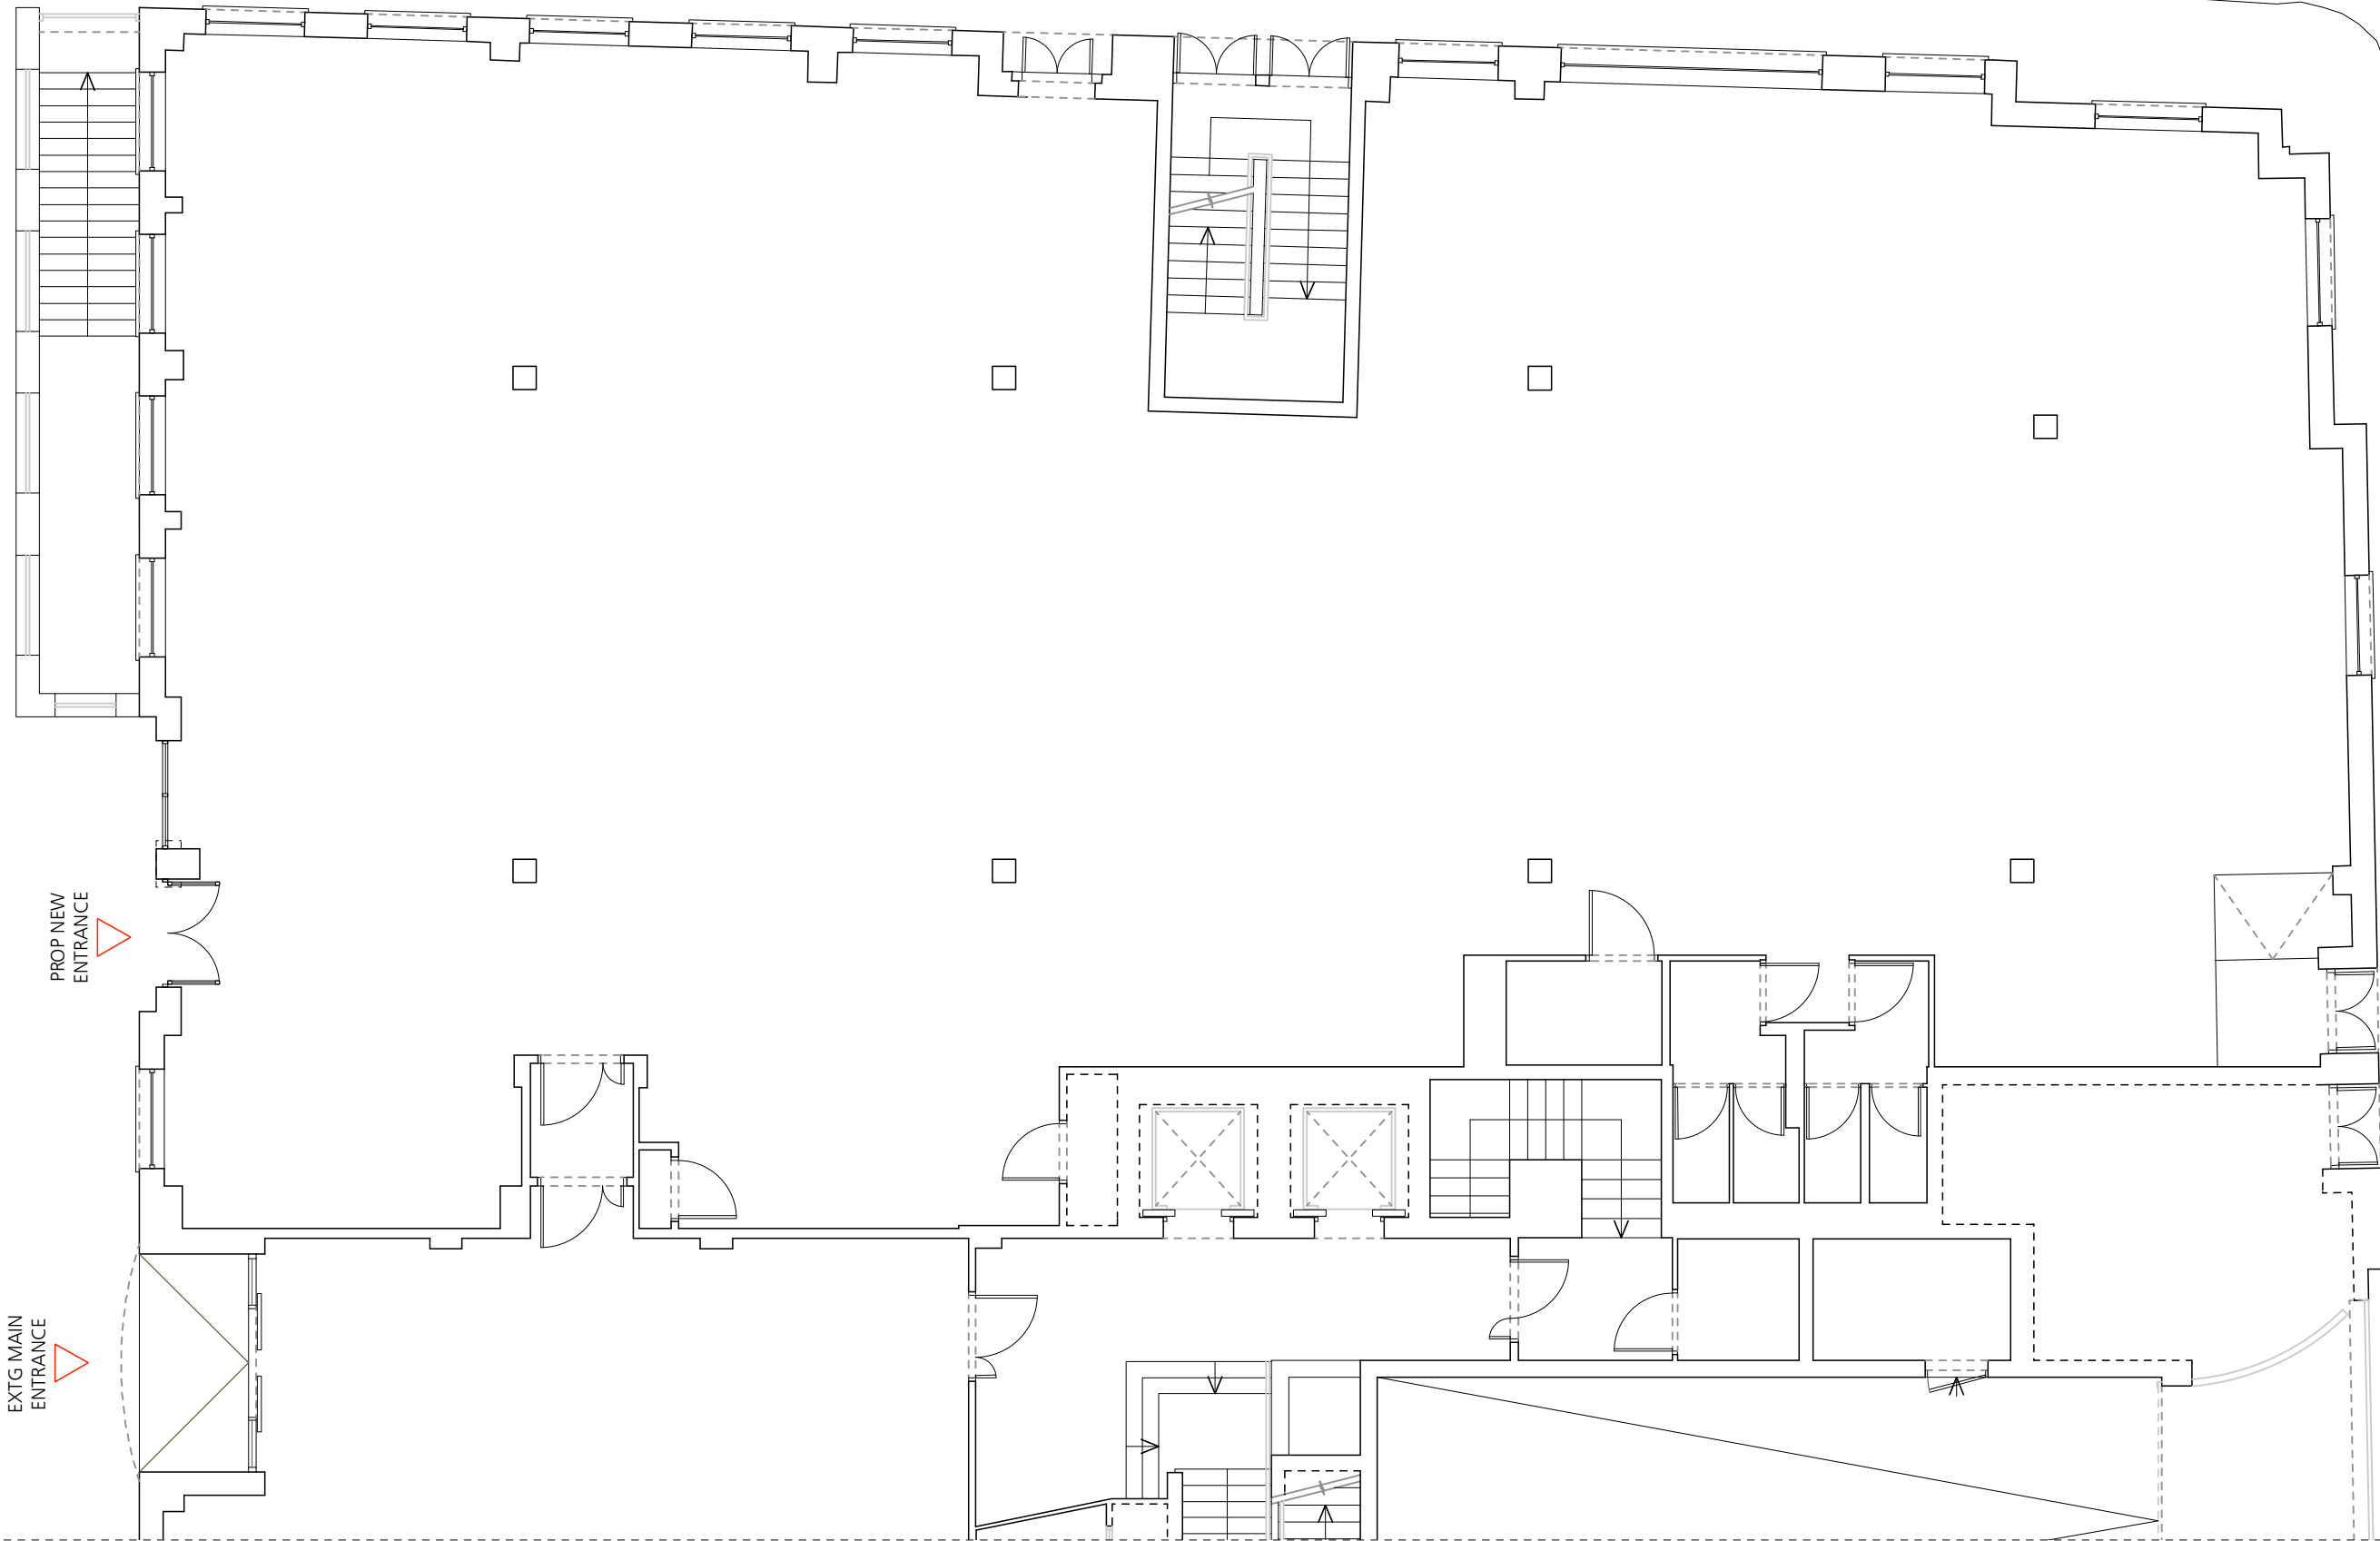
 


SOUTH KING STREET

ST JAMES SQUARE

 

FOR LARGER SCALE DETAILS OF WORKS SEE DRAWINGS 392 PD 1003 & 1004

Jonathan Davidson Architects

Architecture & Industrial Design
47 Hilton Street
MANCHESTER
M1 2EF
t: 0161 711 0835
e: inbox@jddavidsonarchitects.com
w: www.jddavidsonarchitects.com

Client Workspace Design & Build
Project **1-5 St James Square
Manchester M2 6DN**
Scale 1:50 @ A1 / 1:100 @ A3
Date Aug 2025

Document **Proposed New Entrance
Proposed Ground Floor Plan**
Status For information

Doc Ref	392	PD	1001	-
---------	-----	----	------	---