

The contractor is responsible for checking dimensions, tolerances and references. Any discrepancy to be verified with the Architect before proceeding with the works. Where an item is covered by drawings to different scales the larger scale drawing is to be worked to.

Do not scale drawing. Figured dimensions to be worked to in all cases.

Where products have been specified, PRP have reviewed applicable products available in the UK at the time of writing the specification. For the avoidance of doubt, product manufacturers and suppliers must confirm that each product is fit for its intended use and provide such evidence as may reasonably be requested to confirm performance, including, but not limited to, product test classification and interfaces with adjacent products.

Where the contractor wishes to propose alternative products, representative samples and a full technical appraisal should be submitted by the contractor to the employer demonstrating that their proposed alternative has equal or better performance.

CDM REGULATIONS 2015. All current drawings and specifications for the project must be read in conjunction with the Designer's Hazard and Environment Assessment Record


All intellectual property rights reserved.

KEY PRP DRAWING REFERENCES

Drawing Series	Drawing Series No's
Specification	100000
External Wall Components Matrix	100000
GA Site Plan	031000
GA Block Plans	042300
Setting Out Block Plans	043300
GA Sections	044300
GA Elevations	045300
GA Material Elevations	047300
GA Detailed Elevations	048300
Block Fire Compartmentation	050300
GA Wall Type Plans	051300
GA Floor Type Plans	053300
Fabric Types	060300
Substructure	061000
Envelope Details	062300
Roof Details	064000
Internal Details	065300
External Doors	070300
External Windows & Curtain Wall	071300
Metalwork	072300
Apartment Plans	080300
Stairs	081300
Internal Doors	082300
Bathroom Types	083300
Finishes and Ceilings	090300

NOTES:

- **Performance Specified Design for CDP**
Refer to DRM (Design Responsibility Matrix) Schedule P11 version which identifies responsibilities for elements of Contractor Design Portion based on Performance Specified Design. Where PRP are responsible for "Design", PRP Design Drawings illustrate the 'Design Intent' only on which the CDP 'Detailed Design' is to be developed by the Contractor. The CDP 'Detailed Design' must comply with the performance criteria set out within the Architectural Documentation unless otherwise agreed by the design team.

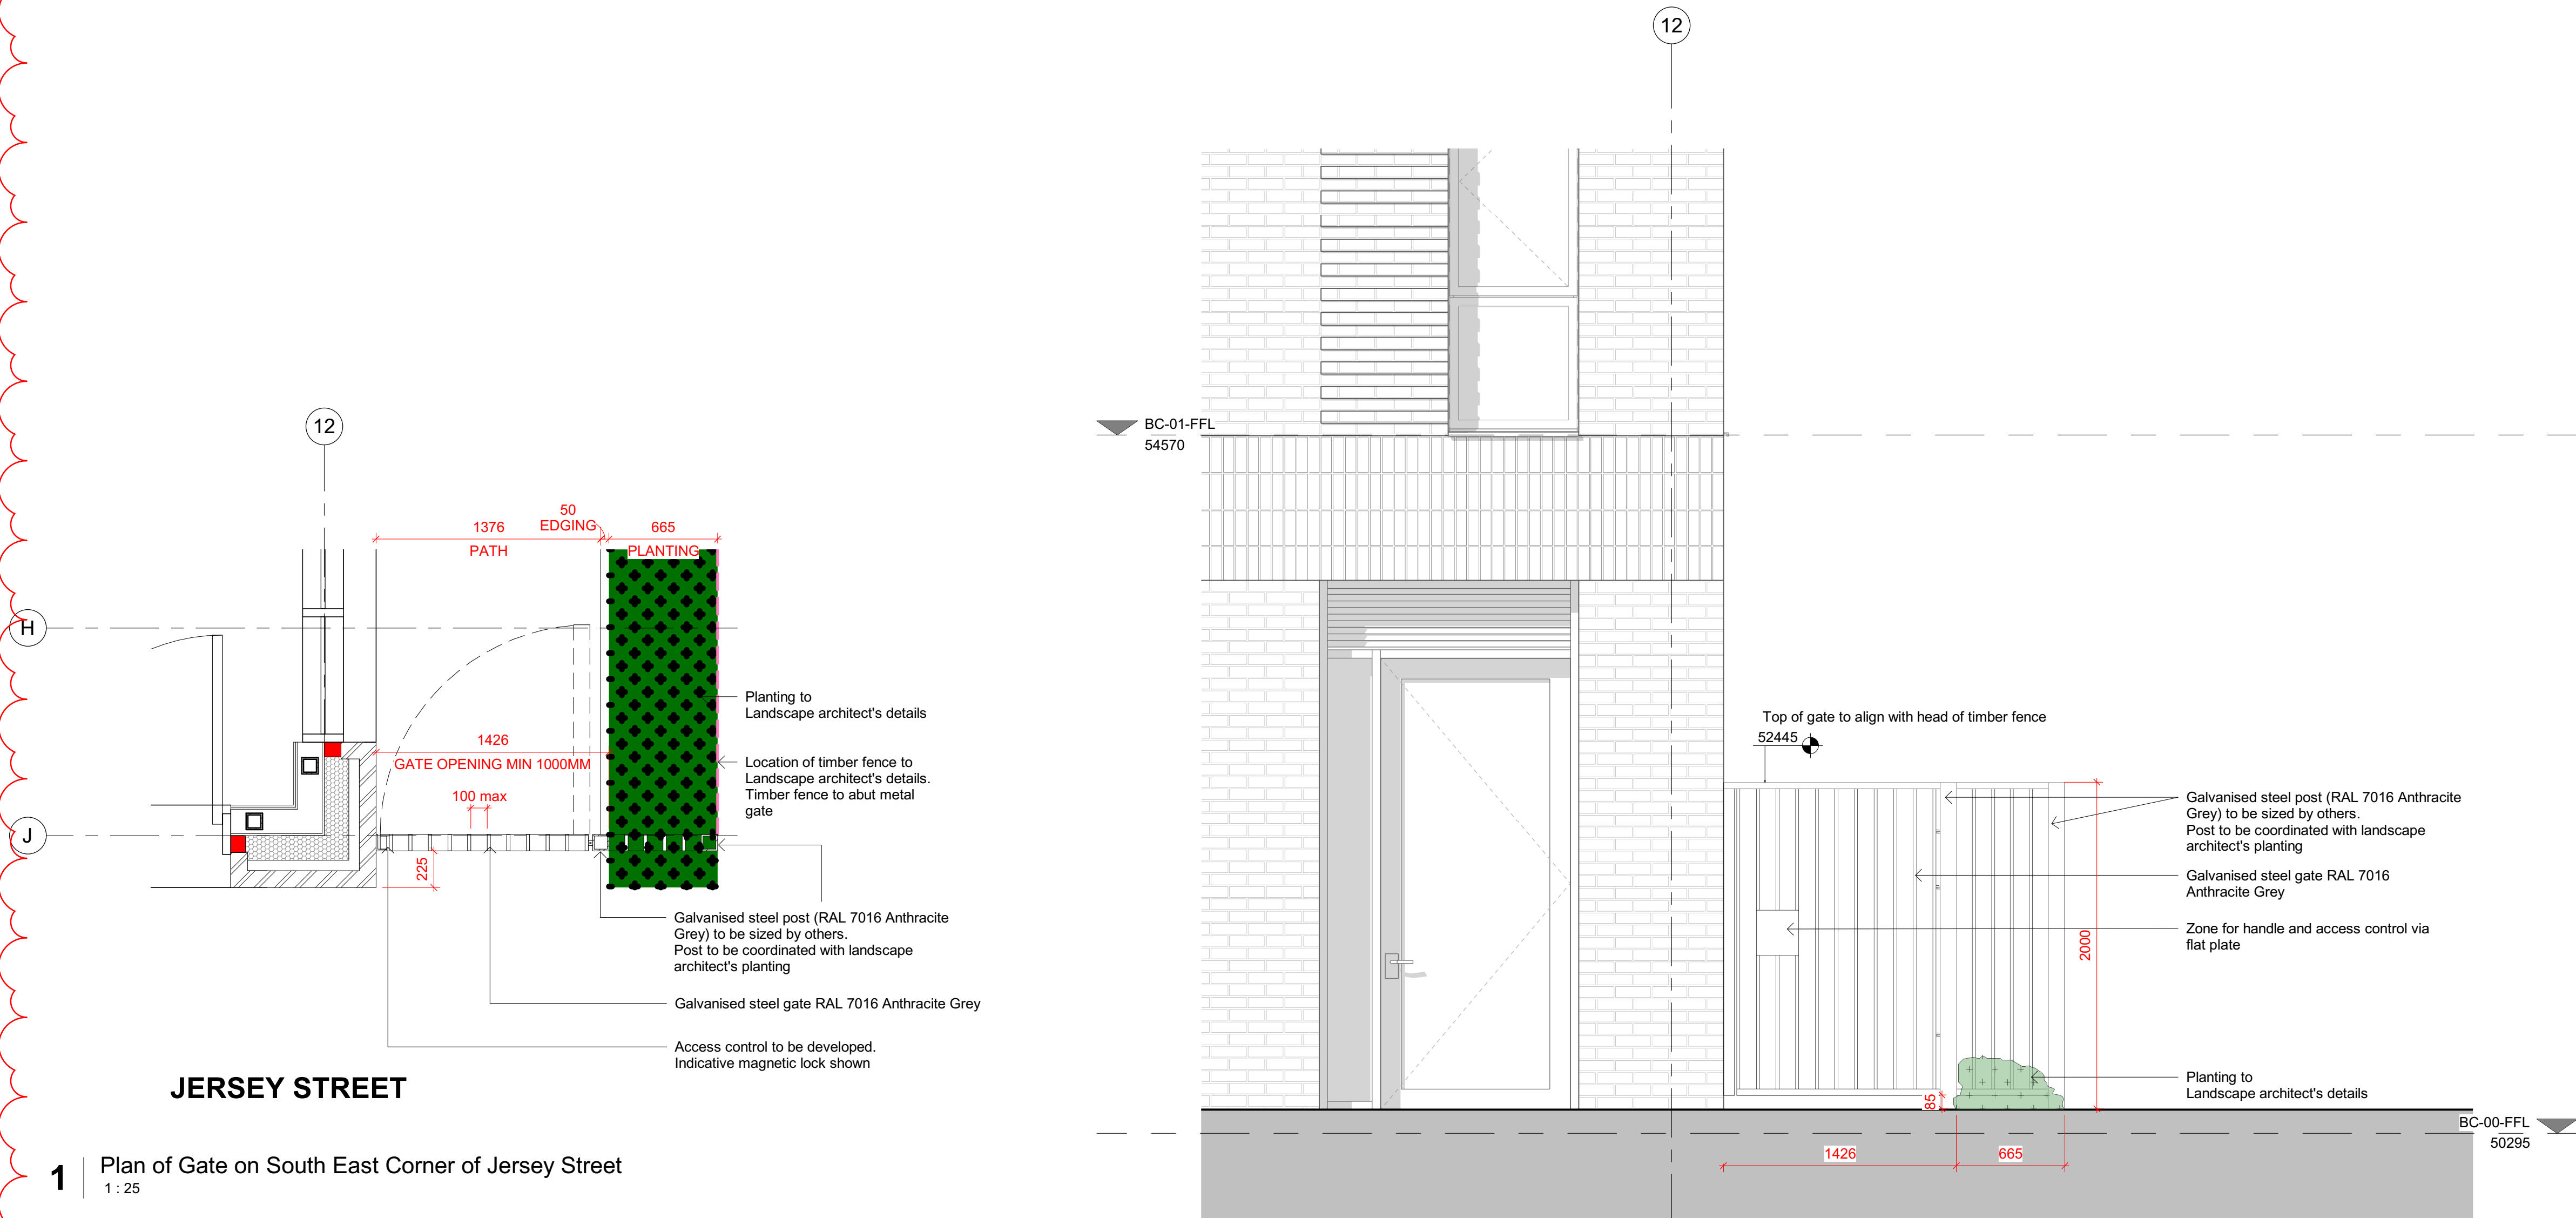

P02	21/01/25	Updated to coordinate with landscape architect's timber fence	JA	SC
P01	25/11/24	First Issue	JA	SC
Rev	Date	Description	Dwn	Ckd

Eliza Yard (BA10715C)

South East Gable Gate

Project	Origin	Zone	Level	Type	Role	Number
EYJW -PRP - BC -	00 -	DR -	A -	072303		
Revision						
P02 - Stage 4						
Status						
S3 - Suitable for review and comment -						
Drawn	JA	Checked	SC	Date	11/25/24	Scale @ A1 25

PRP

prp-co.uk
Manchester
0161 242 8950